BENEFIT DISTRICT


LATERAL NO. 5, SUBMAIN NO. 2, SANITARY SEWER NO. 22

CITY OF WICHITA, KANSAS

B.E. SMITH CITY ENGINEER PROJ. NO. C24-80

N

SCALE 1"= 100'

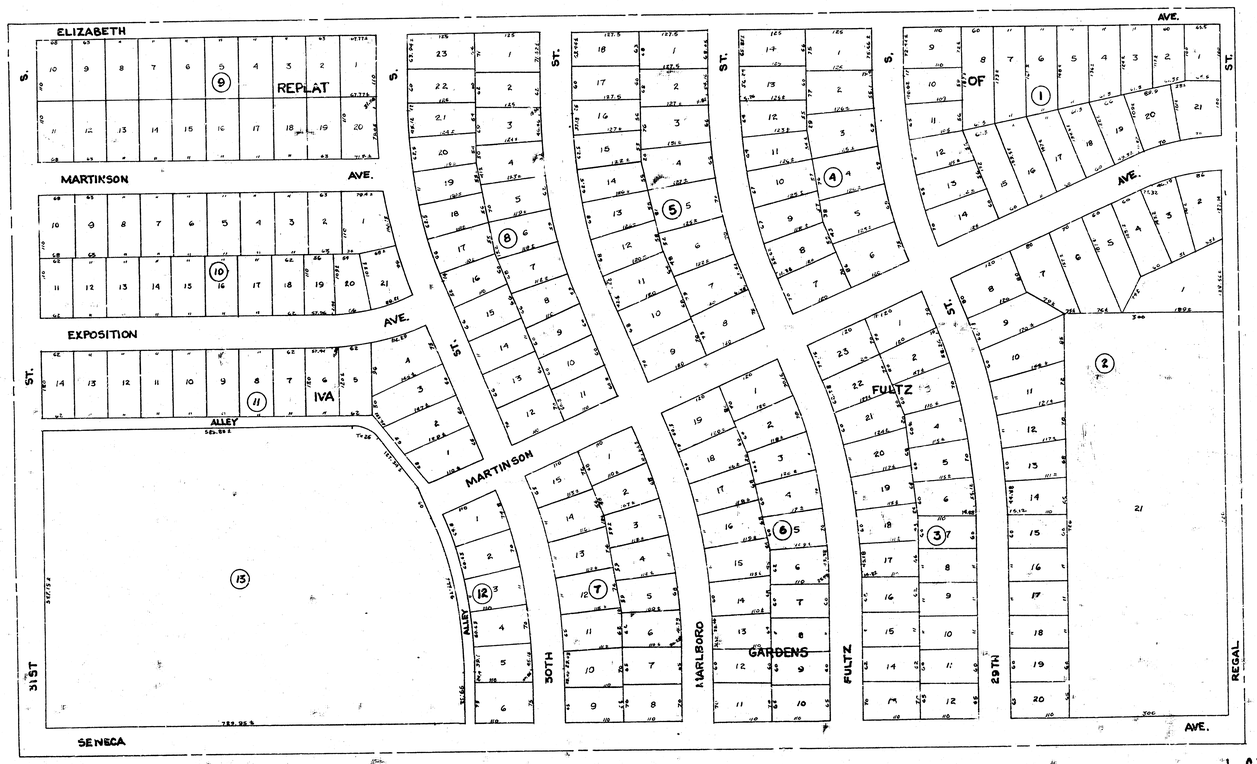


LAT. 5, SUB. 2, SAN. S. 22
PROJ. NO. C24-80

LOCATION MAP

LATERAL NO. 5, SUBMAIN NO. 2, SANITARY SEWER NO. 22


CITY OF WICHITA, KANSAS

B.E. SMITH CITY ENGINEER PROJ. NO. C24-80

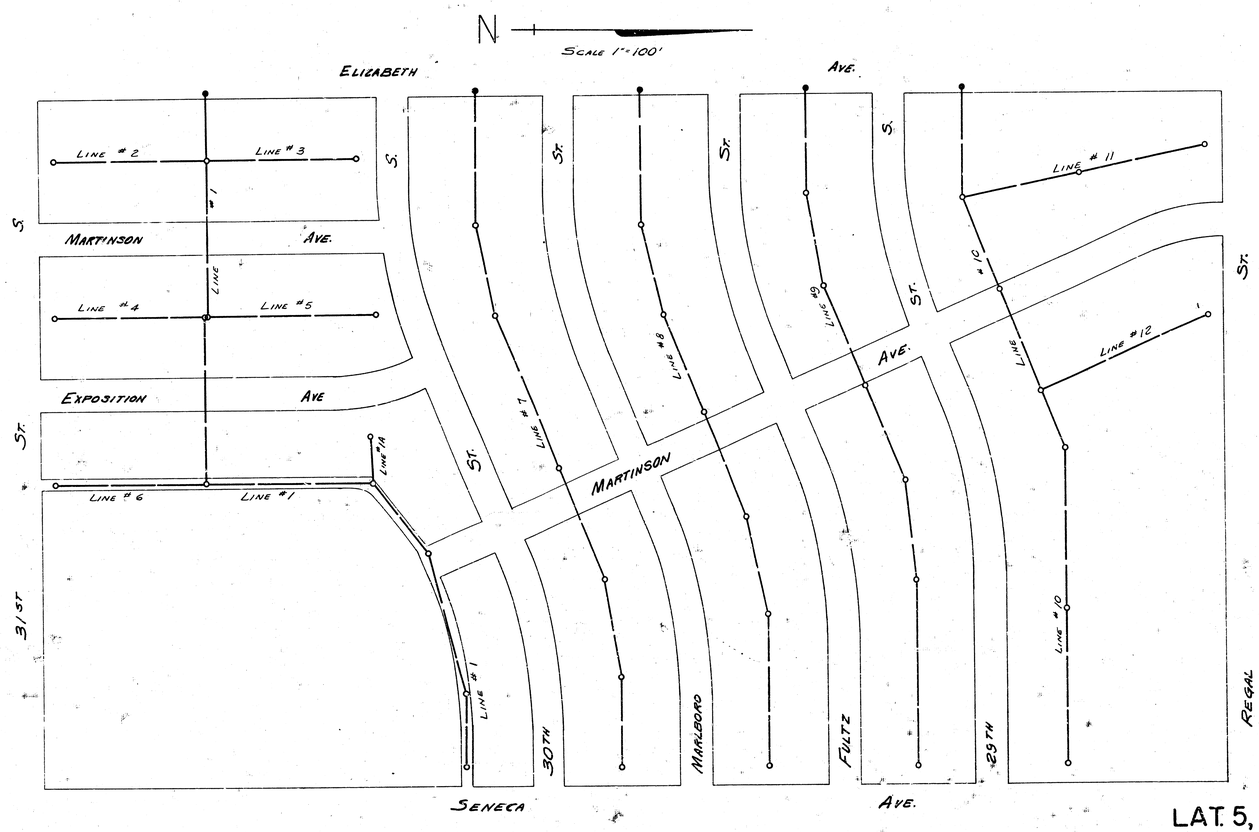


SURVEY KEMPLER & SMITH & BILLER
FIELD BOOK K-20
CHECKED MARCH 1954
DATE DEC 1954


LAT. 5, SUB. 2, SAN. S. 22
PROJ. NO. C24-80

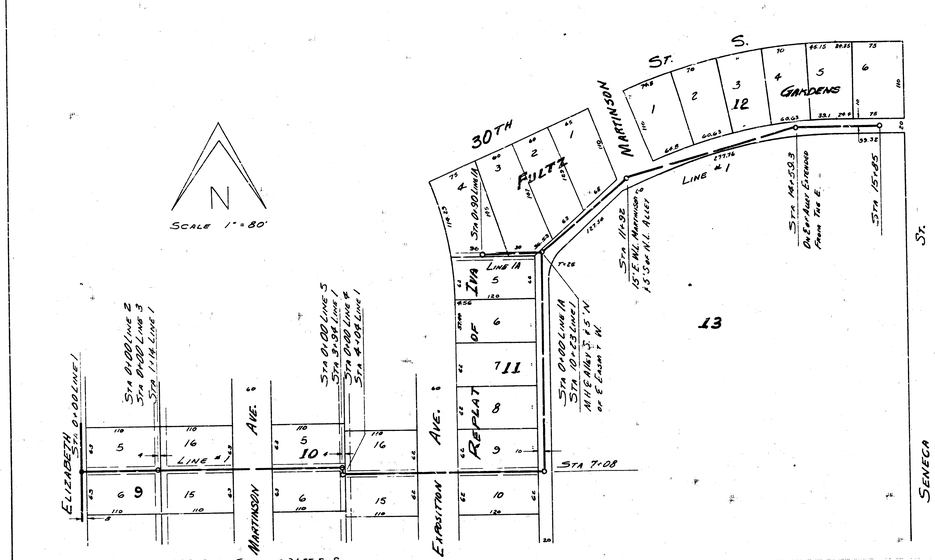

NOTE: ALL MANHOLES TO BE BID AT ONE PRICE AS STANDARD MANHOLES.

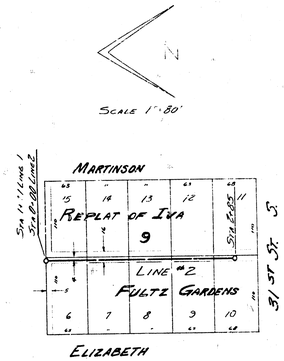



PROFILE SCALE 1"=80' HORIZONTAL 1"=4' VERTICAL

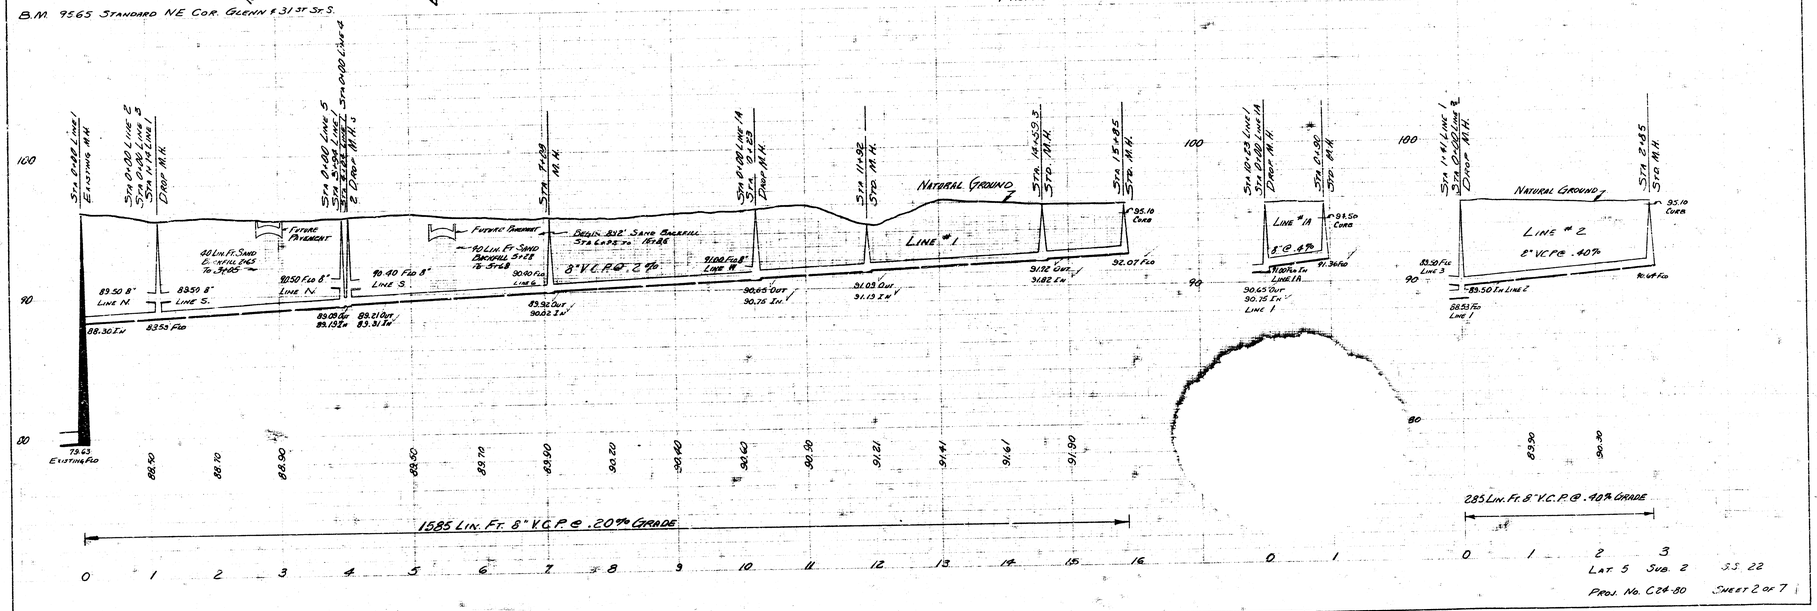



LAT 5 SUB. 2 33 22

PROJ. No. C24-80 SHEET 2 OF 7

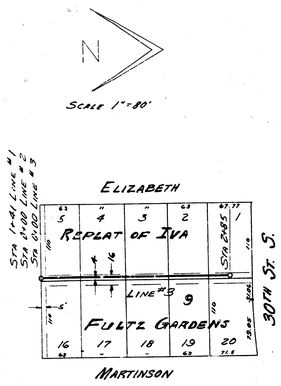


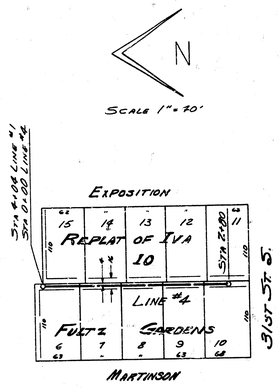


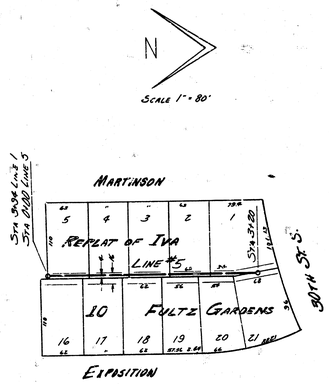


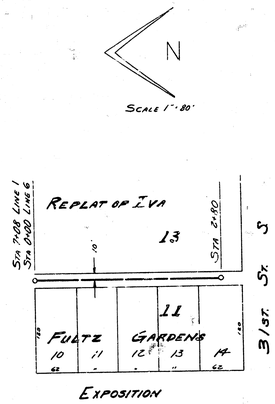


Profile Scale 1"=80' Horizontal 1"=4' Vertical

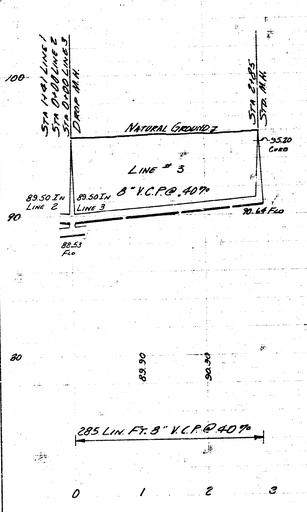

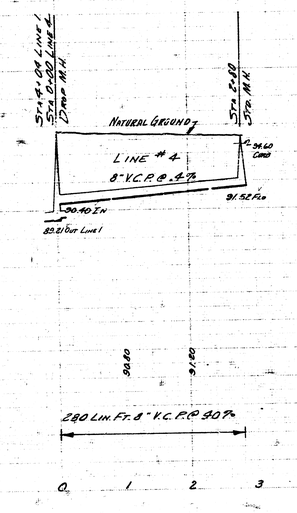


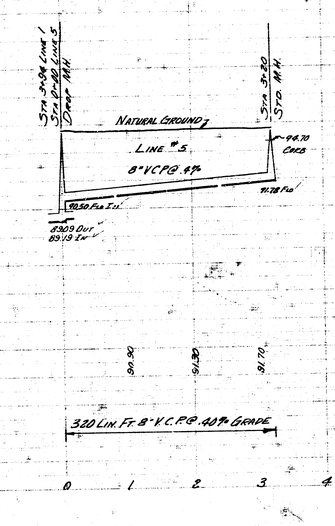


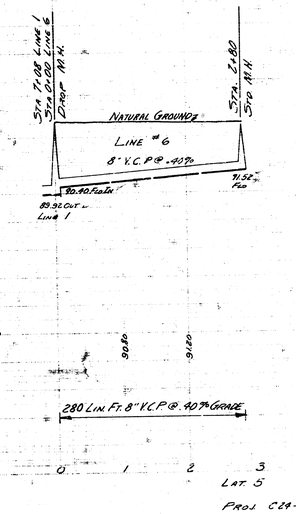

Lat. 5 Sub. 2 S.S. 22


Proj. C29-80 Sheet 3 of 7

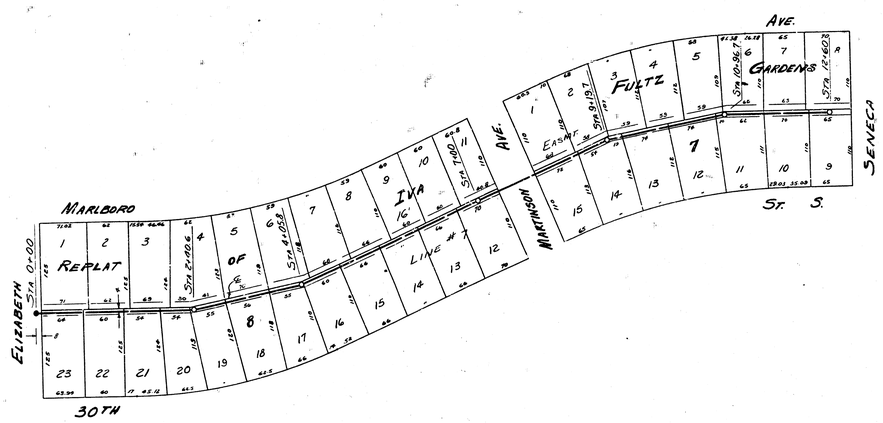

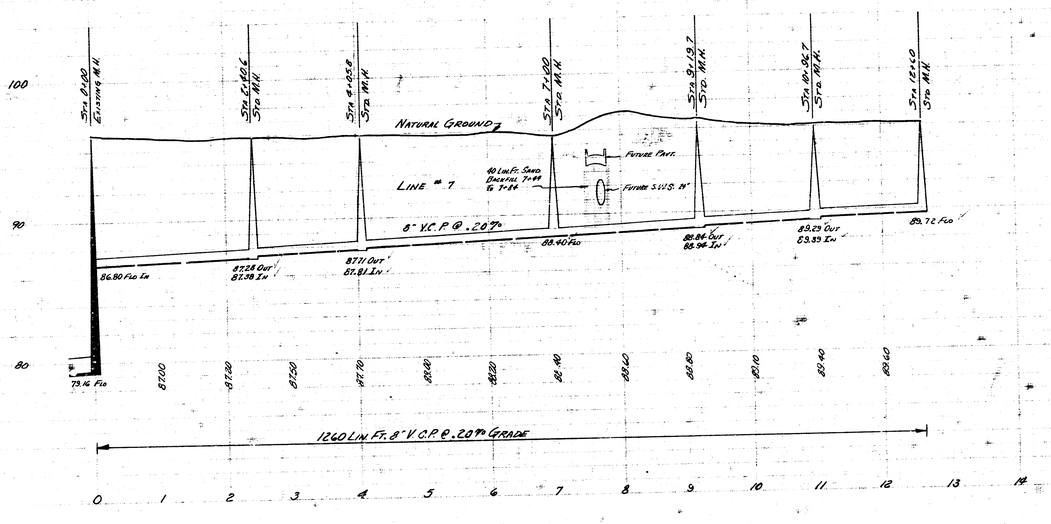

LAT. 5 SUB. 2 52.22


PROJ. CE4-80 SHEET 4 OF 7

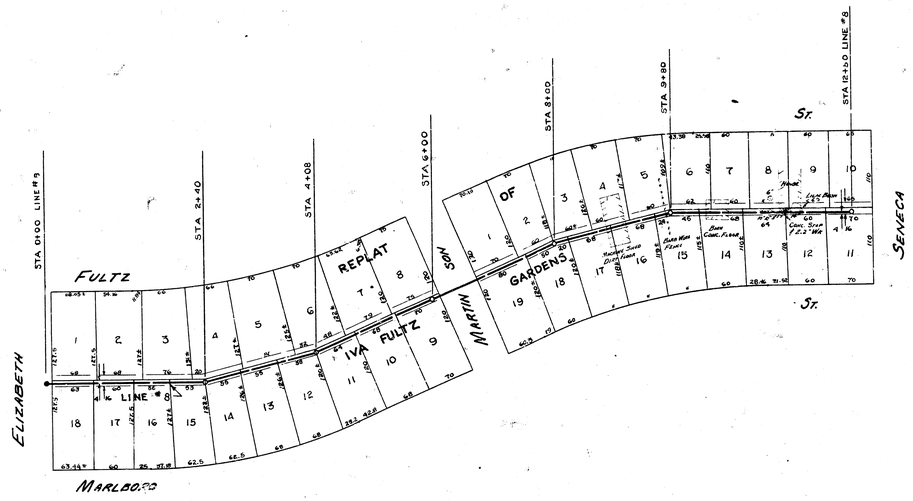



SCALE 1" = 80'


PROFILE SCALE 1"=80' HOR. 1"=4' VERT.

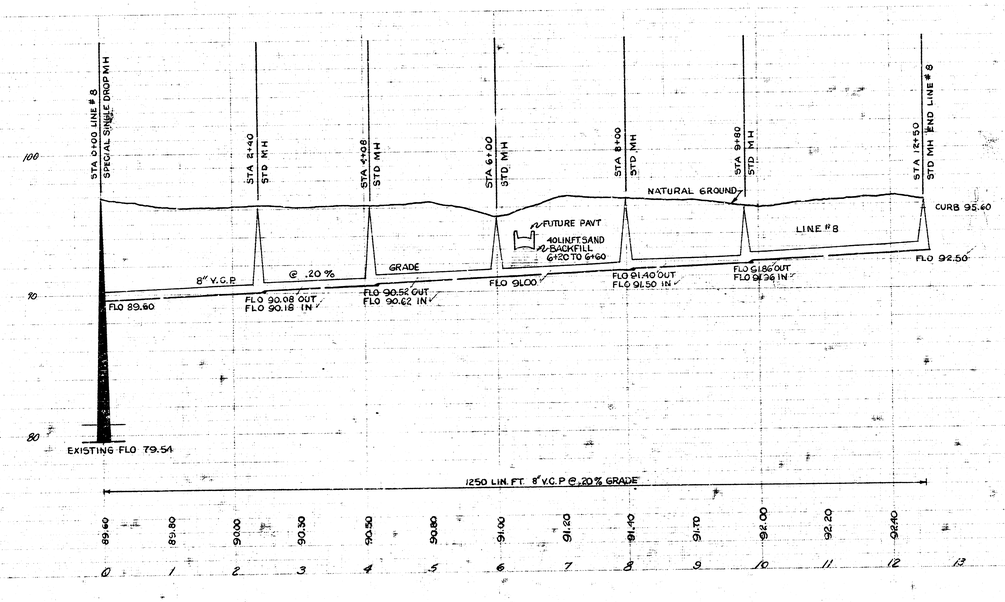

LAY. 5 SUB. 2 SAN. S. 22
PROJ. NO. C-24-80 SHEET 5 OF 7


N

SCALE 1" = 80'

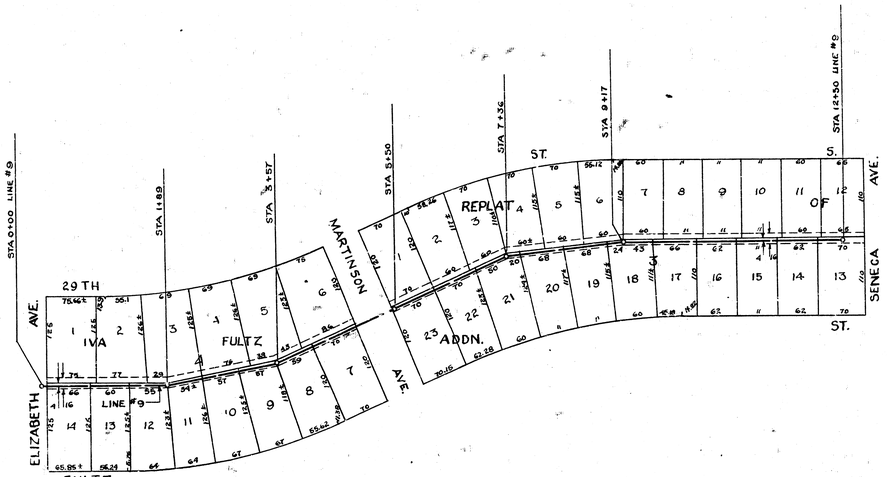



B.M. 98.58 S.E. COR. CONC. PORCH 2945 S. ELIZABETH
B.M. 98.11 S.E. COR. CONC. PORCH 3061 S. ELIZABETH


PROFILE SCALE 1"=80' HOR. 1"=4' VERT.

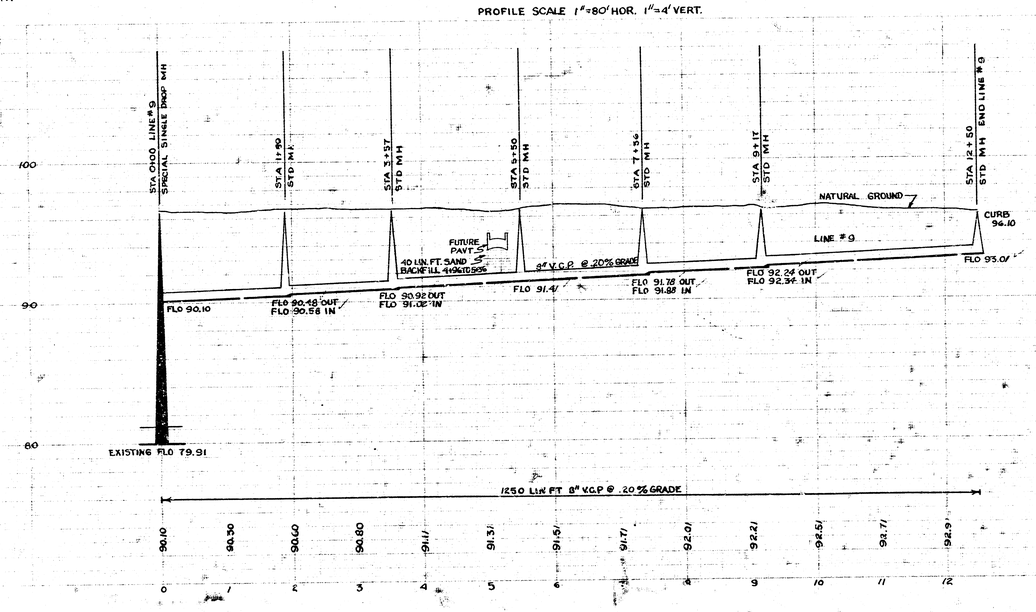

LAT. 5 SUB. 2 SAN. S. 22
PROJ. NO. C24-80 SHEET 6 OF 7

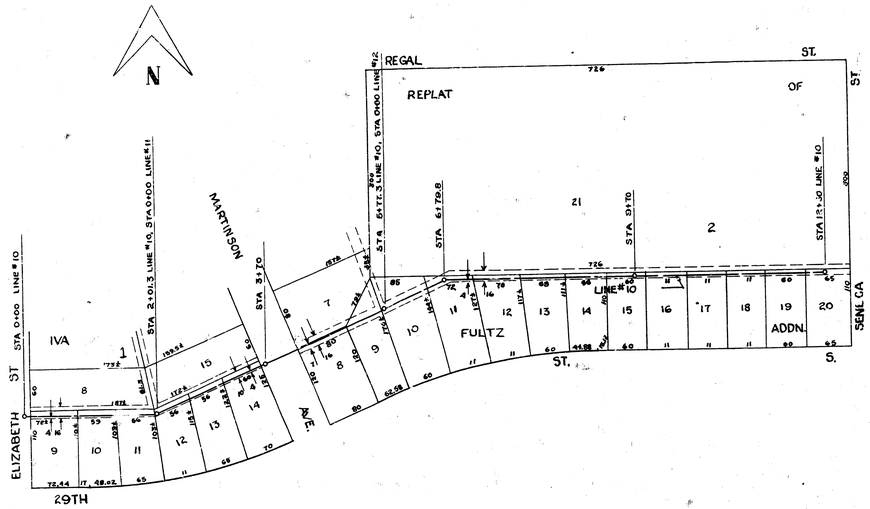


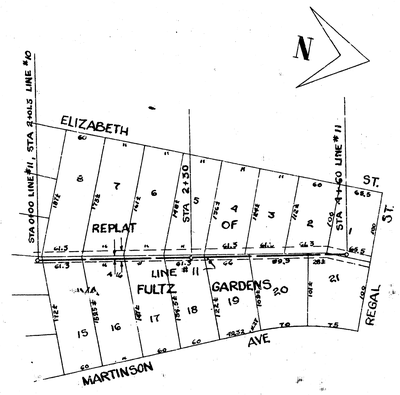


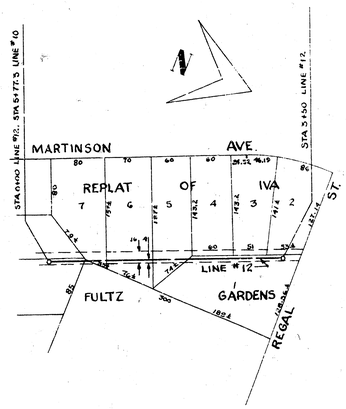


SCALE 1" = 80'

PROFILE SCALE 1" = 80' HOR. 1" = 4' VERT.

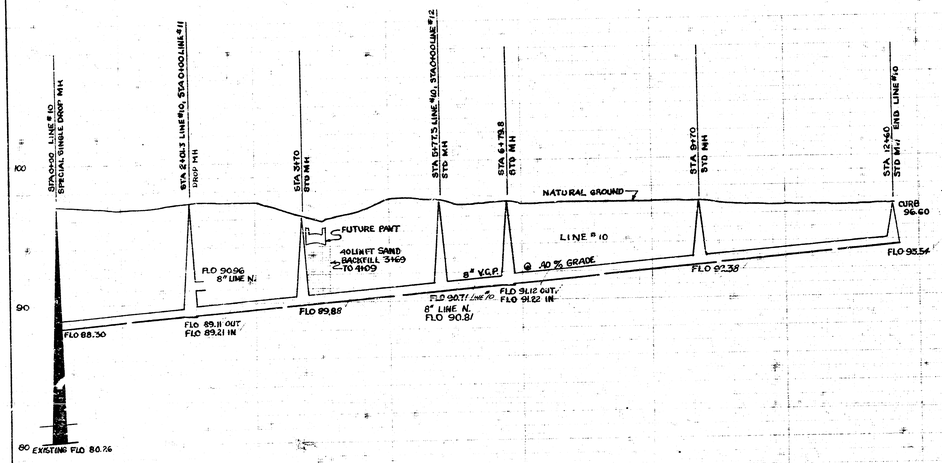

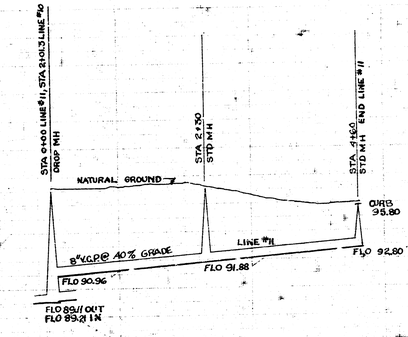

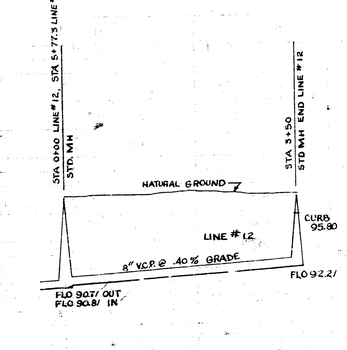

LAT 5 SUB 2 SAN 5 22
PROJ. NO. C-24-80 SHEET 7 OF 7