



Survey Control Mark Nearest Corner Called Station

B.M. 101.73 R.R. Spike in P. Pole N.S. Pawnee E. Everett S.

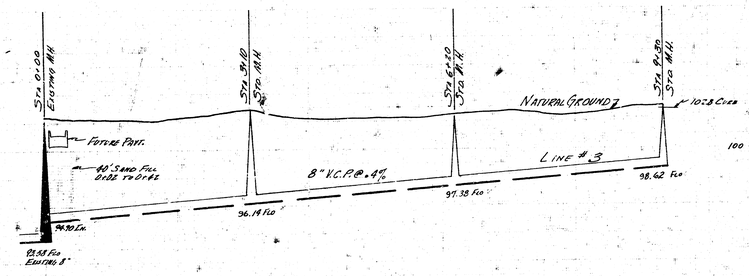

Plan Scale 1" = 80' Hor.
Profile Scale 1" = 80' Hor. 1" = 4' Vertical

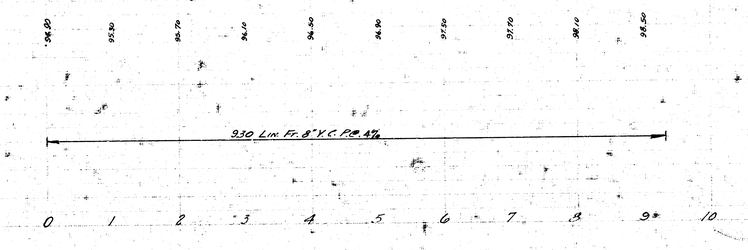

LAT. 16 SUB. 3 S.S. 82

CITY OF WICHITA

B.E. SMITH CITY ENGINEER

MAR. 1956 PROJ. NO C25-71