
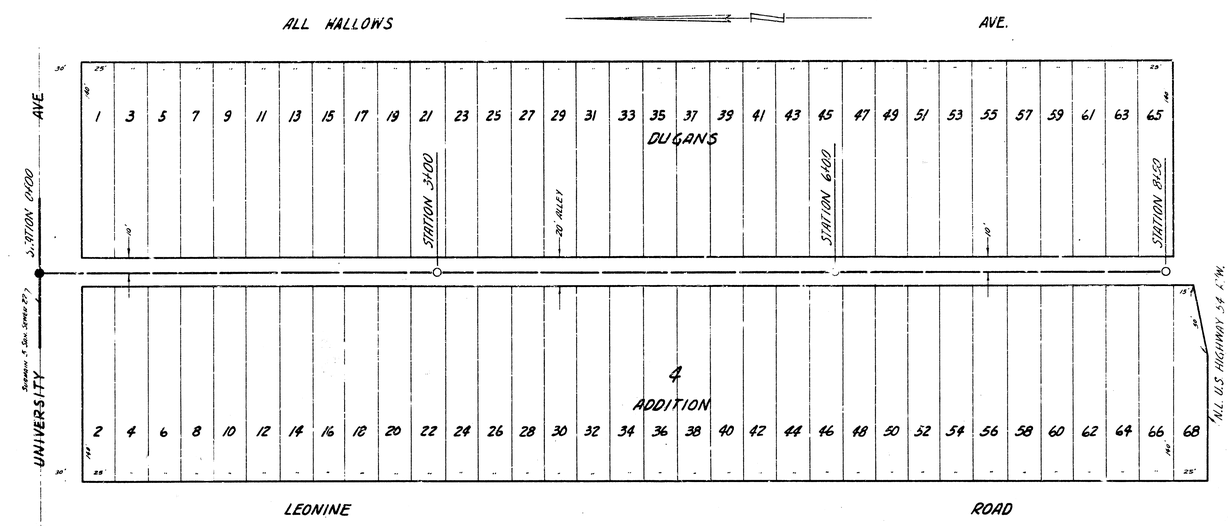


SURVEY BY J. YOUNG
BOOK
PAGE
GRADES BY
DATE

B.M. 113.35 STEP BENCH SS HLP NS UNIVERSITY WL ALLEY NO. BET LEONINE & ALL HOLLOWS

PLAN SCALE 1"=40'
PROFILE SCALE 1"=40' HOR, 1"=4 VERT.

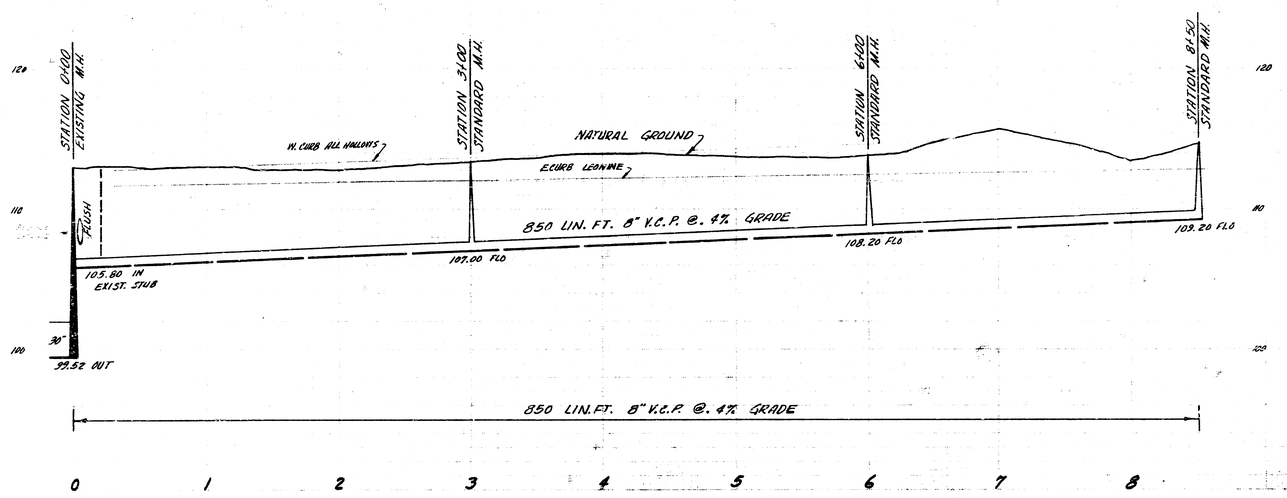

LAT. 7 SUB.5 SAN. SEWER 22
CITY OF WICHITA KANSAS
B.E. SMITH CITY ENGINEER
PROJ. NO. C26-12 DATE