
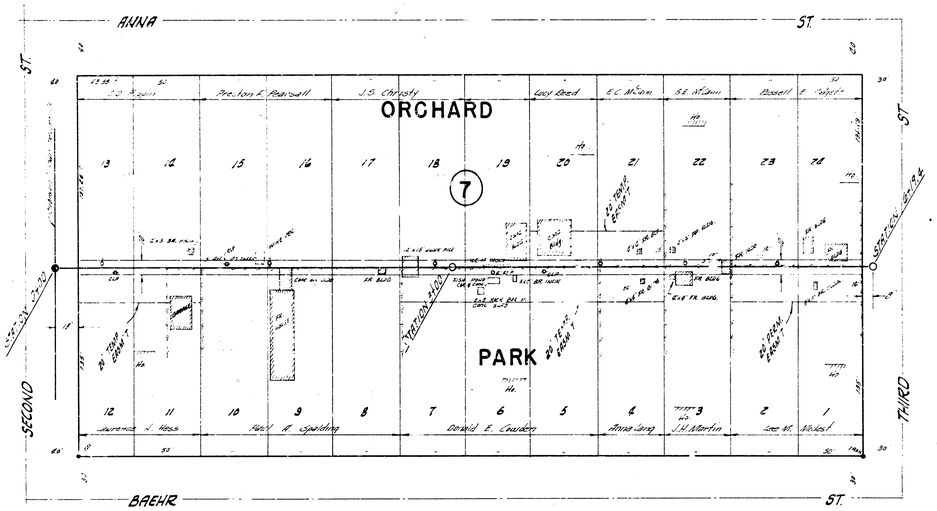


NOTE:
SANDFILL DE FLUSH SEWER WITHIN TEN FEET OF BLDGS., OR AS DIRECTED BY FIELD ENGINEER.

PLAN SCALE 1"=50'
PROFILE SCALE 1"=20' HOR. 1"=2' VERT.

B.M. 119.87 STD S.W. COR. 911W AND 2ND ST.
B.M. 121.13 S.W. COR. LOWER CONC. STEP S.W. COR. STONE NO. S.W. BAEHR AND 3RD

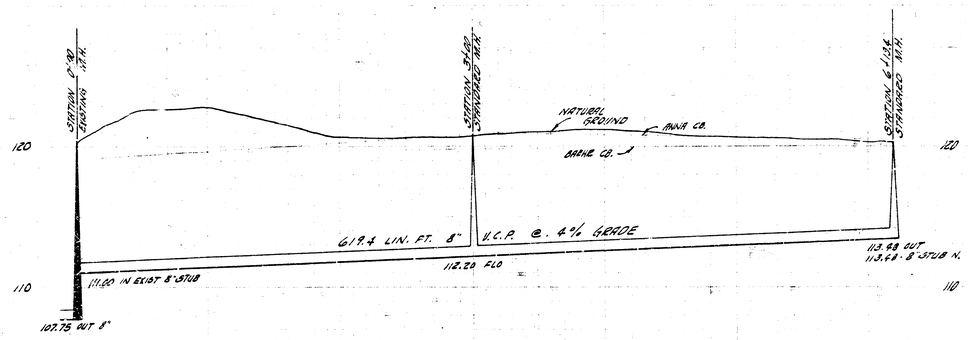

LATERAL 23 SUB 5 S.S. 22
CITY OF WICHITA KANSAS
B. E. SMITH, CITY ENGINEER
PROJ. NO. C27-62 DATE