
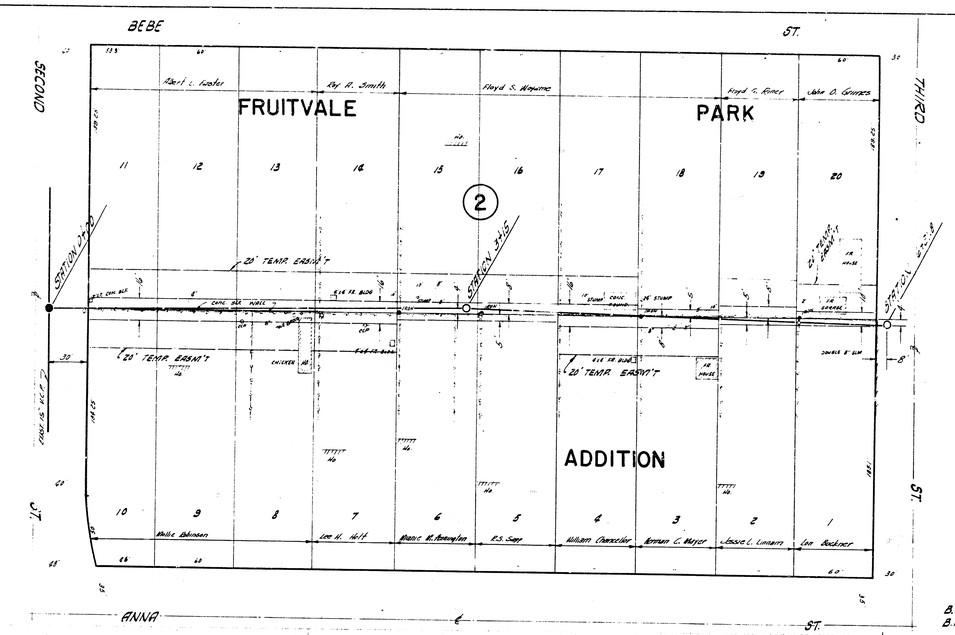


PLAN SCALE 1"=40'
PROFILE SCALE 1"=40' HOR. 1"=6' VERT.

B.M. 113.87 STD S.W. COR ANNA AND 2ND.
B.M. 121.63 S.W. COR. CONC. PORCH, STORE NE. COR. BEBE AND 3RD.

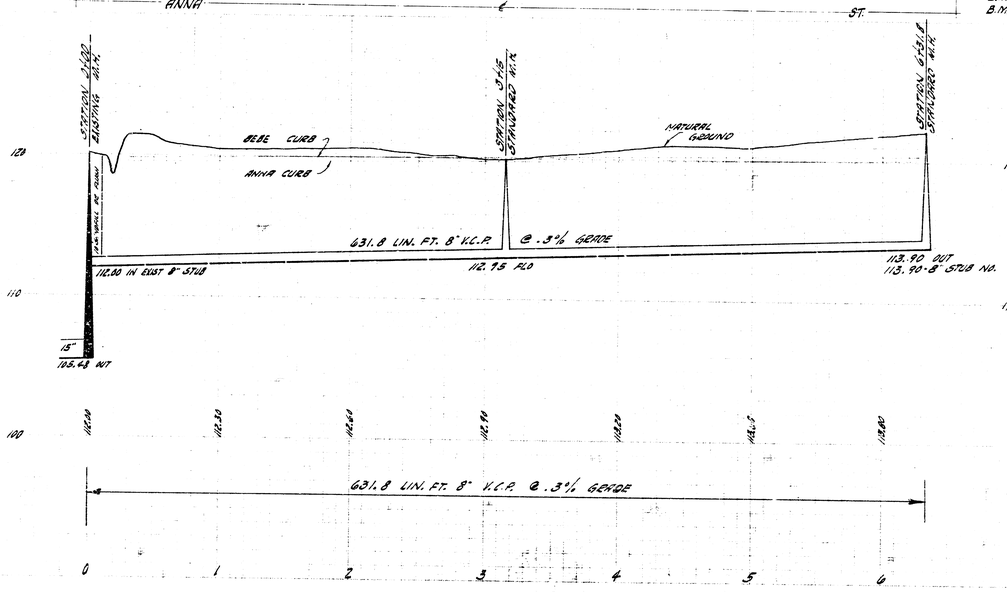

NOTE:
SANDFILL OR FLUSH SEWER WITHIN TEN FEET OF BUILDINGS, OR AS DIRECTED BY FIELD ENGINEER.

LATERAL 25 SUB. 5 S.S. 22
CITY OF WICHITA, KANSAS
B. E. SMITH, CITY ENGINEER
PROJ. NO. C27-65 DATE.