

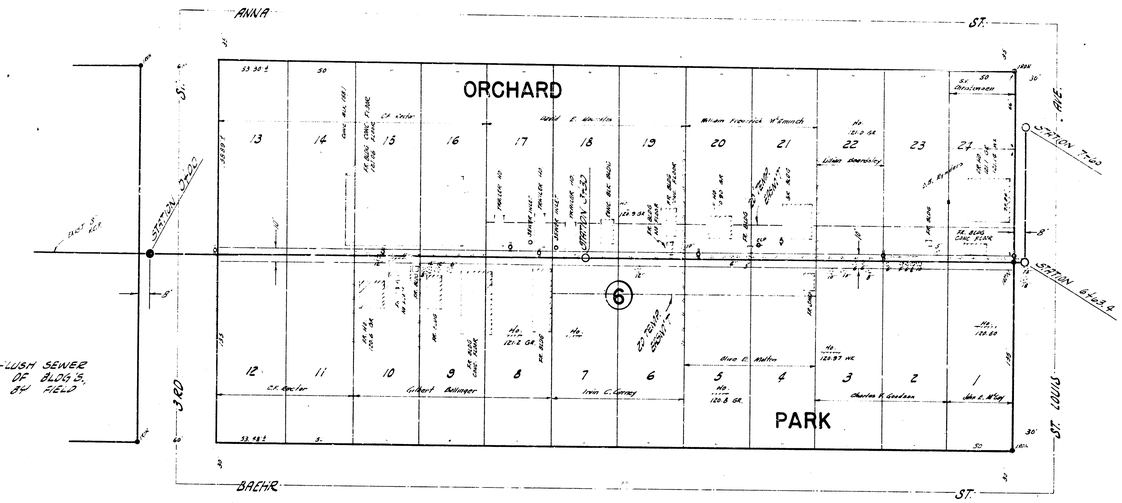


PLAN SCALE 1" = 40'
PROFILE SCALE 1" = 40' HOR. 1" = 4' VERT.

NOTE:
SANDFILL OR FLUSH SEWER WITHIN TEN FEET OF BLDG'S. OR AS DIRECTED BY FIELD ENGINEER.

B.M. 121.57 N.W. COR. CONC. PORCH. W.S. OF HD. S.W. COR. ST. LOUIS & BAEHR

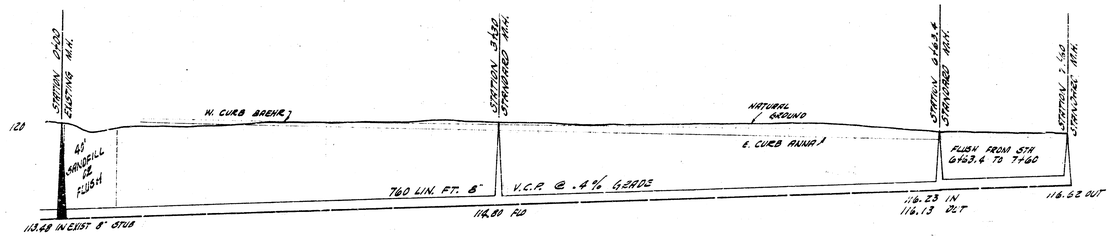

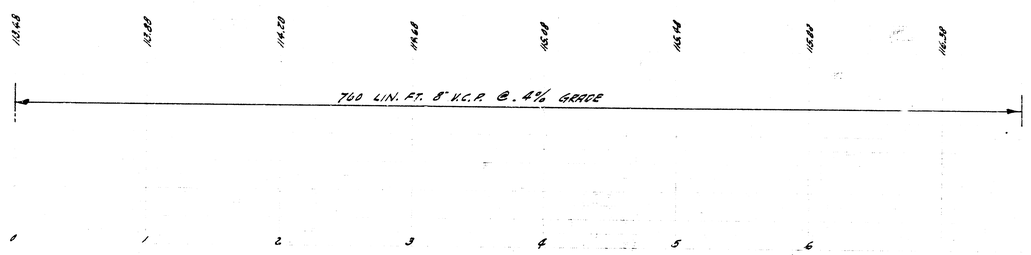

LATERAL 32 SUB 5 S.S. 22
CITY OF WICHITA, KANSAS
B. E. SMITH, CITY ENGINEER
PROJ. NO. C27-109 DATE: