
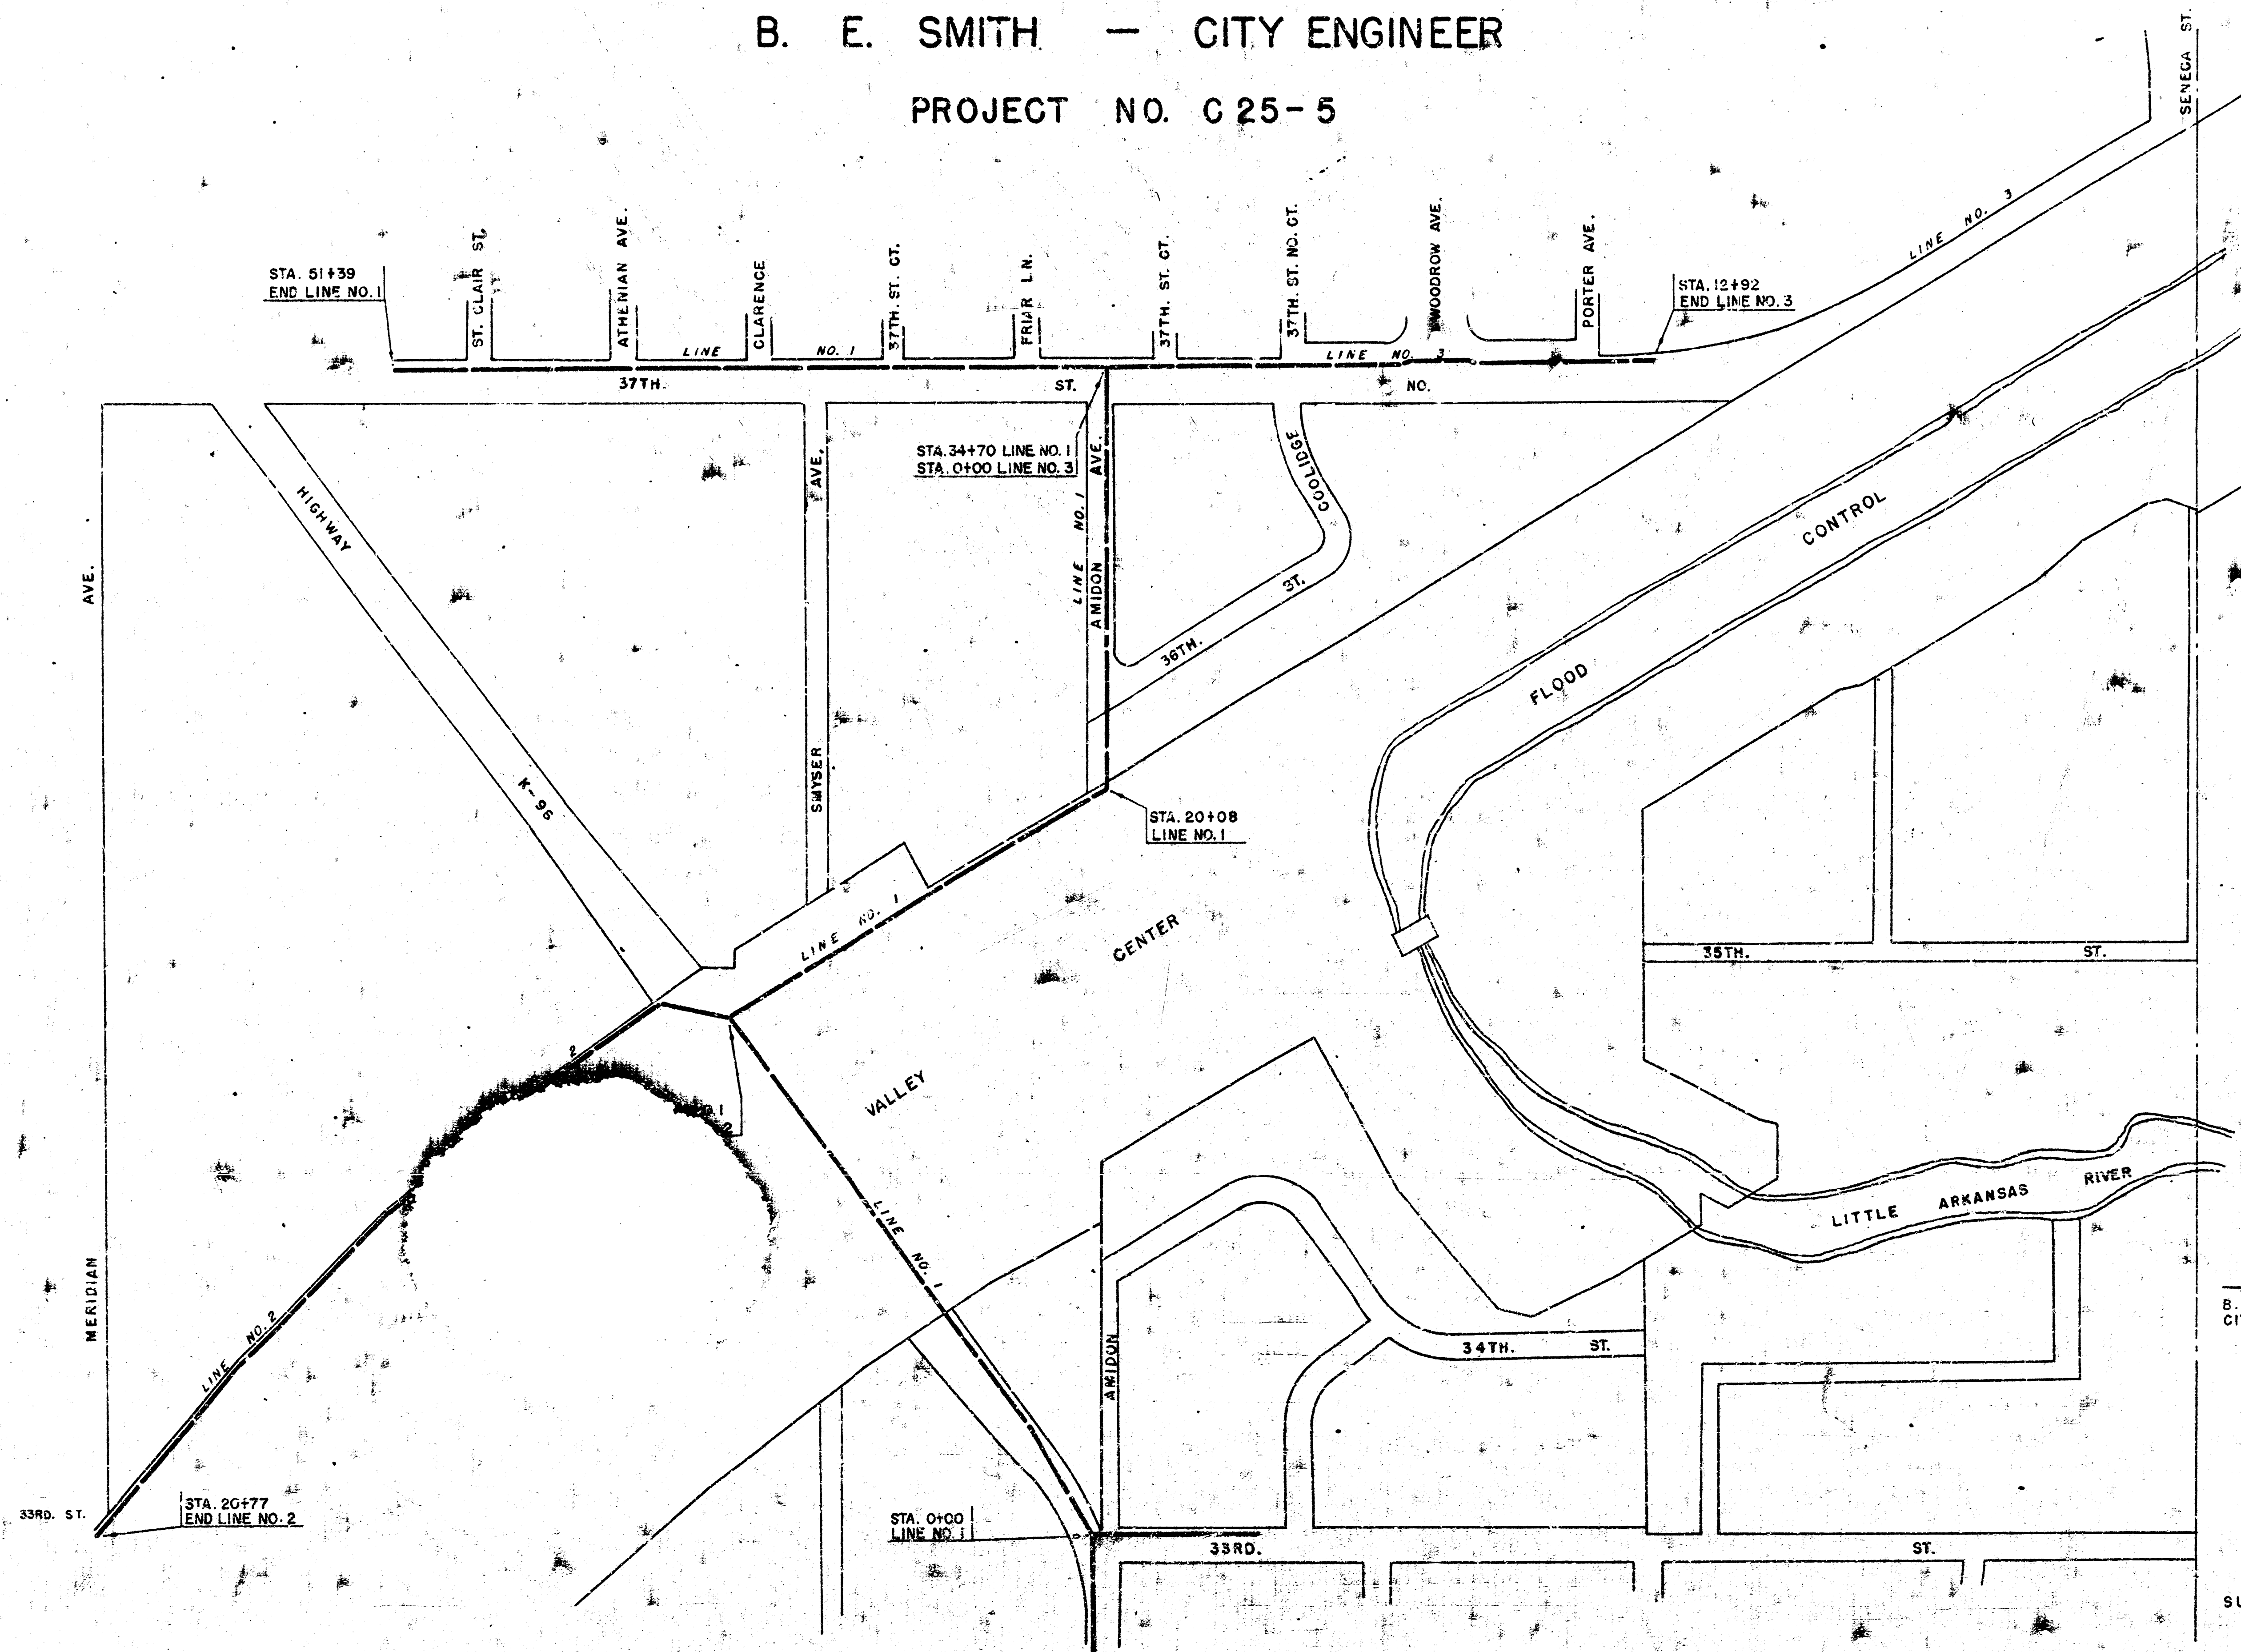


PLAN AND PROFILE FOR
SUBMAIN 21, SANITARY SEWER NO. 22
CITY OF WICHITA, KANSAS
B. E. SMITH — CITY ENGINEER
PROJECT NO. C25-5

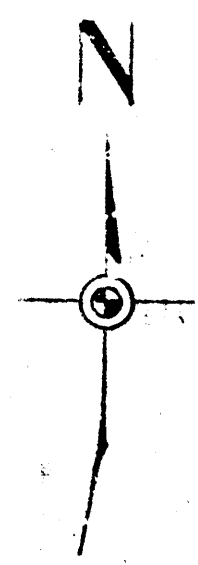


B. E. SMITH
CITY ENGINEER
NOV. 10, 1965
SUBMAIN 21, S. S. NO. 22
PROJECT NO. C25-5
SHEET NO. 1 OF 13


B. M. 136 Standard N.E. 33rd. & Amidon.

- GENERAL NOTES**
- #1 - Repair Asphalt Mat with Asphaltic conc.
 - #2 - Compact backfill to cut density from Sta. 7165 to 13190 Line #1
 - #3 - Compact backfill to cut density from Sta. 7109 to 8123 Line #3
 - #4 - Replace Valves
 - #5 - Replace Culvert pipes
 - #6 - Sand fill or flush under drive & repair driving surface with crushed rock @ 410' Line #2
 - #7 - Cost of compacting backfill thru siphons to be included in bid price of C.I.P.
 - #8 - Cost of sleeves for C.I.P. to be included in bid price of pipe.

Survey by G.Y. Book No. 255-Y & 250-Y
 Plan by G.Y. & P.C.
 Checked by

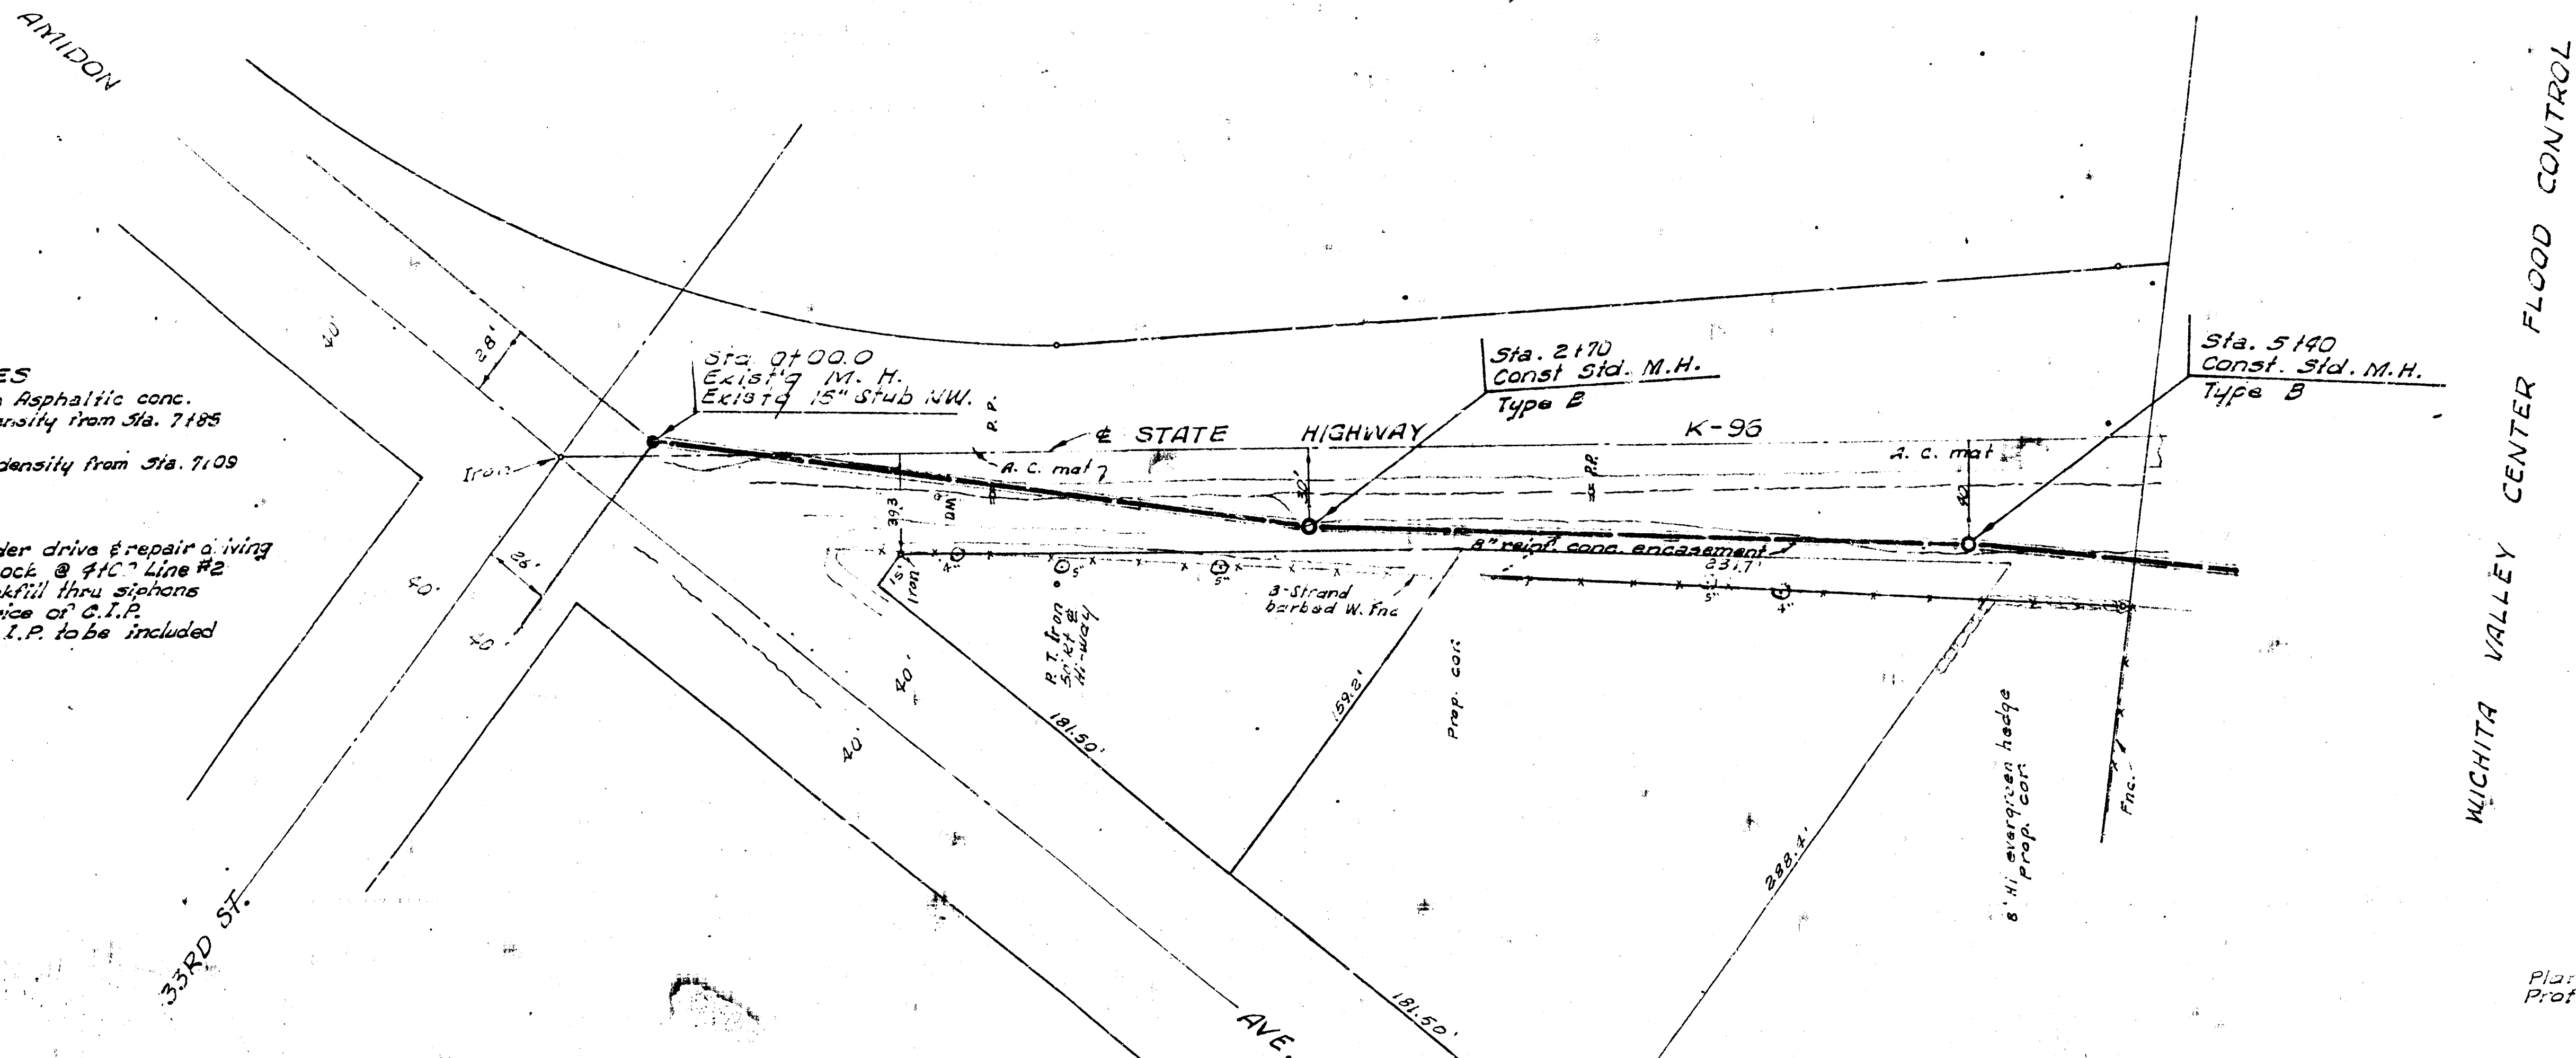

Plan scale 1" = 40'
 Profile scale 1" = 40' vertical
 1" = 4' horizontal

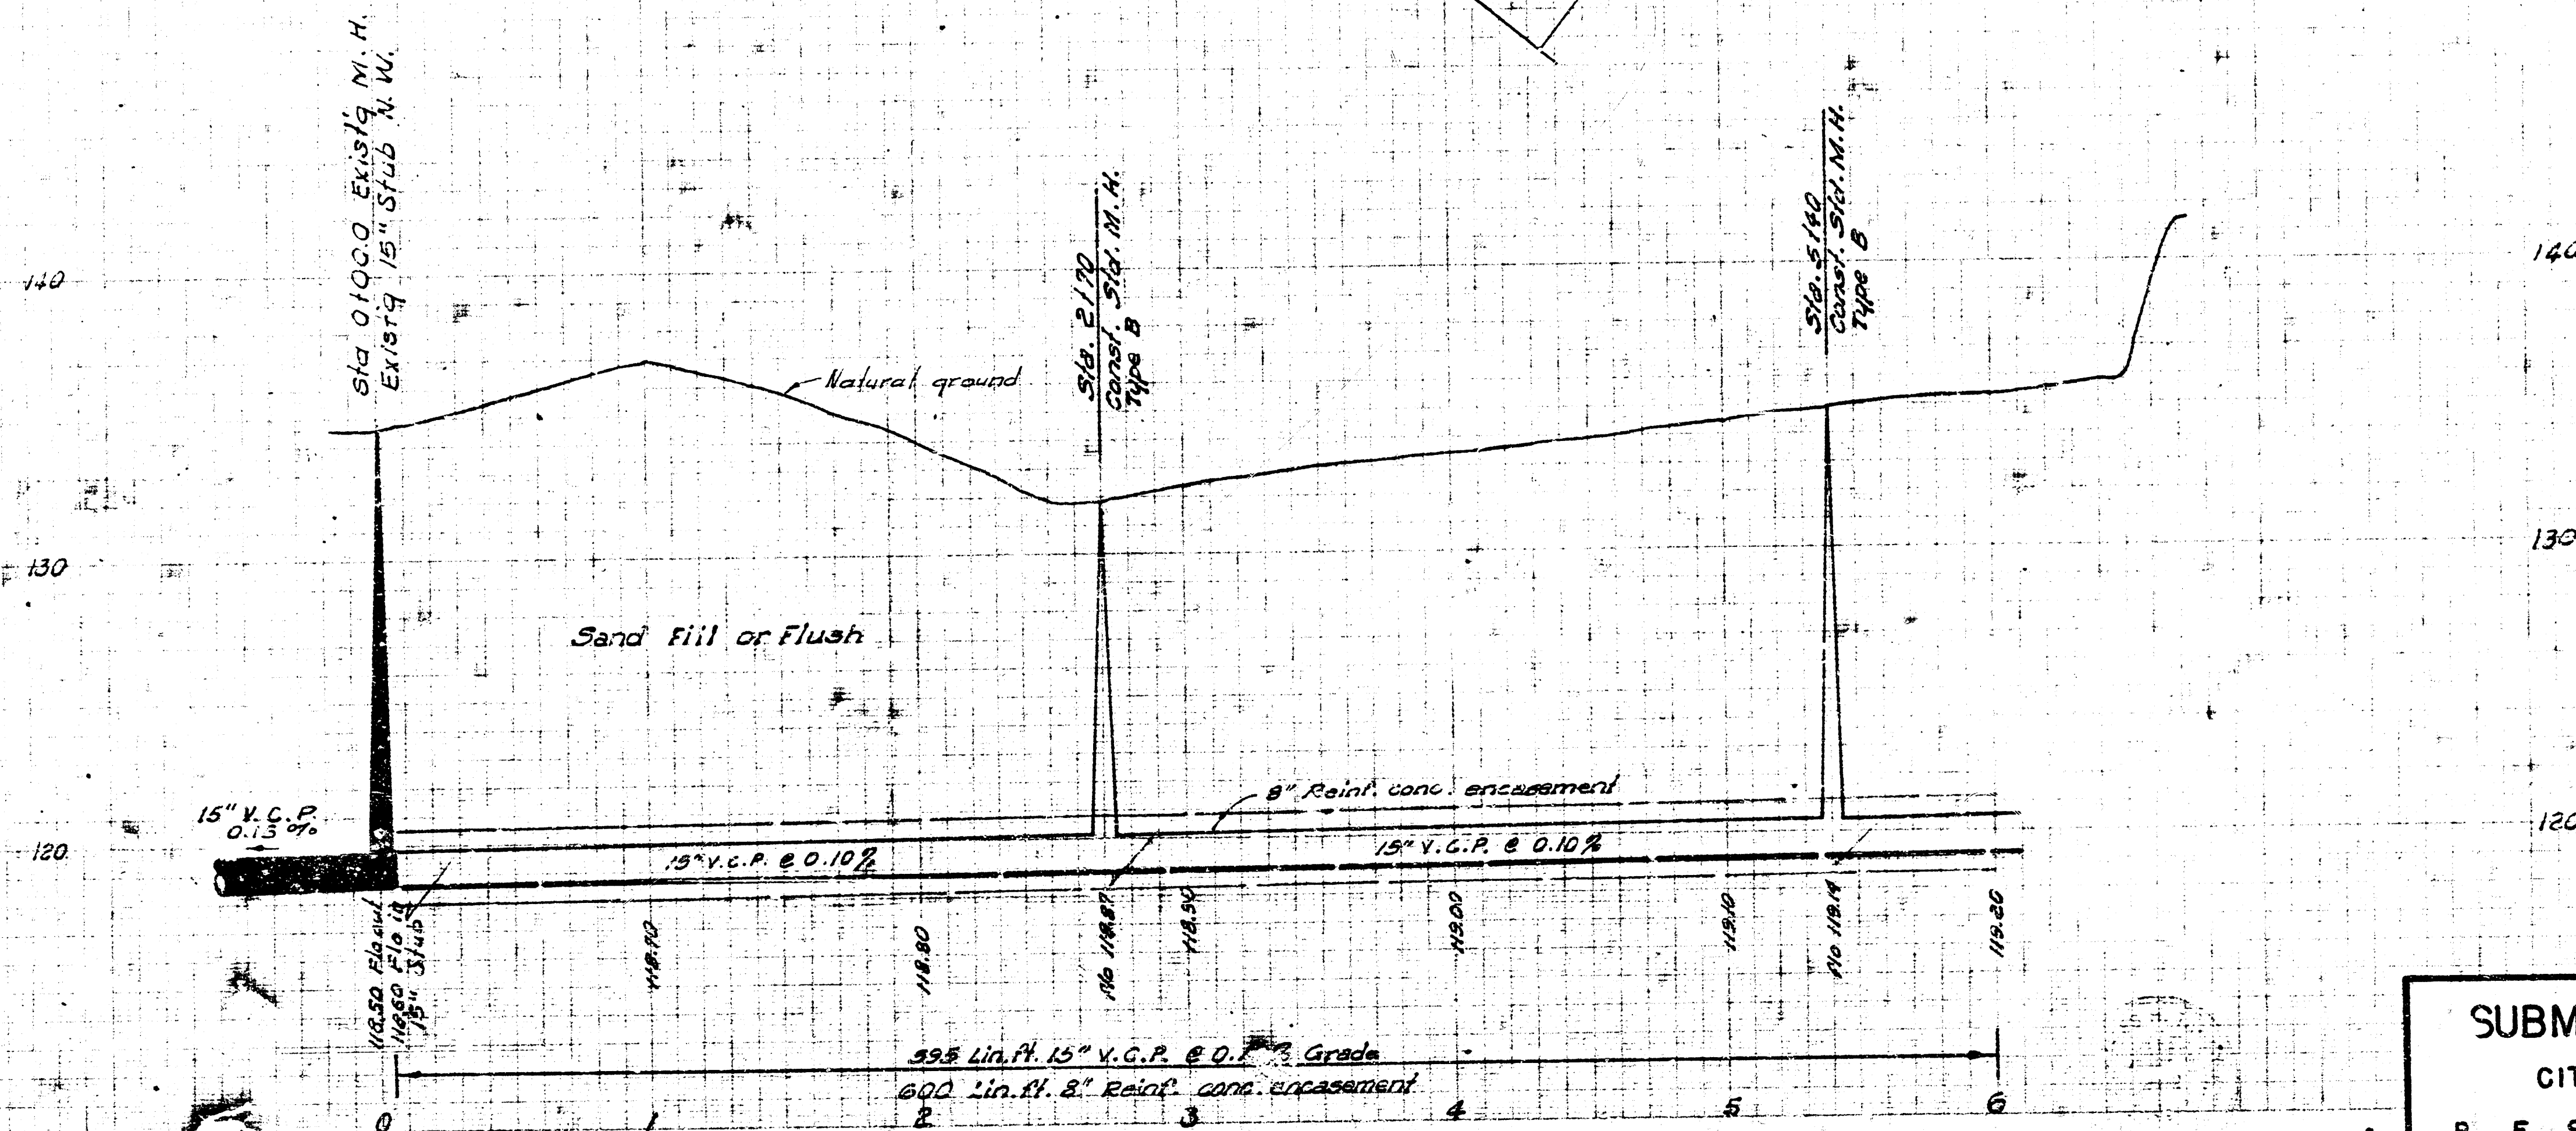


SUBMAIN 21, S. S. NO. 22

CITY OF WICHITA, KANSAS

B. E. SMITH CITY ENGINEER

JAN. 1966 PROJECT NO. C25-5

SHEET NO. 2 OF 13

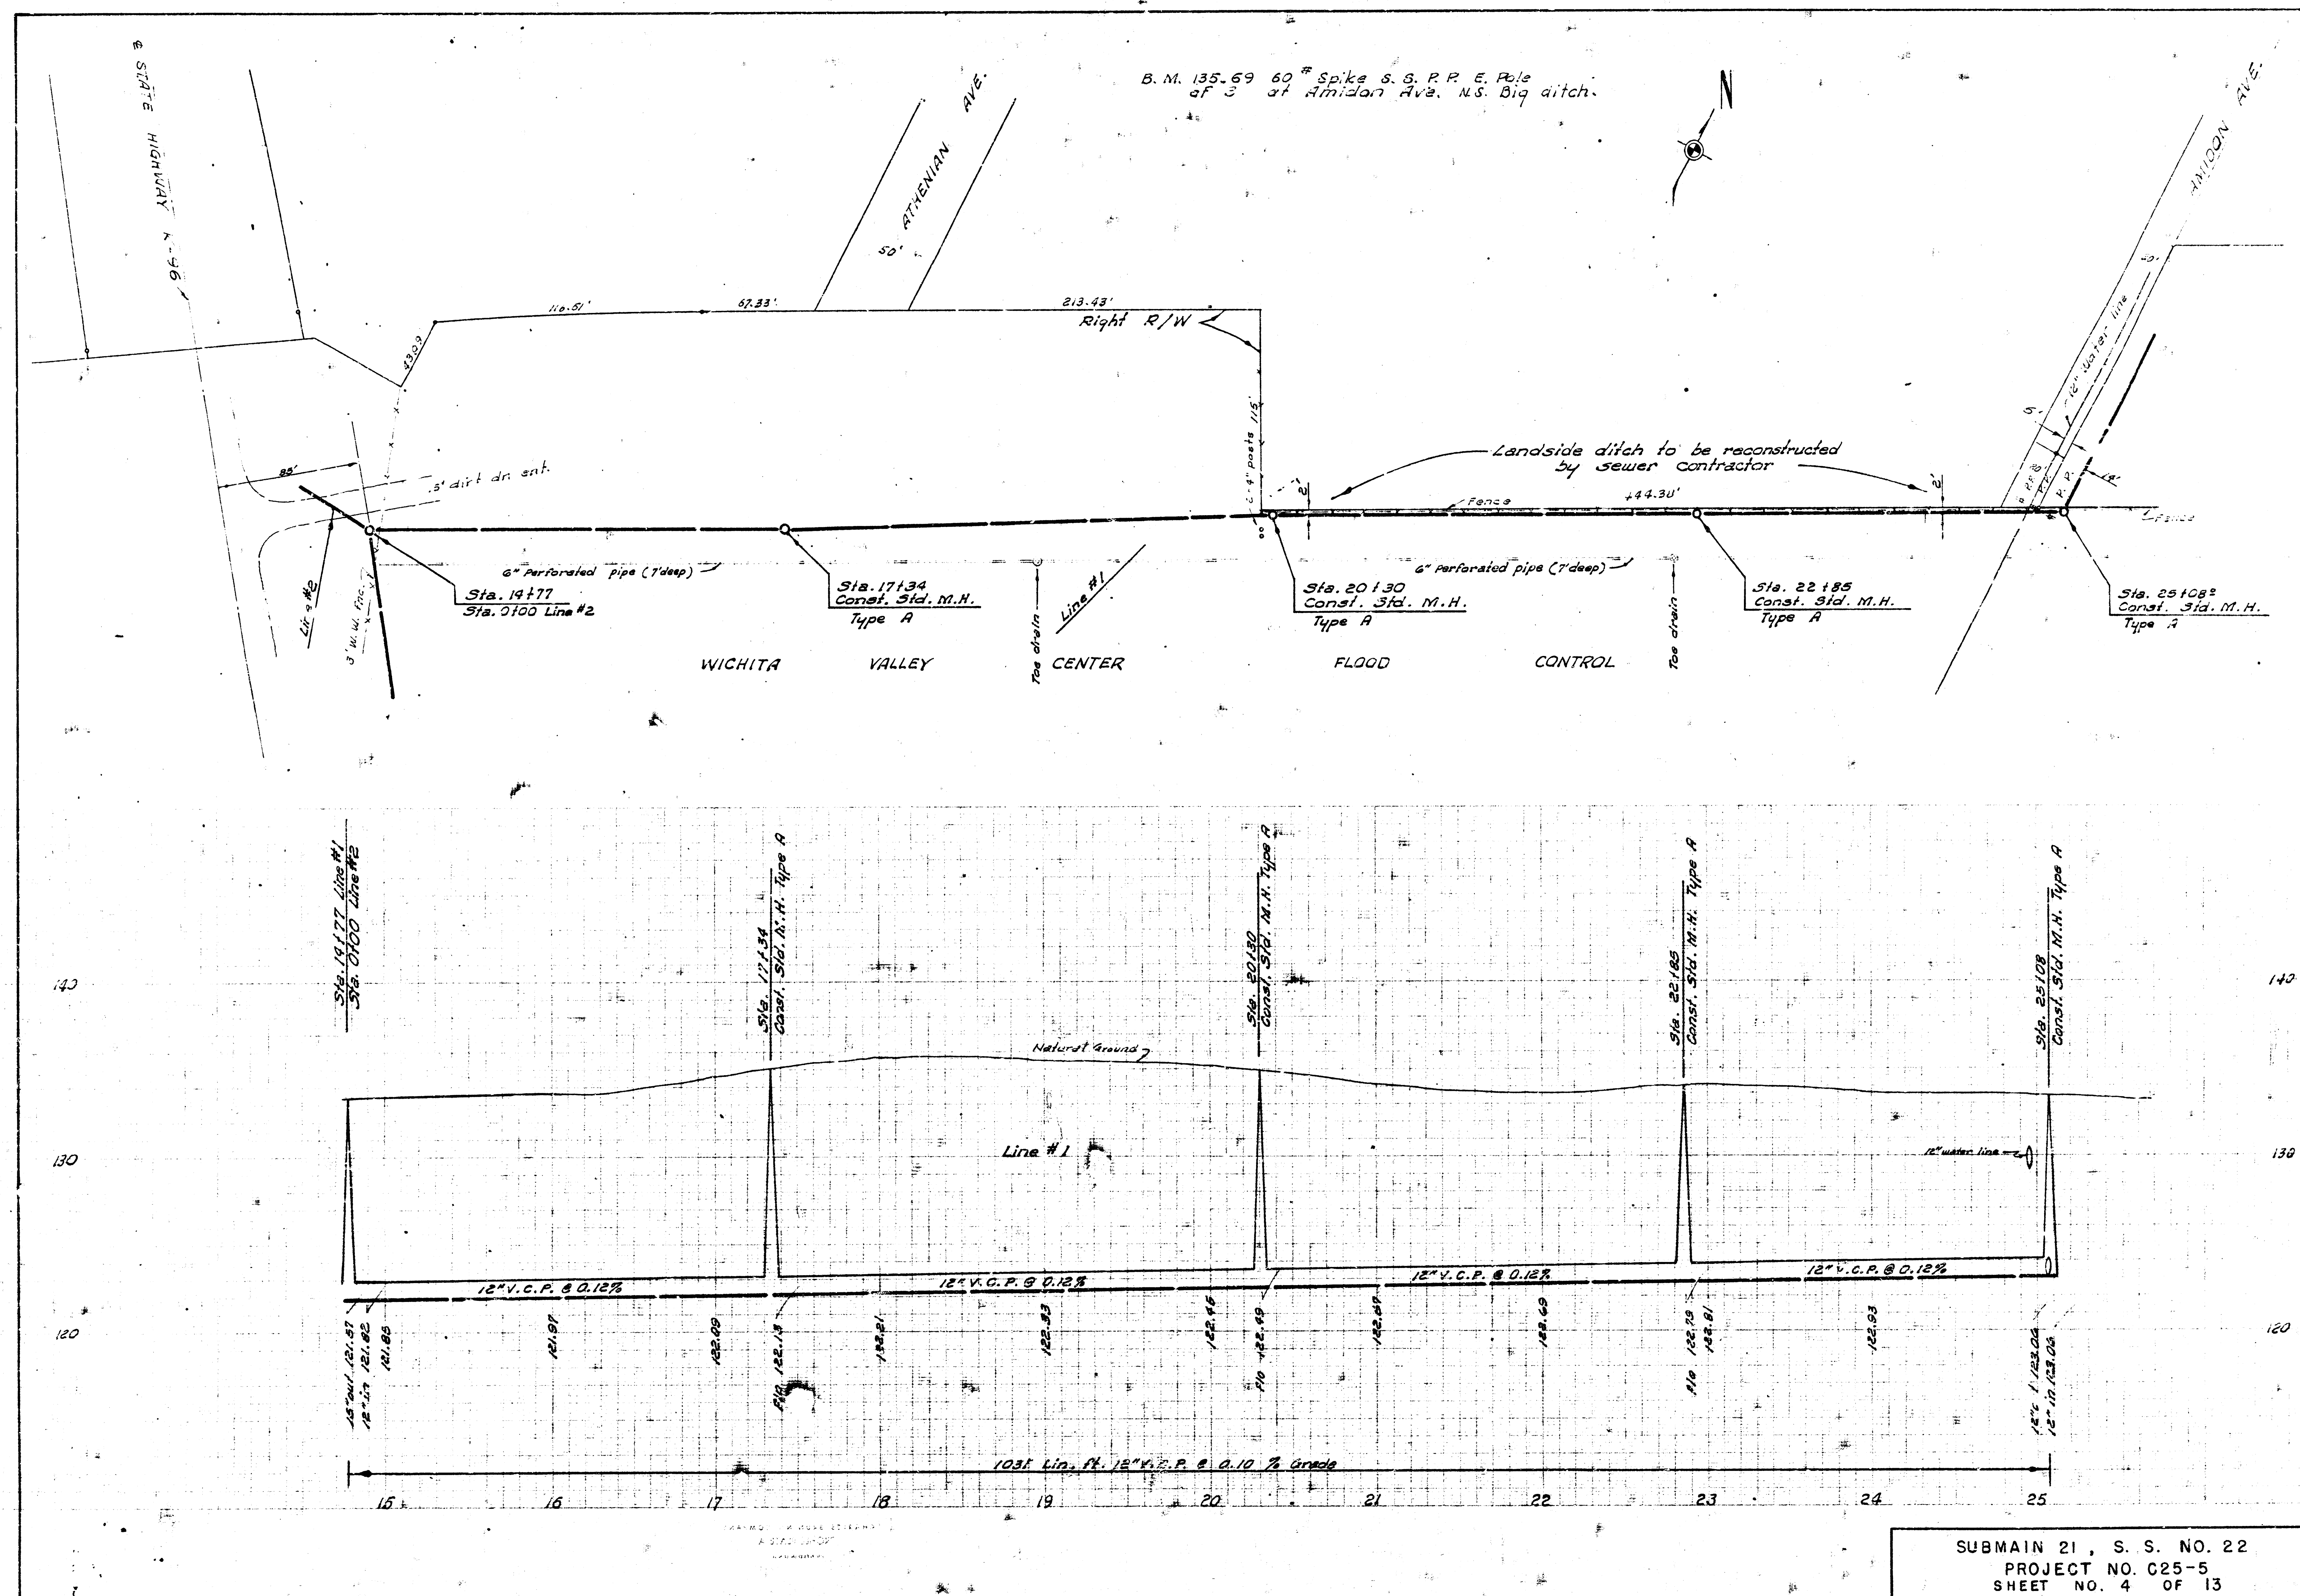

SUBMAIN 21, S. S. NO. 22
PROJECT NO. C25-5
SHEET NO. 4 OF 13

