
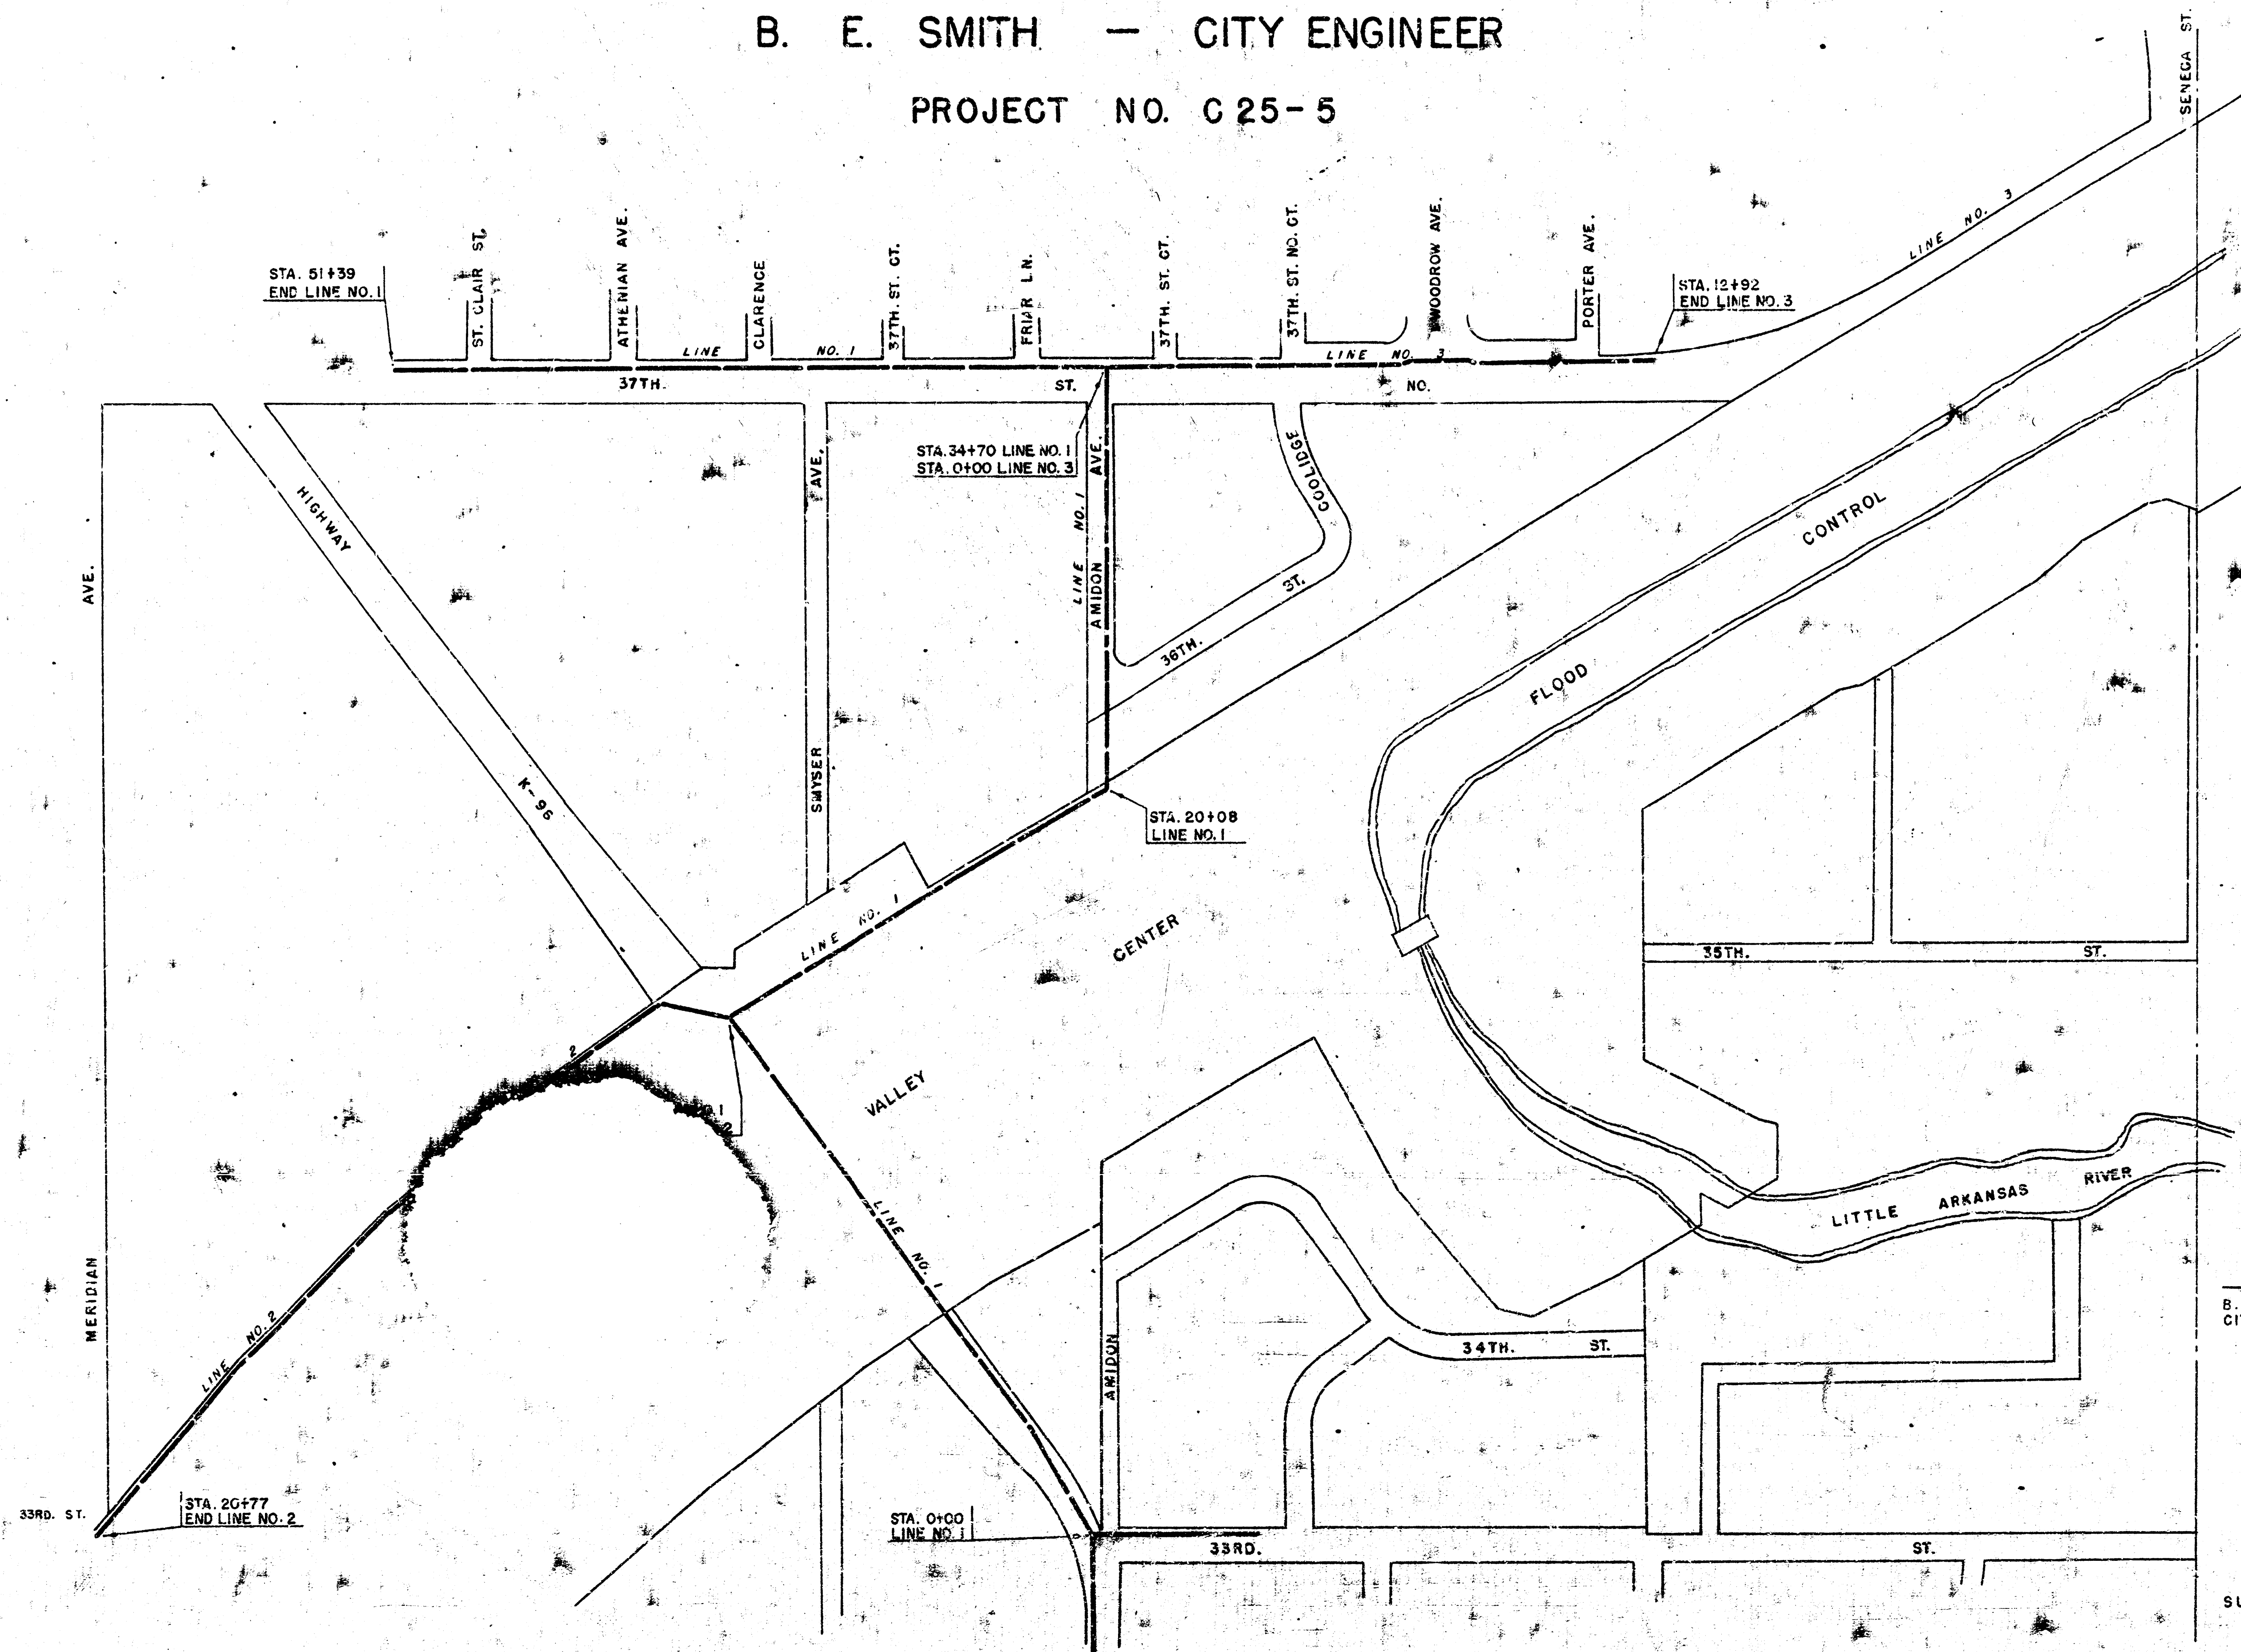


PLAN AND PROFILE FOR  
**SUBMAIN 21, SANITARY SEWER NO. 22**  
CITY OF WICHITA, KANSAS  
B. E. SMITH — CITY ENGINEER  
PROJECT NO. C25-5

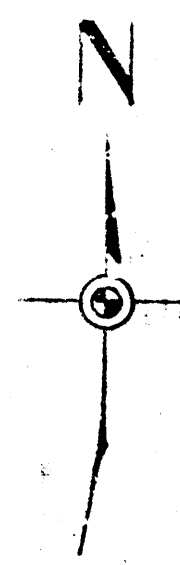


B. E. SMITH  
CITY ENGINEER  
NOV. 10, 1965  
SUBMAIN 21, S. S. NO. 22  
PROJECT NO. C25-5  
SHEET NO. 1 OF 13


B. M. 136 Standard N.E. 33rd. & Amidon.

- GENERAL NOTES**
- #1 - Repair Asphalt Mat with Asphaltic conc.
  - #2 - Compact backfill to cut density from Sta. 7165 to 13190 Line #1
  - #3 - Compact backfill to cut density from Sta. 7109 to 8123 Line #3
  - #4 - Replace Valves
  - #5 - Replace Culvert pipes
  - #6 - Sand fill or flush under drive & repair driving surface with crushed rock @ 410' Line #2
  - #7 - Cost of compacting backfill thru siphons to be included in bid price of C.I.P.
  - #8 - Cost of sleeves for C.I.P. to be included in bid price of pipe.

Survey by O.Y. Book No. 255-Y & 250-Y  
 Plan by J.S.W. E.C.C.  
 Checked by

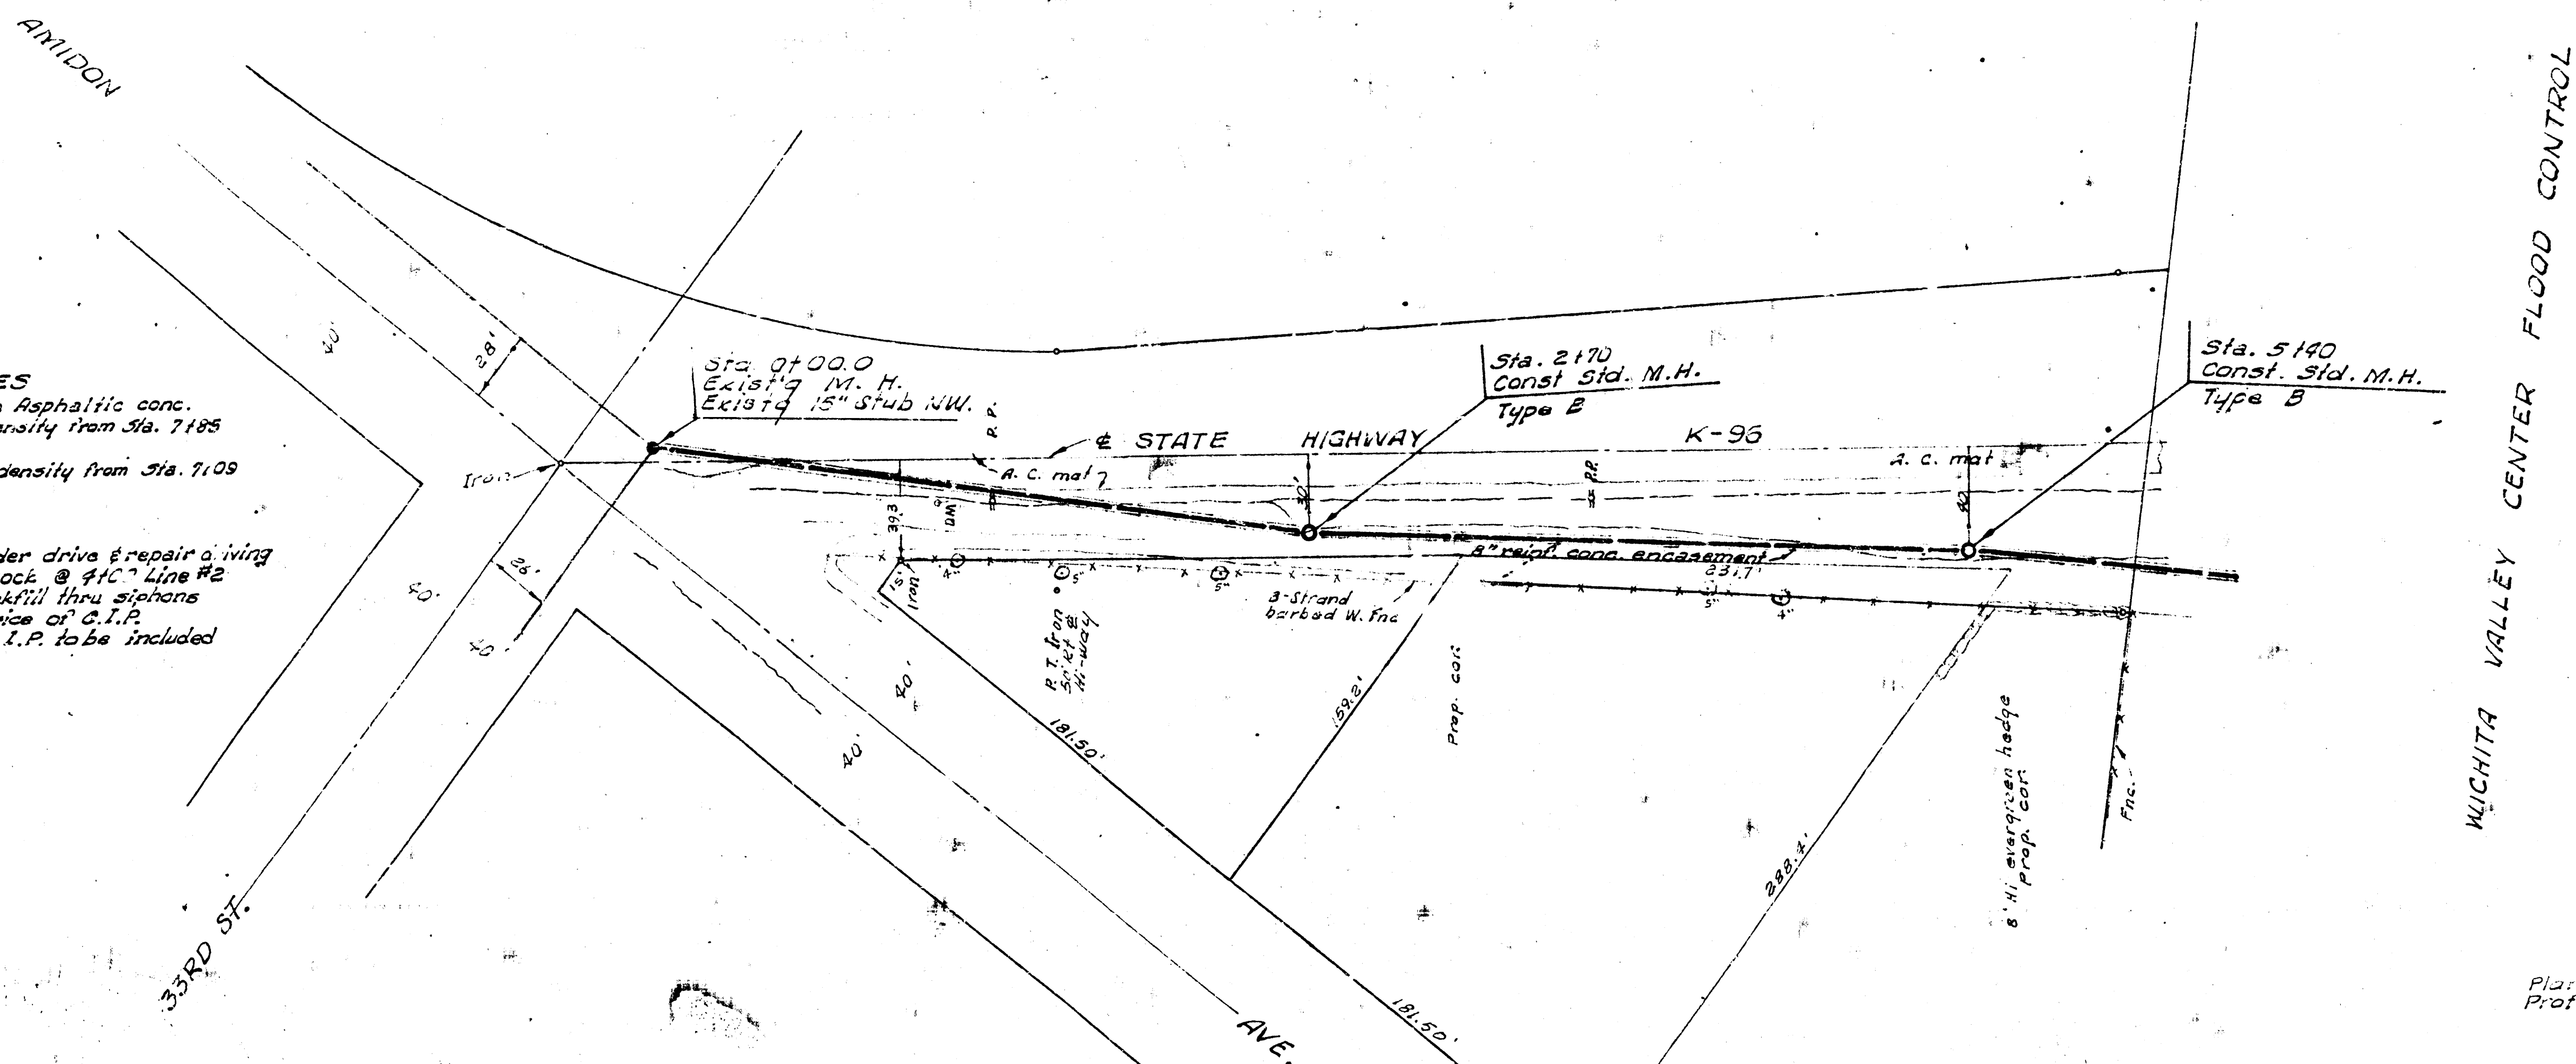

Plan scale 1" = 40'  
 Profile scale 1" = 40' vertical  
 1" = 4' horizontal

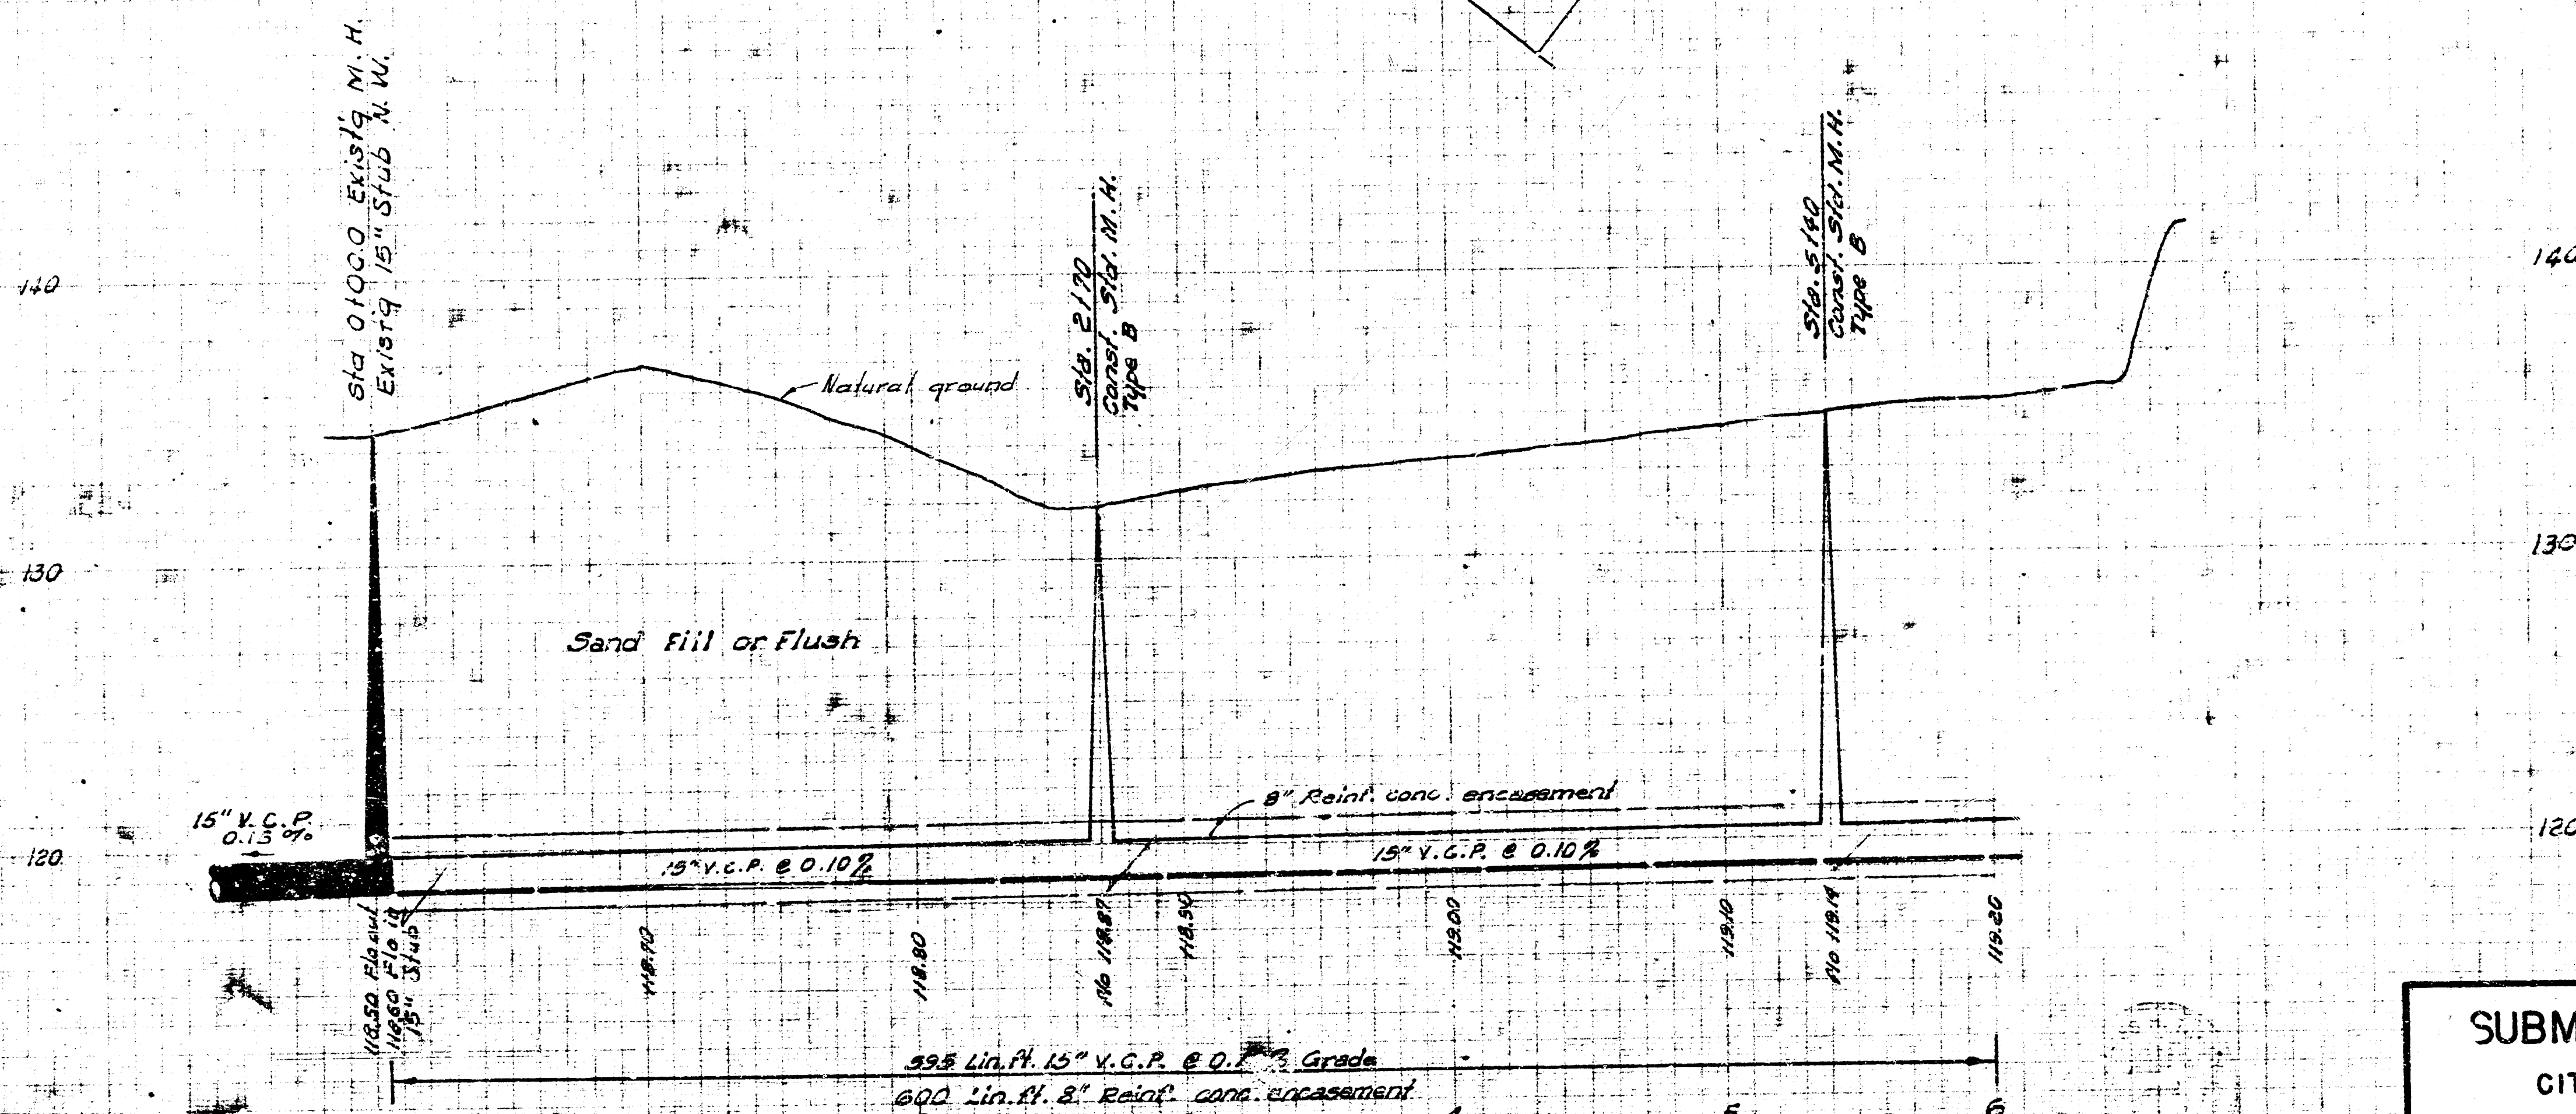


**SUBMAIN 21, S. S. NO. 22**


CITY OF WICHITA, KANSAS

B. E. SMITH CITY ENGINEER

JAN. 1966 PROJECT NO. C25-5


SHEET NO. 2 OF 13

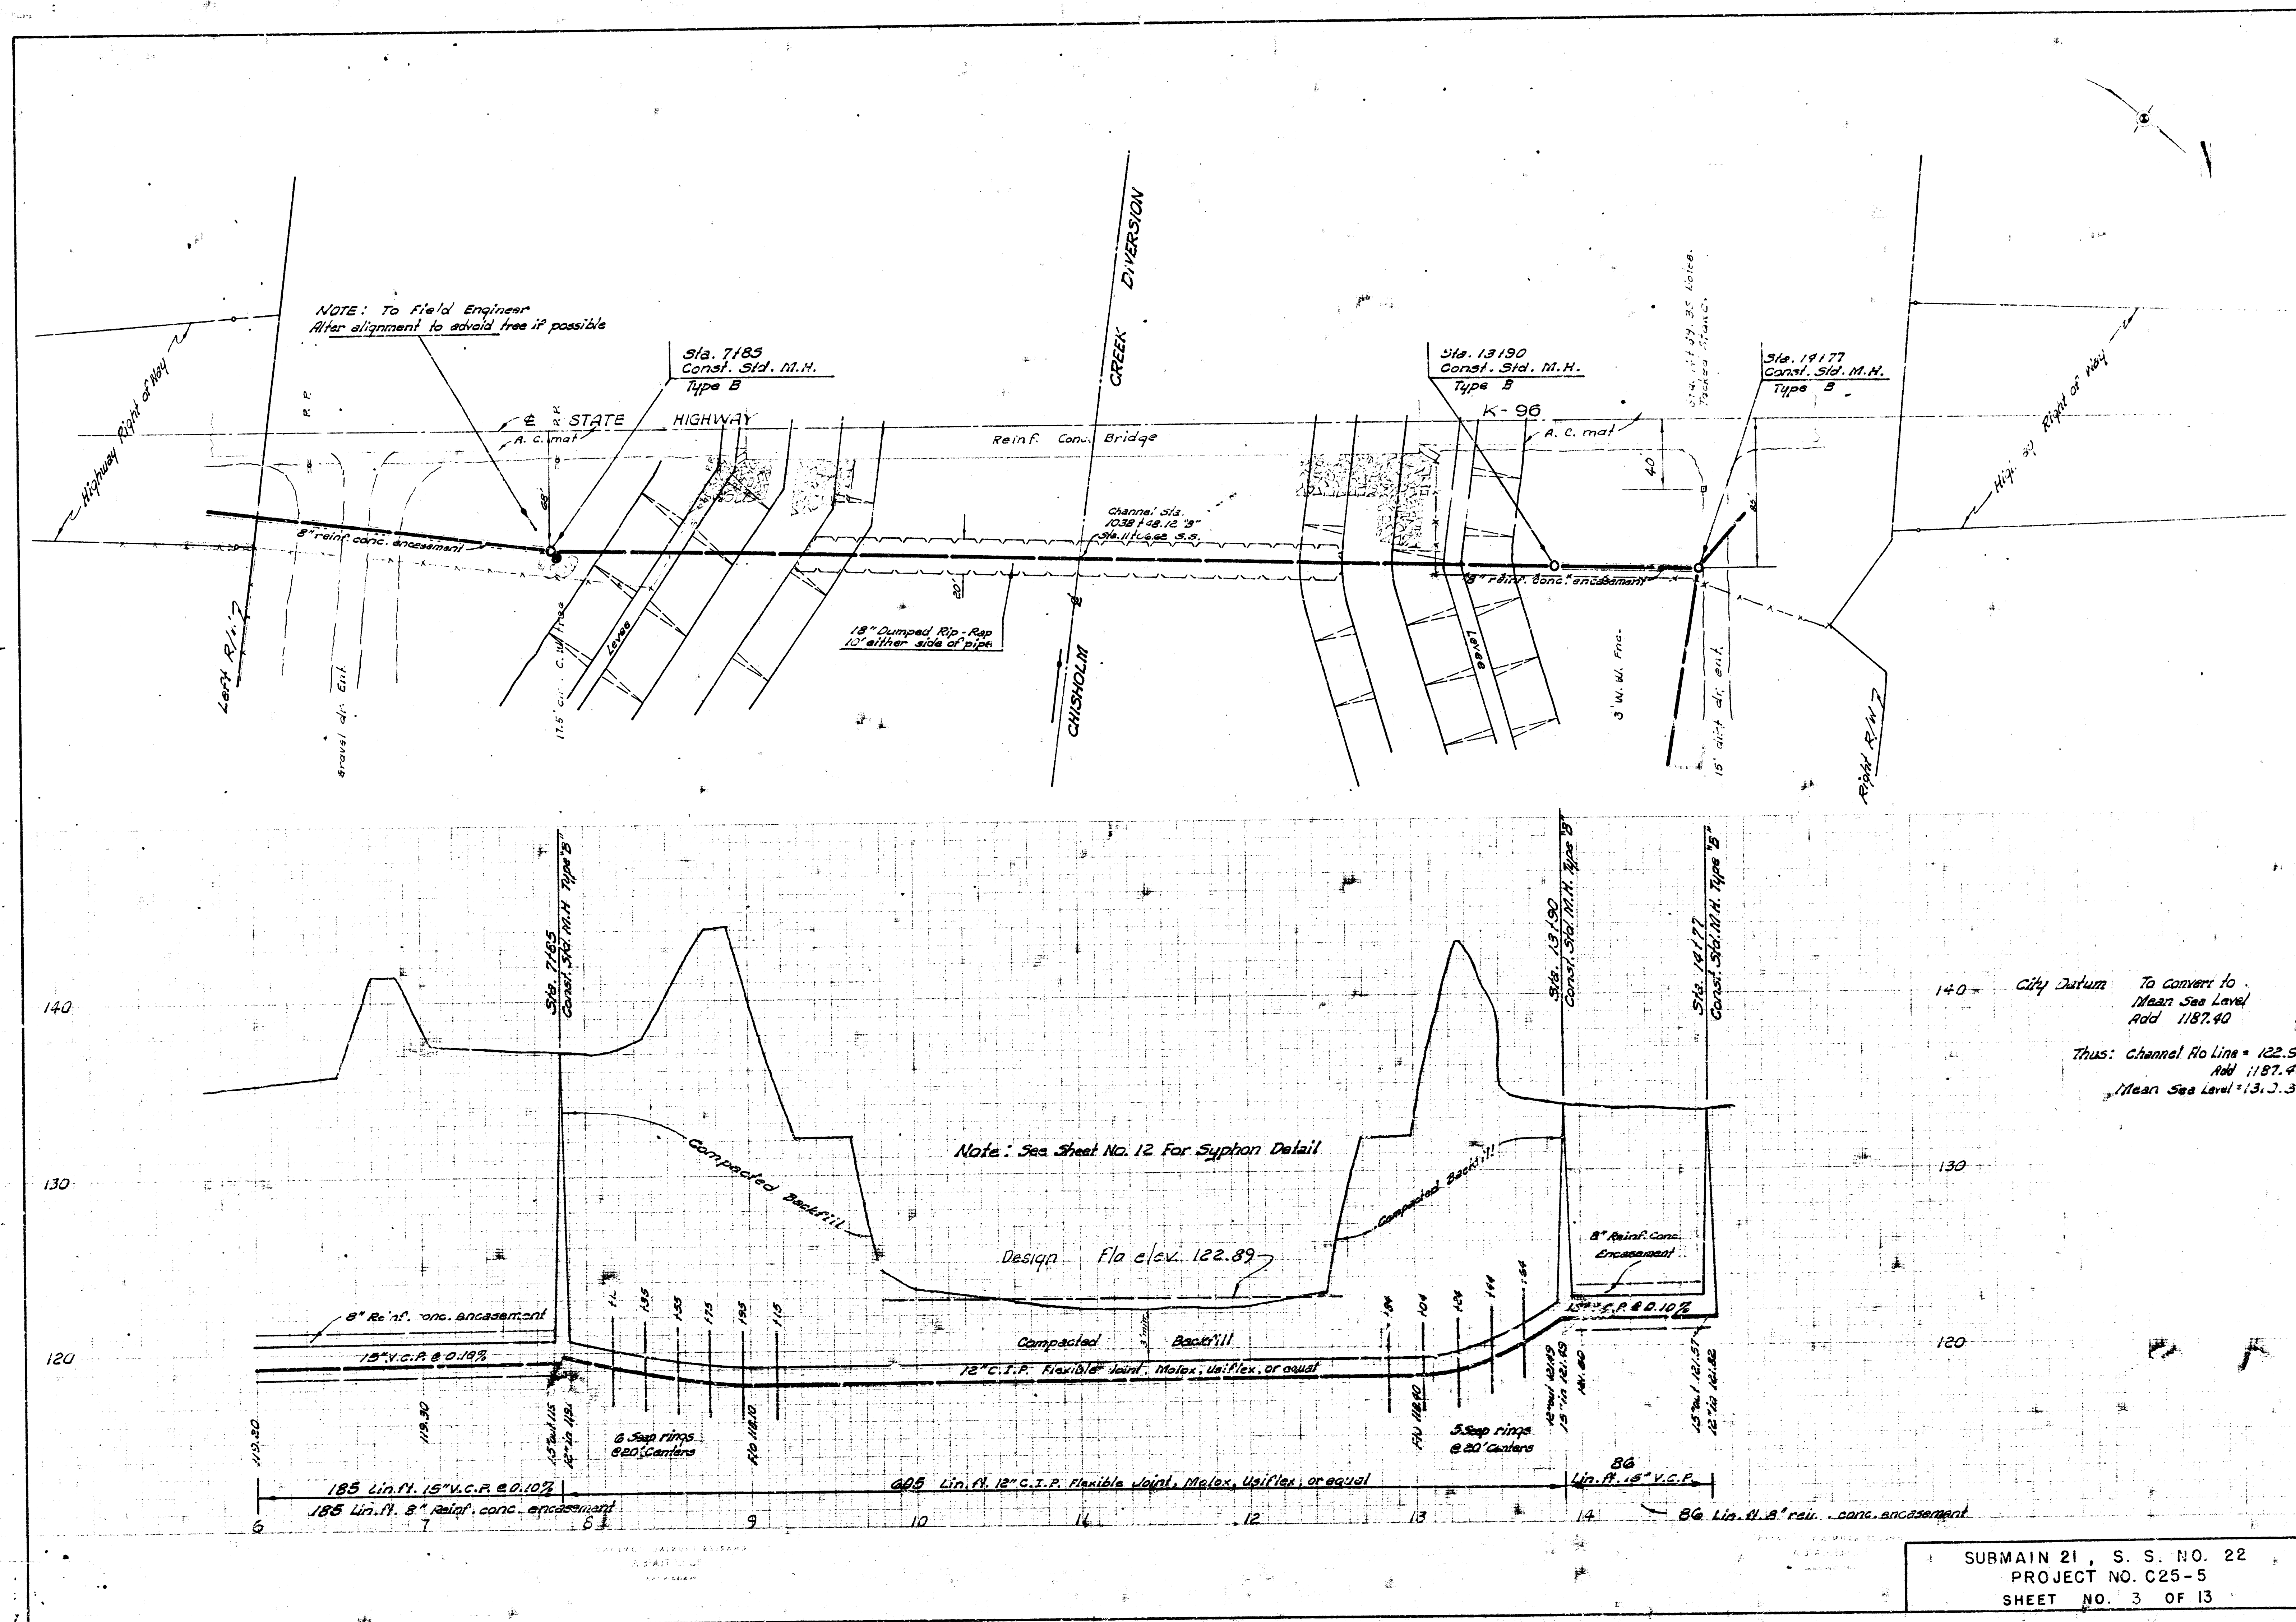

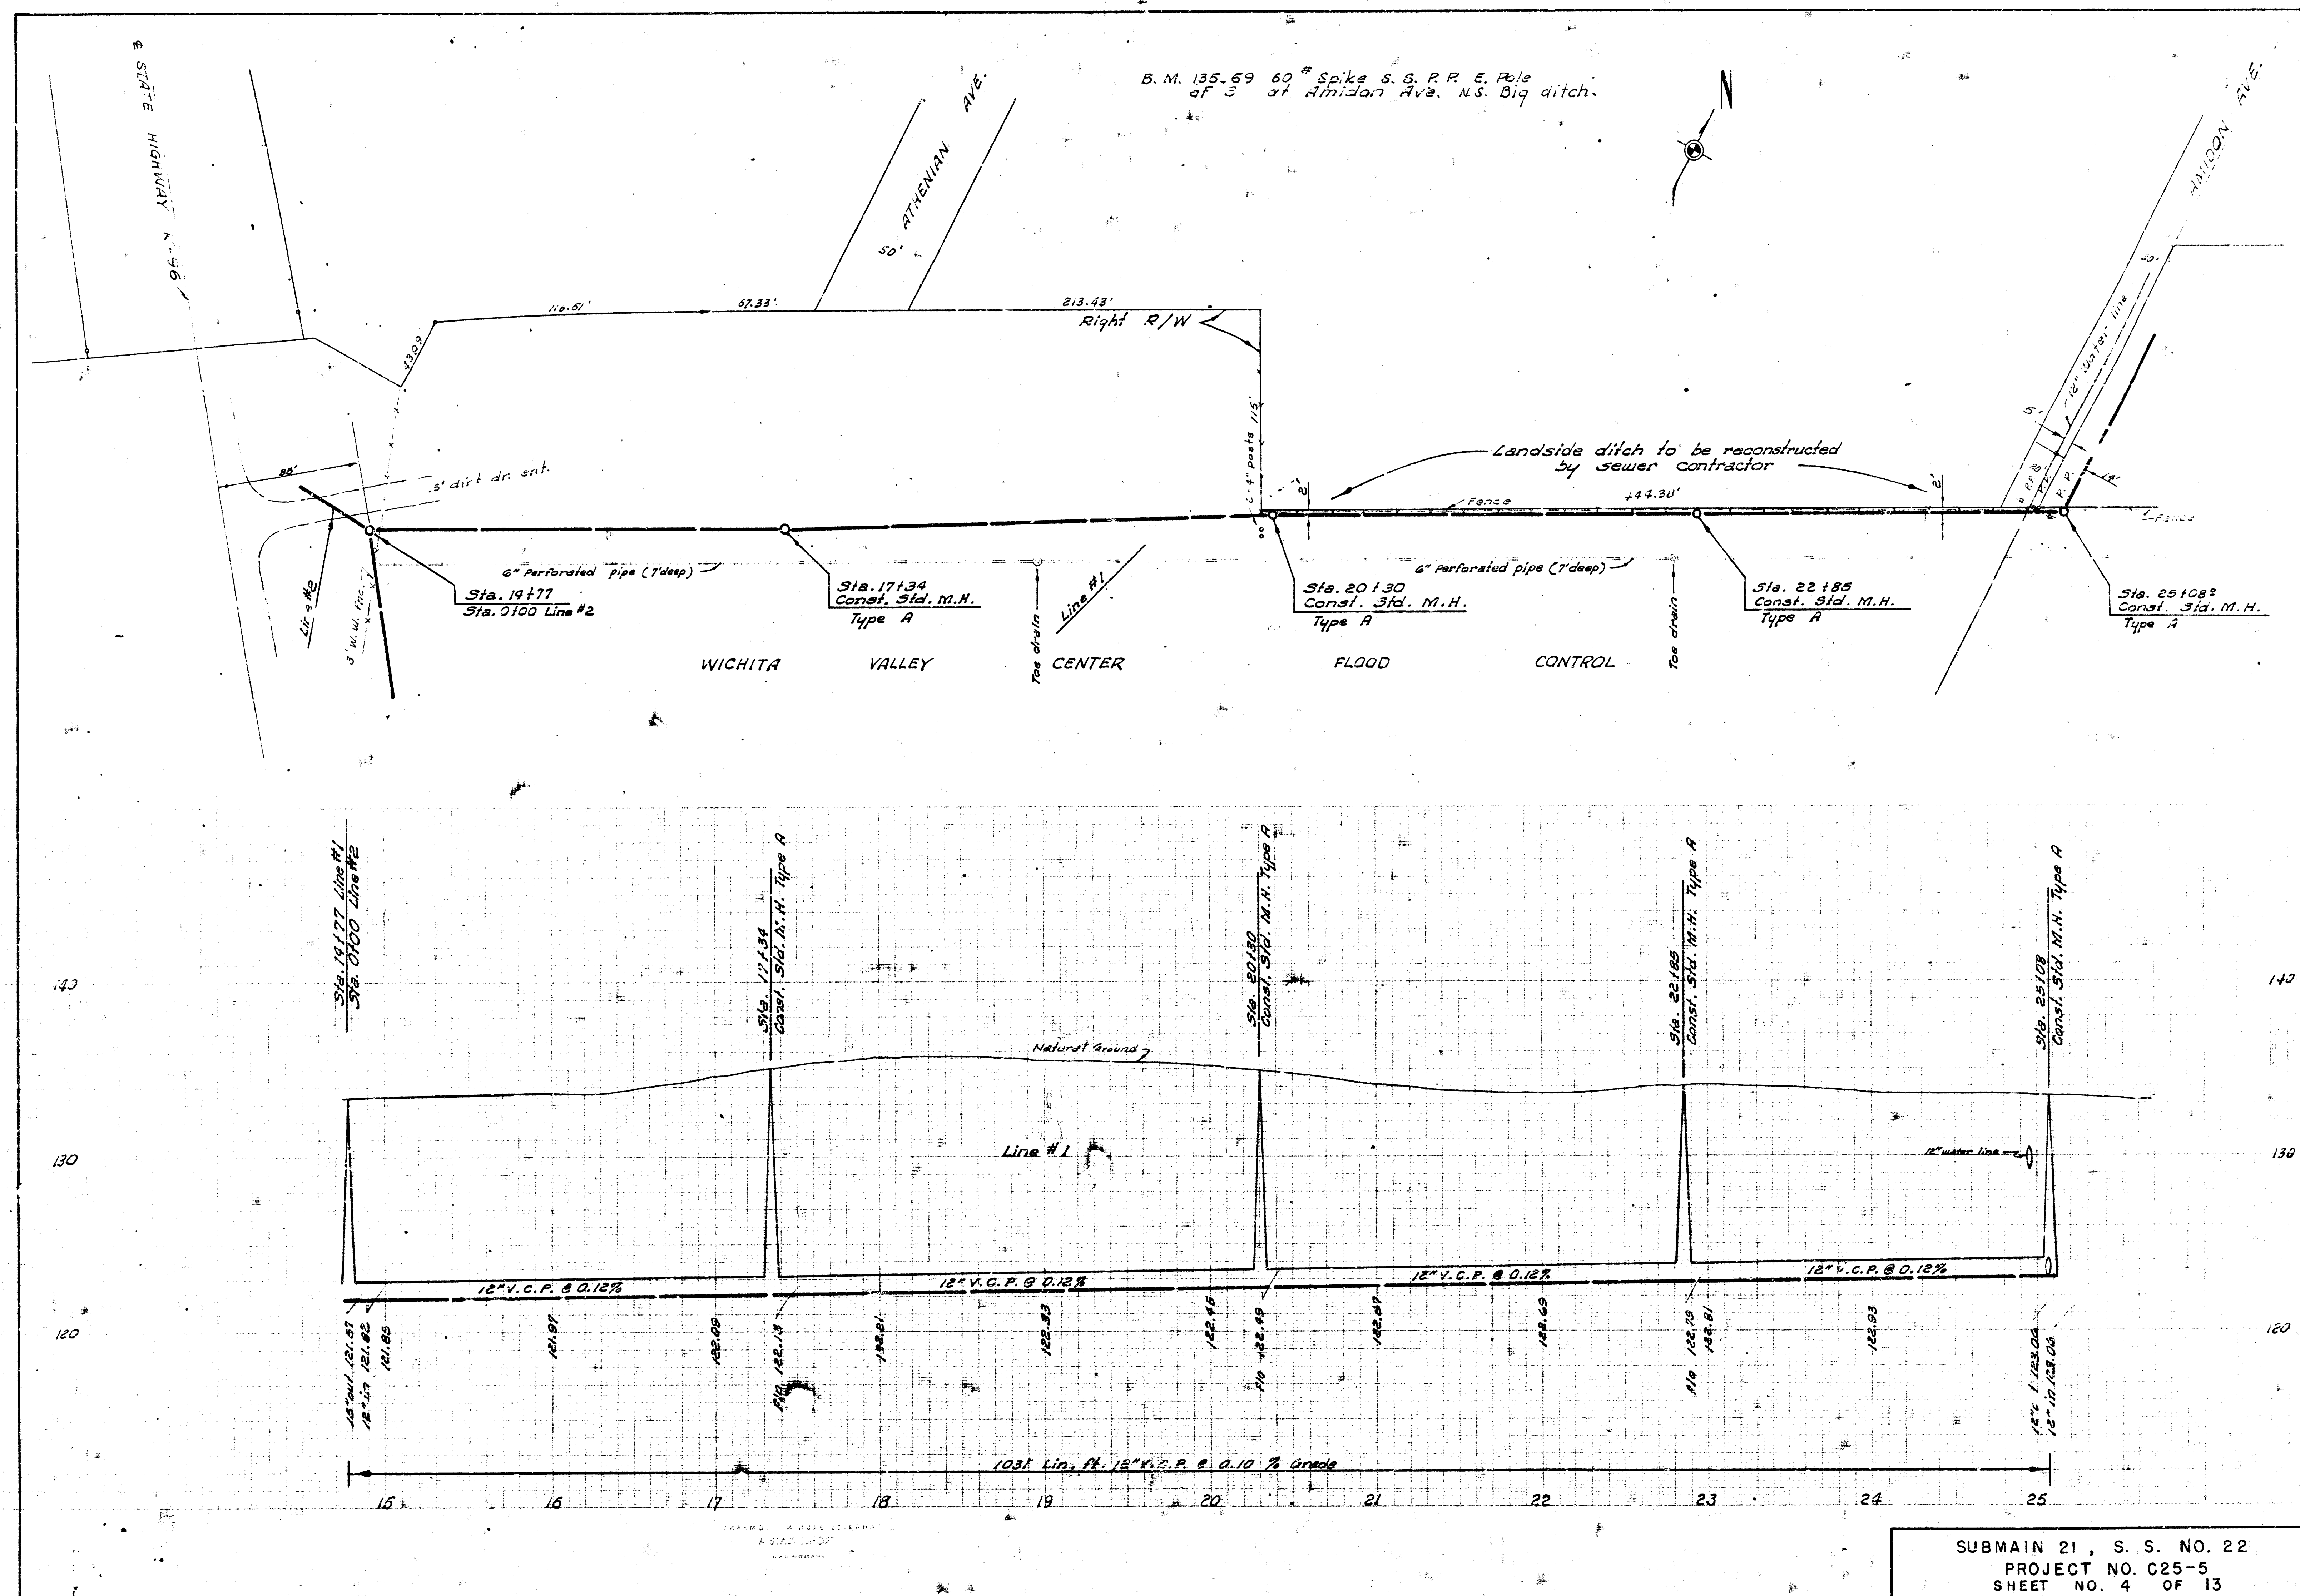

B. M. 134.51 R. R. Spike N. S. R. R. S. S. 37th St. No. 1/2 mi. E. of Meridian.

FRIAR LANE

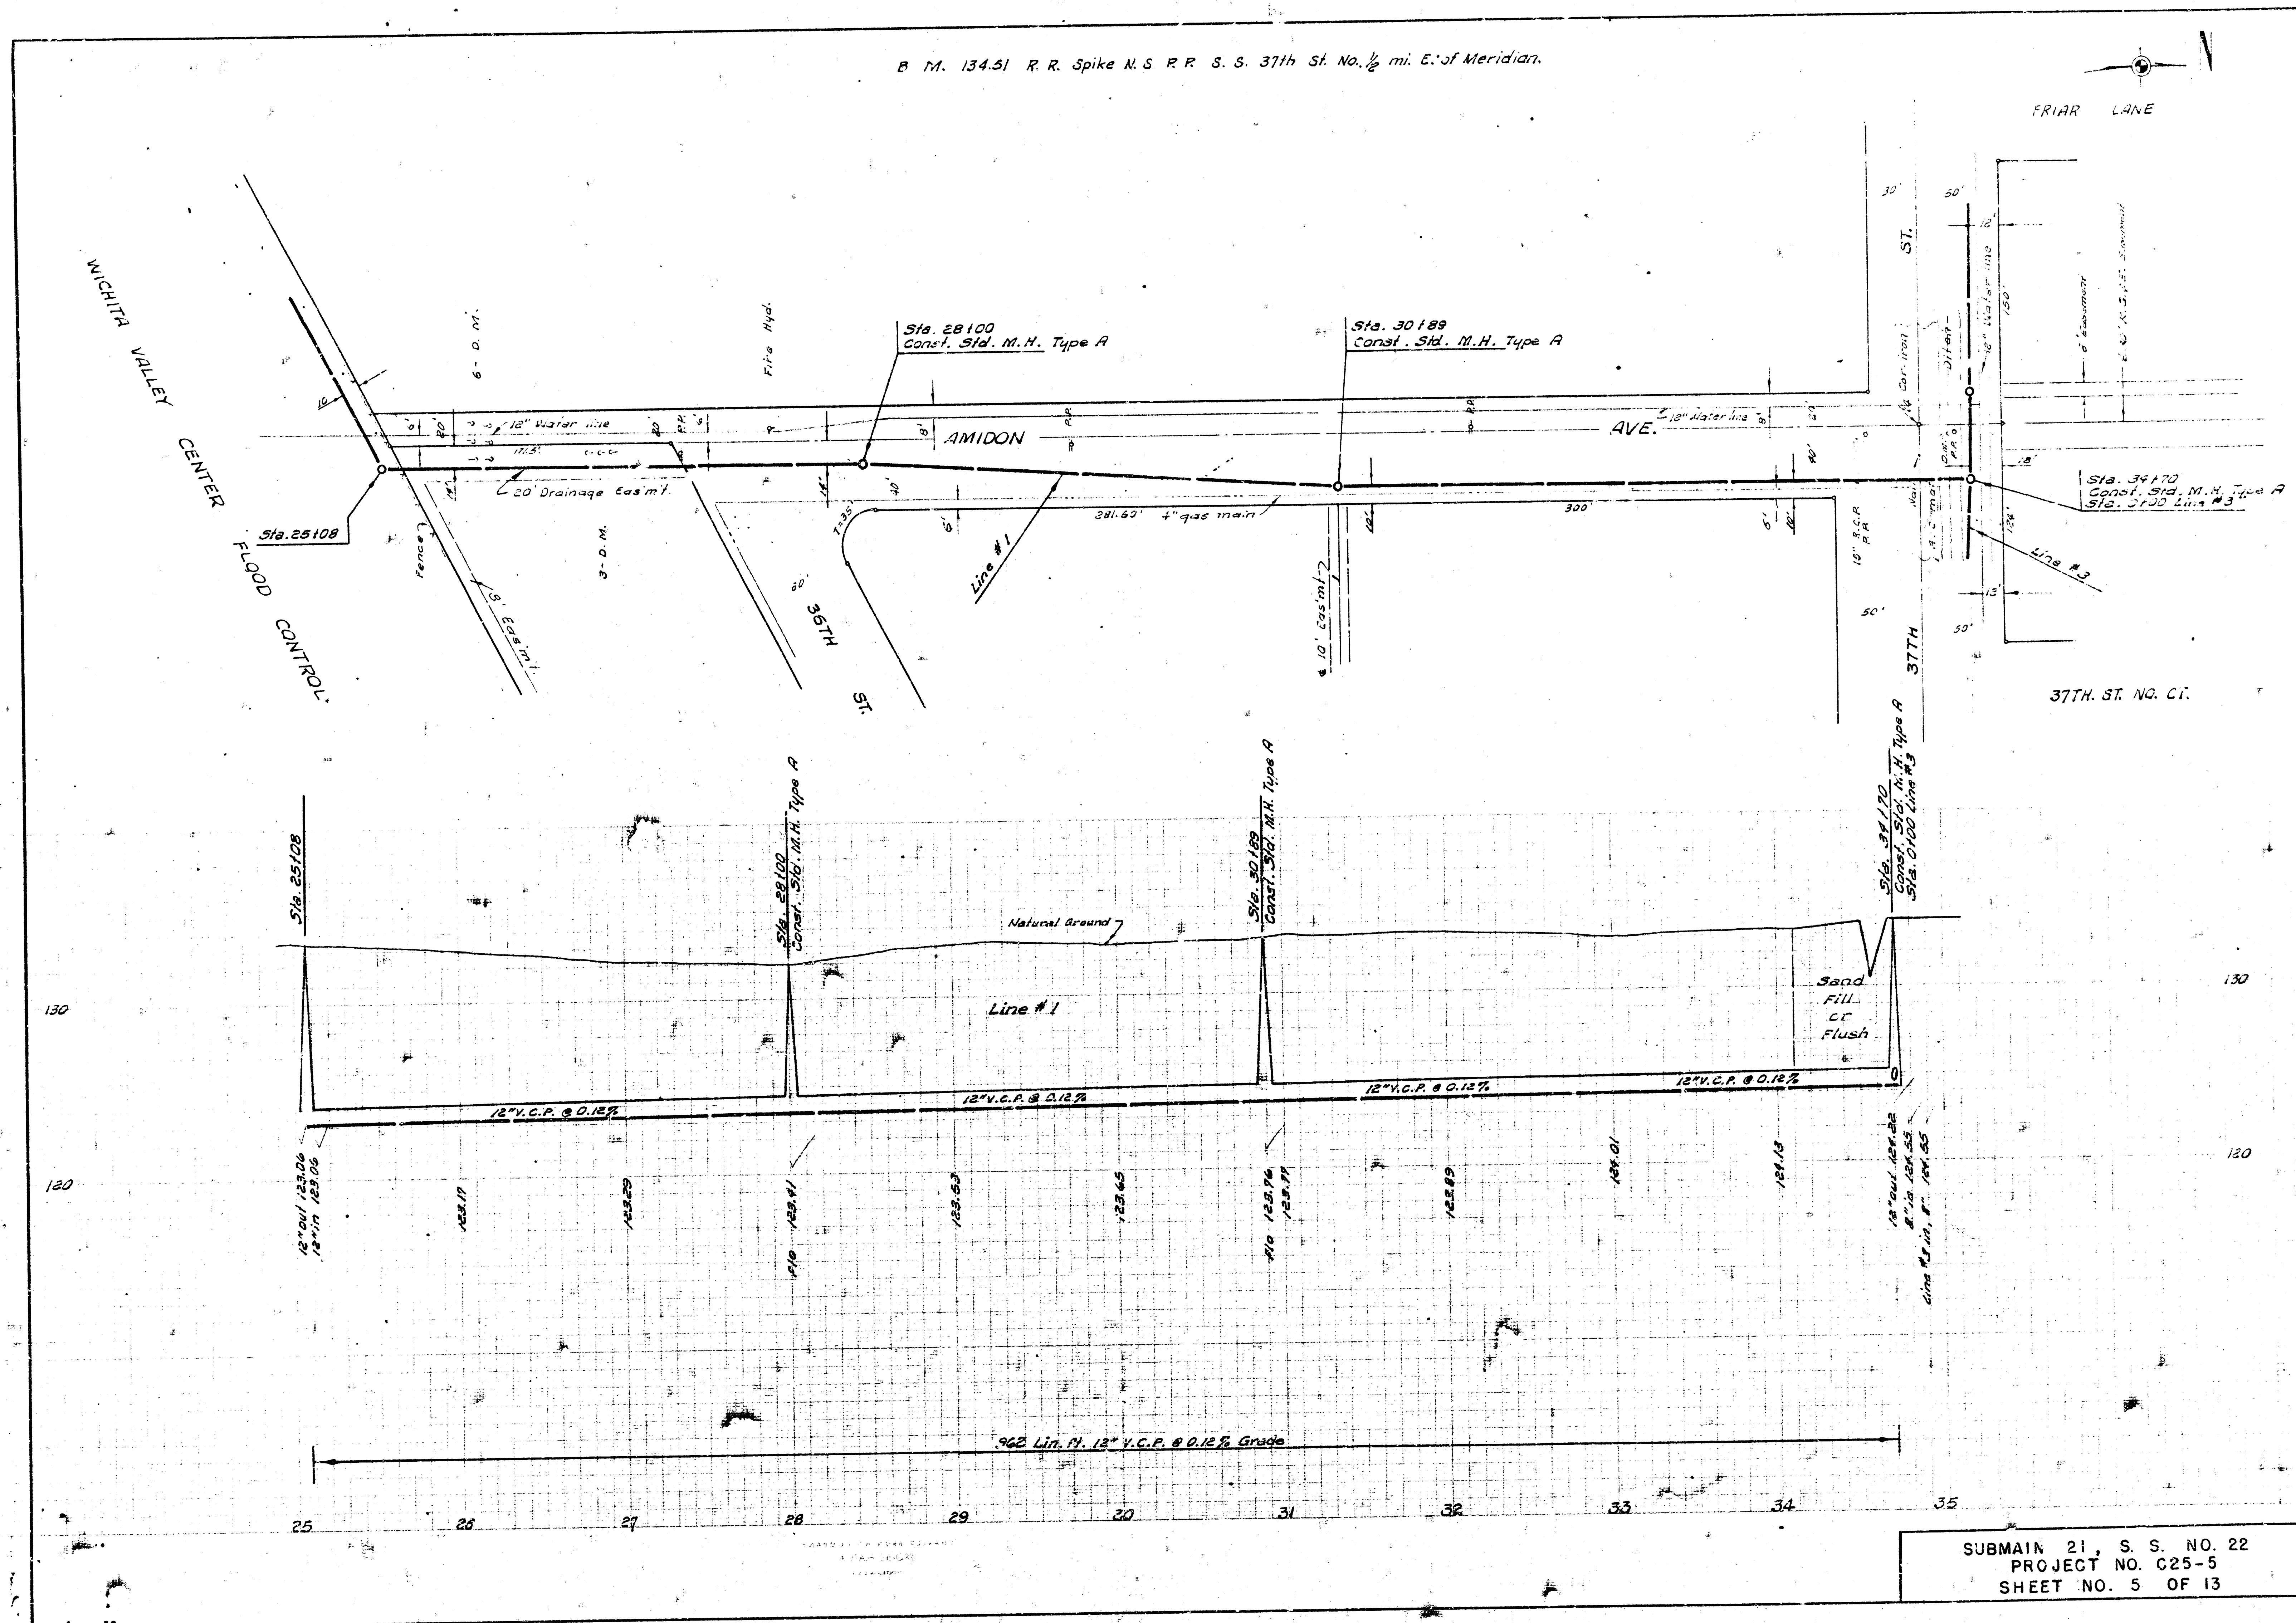

SUBMAIN 21, S. S. NO. 22  
PROJECT NO. C25-5  
SHEET NO. 5 OF 13

