
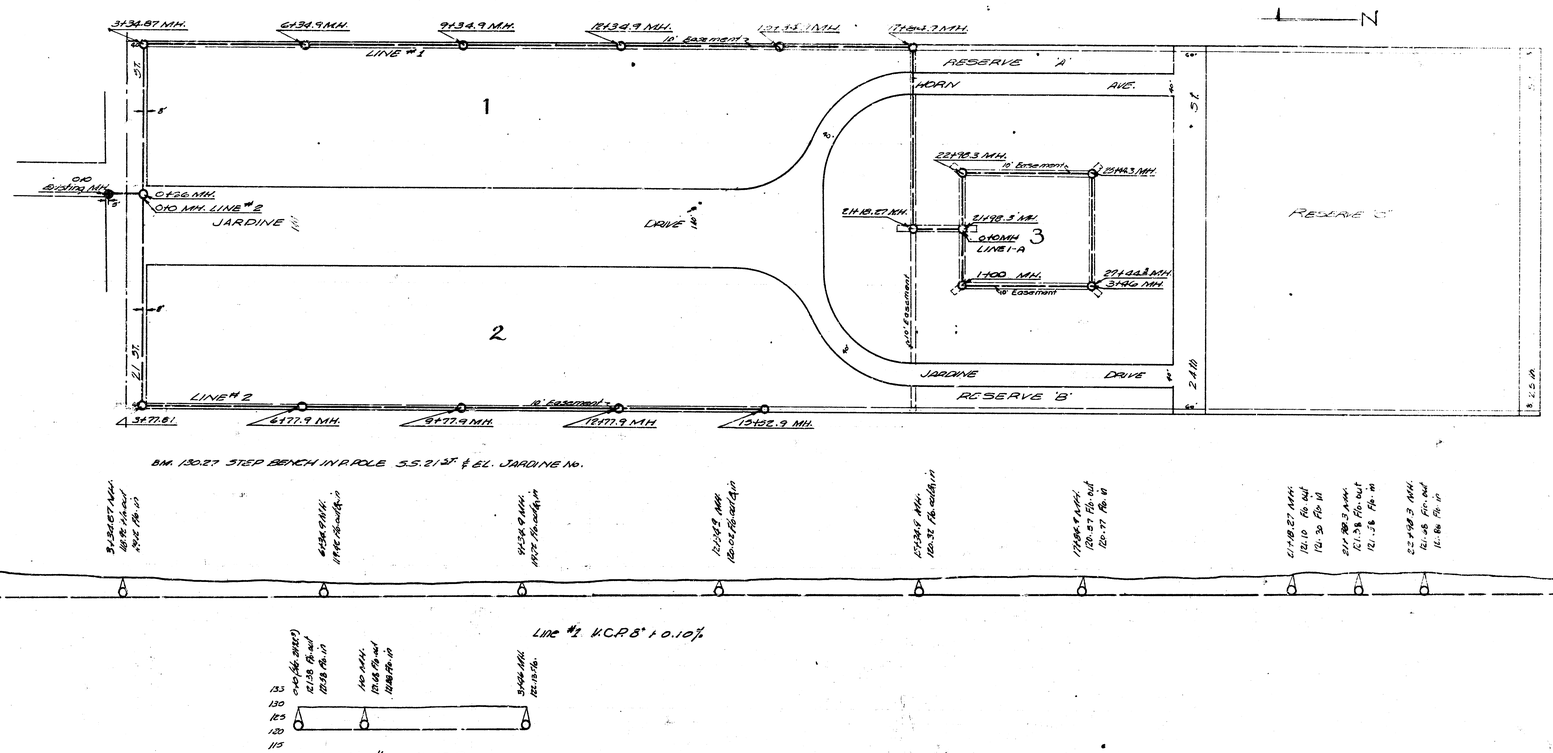


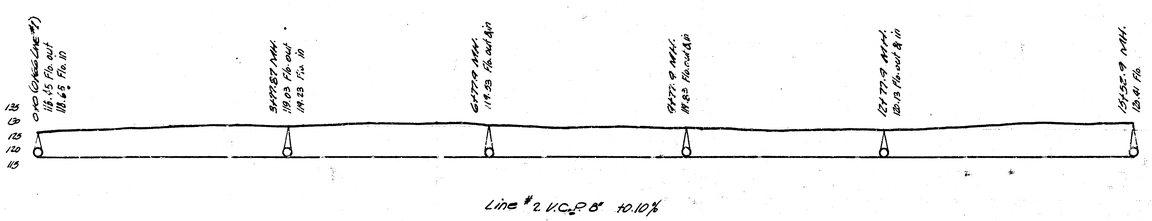

LOGOPEDICS ADDN. SANITARY SEWER
PRIVATE LINE
CITY OF WICHITA, KANSAS
L.K. White City Engineer
Date: Sept. 1948