G255A

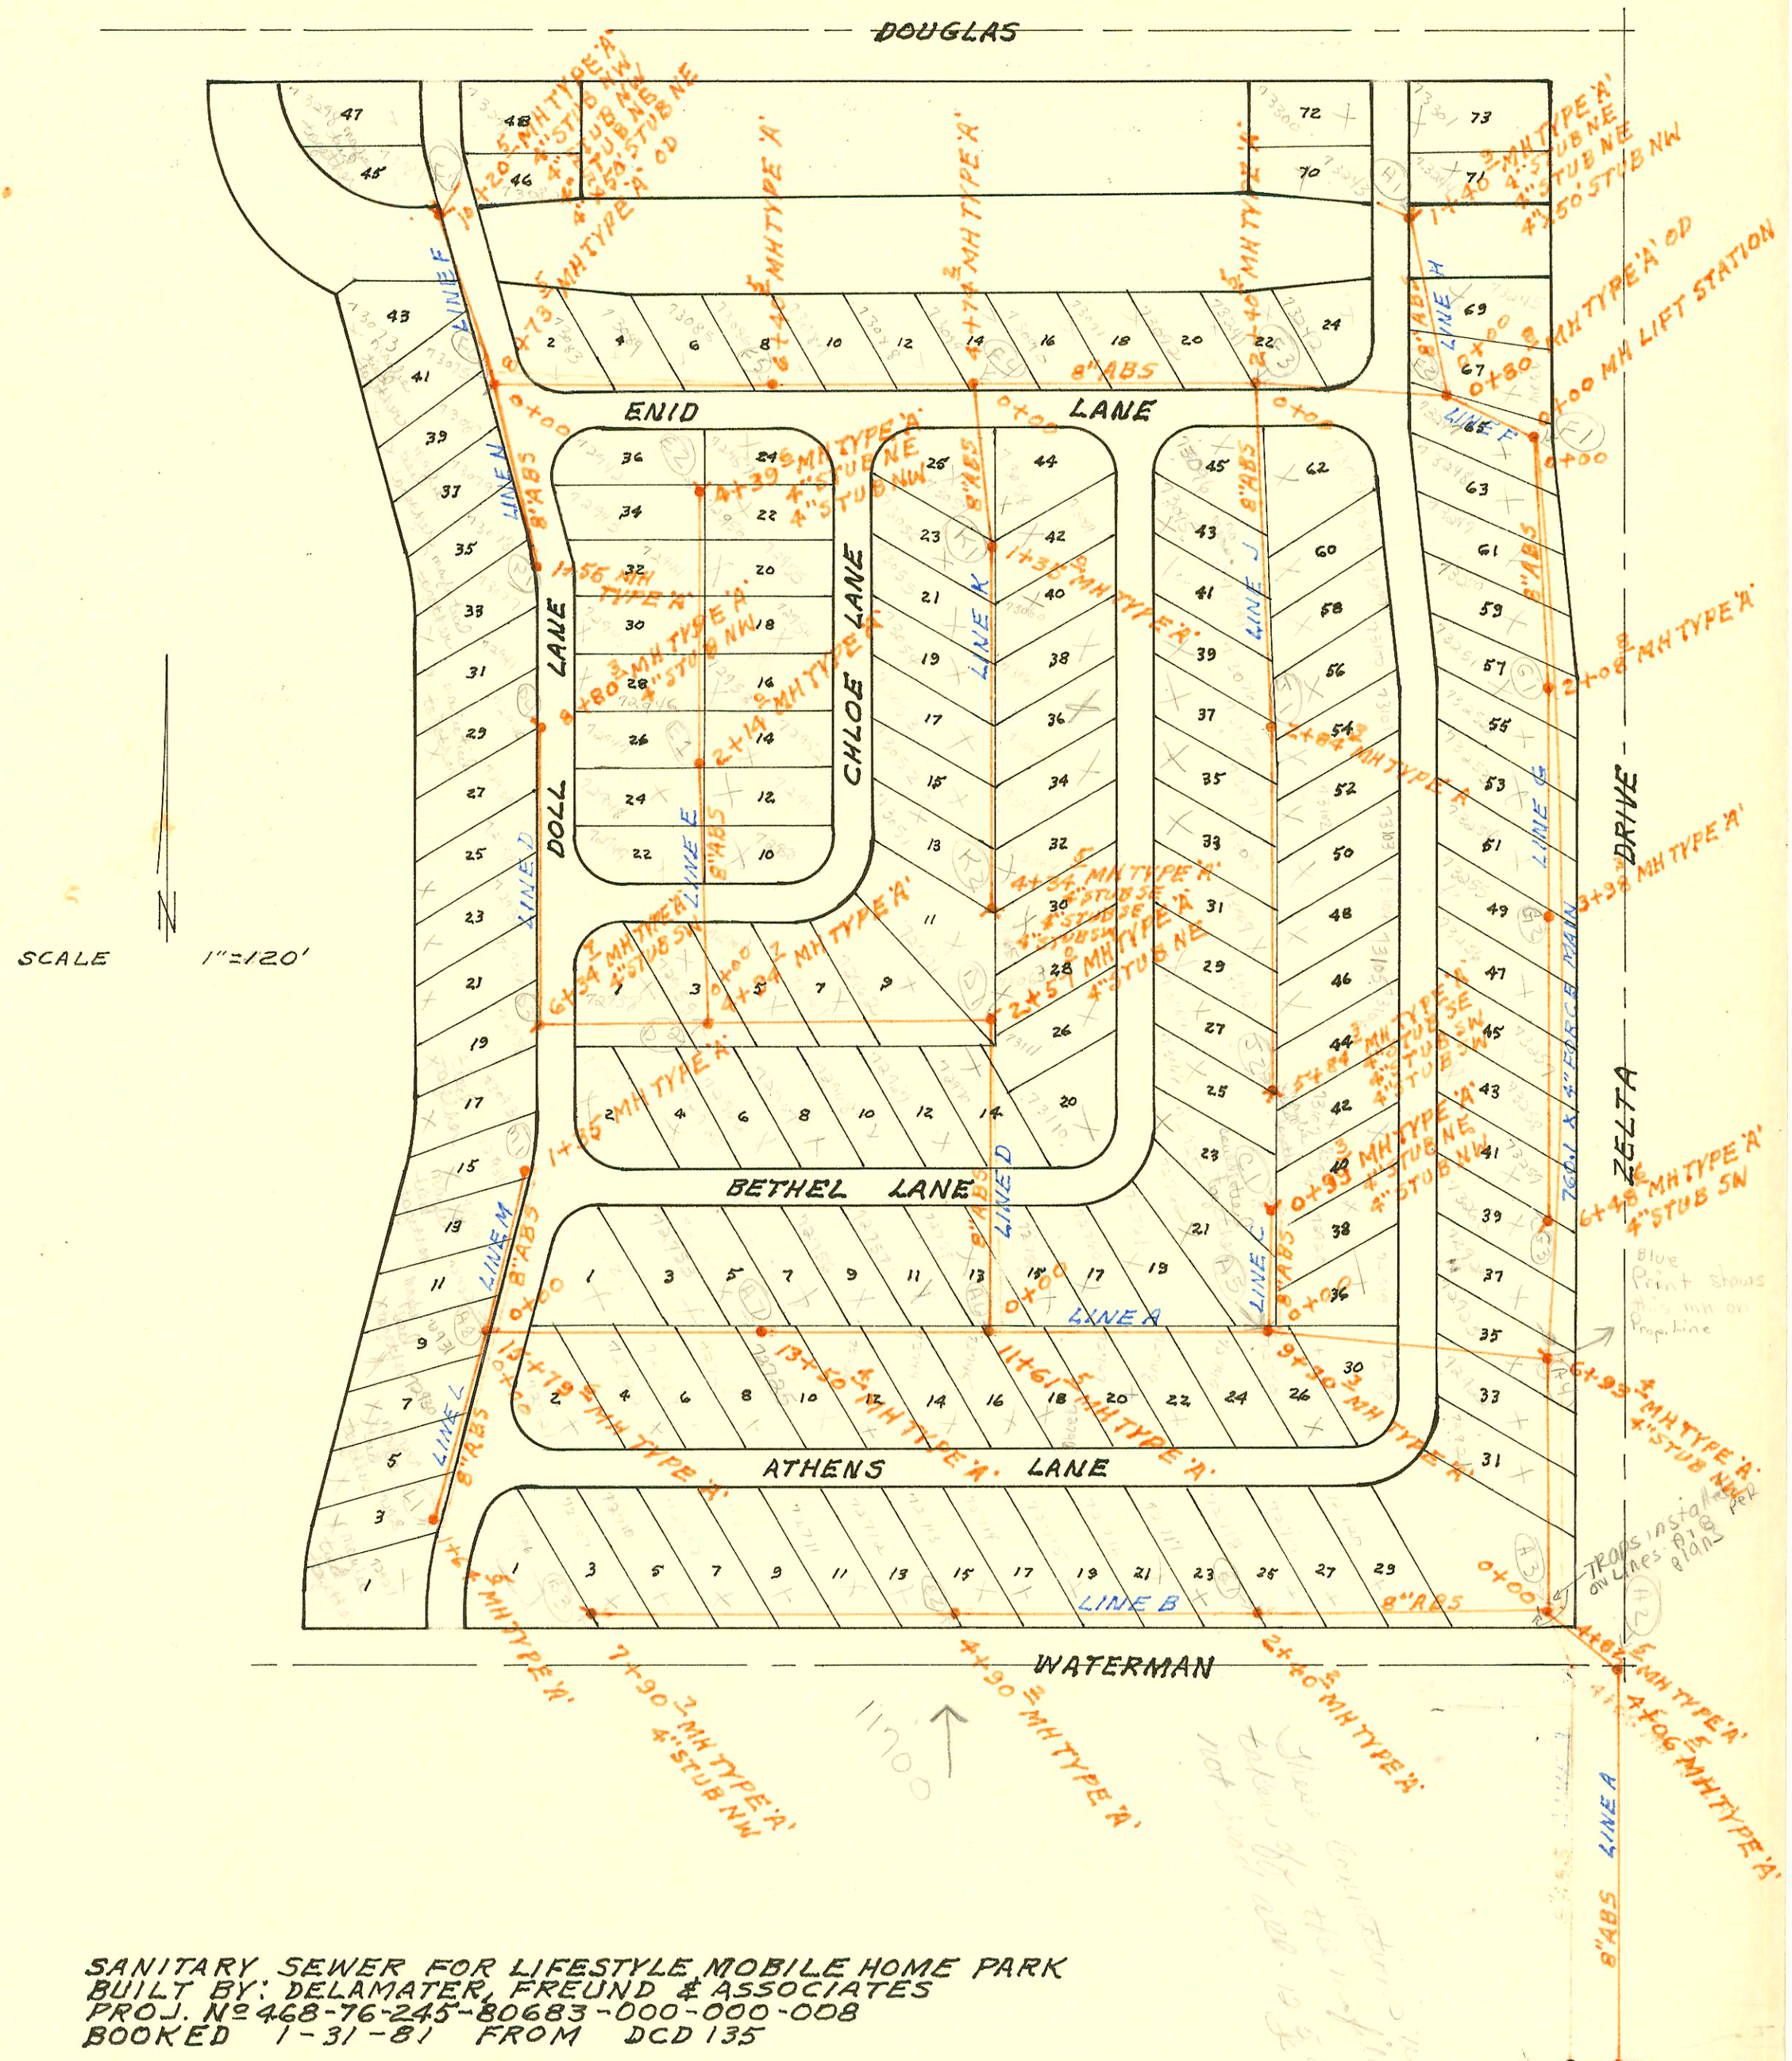

SANITARY SEWER FOR LIFESTYLE MOBILE HOME PARK
BUILT BY: DELAMATER, FREUND & ASSOCIATES
PROJ. Nº 468-76-245-80683-000-000-008
BOOKED 1-31-81 FROM DCD 135

G255

Form 42-020

CONSTRUCTION RECORD							SERVICE RECORD					
STATION	ELEVATION		Depth	MANHOLE	4-INCH "Y" BRANCHES		No. of Permit		House Number		DATE OF PERMITS	
	Ground	Grade			North West	South East	North West	South East	North West	South East	North West	South East
LIFESTYLE MOBILE HOME PARK SAN SEWER												
LINE A 0+00	181.8	171.01	10.8	0+00 EXISTING								
	181.5	OUT 171.22 IN 171.32	10.3 10.2	0+70.4								
1+00	182.5	171.41	11.1									
2+00	183.1	171.71	11.4									
3+00	183.4	172.01	11.4									
4+00	182.8	172.31	10.5									
	182.8	OUT 172.33 IN 172.43	10.5 10.4	4+06.5								
	178.6	OUT 172.66 IN 172.76	5.9 5.8	4+82.5								
5+00	178.4	172.81	5.6									
					5+93.3 tap		C72921		11700 Lot 31 Waterman		7-13-79	
6+00	177.5	173.11	4.4		6+43.4 tap		C72922		11700 Lot 33 Waterman		7-13-79	
	176.7	OUT 173.39 IN 173.49	3.3 3.2	6+93.4	4" STUB NW		C72926		11700 Lot 37 Waterman		7-13-79	
7+00	176.7	173.51	3.2		7+23.4 tap		C72923		11700 Lot 35 Waterman		7-13-83	
8+00	177.9	173.81	4.1									
					8+80.3 tap	8+66.3 tap	C72919	C72918	11700 Lot 36 Waterman	11700 Lot 30 Waterman	7-13-83	7-13-79
9+00	178.9	174.11	4.8			9+20.3 tap		C72750		11700 Lot 36 Waterman		7-5-79
	179.3	OUT 174.20 IN 174.30	5.1 5.0	9+30.3								
					10+10.3 tap	9+79.5 tap	C72761	C72749	11700 Lot 19 Waterman	11700 Lot 24 Waterman	7-5-79	7-5-79
10+00	180.4	174.51	5.9		10+57.3 tap	10+29.5 tap	C72760	C72748	11700 Lot 17 Waterman	11700 Lot 22 Waterman	7-5-79	7-5-79
					10+99.5 tap	10+79.5 tap	C	C72747		11700 Lot 20 Waterman		7-5-79
11+00	182.0	174.81	7.2			11+29.5 tap		C72746		11700 Lot 18 Waterman		7-5-79
	182.7	OUT 174.99 IN 175.09	7.7 7.6	11+61.5	11+49.5 tap		C72758		11700 Lot 13 Waterman		7-5-79	
						11+68.4 tap		C72745		11700 Lot 16 Waterman		7-5-79
12+00	183.3	175.61	7.7		12+01.5 tap	12+18.4 tap	C72757	C72744	11700 Lot 11 Waterman	11700 Lot 14 Waterman	7-5-79	7-5-79
					12+51.5 tap	12+68.4 tap	C72756	C72726	11700 Lot 9 Waterman	11700 Lot 12 Waterman	7-5-79	7-5-79
13+00	184.7	176.94	7.8		13+01.5 tap		C72755		11700 Lot 7 Waterman		7-5-79	
	185.5	OUT 177.62 IN 177.72	7.9 7.8	13+50.4	13+45.4 tap	13+18.4 tap	C72754	C72725	11700 Lot 5 Waterman	11700 Lot 10 Waterman	7-5-79	7-5-79
					13+95.4 tap	13+69.6 tap	C72753	C72724	11700 Lot 3 Waterman	11700 Lot 8 Waterman	7-5-79	7-5-79
14+00	185.9	178.39	7.5			14+19.6 tap		C72723		11700 Lot 6 Waterman		7-5-79
					14+45.4 tap	14+69.6 tap	C72752	C72722	11700 Lot 1 Waterman	11700 Lot 4 Waterman	7-5-79	7-5-79
15+00	186.7	179.75	7.0			15+19.6 tap		C72721		11700 Lot 2 Waterman		7-5-79
	187.5	180.83	6.7	15+79.6								
LINE B 0+00	178.6	172.76	5.8	0+00 = 4+82.5 LINE A								
1+00	179.6	174.26	5.3		1+35.2 tap		C72720		11700 Lot 29 Waterman		7-5-79	
					1+75.2 tap		C72719		11700 Lot 27 Waterman		7-5-79	
2+00	180.6	175.76	4.8									
	181.0	OUT 176.36 IN 176.46	4.6 4.5	2+40.2	2+25.2 tap		C72718		11700 Lot 25 Waterman		7-5-79	
					2+75.2 tap		C72717		11700 Lot 23 Waterman		7-5-79	
3+00	181.8	177.36	4.4		3+25.2 tap		C72716		11700 Lot 21 Waterman		7-5-79	
					3+75.2 tap		C72715		11700 Lot 19 Waterman		7-5-79	
4+00	183.2	178.86	4.3		4+25.2 tap		C72714		11700 Lot 17 Waterman		7-5-79	
	184.5	OUT 180.21 IN 180.31	4.3 4.2	4+90.2								
					4+75.2 tap		C72713		11700 Lot 15 Waterman		7-5-79	
5+00	184.6	180.46	4.1		5+20.7 tap		C72712		11700 Lot 13 Waterman		7-5-79	
					5+70.7 tap		C72711		11700 Lot 11 Waterman		7-3-79	
6+00	186.0	181.96	4.0		6+20.7 tap		C72709		11700 Lot 9 Waterman		7-3-79	
					6+70.7 tap		C72708		11700 Lot 7 Waterman		7-3-79	
					6+80.7 tap		C72710		11700 Lot 5 Waterman		7-3-79	
7+00	187.3	183.46	3.8		7+70.7 tap		C72707		11700 Lot 3 Waterman		7-3-79	
	188.6	184.82	3.8	7+90.7	4" STUB NW							
LINE C 0+00	179.3	174.30	5.0	0+00 = 9+30.3 LINE A								
						0+69.3 tap	C72762	C72920	Lot 21	11700 Lot 38 Waterman	7-5-79	7-13-79
	181.3	174.60	6.7	0+99.3	4" STUB NW	4" STUB NE	C72925	C72924	11700 Lot 23	11700 Lot 40 Waterman	7-13-79	7-13-79

CONT'D NEXT PAGE