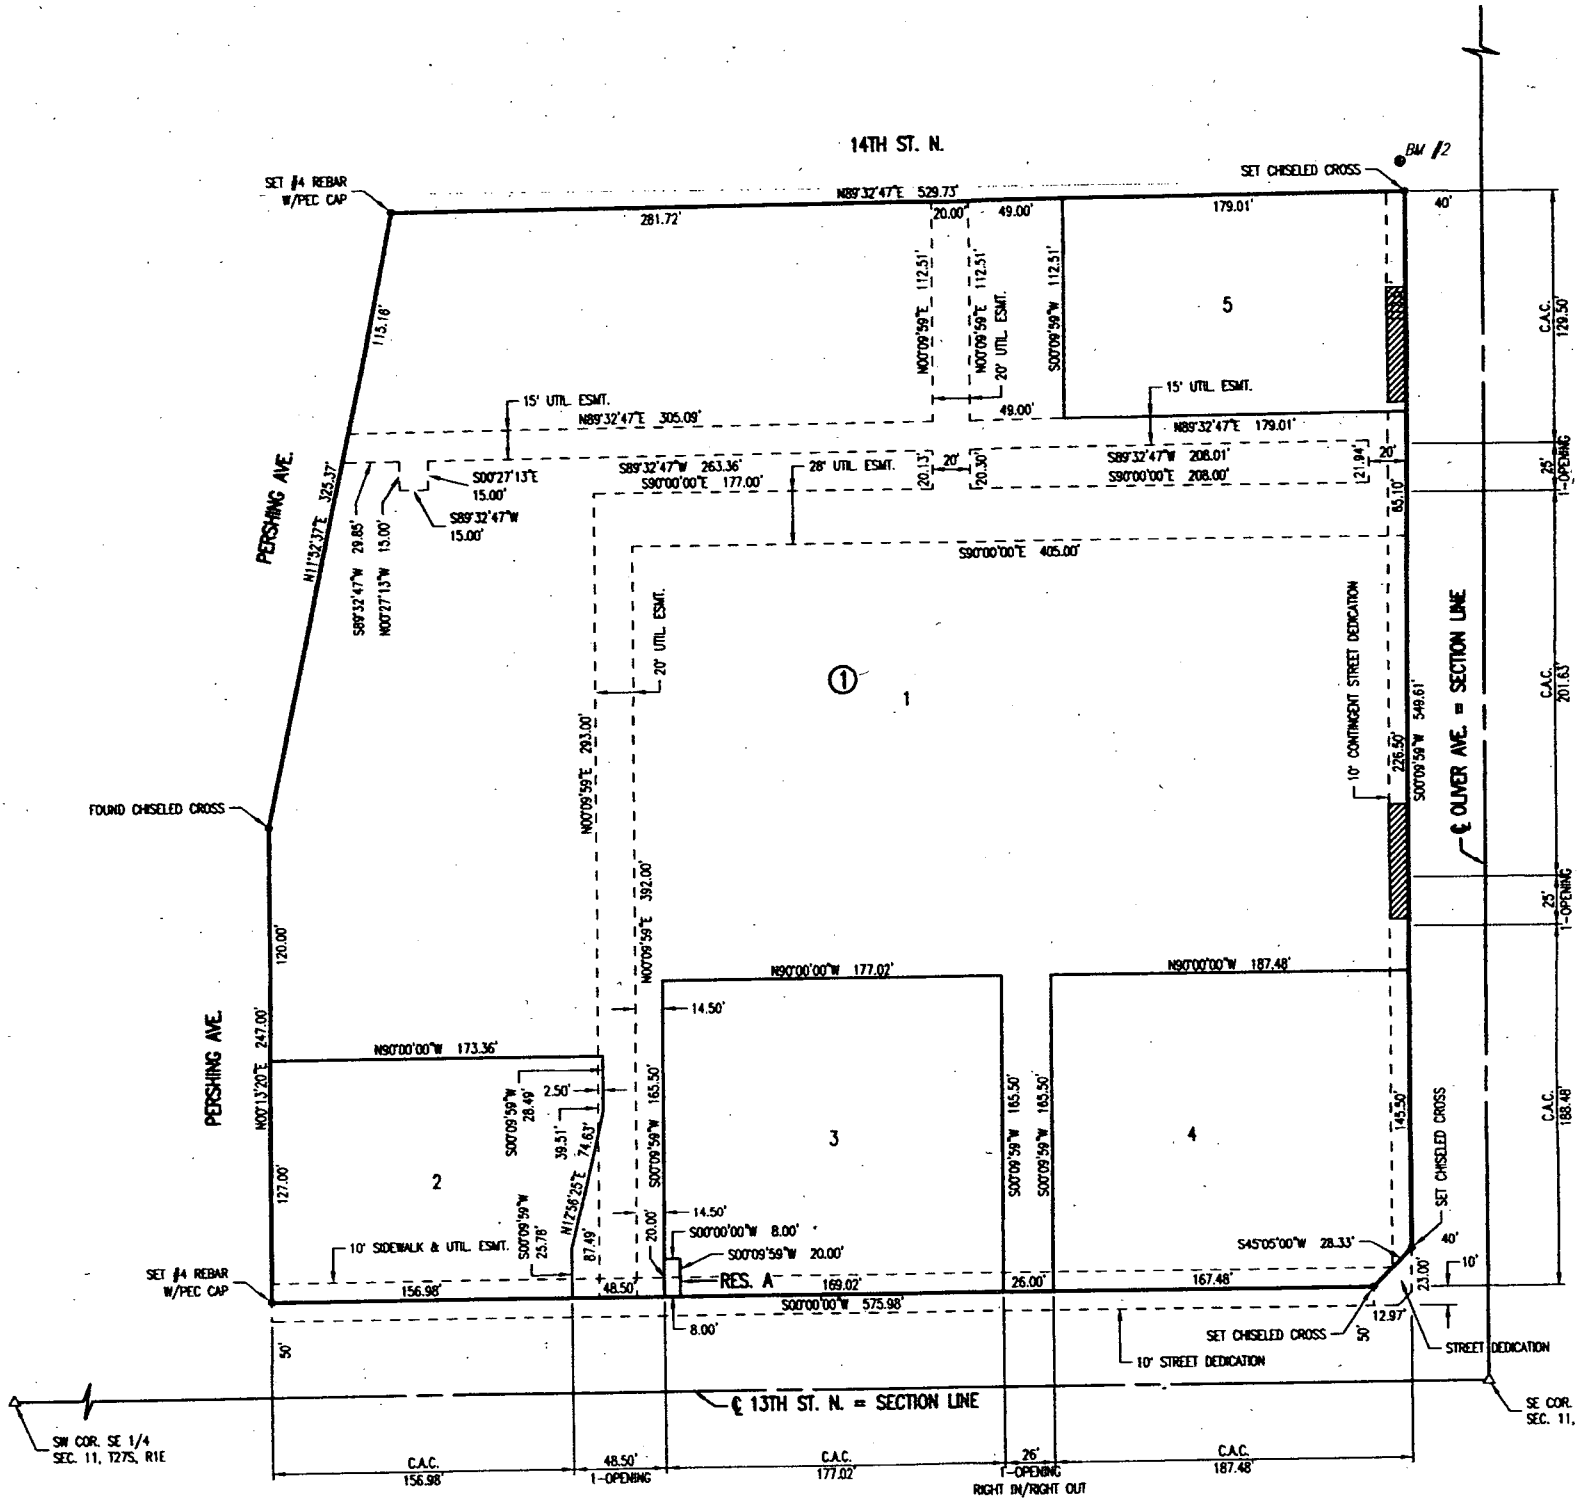

EXHIBIT

VAC2011-?? - PROVIDENCE SQUARE ADDITION