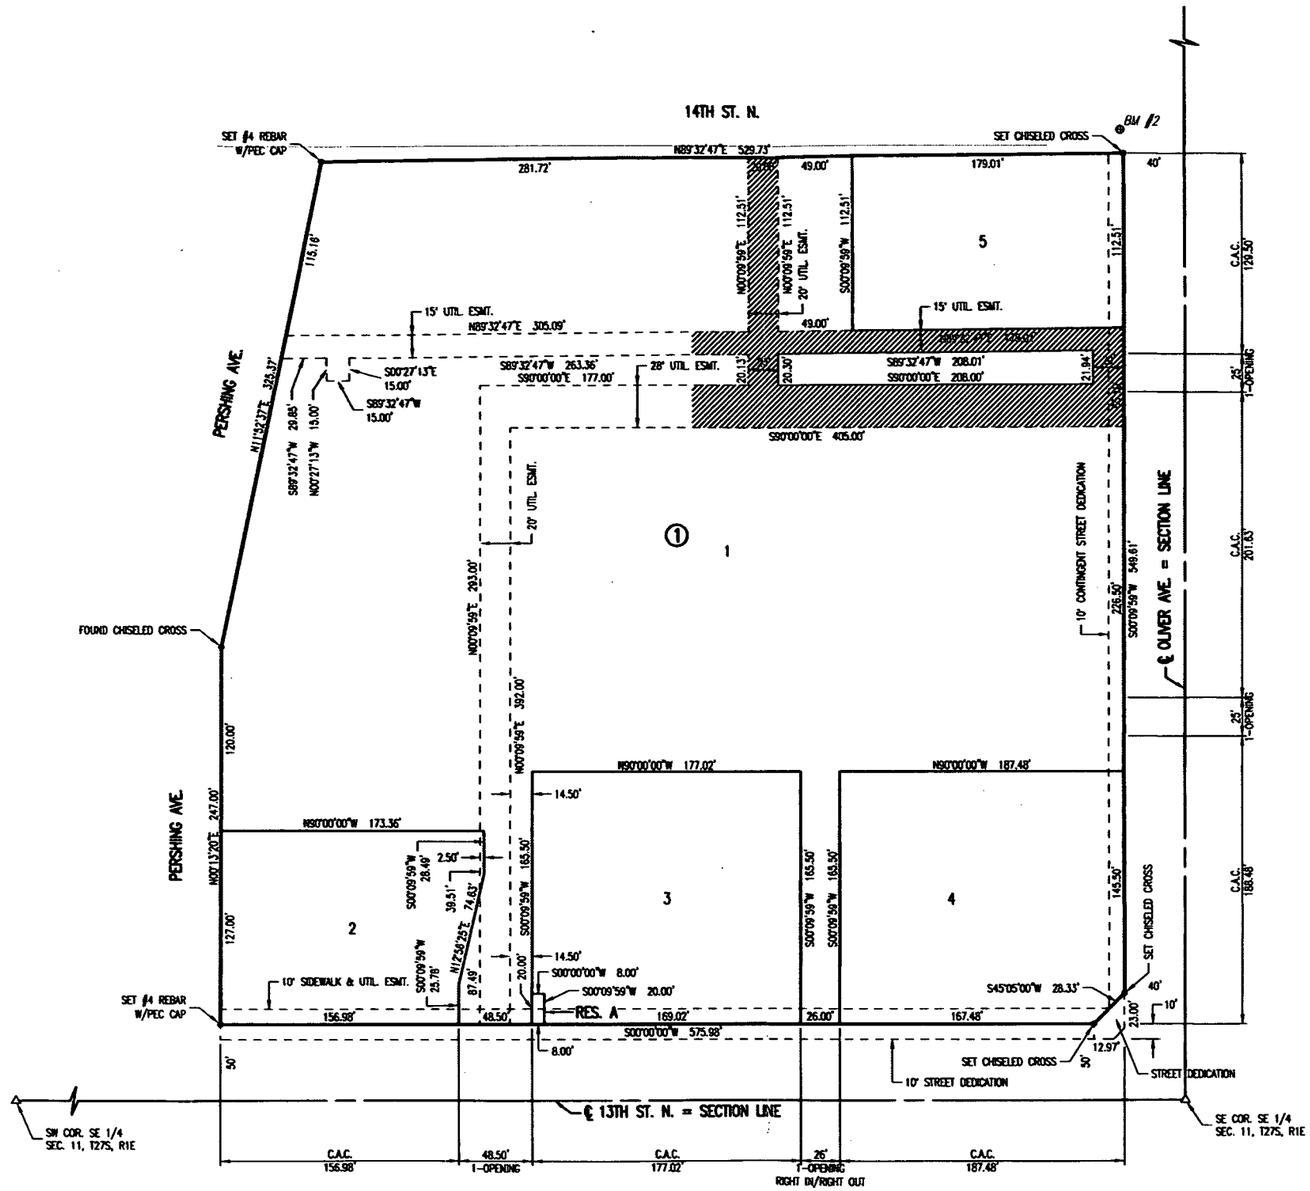

SCALE: 1" = 100'

EXHIBIT

VAC2011-?? - PROVIDENCE SQUARE ADDITION

Baughman
ENGINEERING | SURVEYING | PLANNING
LANDSCAPE ARCHITECTURE

VAC 2011-05