97.50 NE cor. conc. por. Ho.# 603 ... 30th St. So.
94.87 "R" in Ritchie top cb E.S. Gold (now Exchange Pl.) SL 31st. St. So.
Base line on ℄ Exchange Place.

NOTE:
Construct ramp type
drives only.
Walk grade 0.00 at
all drives.

Survey J. Hughes Bk G-22
Plan J. W.
Exc. J. W.
Checked J.

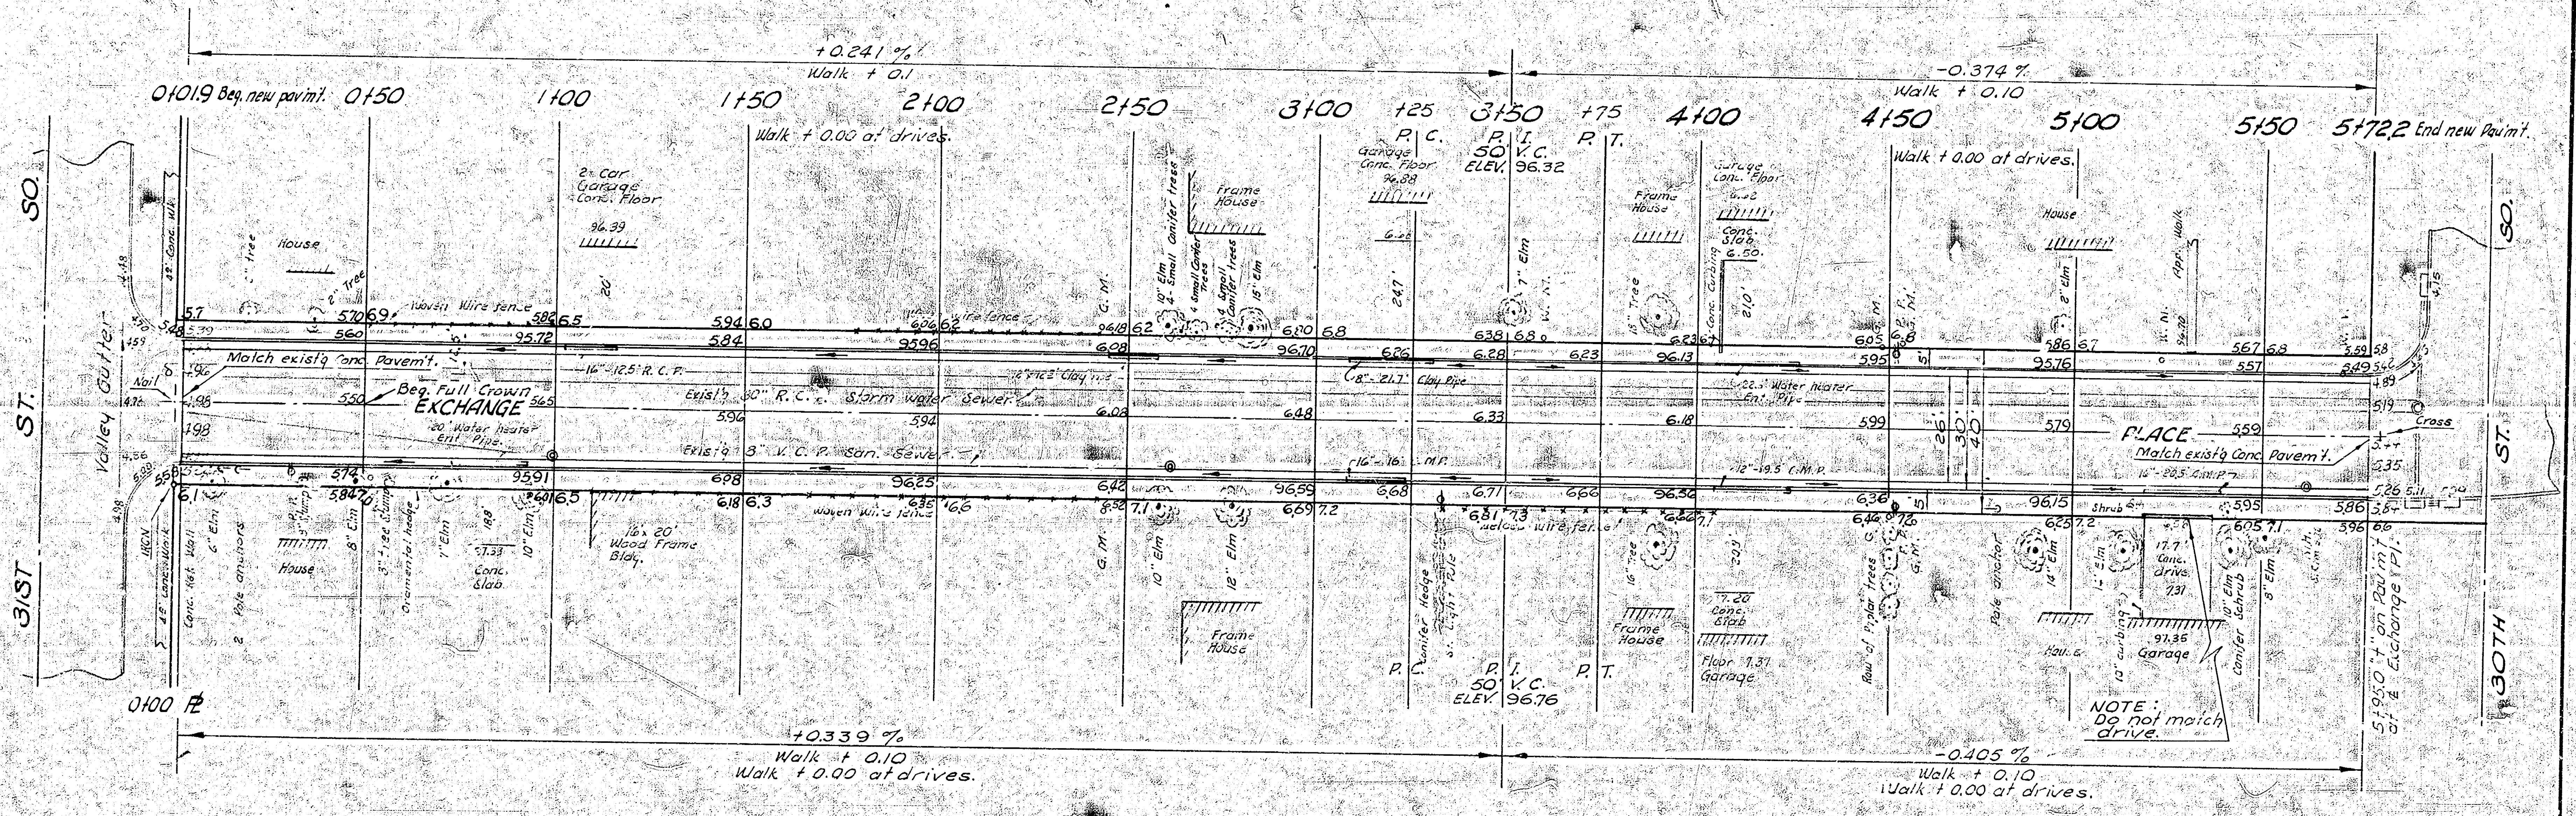
N
+0.241 %
Walk + 0.1
-0.374 %
Walk + 0.10
0+01.9 Beg. new pavm't.
0+50
1+00
1+50
2+00
2+50
3+00
+25
3+50
+75
4+00
4+50
5+00
5+50
5+72.2 End new Pav'm't.
Walk + 0.00 at drives.
P. C.
P. I.
P. T.
50' V.C.
ELEV. 96.32
31ST ST. SO.
30TH ST. SO.
Valley Gutter
Nail
Match exist'g Conc. Pavem't.
Beg. Full Crown
EXCHANGE
PLACE
Cross
Exist'g 30" R.C.P. Storm water Sewer
Exist'g 8" V.C.P. San. Sewer
16"-12.5' R.C.P.
8"-21.7' Clay Pipe
12"-19.5' C.M.P.
16"-16' M.P.
16"-20.5' C.M.P.
20' Water heater Ent. Pipe
22.5' Water heater Ent. Pipe
Woven Wire fence
House
Frame House
2 Car Garage Conc. Floor
96.39
Garage Conc. Floor
96.88
Garage Conc. Floor
Conc. Slab
6.50
Conc. Curbing
16'x 20' Wood Frame Bldg.
Conc. Slab
97.33
4' Conc. Walk
4' Conc. Walk
Conc. Ret. Wall
2 Pole anchors
Ornamental hedge
10" Elm
4- Small Conifer trees
4 Small Conifer Trees
15" Elm
7" Elm
13" Tree
8" Elm
App. Walk
G. M.
W. M.
Shrub
17.7' Conc. drive
7.31
97.35
Garage
Floor 7.37
Garage
7.20
Conc. Slab
Row of Poplar trees
Pole anchor
14" Elm
Conifer Hedge
St. Light Pole
16" Tree
10" Elm
Conifer Schrub
8" Elm
NOTE:
Do not match
drive.
0+00 ℄
P. I.
50' V.C.
ELEV. 96.76
+0.339 %
Walk + 0.10
Walk + 0.00 at drives.
-0.405 %
Walk + 0.10
Walk + 0.00 at drives.
5+95.0 ± on Pav'm't. of ℄ Exchange Pl.

Excavation
PROP.
533.2
+10% 53.3
586.5 Cu. yds.

JAMES H. TANDY
2012

JOHN H. EPPERSON
531

B. E. SMITH
435

1/2

EXCHANGE PLACE

NL 31ST ST. SO. TO SL 30TH ST. SO.
26'-2'-30' A. C.
CITY OF WICHITA, KANSAS
B. E. SMITH CITY ENGINEER
MAY 1961, PROJ. NO. C10-113

⑬