


BM 133.92 EXTREME SW COR. HUBGUARD
RCBC 300' E OF DROLLINGER ON HARRY

STA. ON E.C.B. FACE

1+11 BEGIN PROJECT

P.I.
Elev 126.0
50' V.C.

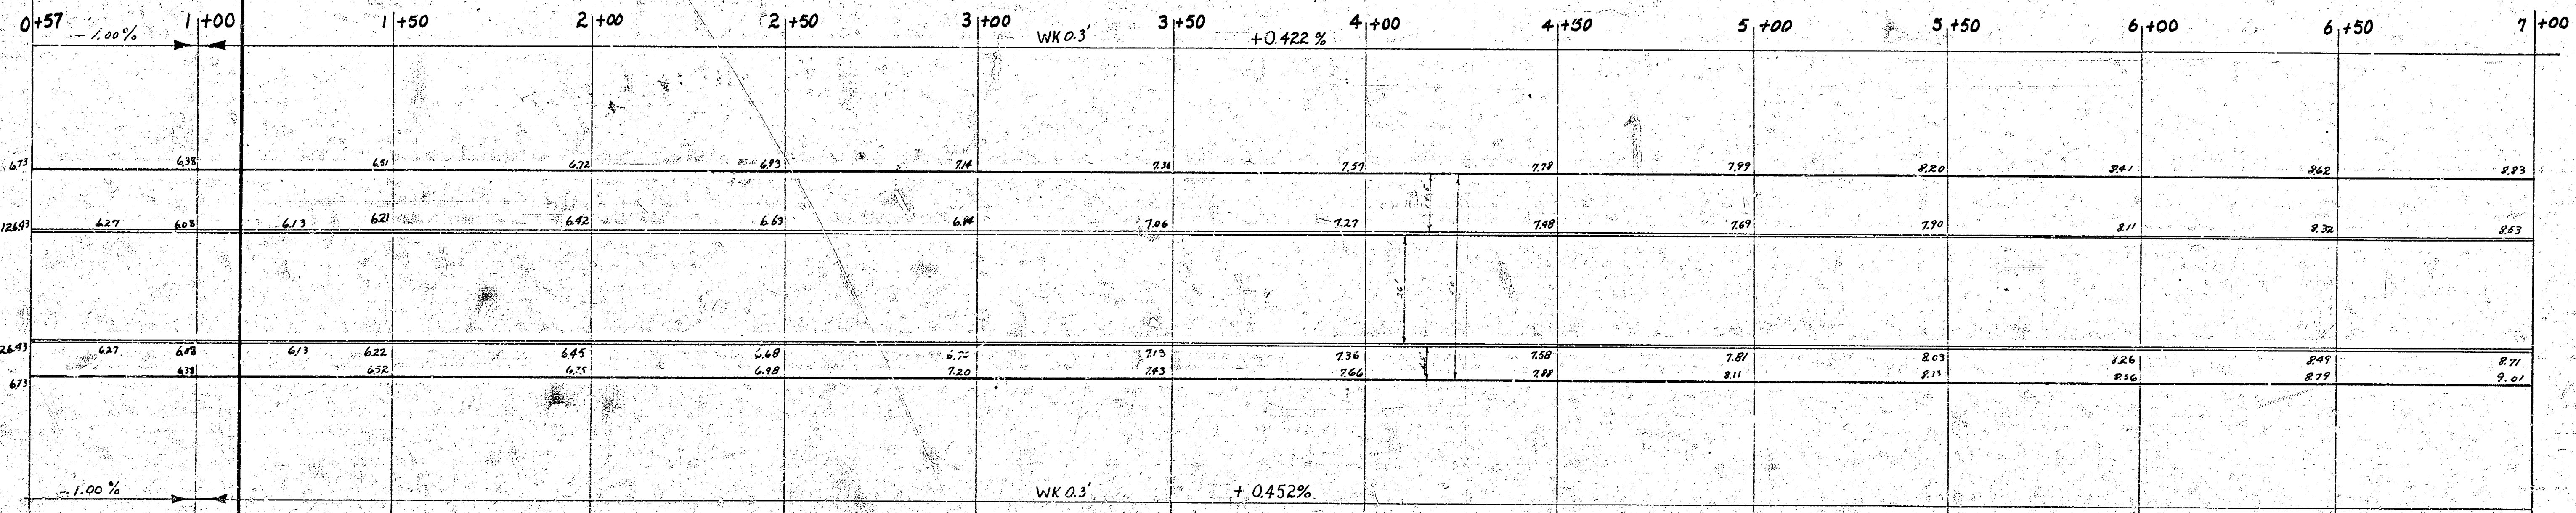

Proposed
Fill 3103.5
Cut 116.5
13.7
64.3
40.5
267.0

WEST FABRIQUE DRIVE

ALL LOT 30 BLK 3 PURCELLS 8TH TO SL HARRY

26' CONC & C&B

CITY OF WICHITA KANSAS

L.K. WHITE


CITY ENGINEER

JAN. 1962



Proj. No. C11-231

1/3

SCALE 1"=20'

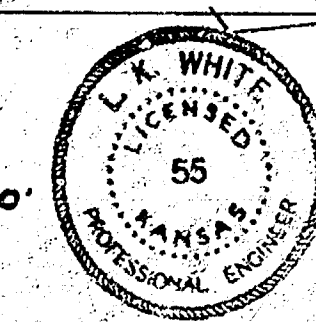

8

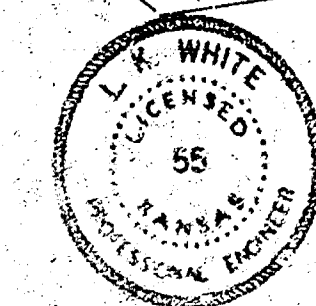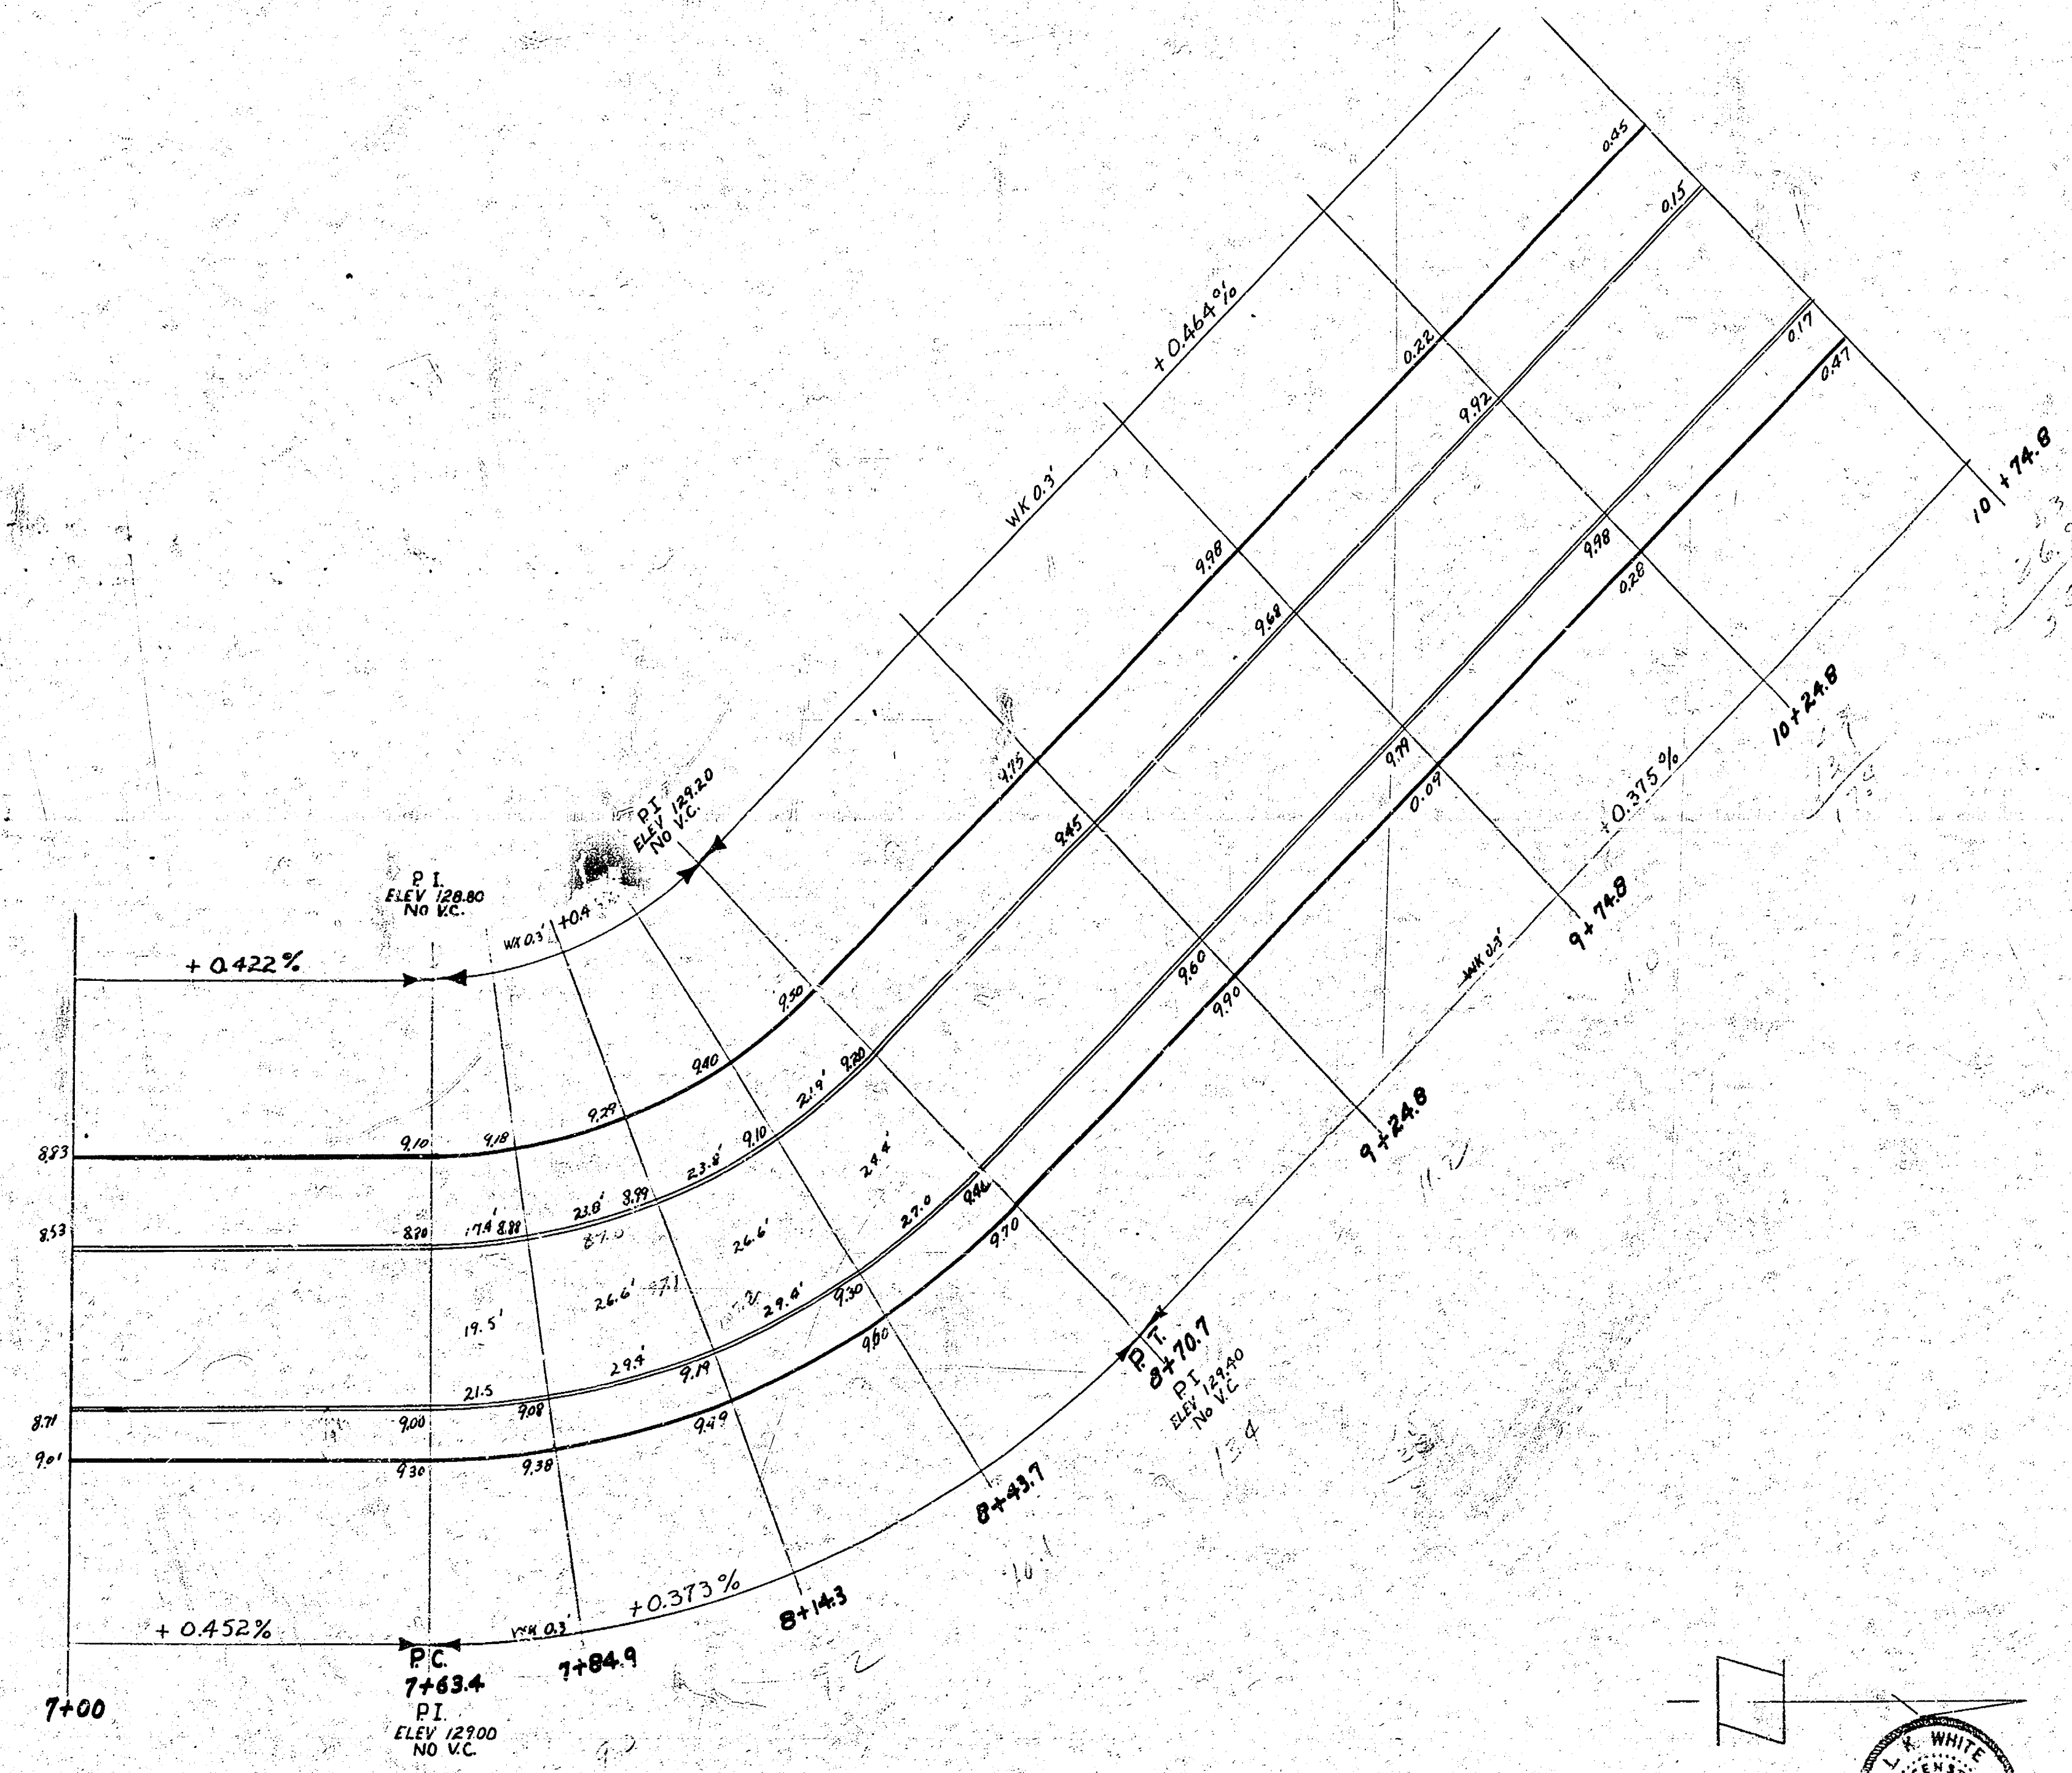

WEST FABRIQUE DRIVE

2/3

