

BM 133.92 EXTREME SW COR HUBGUARD
OF TRIPLE R.C.B.C ON HARRY @ W. FABRIQUE

STA. ON WEST PL. WEST FABRIQUE


PC

Curve Data
 $\Delta = 24^{\circ} 25'$
 $R = 448.75$

Prop
 $C = 1684.4$ cu yd
 $F = 615.6$


Cut
 $C = 23.1$
 $C = 26.1$ cu yd
 $F = 48.3$ cu yd

Survey of 1950
Plan and Profile
Engineering

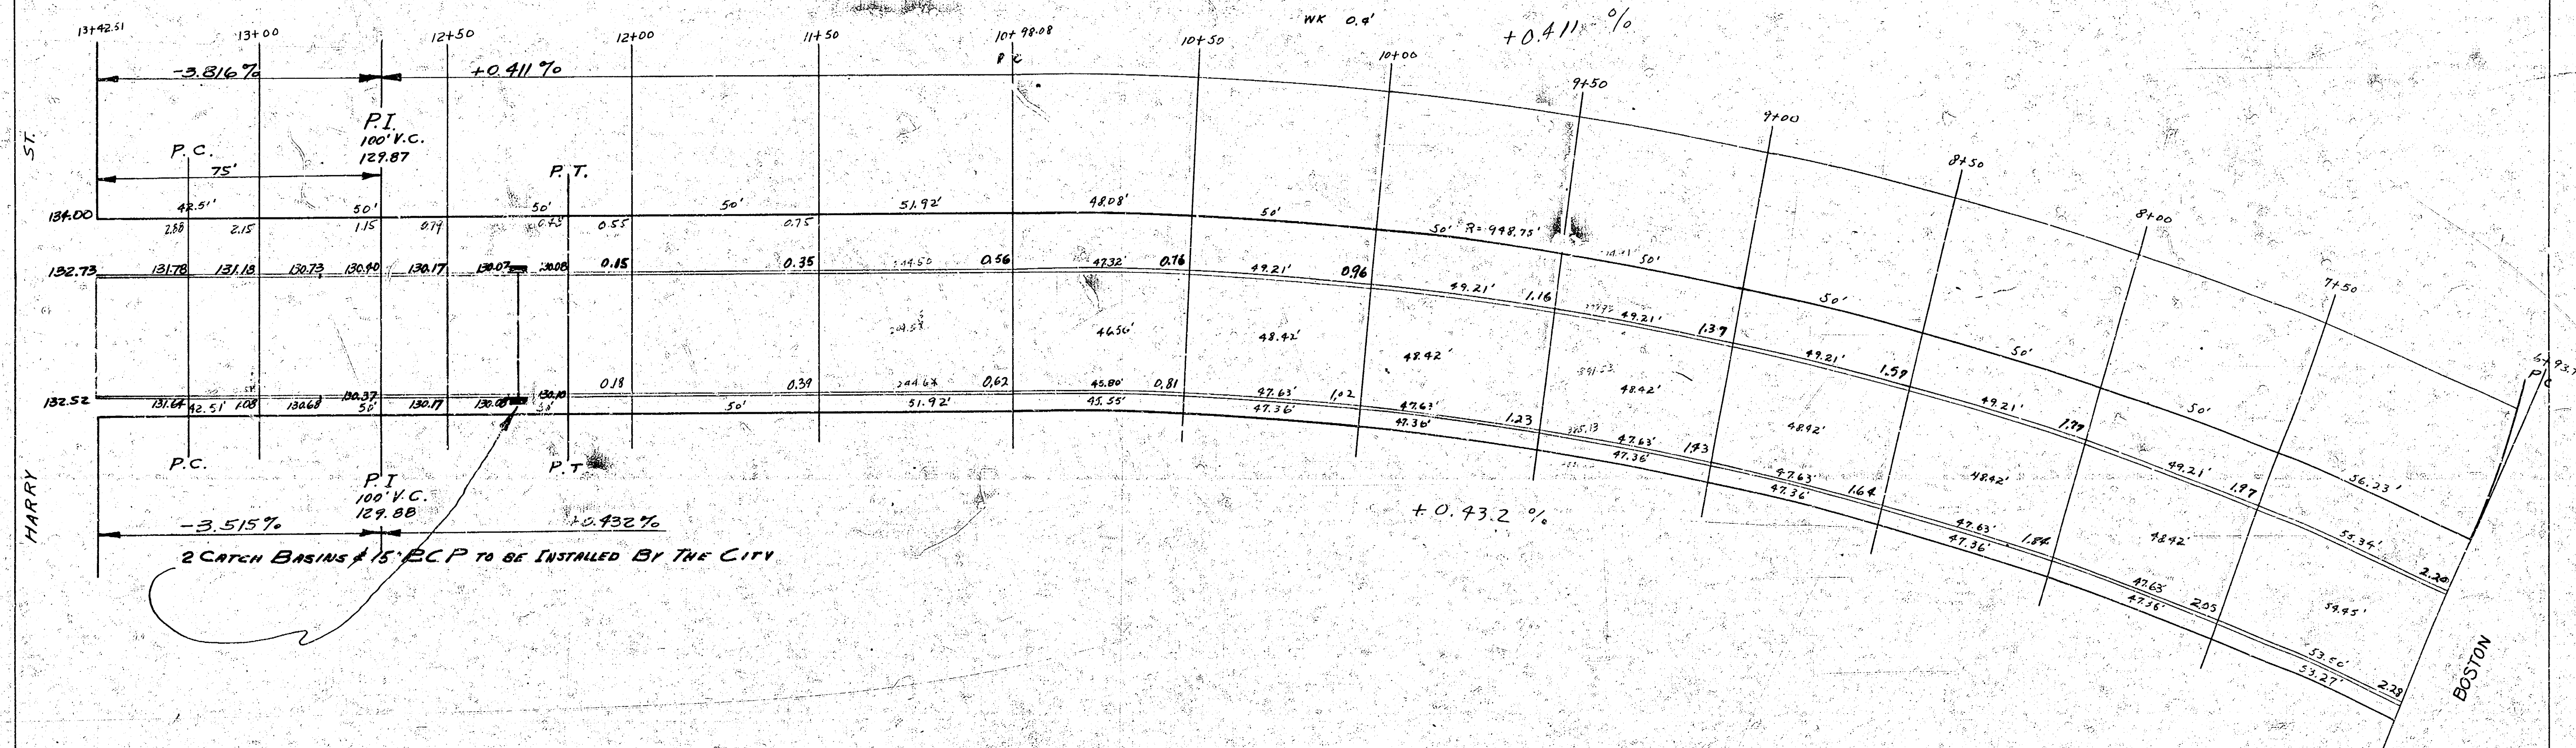

1
2

SCALE 1" = 20'

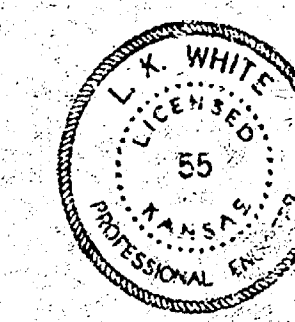

WEST FABRIQUE DRIVE
SL ZIMMERLY TO NL HARRY
30' CONC. & C.B.
CITY OF WICHITA, KANSAS
L.K. WHITE CITY ENGINEER
FEB. 1952 PROJ. NO. CH-270

