
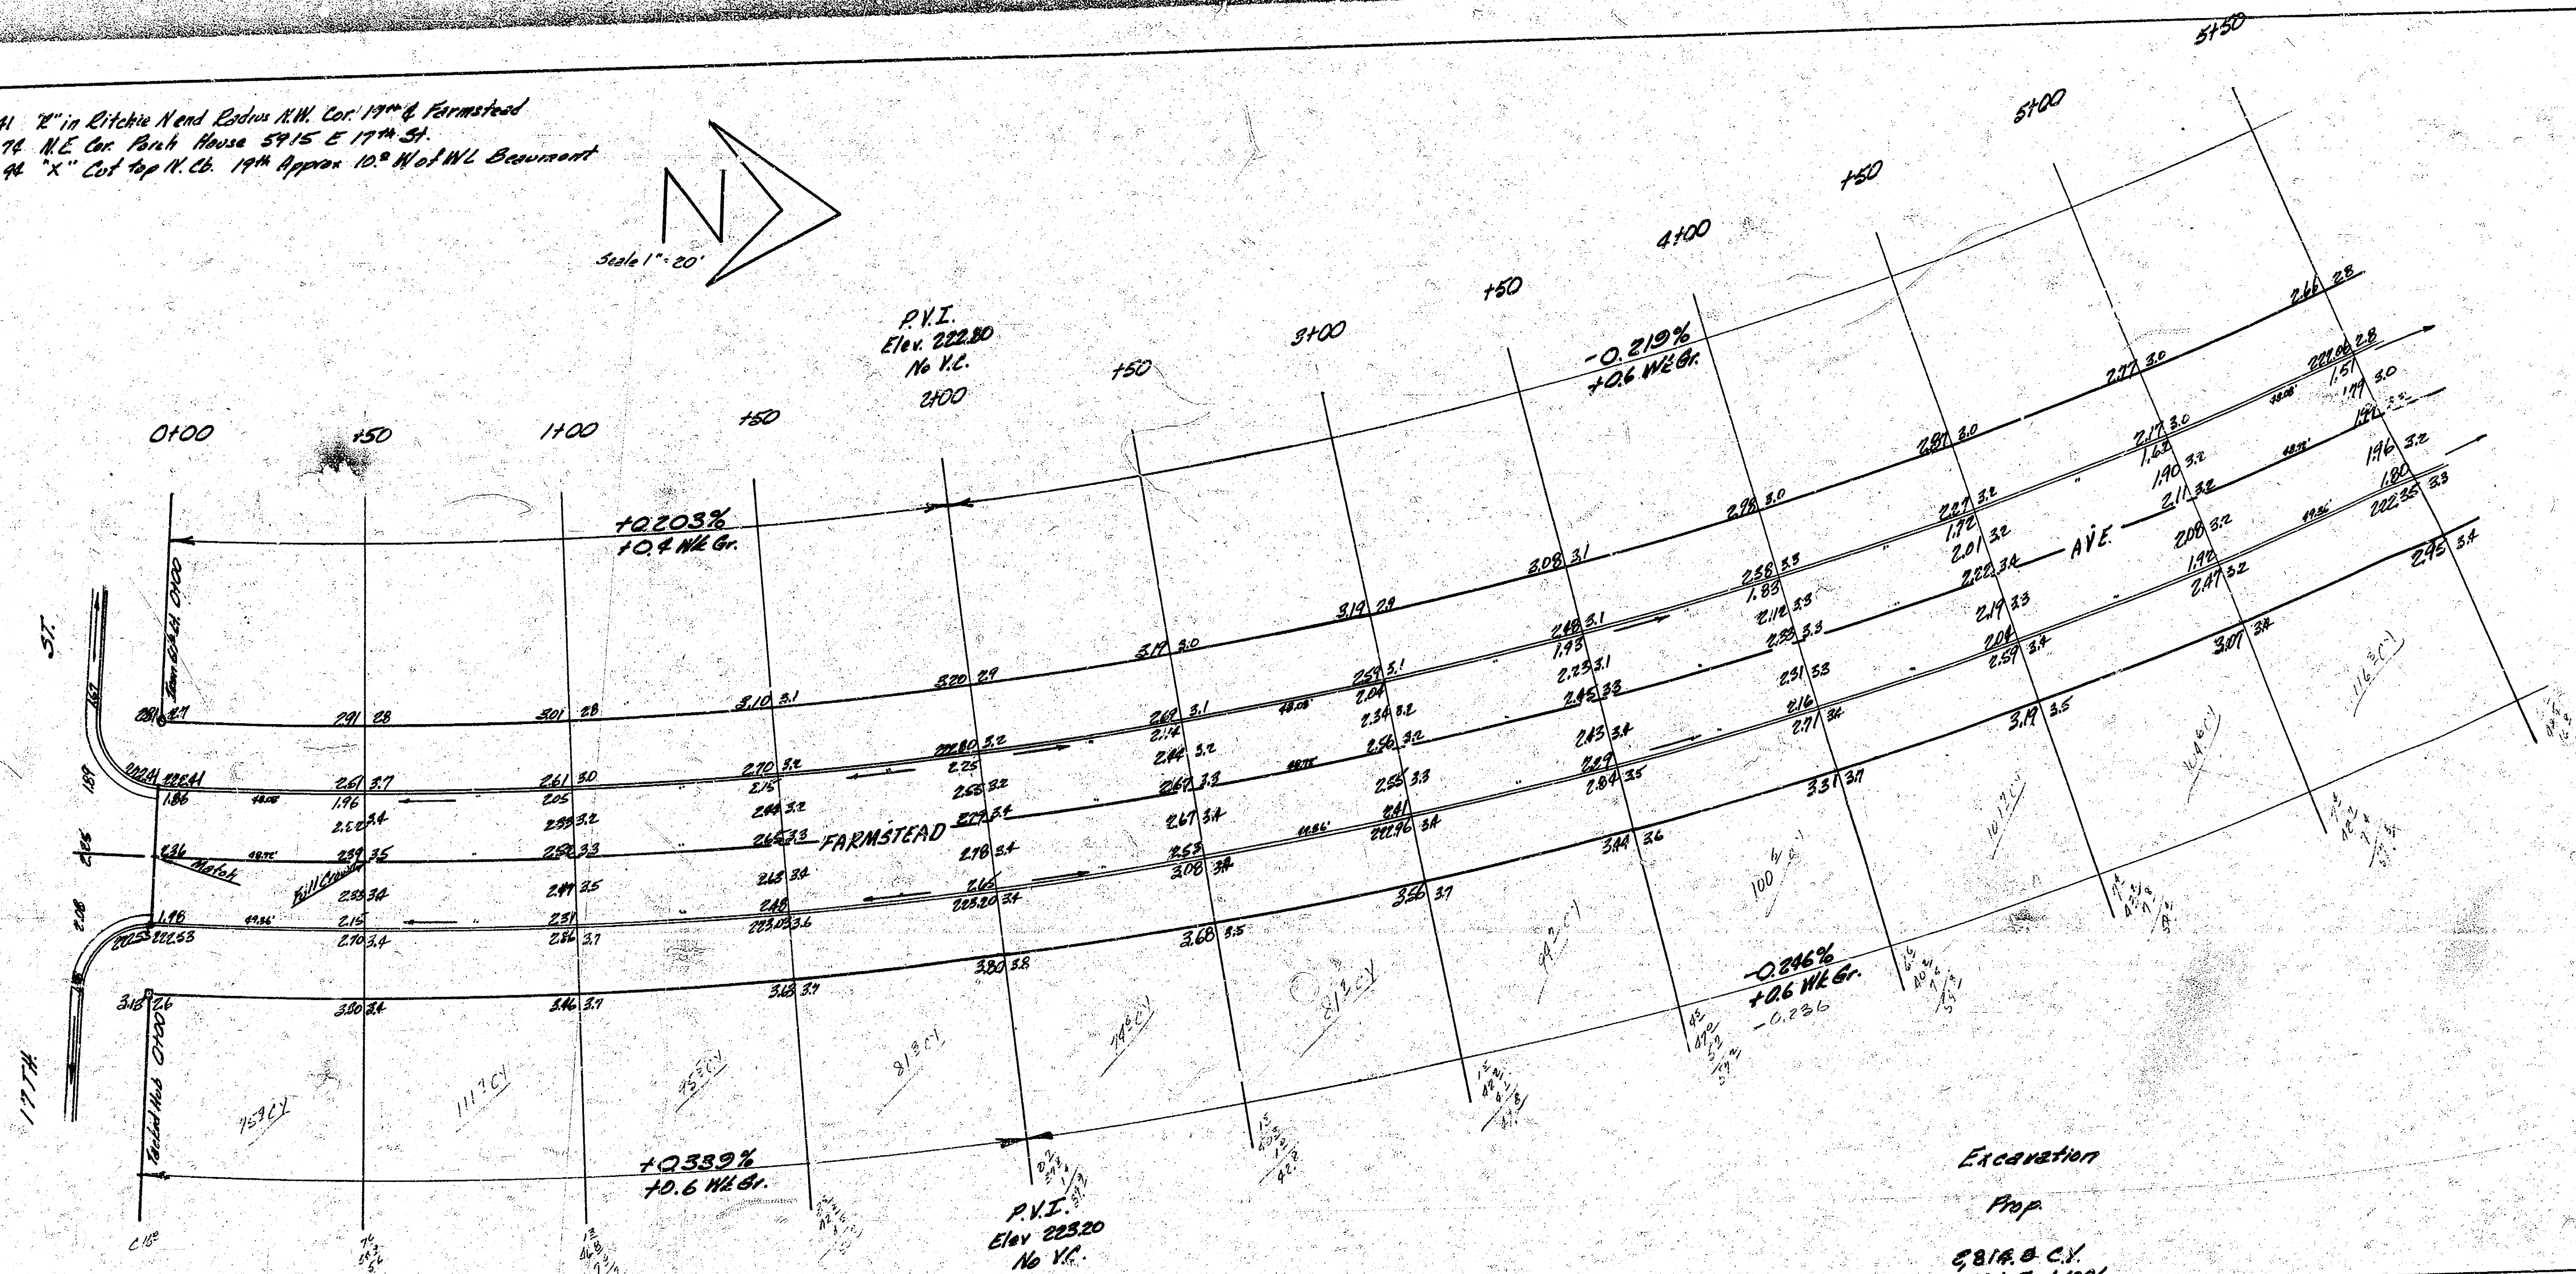







B.M. 222.41 "X" in Ditch N. end Cedar N.W. Cor. 19th & Farmstead
 B.M. 221.74 N.E. Cor. Park House 59'15" E 17th St.
 B.M. 214.44 "X" Cut top N. Ch. 19th Approx. 10' N of NW Beaumont

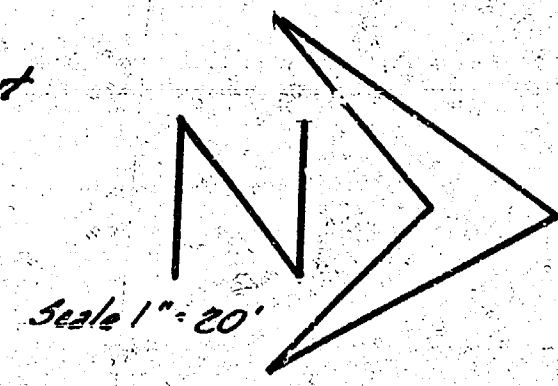


Curve Data on Sheet 3

Excavation
 Prop.
 5814.8 CY
 581.5 F.T. 10%
 5,006.4 CY Total

FARMSTEAD AVE.
 NL. 17TH TO SL BEAUMONT
 30' CONC. & CB.
 CITY OF WICHITA KANSAS
 B.E. SMITH CITY ENGINEER
 DATE MAR 1966 PROJ. C15-63

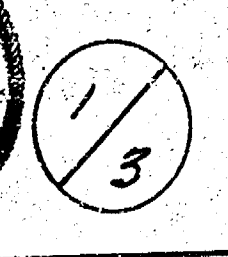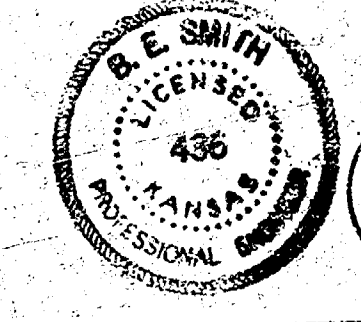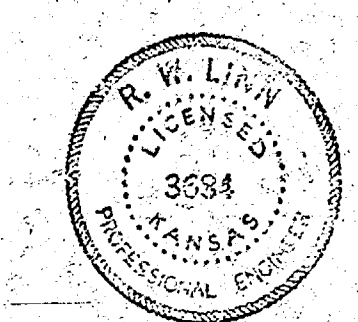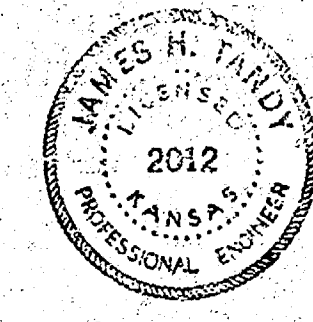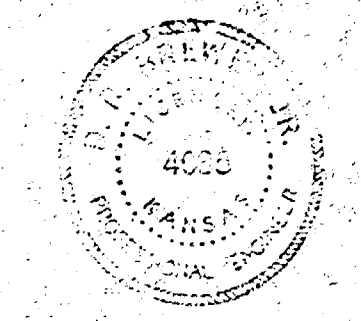

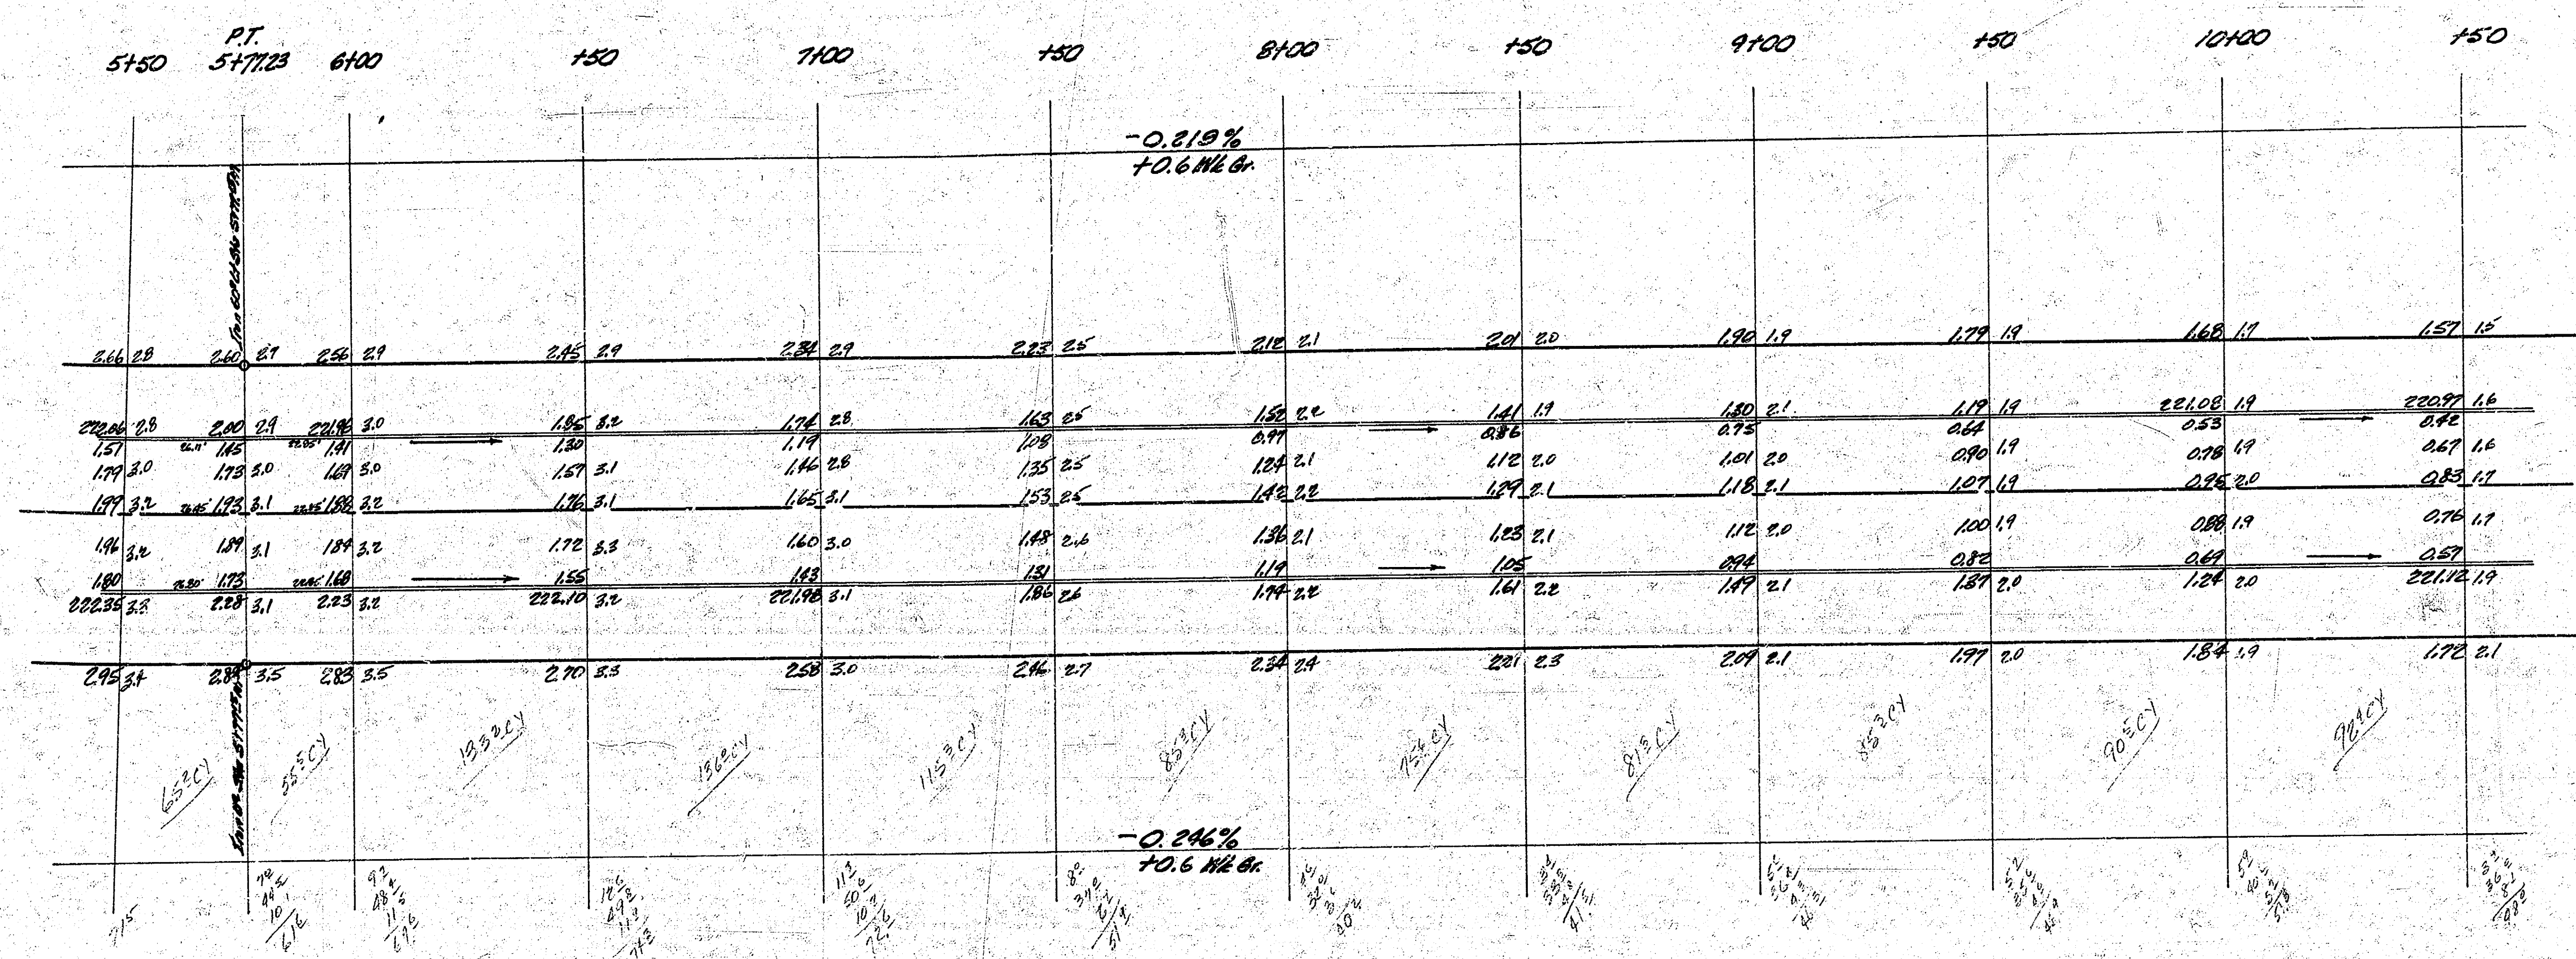

Farmstead Ave.
C15-63
2/3
11-Eng
1-Wahl

