
B.M. 1185G Square Nail S.S. Power Pole N.E. Florence & Maple.

NOTE-CONTRACTOR: Utility service lines may be located unusually close to the surface. Therefore, extreme care shall be used in excavating & grading in connection with this project.

Scale: 1"=20'

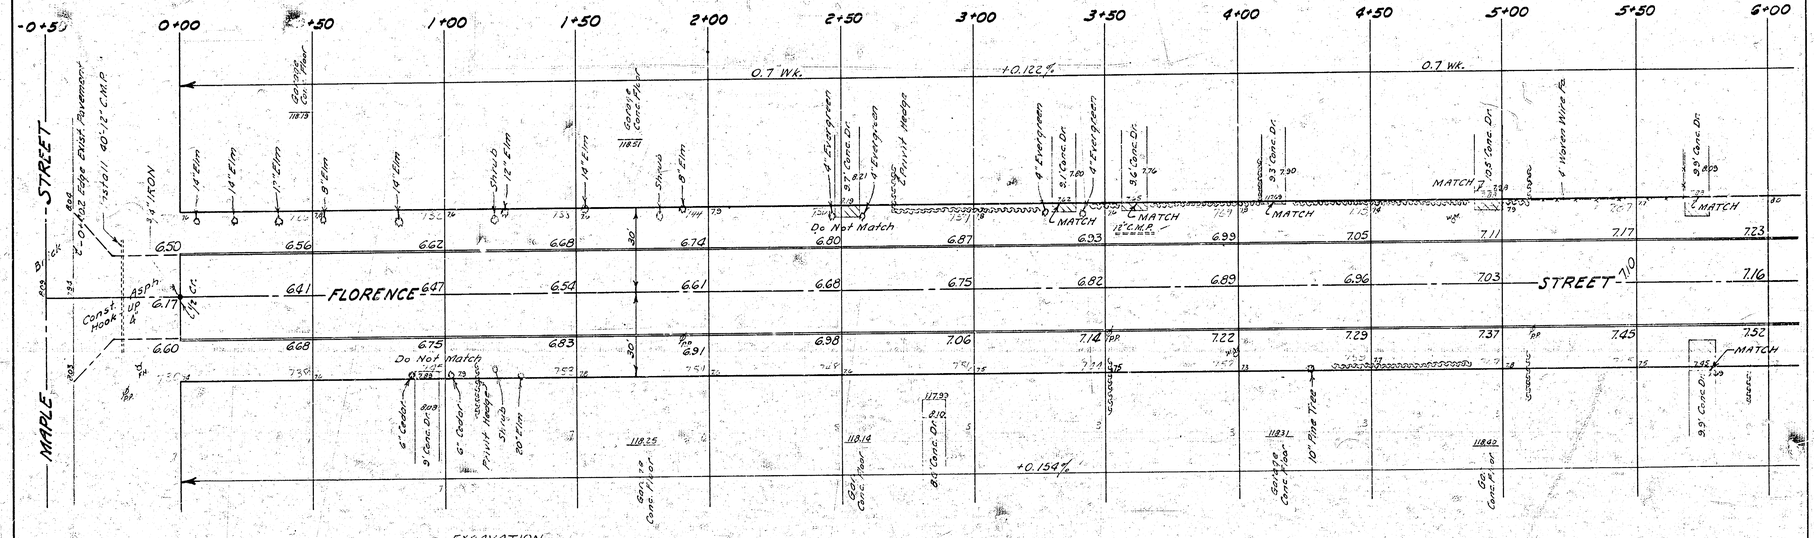

EXCAVATION

	PROPERTY	CITY
Cu. Yds.	1175	51
+10%	117	5
Total	1292	56 Cu. Yds.

JOHN L. ALLEN LICENSED 821 KANSAS PROFESSIONAL ENGINEER

B.E. SMITH LICENSED 436 KANSAS PROFESSIONAL ENGINEER

FLORENCE STREET

From N.L. MAPLE ST.
To S.L. DOUGLAS AVE.
30'-6" Conc. & int. Curb
B.E. SMITH CITY ENGINEER
CITY OF WICHITA, KANSAS
AUG. 1962
(1/3) Project No. C16-122

Survey Young Bk. # 208
Plan JLA
Est.
Checked

B.M. 119.14 Step Bench S.S. P. Pole
N.E. Florence & Douglas

N

6+00 6+50 7+00 7+50 8+00 8+50 9+00 9+50 10+00 10+50 11+00 11+50 12+00 +30.2 +70.2

+0.122 %

+0.154 %

FLORENCE STREET

DOUGLAS AVE.

12" CMP

5' Easement

Gas Case Floor

Point Hedge

MATCH

Concr. Apron

Asphalt Road Up

Ex. Edge Asph. Mat

Ex. IRON












2" Conc. Block Dr.

4"x4" Post

16" Elm

3' Conc. Dr.

14" Elm

14" x 4" Post

Ex. Conc. Post

Ex. Wood Post




