B.M. 131.80 Nail in Mueller Top Hyd. NW Cor. Clifton & Countryside Plaza
B.M. 120.26 Step B.M. in N.S. Pole W.S. Clifton S.S. Funston E.
B.M. 132.27 Top Iron SW Cor. Funston & Roosevelt

Stationing on Base Line 9' S. of N.R., 0+00 is 9' SE of P.I. El Clifton N.L. Funston

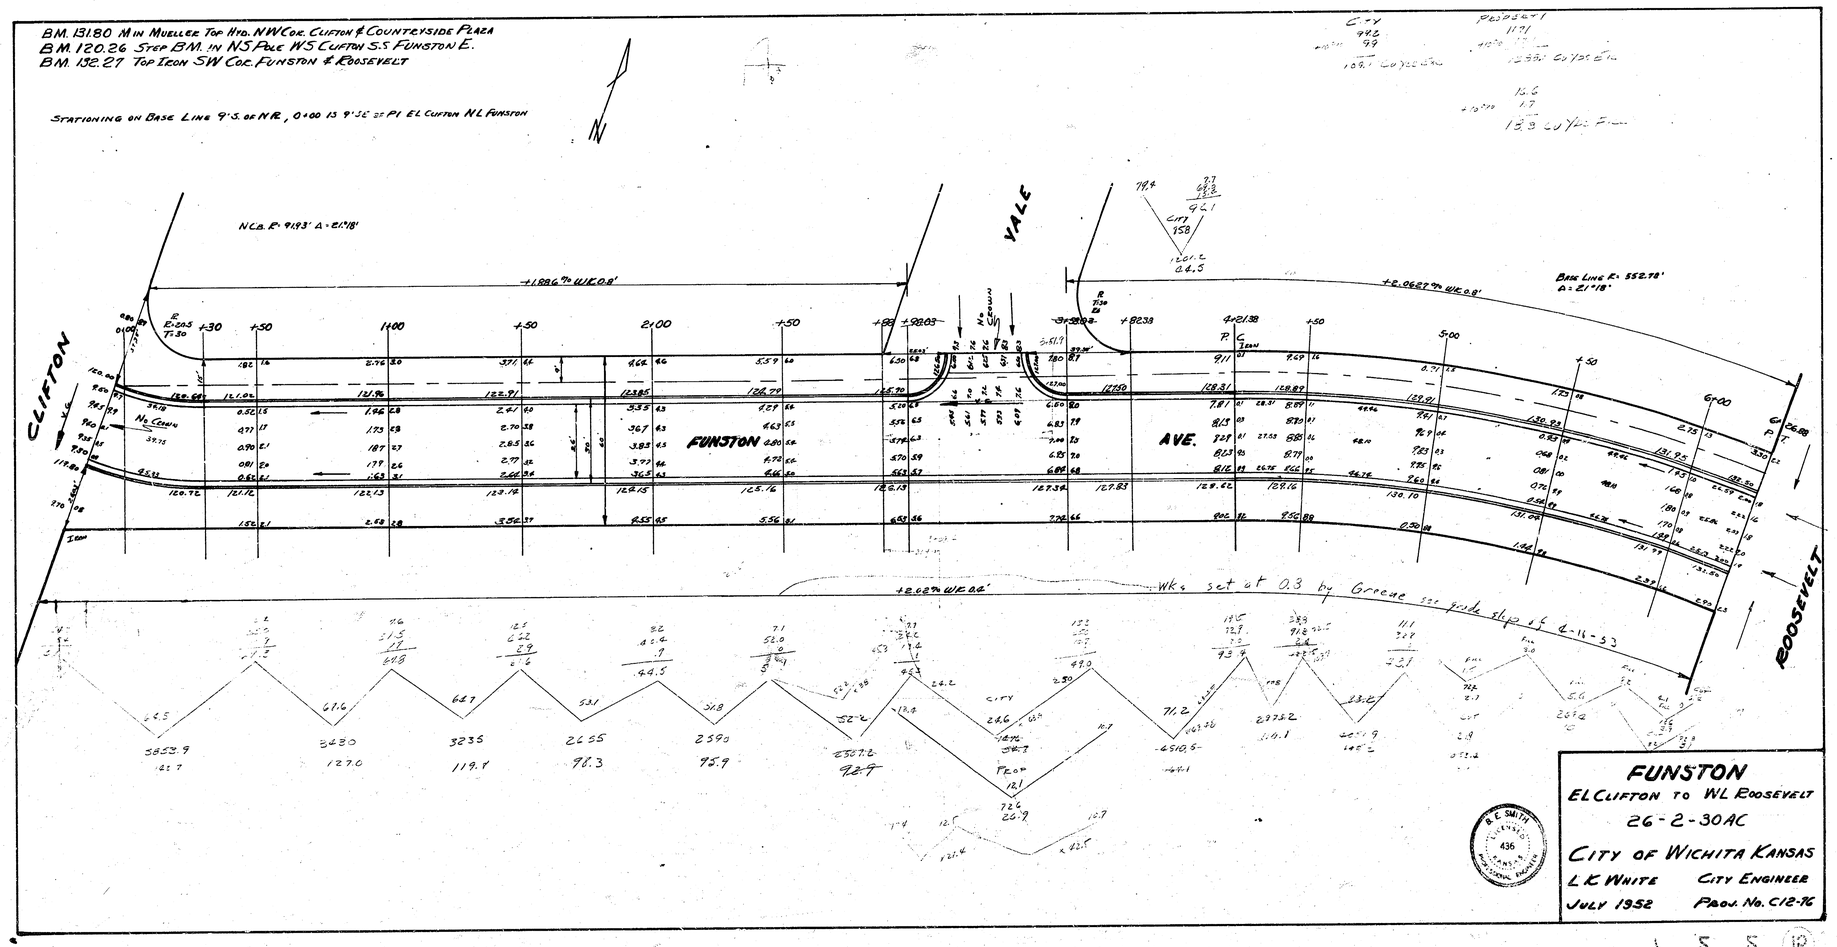

FUNSTON
El Clifton to Wl Roosevelt
26-2-30AC
City of Wichita Kansas
L.E. White — City Engineer
July 1952 — Proj. No. C12-76

R. E. Smith — Licensed — Kansas — Professional Engineer — 436