


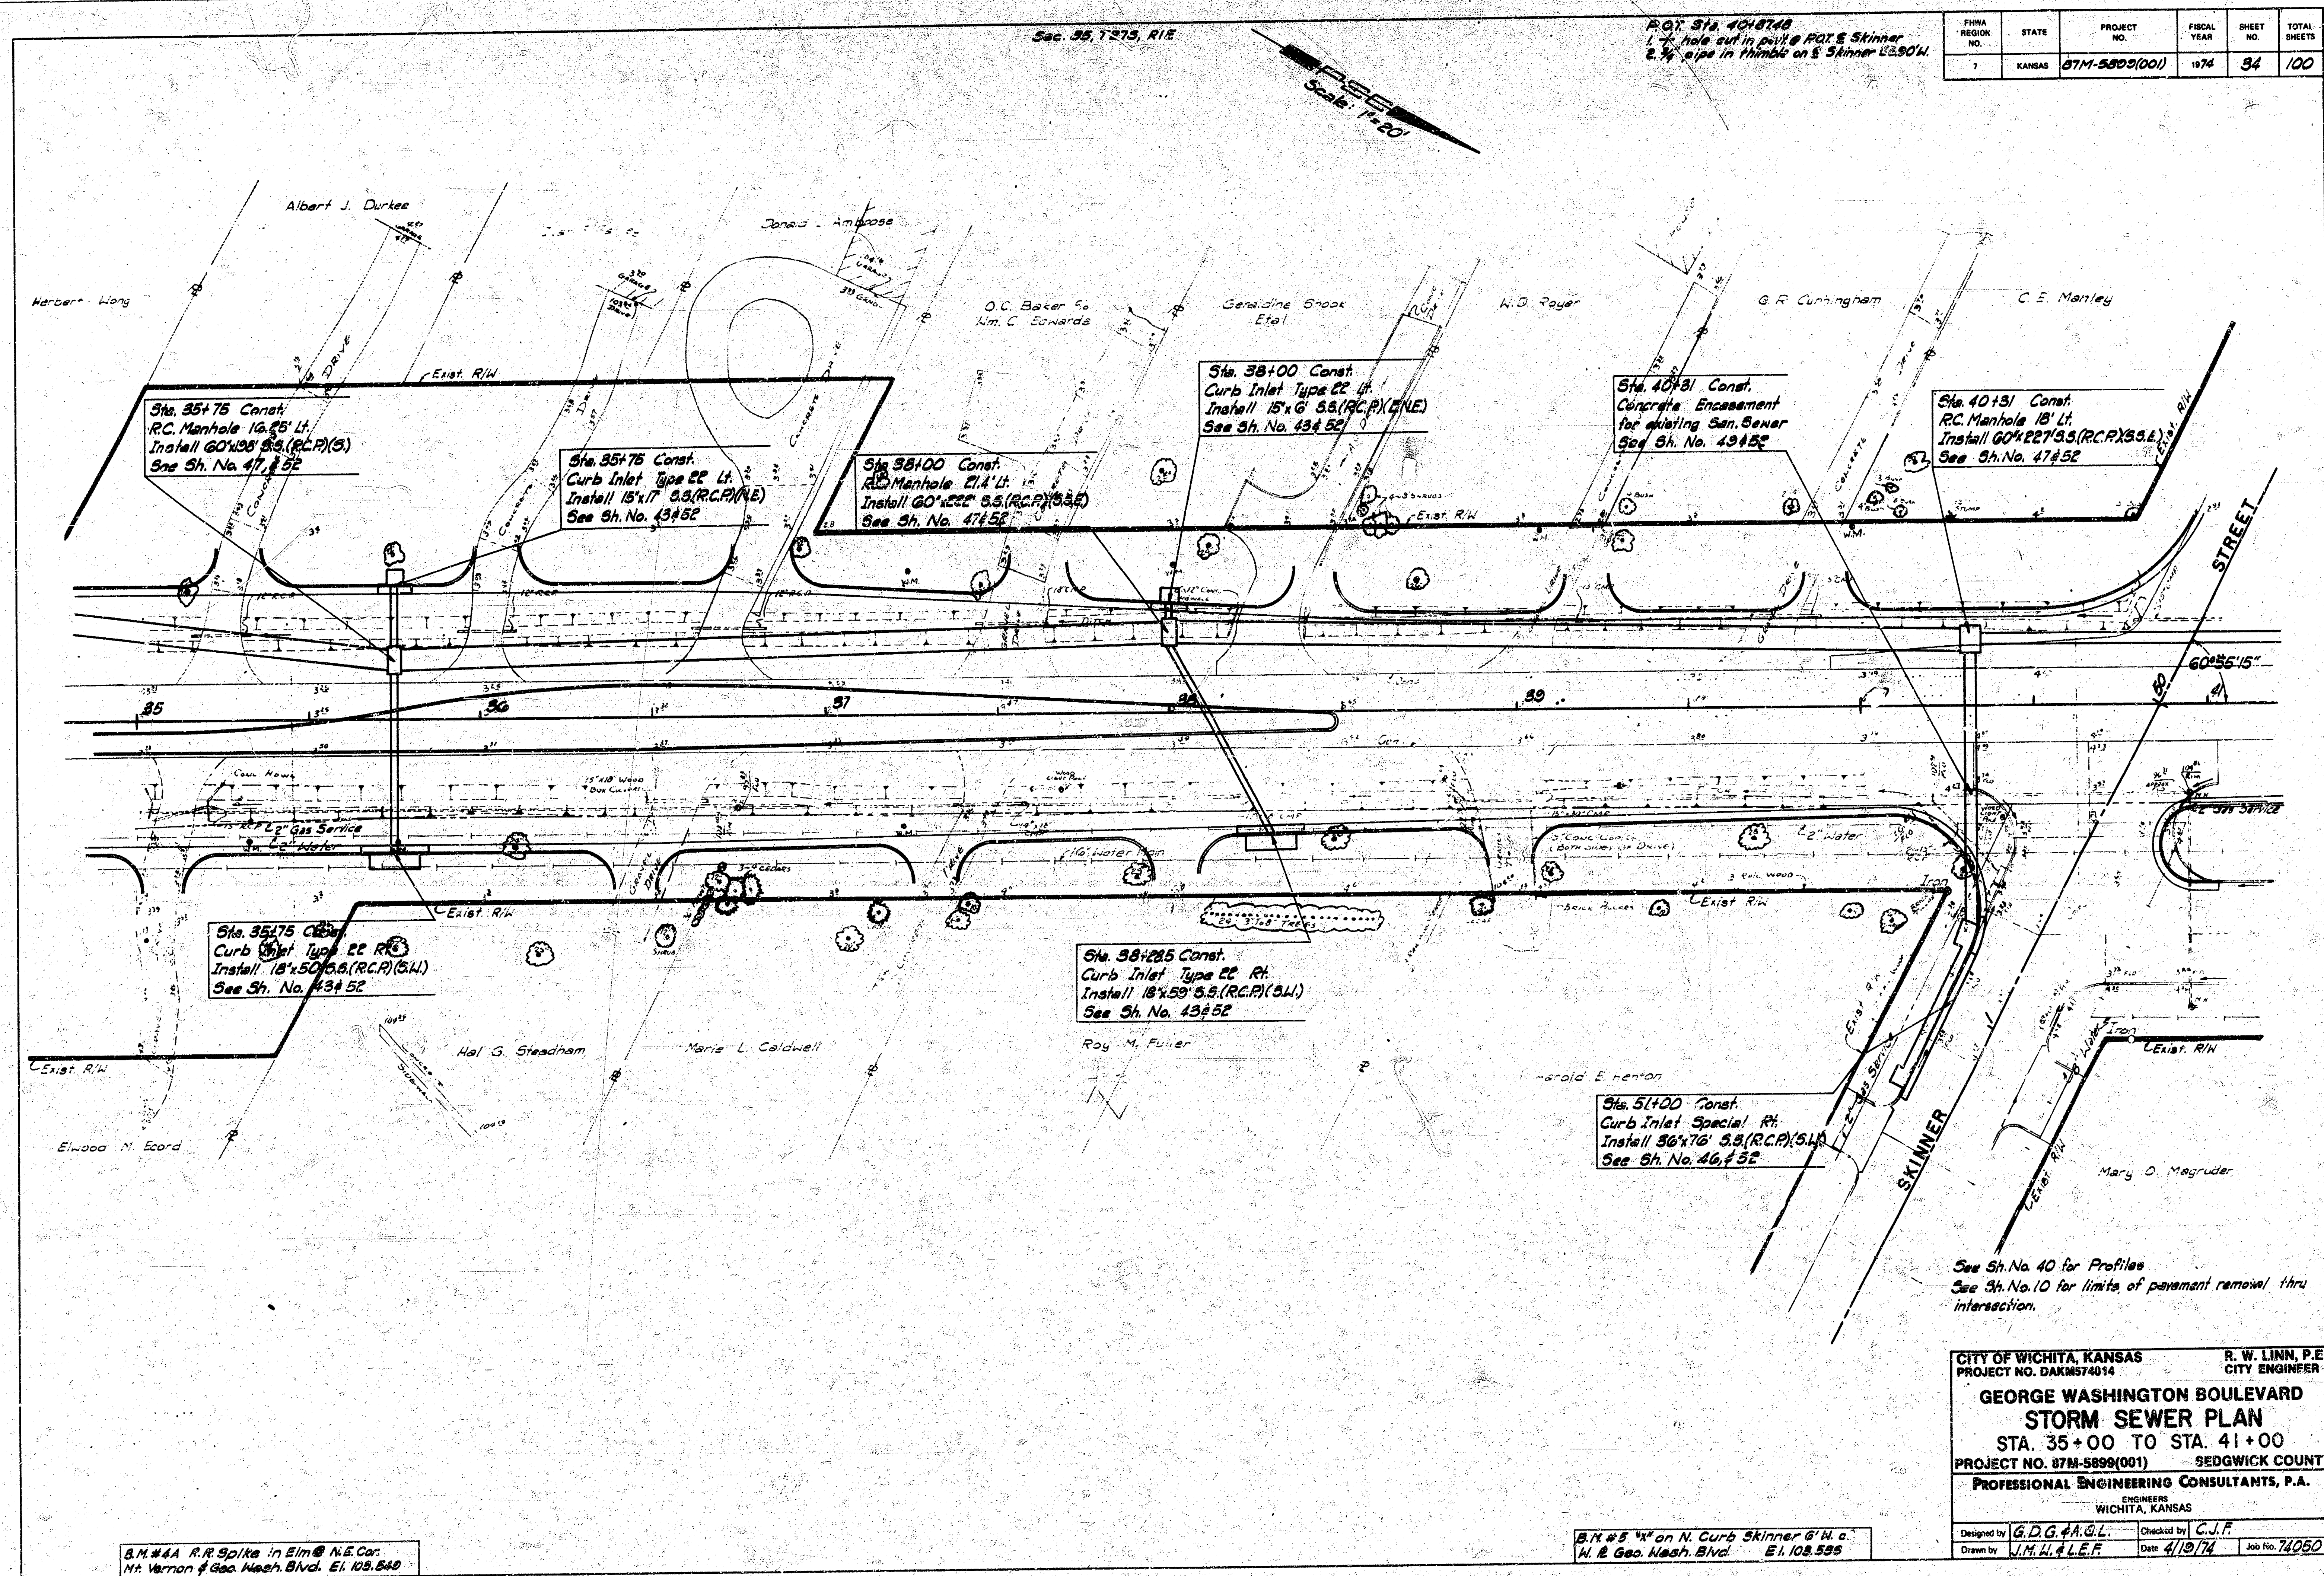

FHWA REGION NO.	STATE	PROJECT NO.	FISCAL YEAR	SHEET NO.	TOTAL SHEETS
7	KANSAS	87M-5899(001)	1974	34	100

CITY OF WICHITA, KANSAS		R. W. LINN, P.E.	
PROJECT NO. DAKIN574014		CITY ENGINEER	
GEORGE WASHINGTON BOULEVARD			
STORM SEWER PLAN			
STA. 35+00 TO STA. 41+00			
PROJECT NO. 87M-5899(001)		SEDGWICK COUNTY	
PROFESSIONAL ENGINEERING CONSULTANTS, P.A.			
ENGINEERS			
WICHITA, KANSAS			
Designed by	G.D.G. & A.L.	Checked by	C.J.F.
Drawn by	J.M.H. & L.E.F.	Date	4/18/74
		Job No.	74050

B.M. 44 R.R. Spike in Elm @ N.E. Cor. of Vernon & Geo. Wash. Blvd. El. 103.540

B.M. #5 4" on N. Curb Skinner @ N.E. of N. & Geo. Wash. Blvd. El. 103.535


BBB#44

Sec. 35, T27S, R15E

Sec. 35, T27S, R15E

NOT TO SCALE
1. 4" Iron in pavement
2. Center street light pole @ 20' S.
3. D.M. @ N.W. cor. Ballaire &
George Wash. Drive 30.00' S.W.
4. Back curb E. side George Wash.
Drive 30' to E. 43.55' N.W. 1/4.


FHWA REGION NO. 7	STATE	PROJECT NO.	FISCAL YEAR	SHEET NO.	TOTAL SHEETS
7	KANSAS	87M-5899(001)	1974	32	100

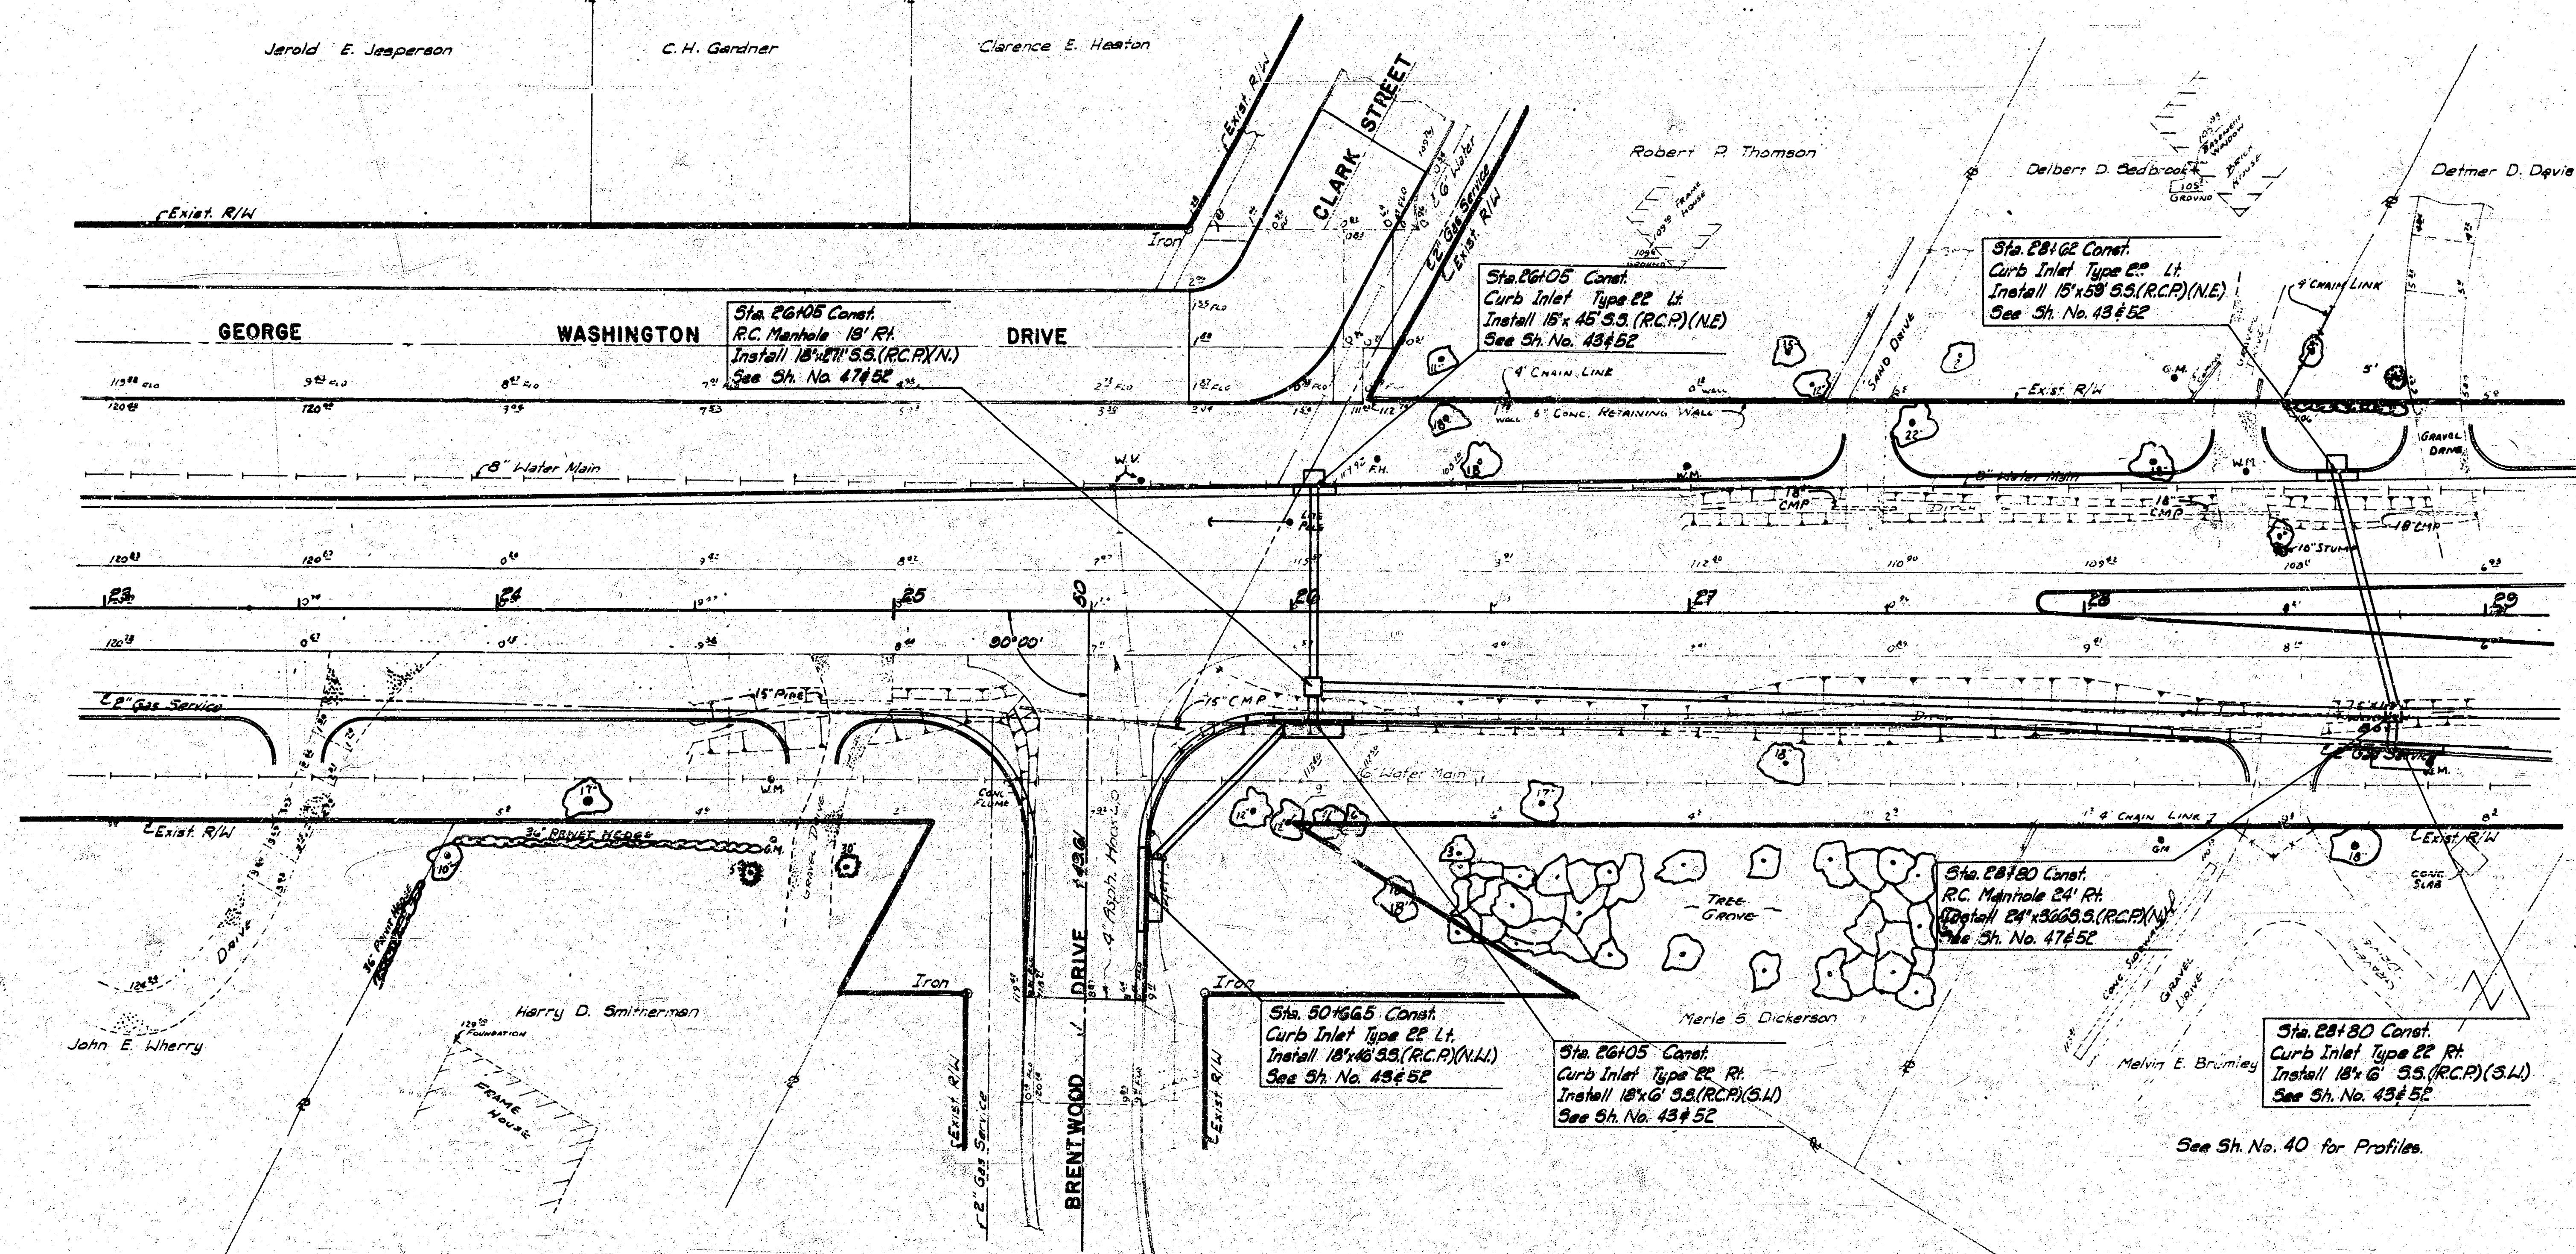

See Sh. No. 40 for Profiles.

B.M. #3A R.R. Spike in Sh. Lt. No. N.W. Cor.
Ballaire & Geo. Wash. Dr. E. 120.318

CITY OF WICHITA, KANSAS PROJECT NO. DAKM574014		R. W. LINN, P.E. CITY ENGINEER	
GEORGE WASHINGTON BOULEVARD STORM SEWER PLAN STA. 23+00 TO STA. 29+00 PROJECT NO. 87M-5899(001) SEDGWICK COUNTY			
PROFESSIONAL ENGINEERING CONSULTANTS, P.A. ENGINEERS WICHITA, KANSAS			
Designed by G.D.G. & A.G.L.	Checked by C.J.F.		
Drawn by J.M.M. & L.E.F.	Date 4/19/74	Job No. 74050	

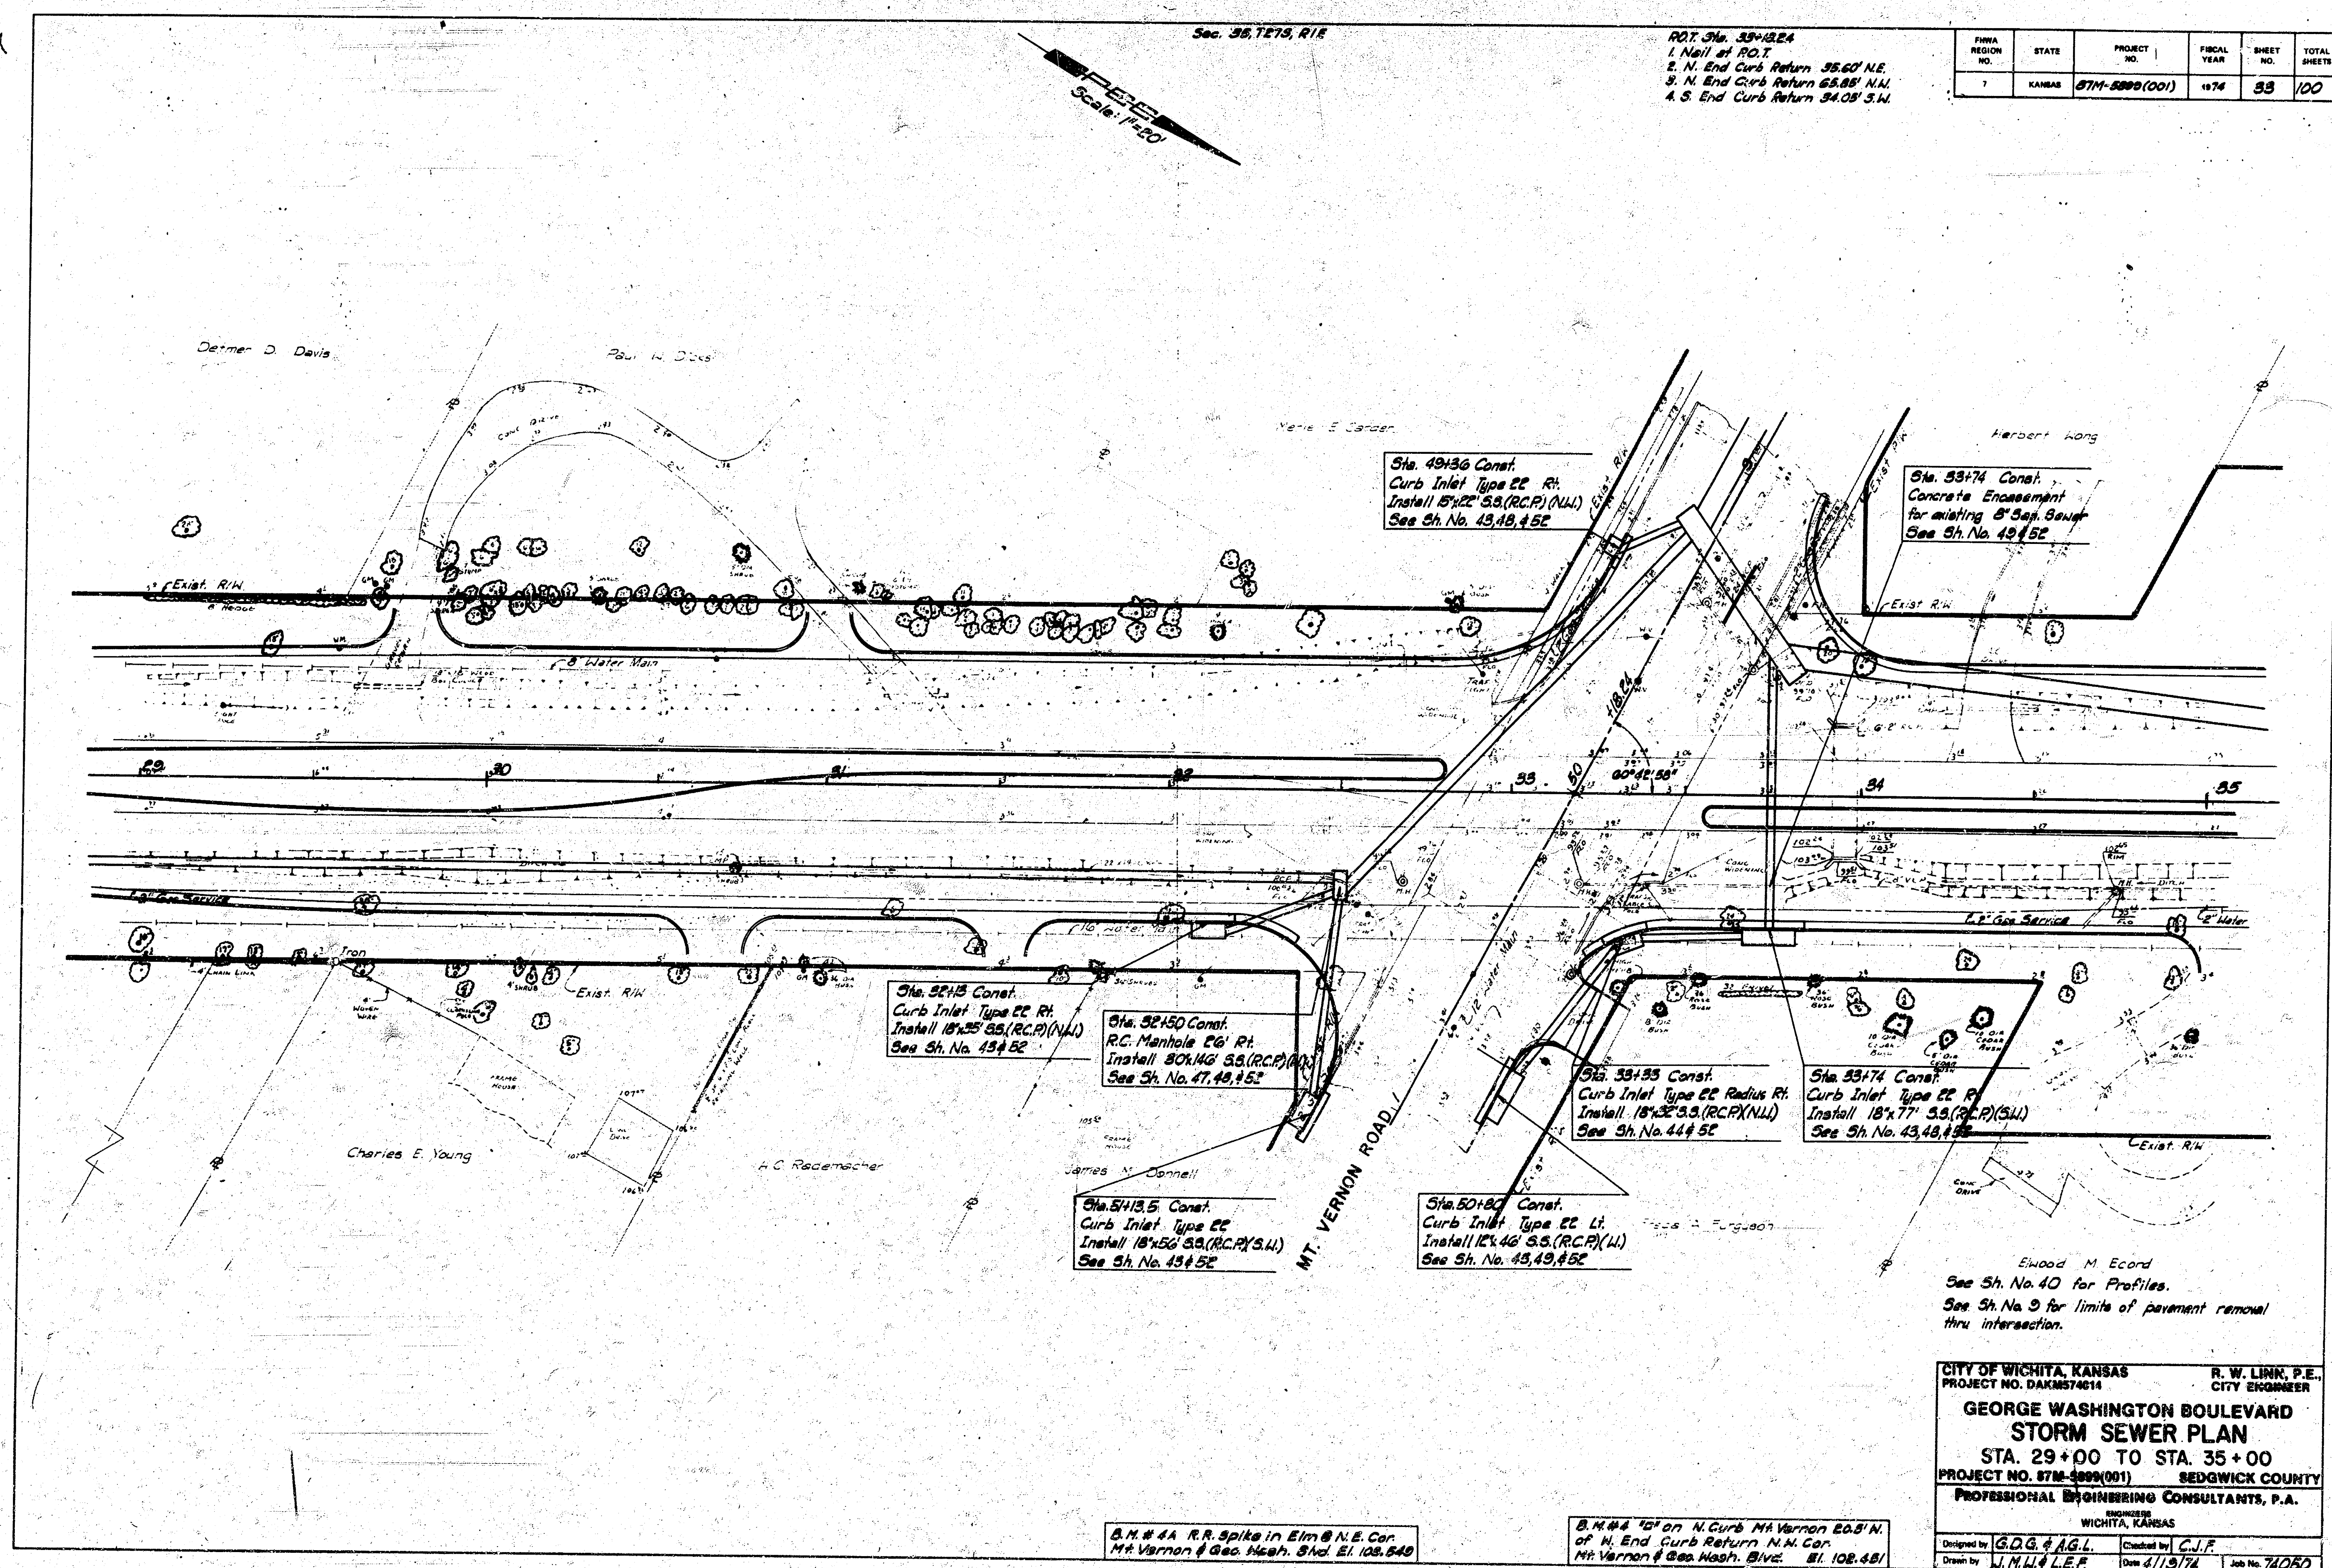

NOT Sh. 33+12.24
1. Nail at P.O.T.
2. N. End Curb Return 35.60' N.E.
3. N. End Curb Return 35.88' N.W.
4. S. End Curb Return 34.08' S.W.

FHWA REGION NO.	STATE	PROJECT NO.	FISCAL YEAR	SHEET NO.	TOTAL SHEETS
7	KANSAS	87M-8899(001)	1974	53	100

Sta. 49+36 Const.
Curb Inlet Type 22 Rt.
Install 18"x22" S.S.(RCP)(N.W.)
See Sh. No. 43, 48, 49, 52

Sta. 53+74 Const.
Concrete Encasement
for existing 8" Sep. Sewer
See Sh. No. 49, 52

Sta. 52+13 Const.
Curb Inlet Type 22 Rt.
Install 18"x22" S.S.(RCP)(N.W.)
See Sh. No. 43, 52

Sta. 52+50 Const.
R.C. Manhole 26" Rt.
Install 30"x46" S.S.(RCP)(N.W.)
See Sh. No. 47, 48, 49, 52

Sta. 54+13.5 Const.
Curb Inlet Type 22
Install 18"x26" S.S.(RCP)(S.W.)
See Sh. No. 43, 52

Sta. 50+80 Const.
Curb Inlet Type 22 Lt.
Install 12"x46" S.S.(RCP)(N.W.)
See Sh. No. 43, 49, 52

Sta. 33+33 Const.
Curb Inlet Type 22 Radius Rt.
Install 18"x22" S.S.(RCP)(N.W.)
See Sh. No. 44, 52

Sta. 33+74 Const.
Curb Inlet Type 22 Rt.
Install 18"x22" S.S.(RCP)(S.W.)
See Sh. No. 43, 48, 49, 52

Edward M. Ecord
See Sh. No. 40 for Profiles.
See Sh. No. 3 for limits of pavement removal
thru intersection.

CITY OF WICHITA, KANSAS
PROJECT NO. DAKM574614
R. W. LINN, P.E.
CITY ENGINEER

**GEORGE WASHINGTON BOULEVARD
STORM SEWER PLAN**
STA. 29+00 TO STA. 35+00
PROJECT NO. 87M-8899(001) SEDGWICK COUNTY
PROFESSIONAL ENGINEERING CONSULTANTS, P.A.
ENGINEERS
WICHITA, KANSAS

Designed by G.O.G. & A.G.L.
Checked by C.J.F.
Drawn by J.M.H. & L.E.P.
Date 4/13/74 Job No. 74080

8" x 4" R.R. spike in Elm @ N.E. Cor.
Mt. Vernon & Geo. Wash. Blvd. El. 108.840

8" x 4" 10" on N. Curb Mt. Vernon 20.5' N.
of N. End Curb Return N.M. Cor.
Mt. Vernon & Geo. Wash. Blvd. El. 108.481

