



GEO. WASHINGTON BLVD.
N.L. HARRY STREET TO N.L. MENLO DRIVE.
PROJ No. C15-51

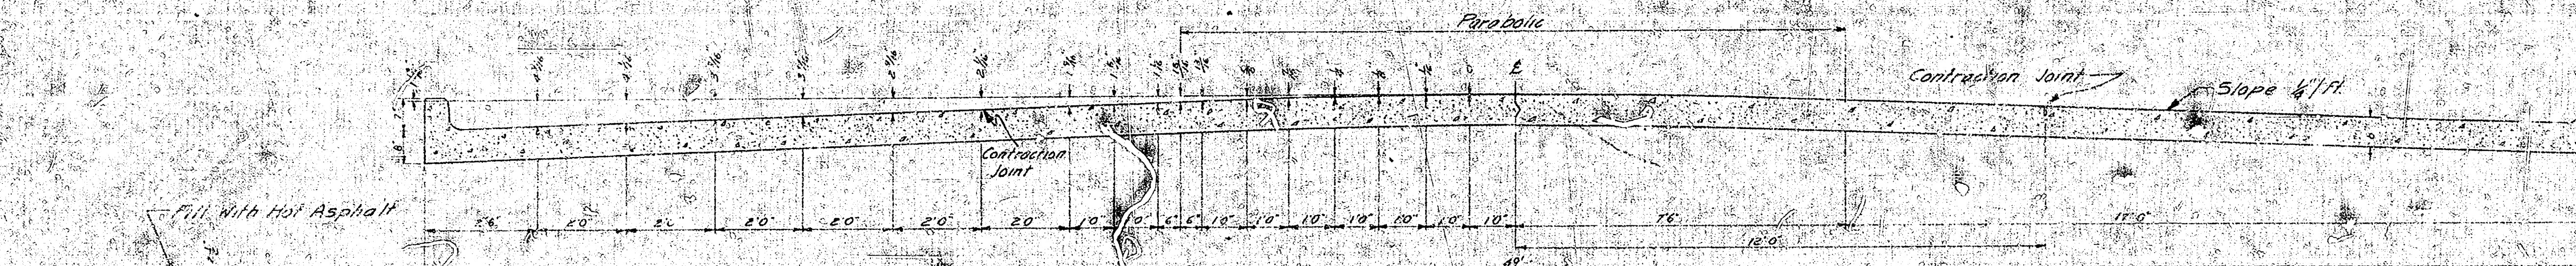

TYPICAL SECTION
 No Scale



CONTRACTION JOINT
 No Scale
 To Be Used At 30' Intervals
 Except Where An Expansion
 Joint Is Used

EXPANSION JOINT
 No Scale
 To Be Used At 120' Intervals

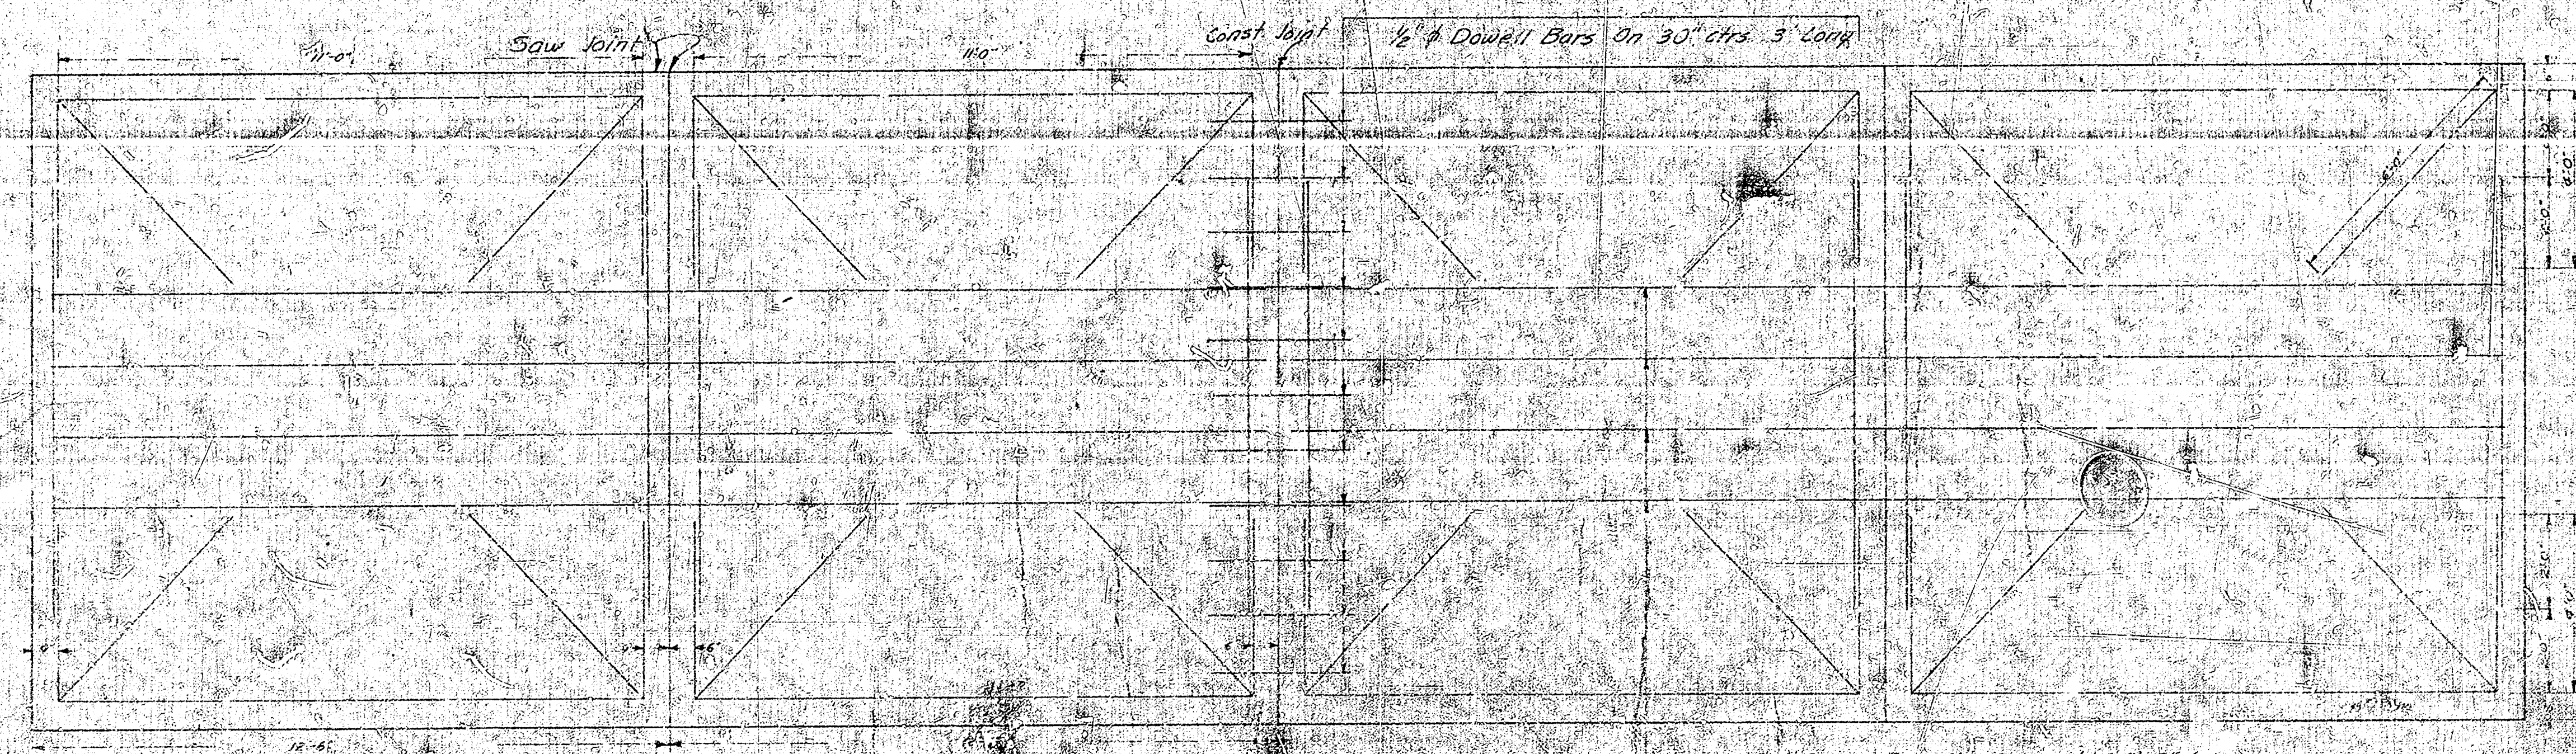


STEEL PATTERN
 No Scale
 Use 1/2" Bars Unless Otherwise Specified


1/2" Bars Equally Spaced, 24" On Center

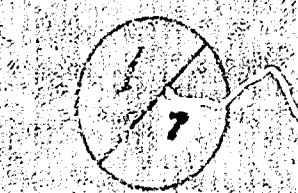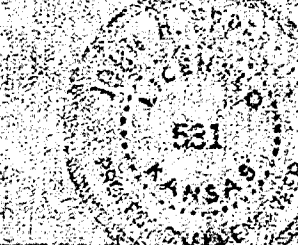

B.M. 106.74 "H" in ground, top of 4" S and radius, S.W. cor. Harry & Geo. Wash. Blvd.
 B.M. 103.32 "S" on S end of existing conc. culvert @ sta. 17+45.

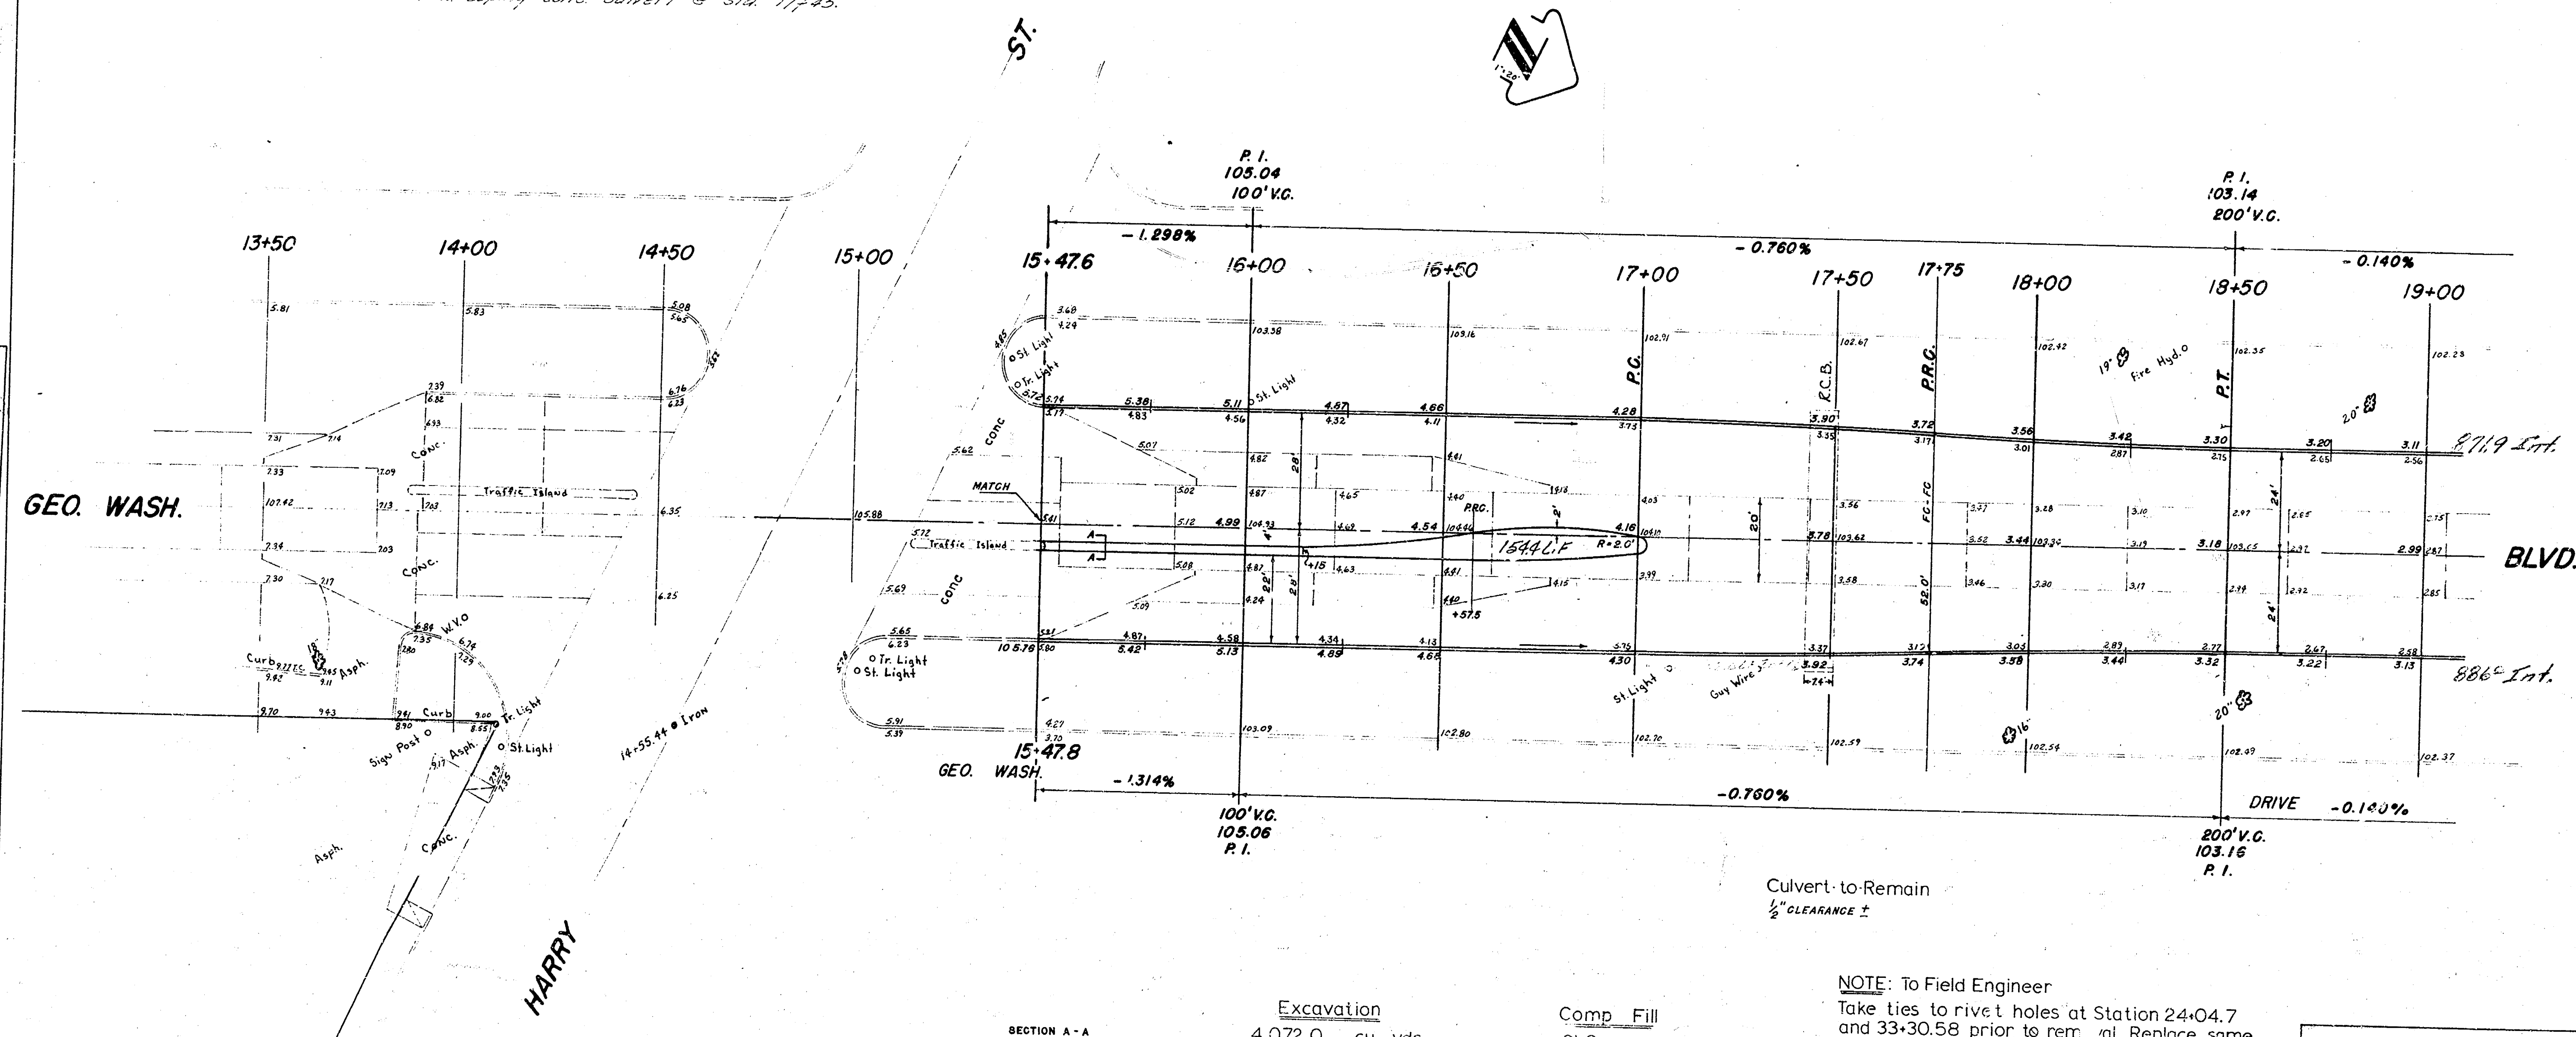

Note: To Field Engineer.
 Check elevations & re-section
 earthwork if necessary.

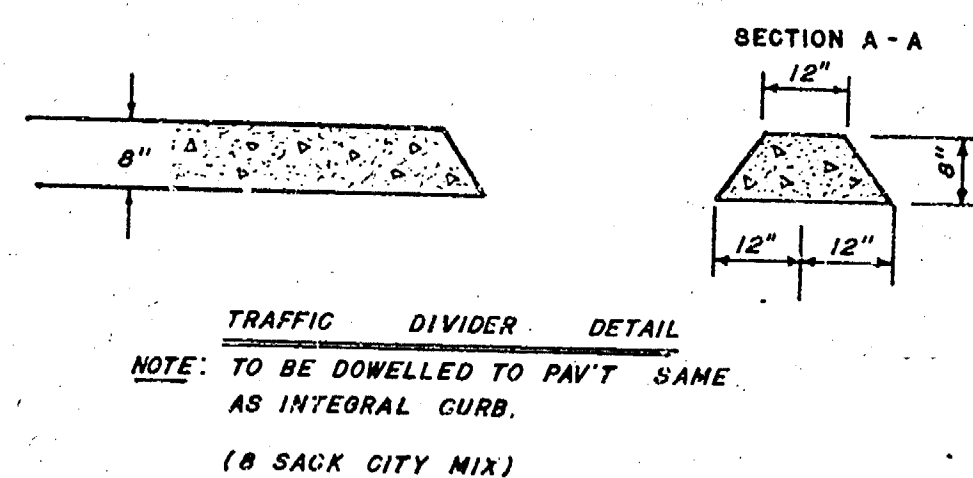


Excavation	Comp. Fill
4,072.0 cu yds	31.9 cu yds
-1,102.1 (pav't rem)	+10% 3.2
2,969.9	Total: 35.1 cu yds
+10% 297.0	
Total 3,266.9 cu yds	


Culvert to Remain
 1/2" CLEARANCE ±

NOTE: To Field Engineer
 Take ties to rivet holes at Station 24+04.7
 and 33+30.58 prior to removal. Replace same
 with irons and monument.
 NOTE: Contractor to retain sufficient dirt
 to grade parking.

GEO. WASHINGTON BLVD.
 N.L. HARRY STREET — N.L. MENLO DRIVE.
 48'-8" CONC & CURB
 B.E. SMITH CITY ENGINEER
 CITY OF WICHITA, KANSAS
 DATE: Aug 1960 PROJECT No. 015-51

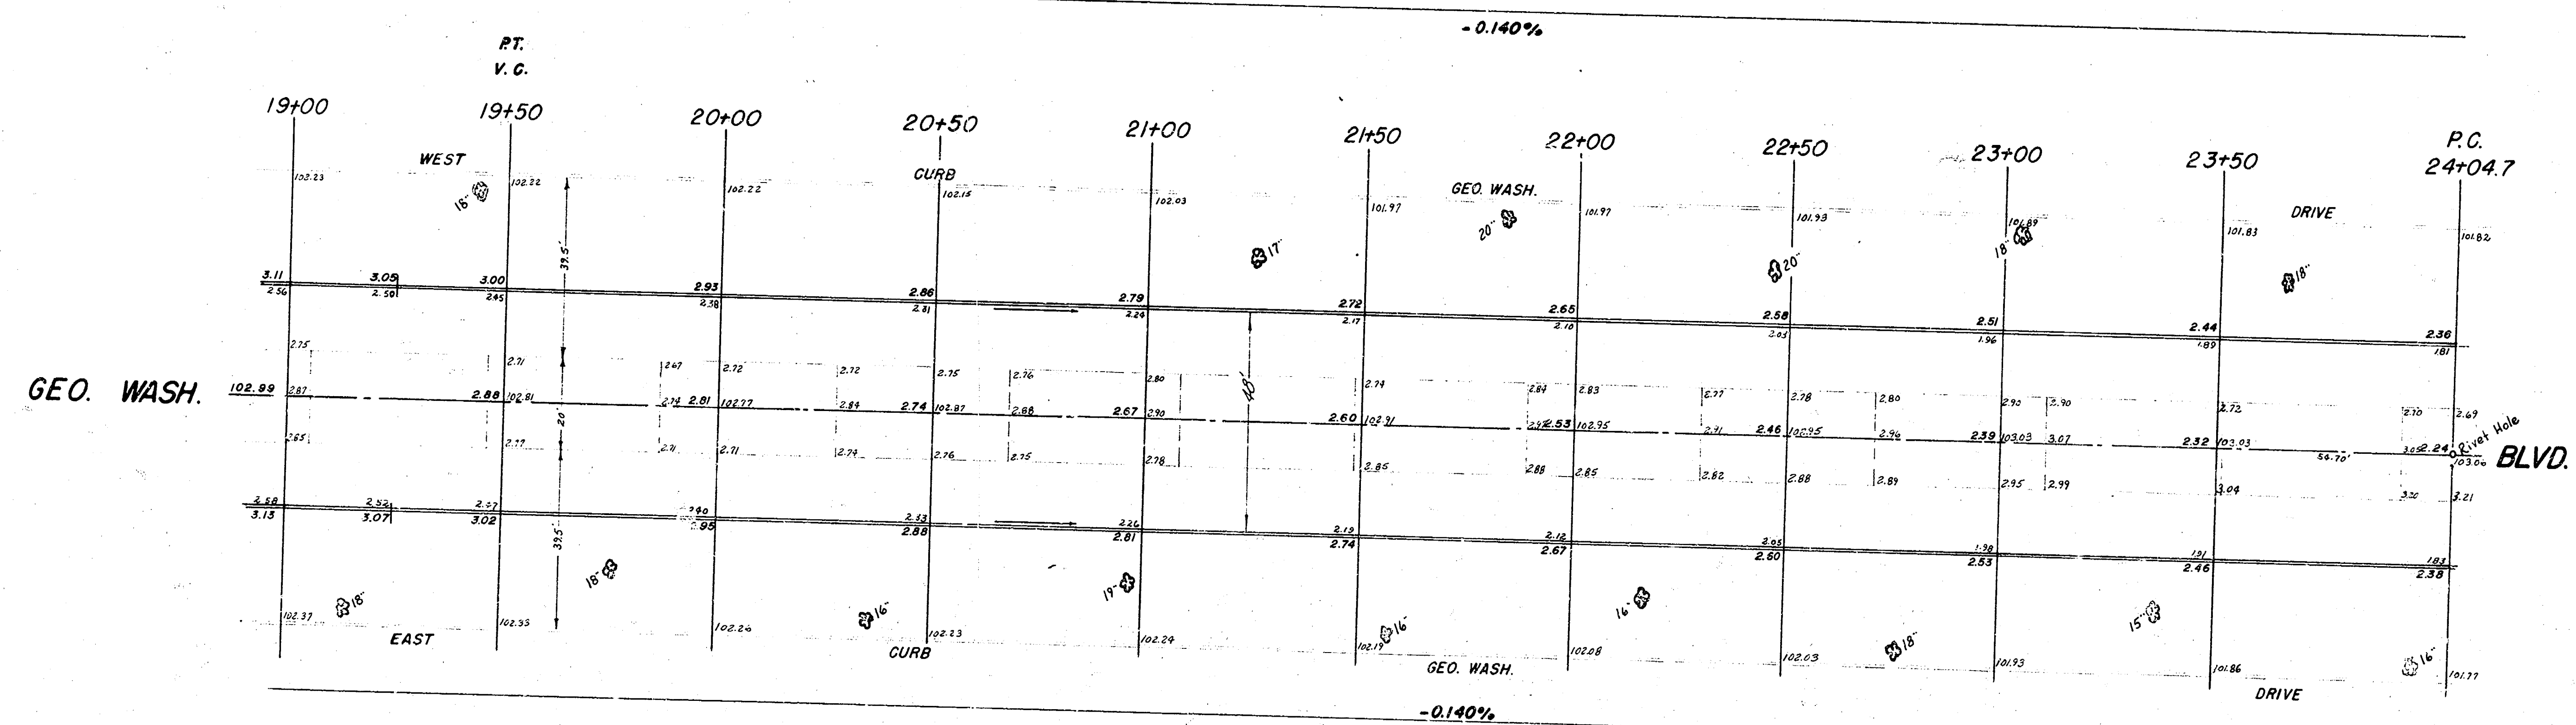

B.M. 101.26 at 10' Manhole. Fire Hydrant E. of 24+00 & Sta. 25+03.

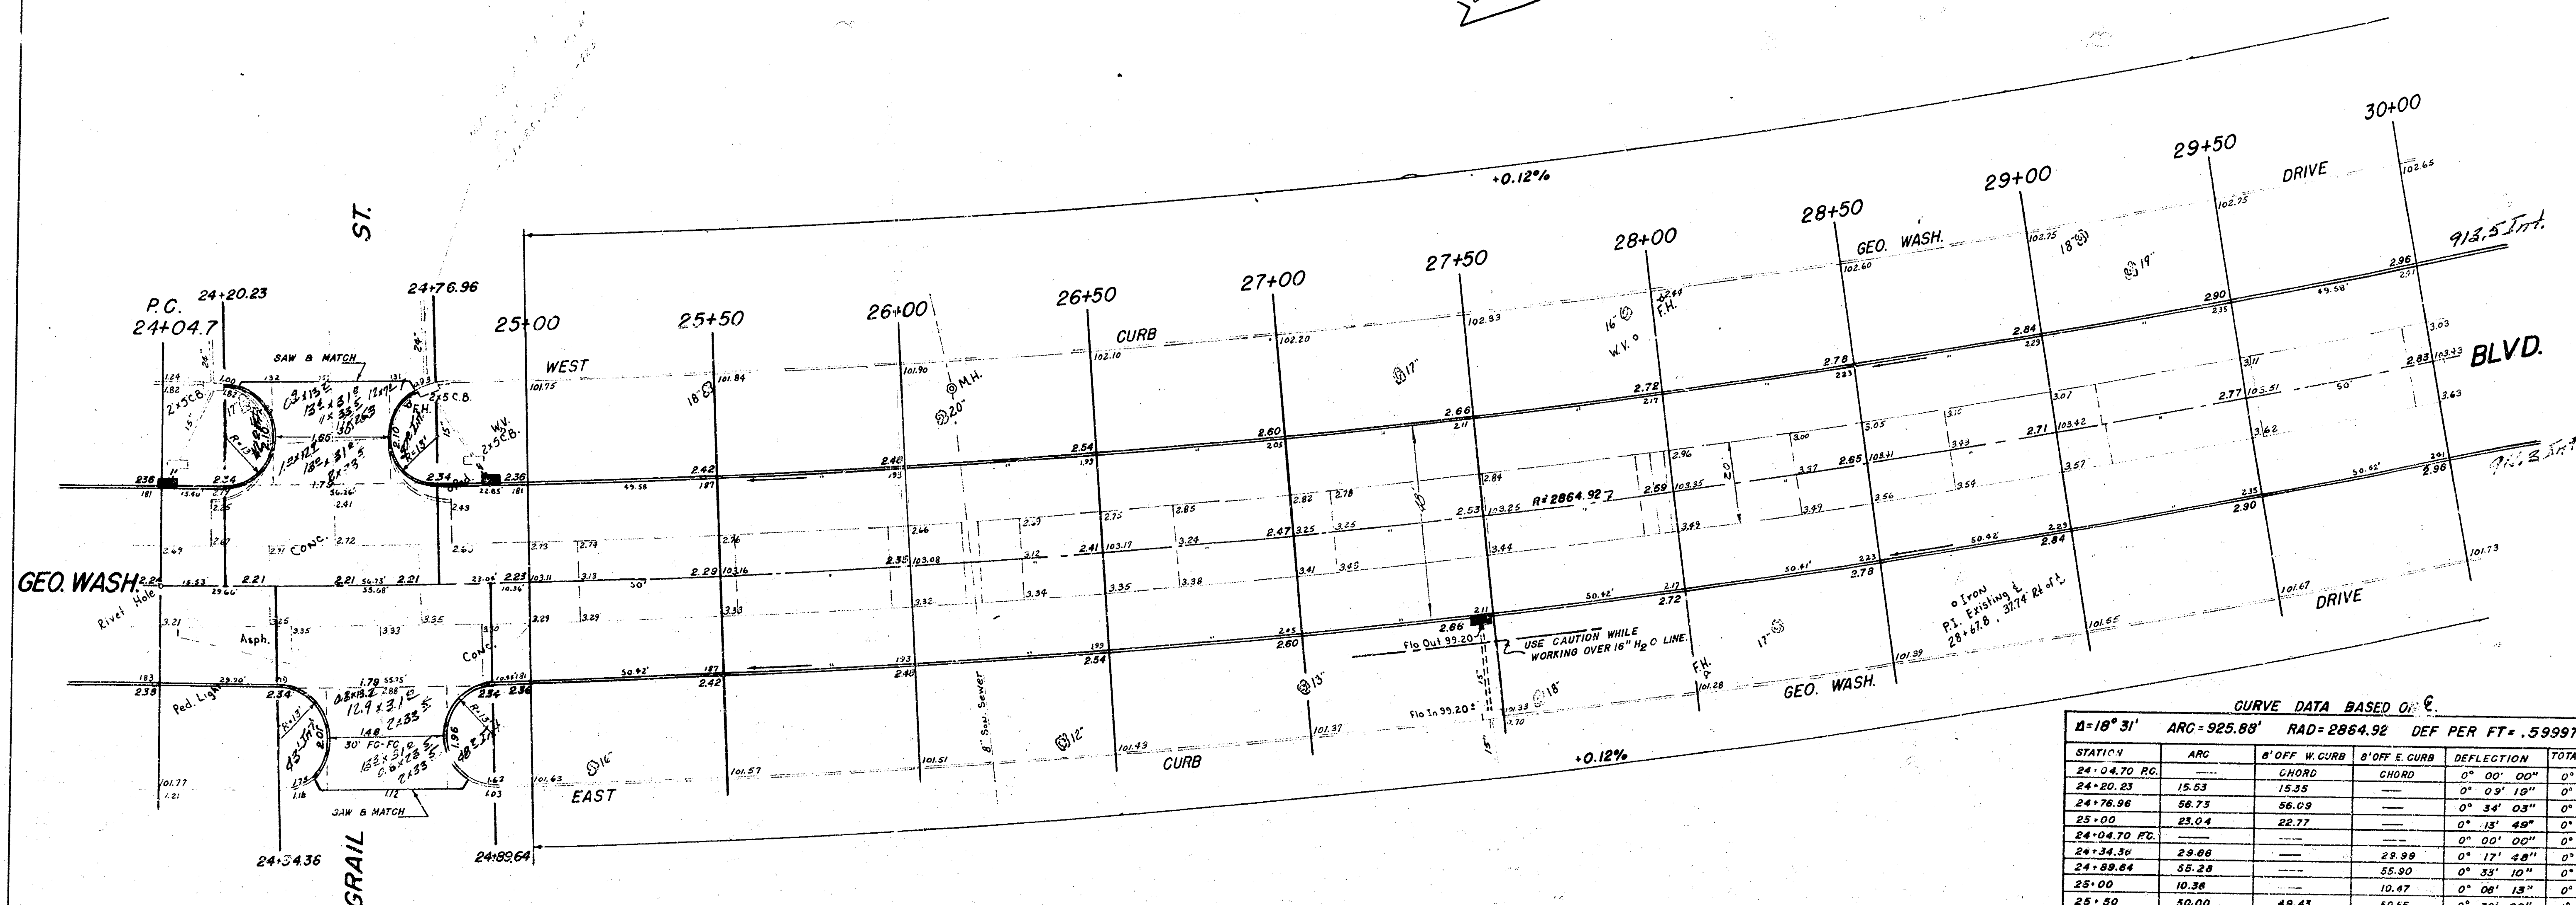

CURVE DATA BASED ON C

STATION	ARC	CHORD	CHORD	DEF PER FT	TOTAL DEF

