B.M. 111.87 S.E. Corner concrete porch House #1749 S. Glenn


Scale: 1" = 20'

N

B.M. 112.86 S.E. Corner Concrete porch House # 1663 S. Glenn.

NOTE:

Contractor to grade parkings for proposed sidewalk. Sidewalk to be constructed by others. Extend 6" Drive to Property Line at all drive locations on west side.

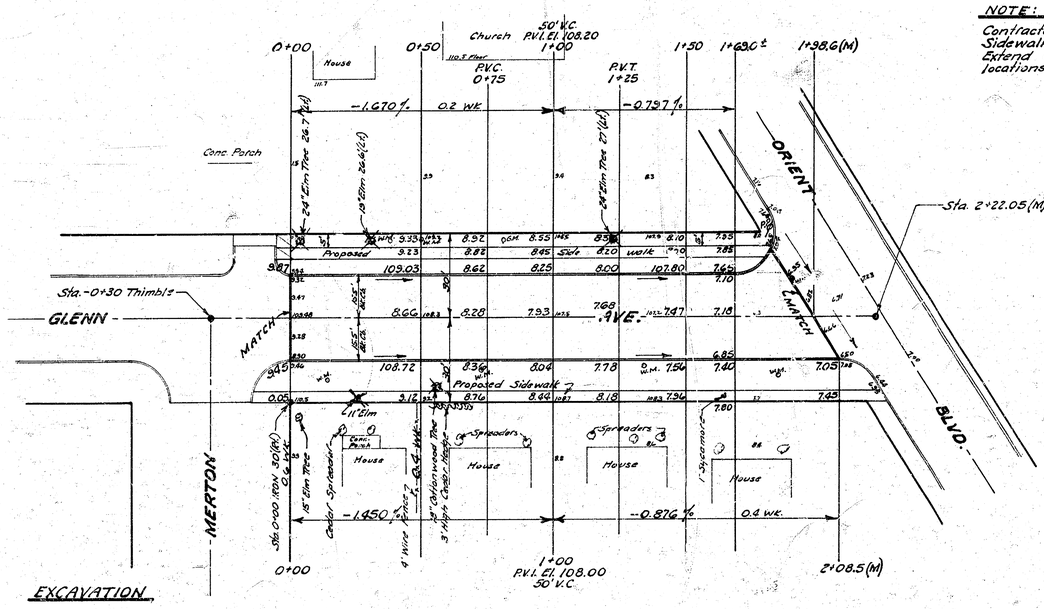

EXCAVATION

CITY	PROPERTY
2 Cu. Yds.	160 Cu. Yds.
+10%	16 " "
Totals 2 Cu. Yds.	176 Cu. Yds.

JOHN L. ALLEN LICENSED 821 KANSAS PROFESSIONAL ENGINEER

(1/2)

GLENN AVENUE

FROM N.L. MERTON AVE. to S.L. ORIENT BLVD.

30' Conc. & Int. Curb

B.E. SMITH CITY ENGINEER
CITY OF WICHITA KANSAS
Date: Oct 1969

Project No. C19-55