GORDON AVENUE

N.L. 30th ST. SO. to the S.L. SUNNYBROOK LN.

DAKS575034

TYPICAL SECTIONS OF 30' CONCRETE PAVEMENT

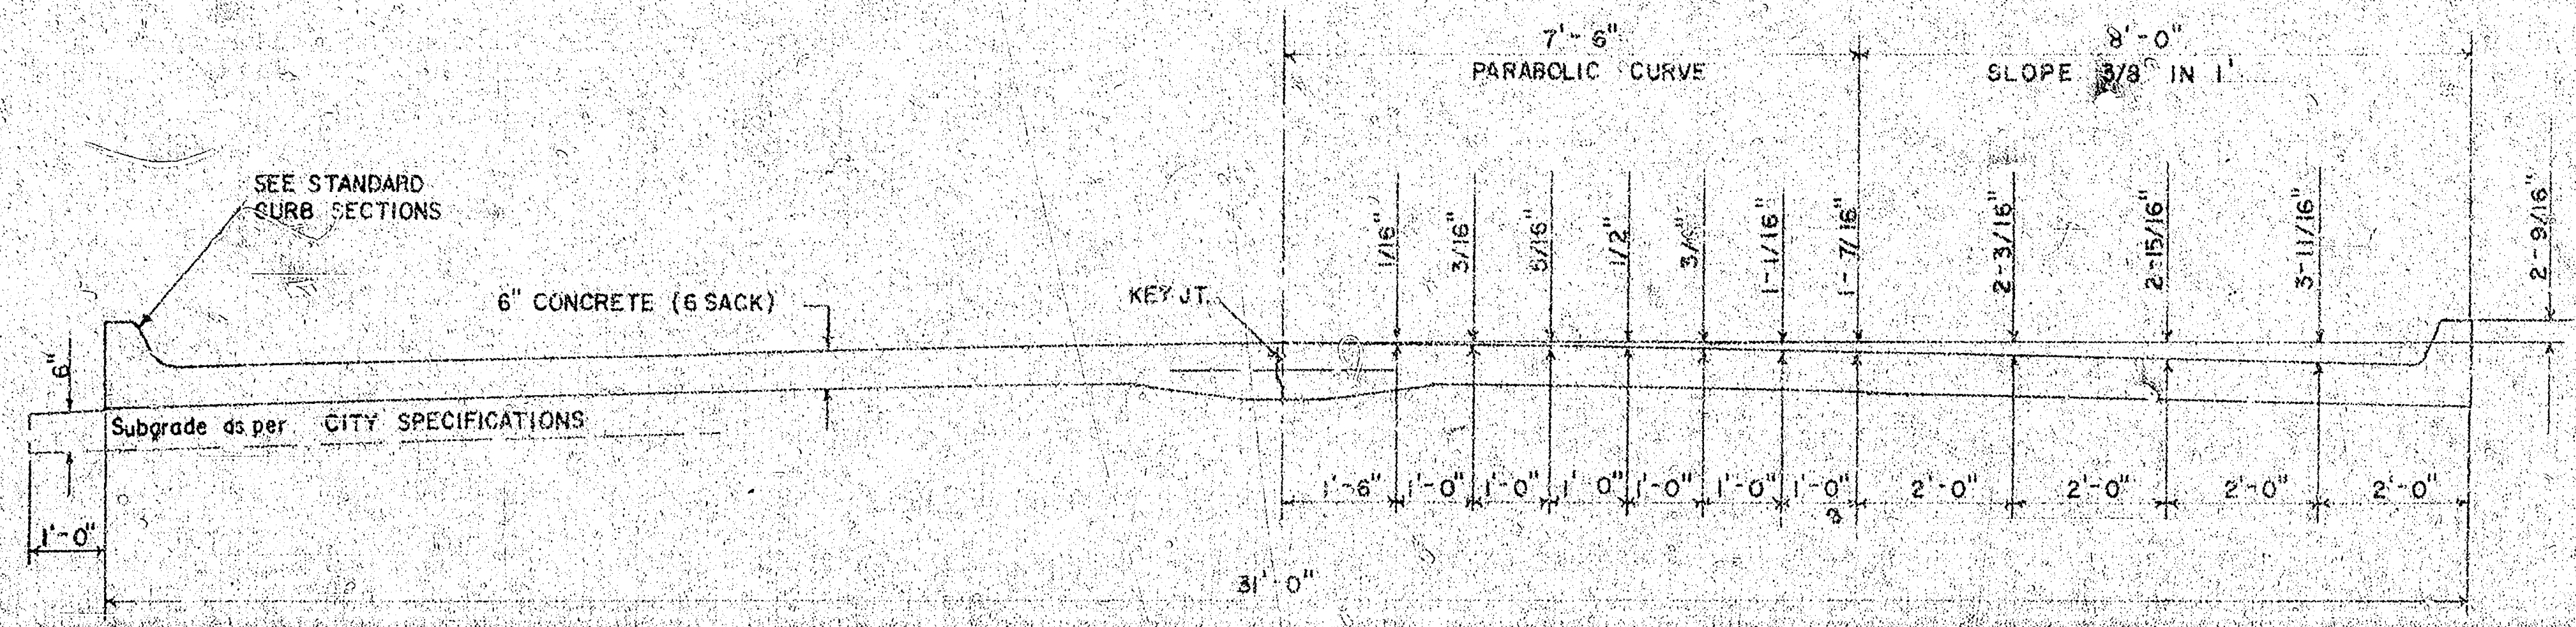

TYPICAL SECTION WITH STANDARD CROWN

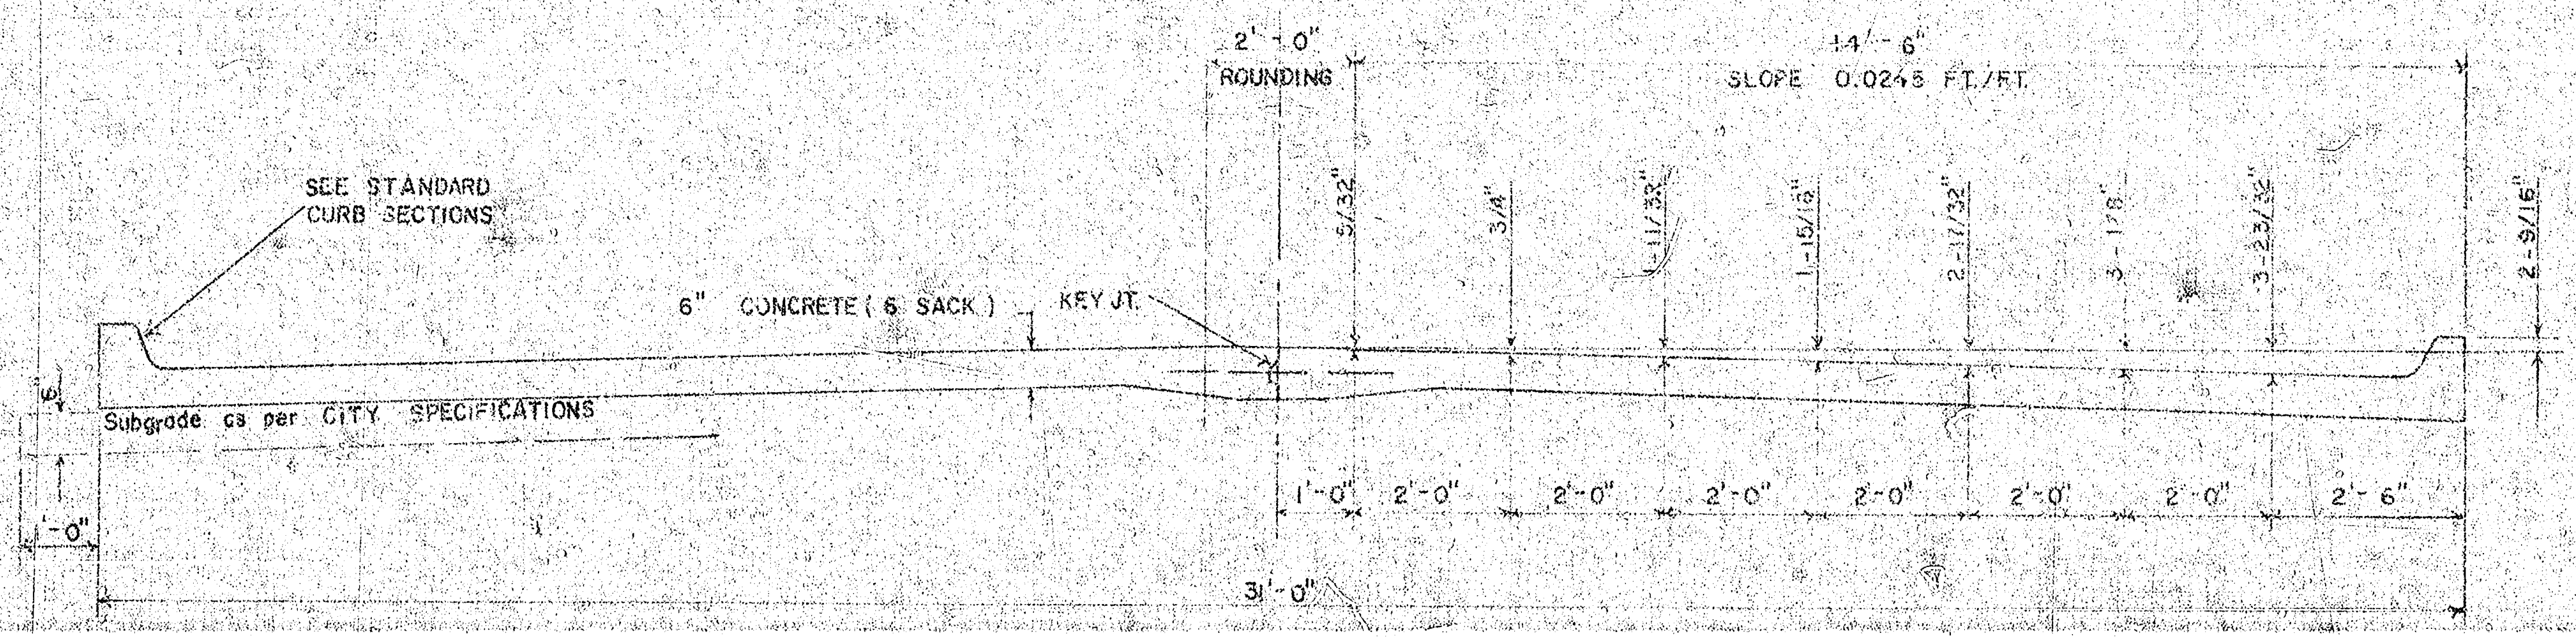

TYPICAL SECTION WITH ALTERNATE CROWN

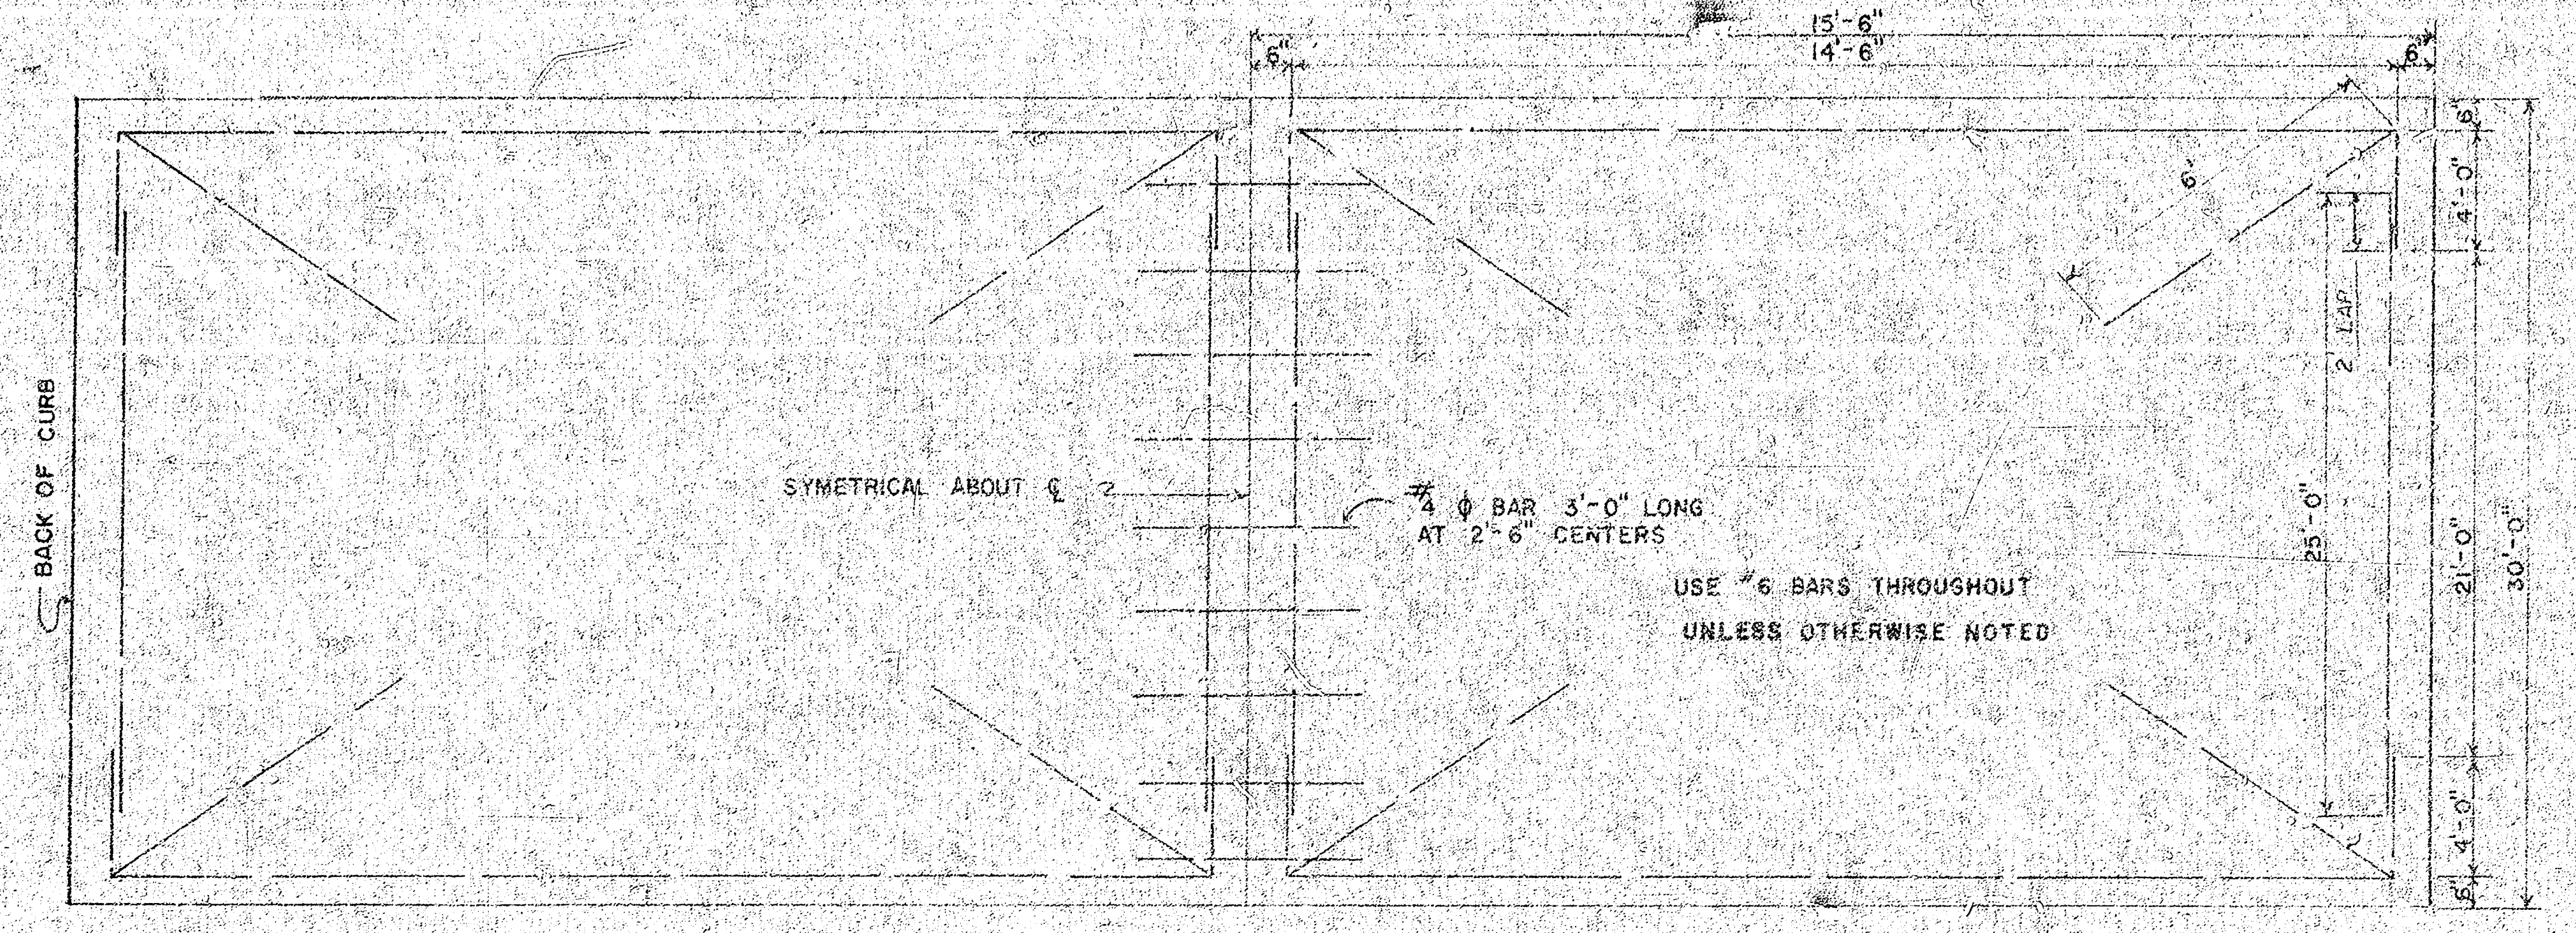

STEEL PATTERN

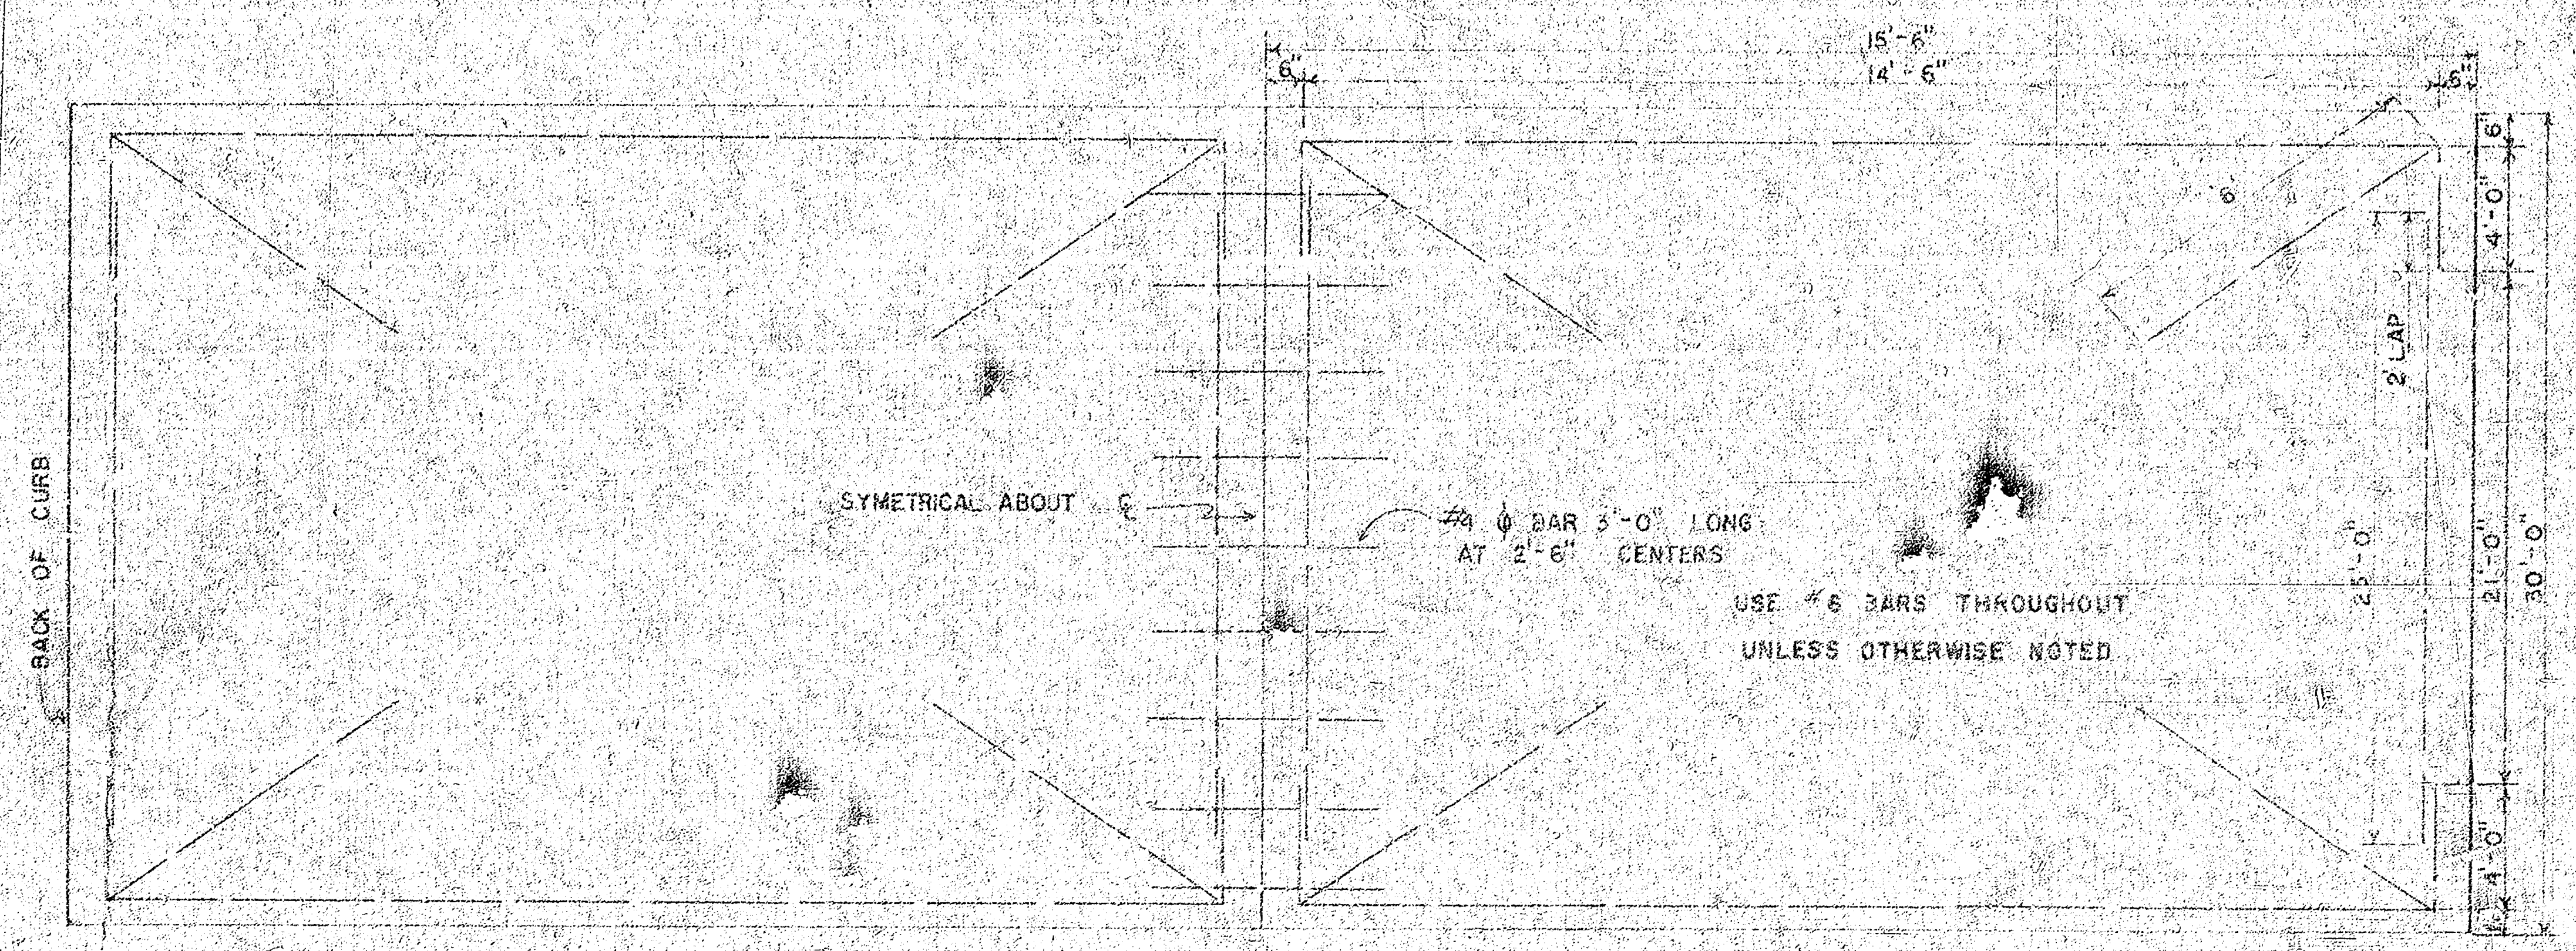

STEEL PATTERN

STANDARD SECTIONS OF

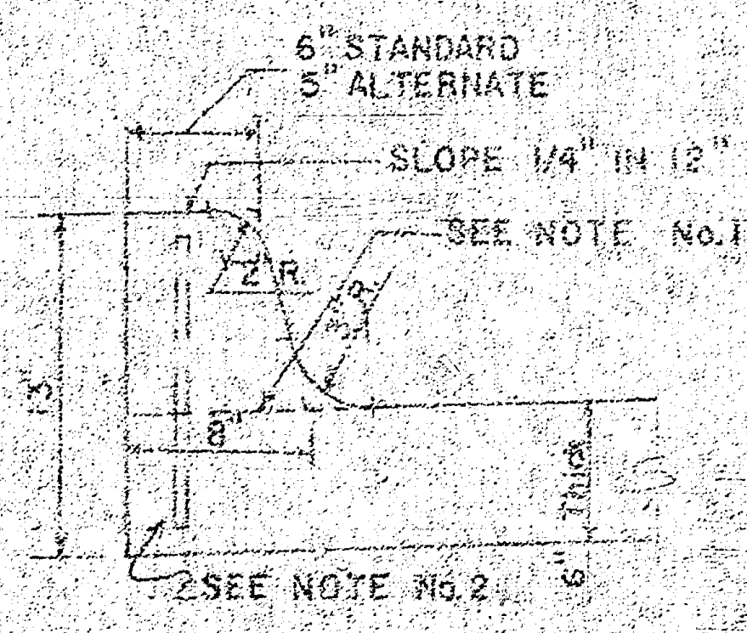

INTEGRAL CURB

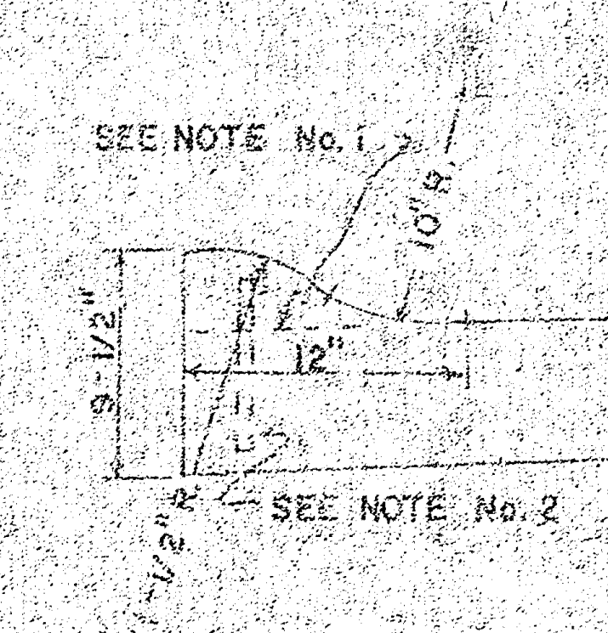

ROLL-TYPE

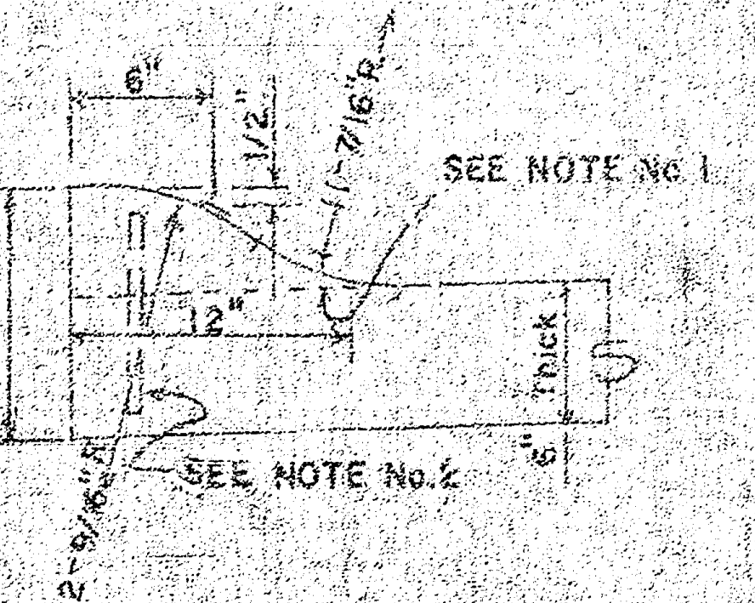

ALTERNATE ROLL-TYPE

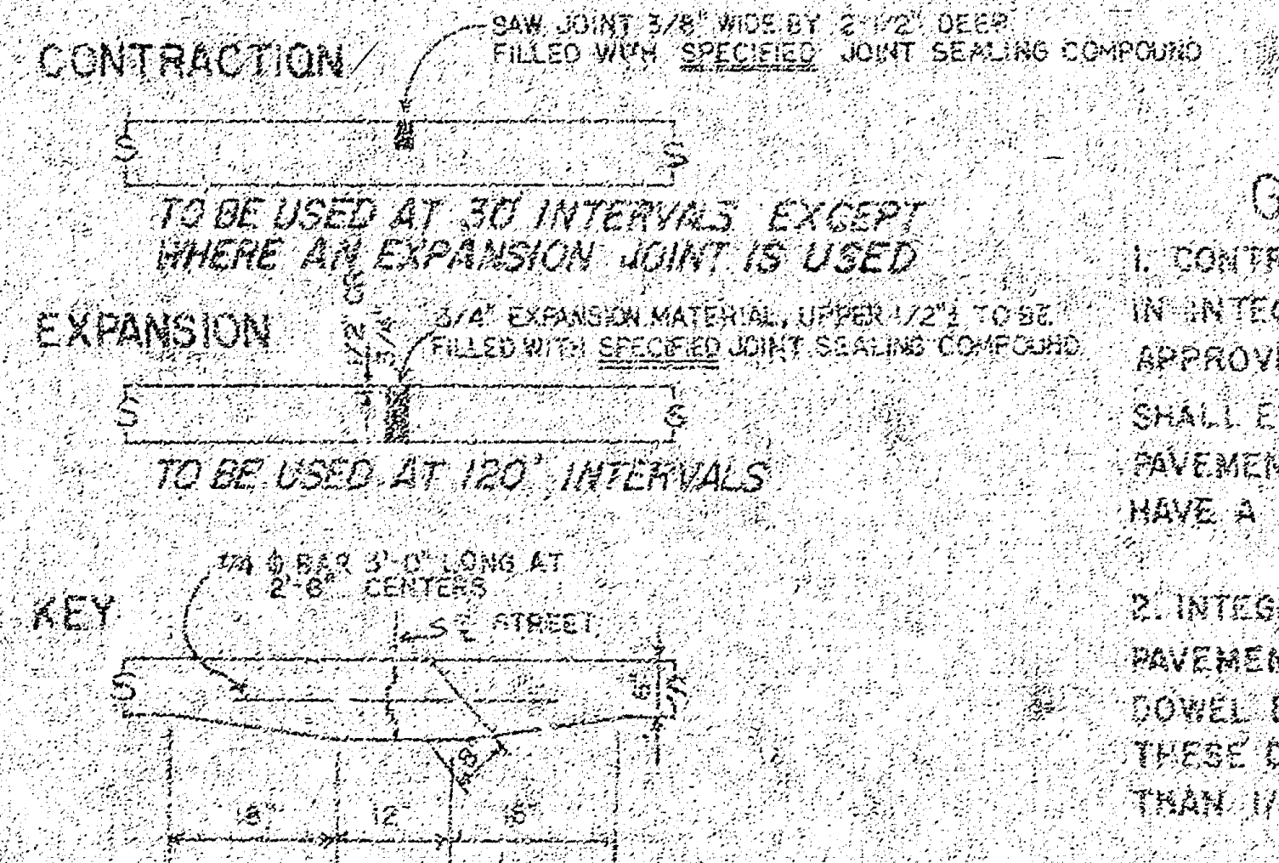
CONTRACTION
SAW JOINT 3/8" WIDE BY 2-1/2" DEEP FILLED WITH SPECIFIED JOINT SEALING COMPOUND
EXPANSION
3/4" EXPANSION MATERIAL, UPPER 1/2" TO BE FILLED WITH SPECIFIED JOINT SEALING COMPOUND
KEY
#4 ϕ BAR 3'-0" LONG AT 2'-6" CENTERS
℄ STREET
6"
12"
6"

TO BE USED AT 30' INTERVALS EXCEPT WHERE AN EXPANSION JOINT IS USED

TO BE USED AT 120' INTERVALS

JOINT DETAILS

GENERAL NOTES

1. CONTRACTION JOINTS MAY BE CONSTRUCTED IN INTEGRAL CURB BY SAWING WITH AN APPROVED CONCRETE SAW. THE SAW CUT SHALL EXTEND THROUGH THE CURB TO THE PAVEMENT. SAWED CONTRACTION JOINTS SHALL HAVE A MAXIMUM SPACING OF 10'.

2. INTEGRAL CURB SHALL BE TIED TO THE PAVEMENT BASE WITH SHORT DEFORMED DOWEL BARS SPACED AT 2'-6" INTERVALS. THESE DOWEL BARS SHALL NOT BE LESS THAN 1/2" OR MORE THAN 3/4" IN DIAMETER.

R. W. LINN
3684

CITY OF WICHITA, KANSAS
Department of Public Works Engineering Division
R.W. Linn City Engineer
Date: Project No. DAKS575034

1/2

FILMED FROM THE BEST AVAILABLE COPY ·······

B.M. = 103.52 City Std. Disc Top E. End S. Handrail R.C.B.C. @ Sheridan & 31st St. So.
B.M. = 99.85 "X" Top Curb S. Return @ S.E. Corner Sunnybrook & St. Paul
B.M. = 98.58 "□" Cut Top Curb N. Return @ N.E. Corner Gordon & 30th St. So.

℞ is ℄ Gordon

SCALE 1" = 20'

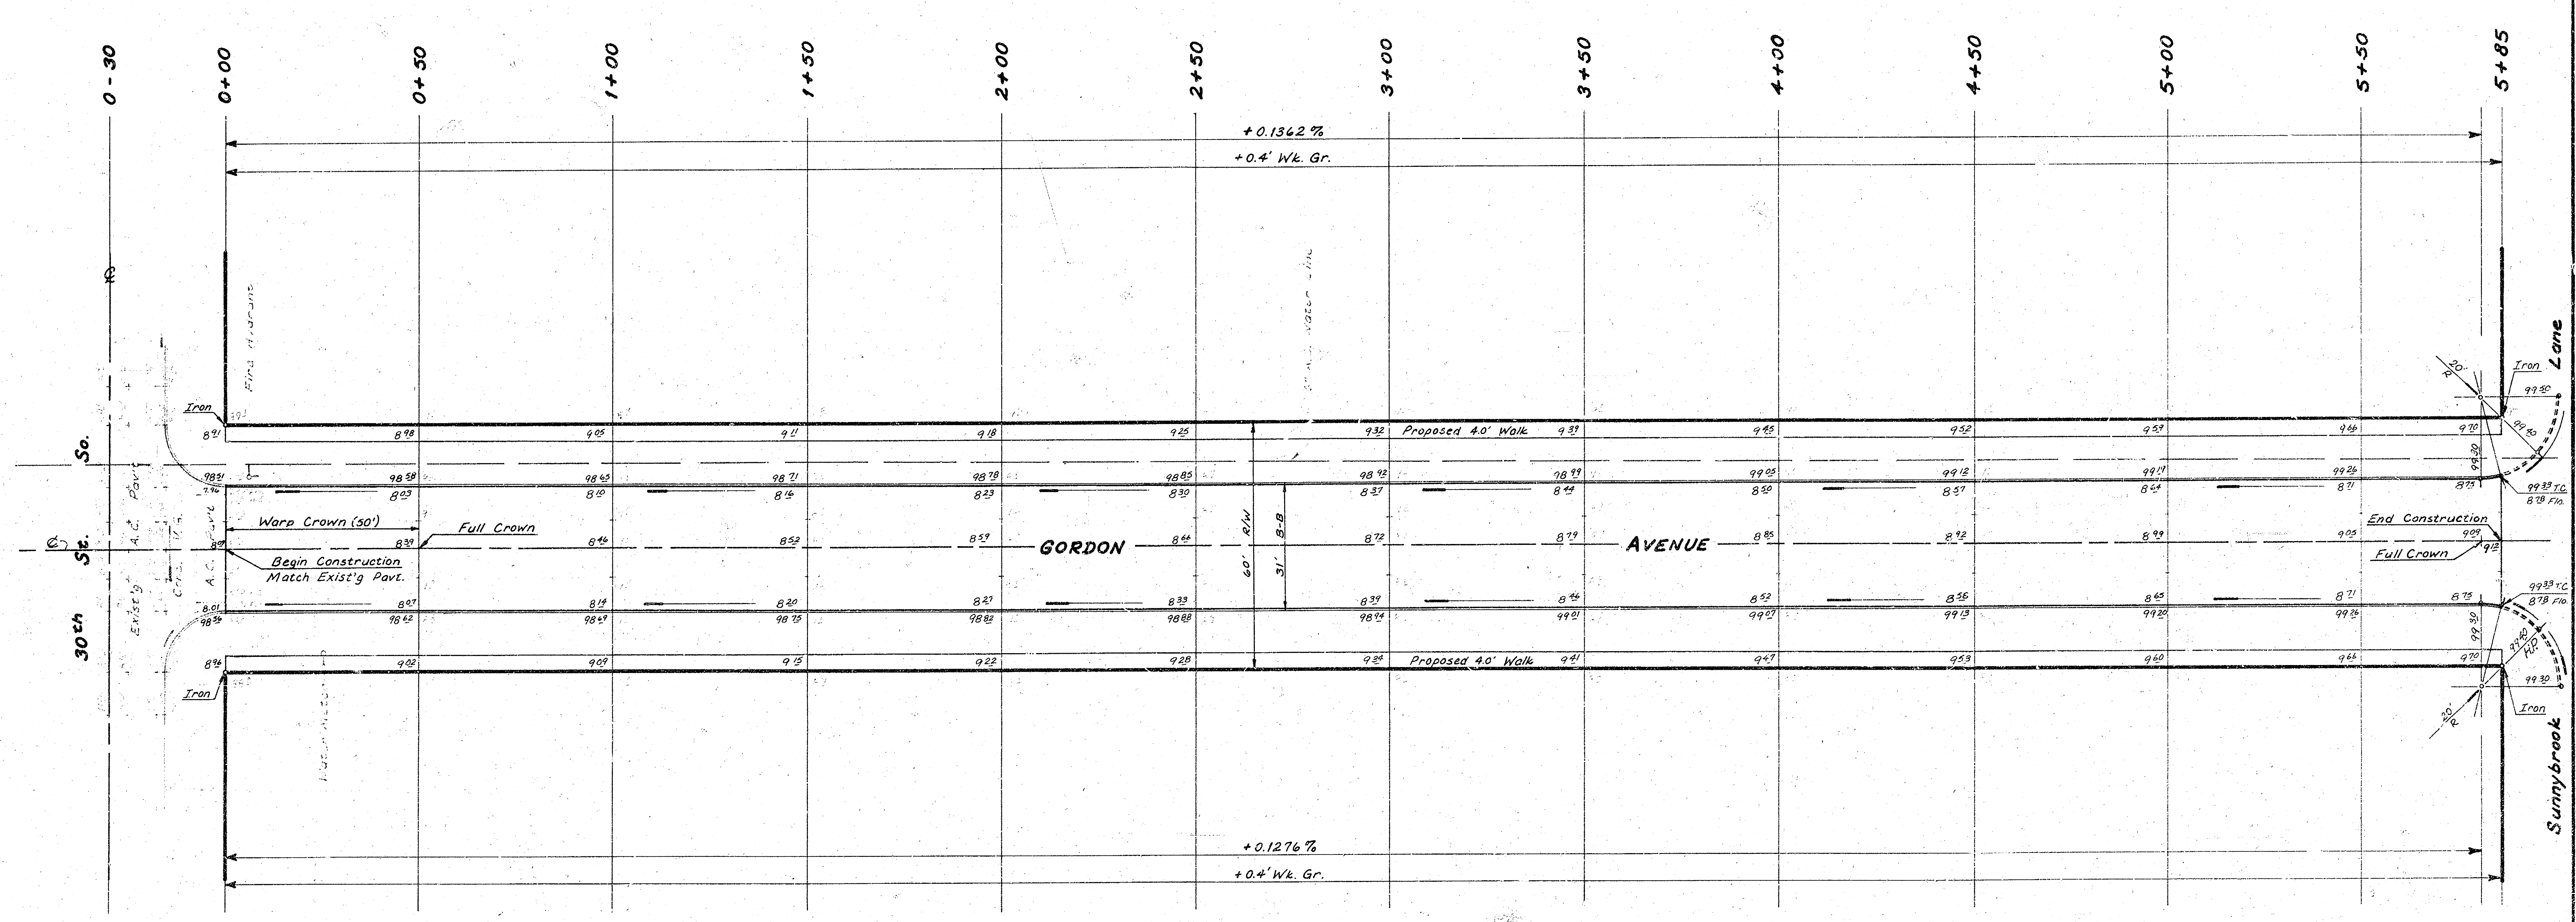

Survey Riggs 3k AR 83
Plan Henry
Exc Henry
Checked

NOTE TO FIELD ENGINEER & CONTRACTOR
Grade parking and clear right-of-way for proposed sidewalk. Compact fill in sidewalk area TO BE CONSTRUCTED BY "OTHERS".

SUB-GRADE

TYPE OF SUB-GRADE TREATMENT SHALL BE DETERMINED BY THE FIELD ENGINEER. SUB-GRADE TREATMENT MAY CONSIST OF LIME [illegible], CEMENT TREATMENT, SUB-GRADE [illegible], OR ANY COMBINATION OF THESE.

EARTHWORK

Excavation	641.9	Cu. Yd.
+10%	64.2	Cu. Yd.
Total	706.1	Cu. Yd.
Comp. Fill	24.3	Cu. Yd.
+10%	2.4	Cu. Yd.
Total	26.7	Cu. Yd.

Manipulation = 2145 Sq. Yd.

GORDON AVE.
N.L. 30th St. So. to the S.L. Sunnybrook Ln.
6" Concrete 30' & Curb
CITY of WICHITA, KANSAS
R.W. Linn ———— City Engineer
Proj. No. DAKS575034
Date ________