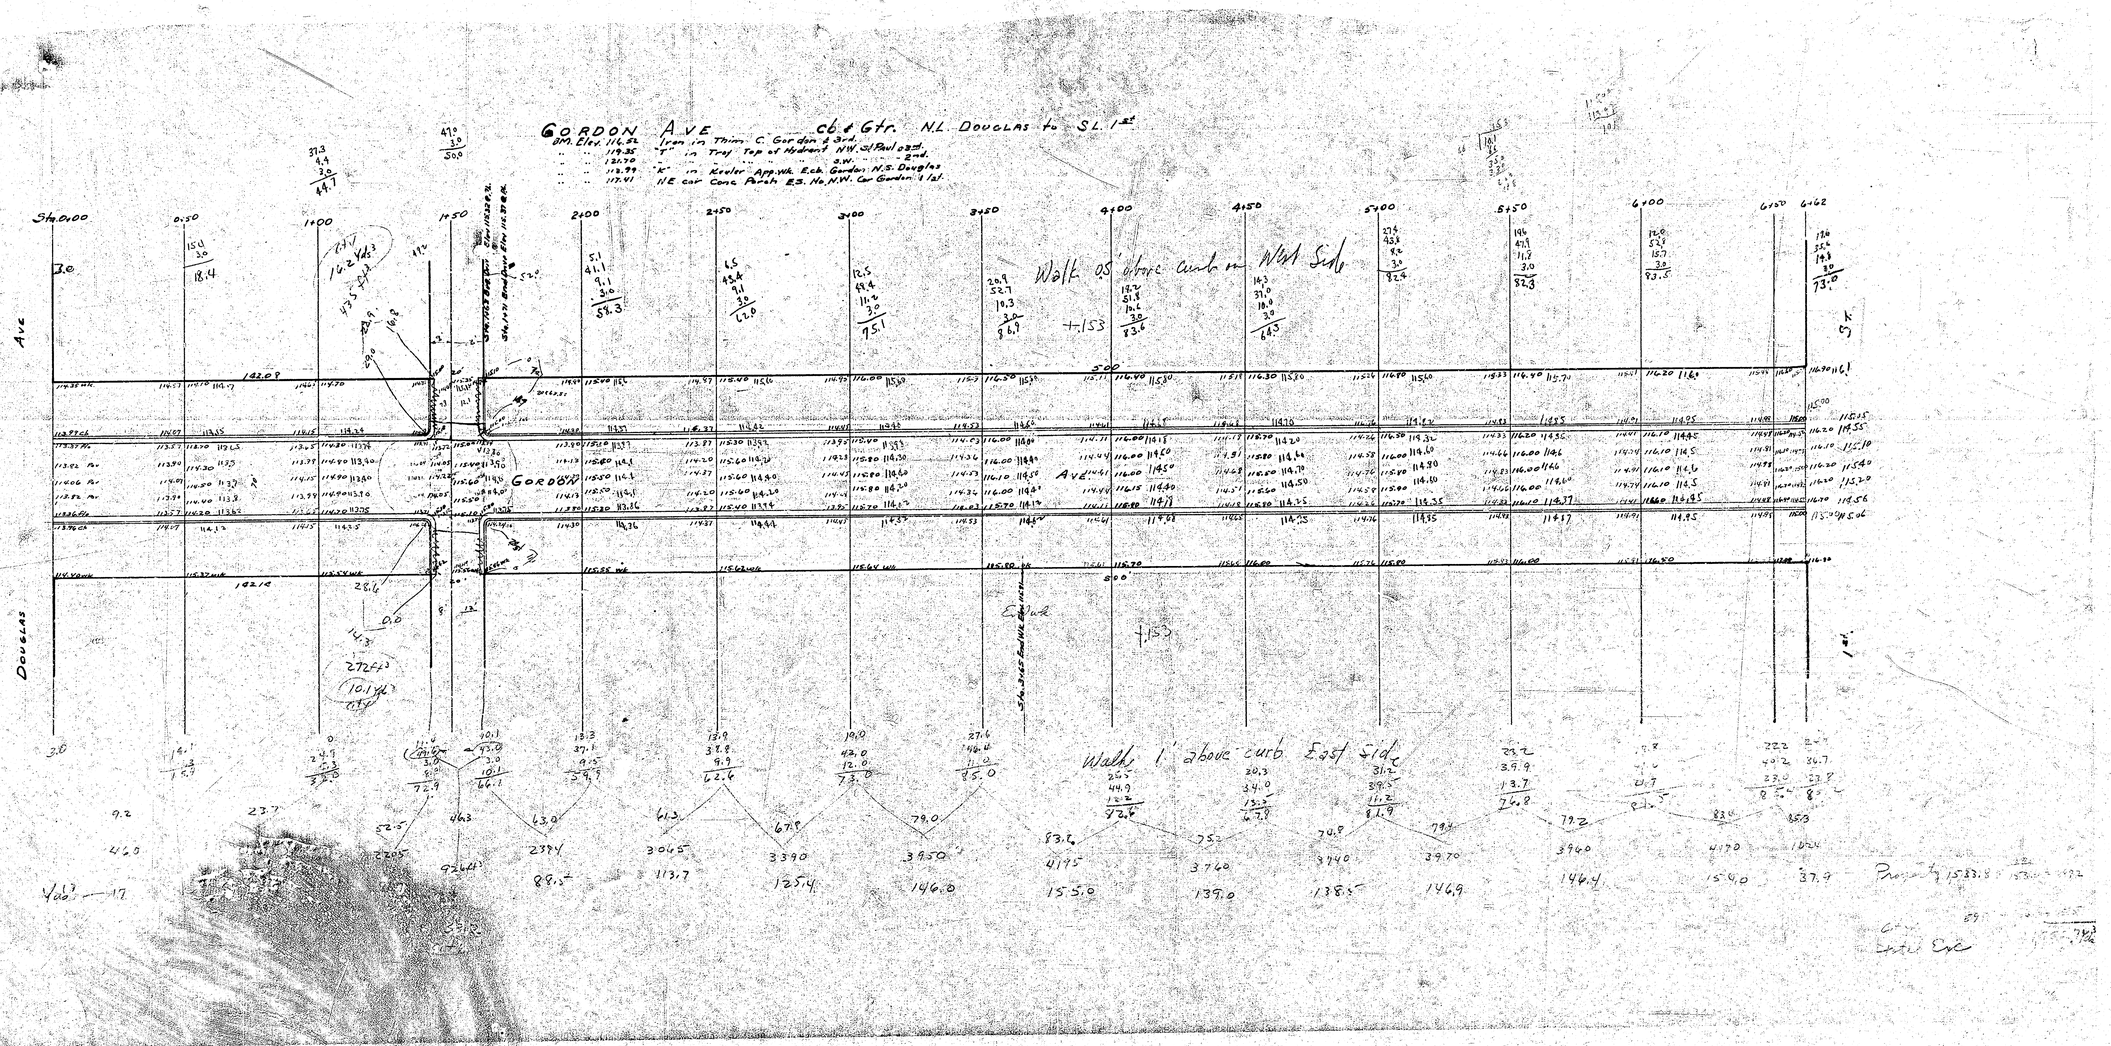
GORDON AVE cb & Gtr. N.L. DOUGLAS to S.L. 1st
Bm. Elev. 116.52 Iron in Thim C. Gordon & 3rd.
" " 119.35 "T" in Tray Top of Hydrant N.W. of Paul & 2nd.
" " 121.70 " " " " " S.W. " " " 2nd.
" " 112.99 "K" in Kreuler Approx. E.ch. Gordon N.S. Douglas
" " 117.41 N.E. cor Conc. Porch E.S. No. N.W. Cor Gordon & 1st.
Walk 0.5' above curb on West Side
Walk 1' above curb East Side
GORDON AVE
DOUGLAS
1ST.
Property