




Sheet 501
Plan Safford
Sheet 501

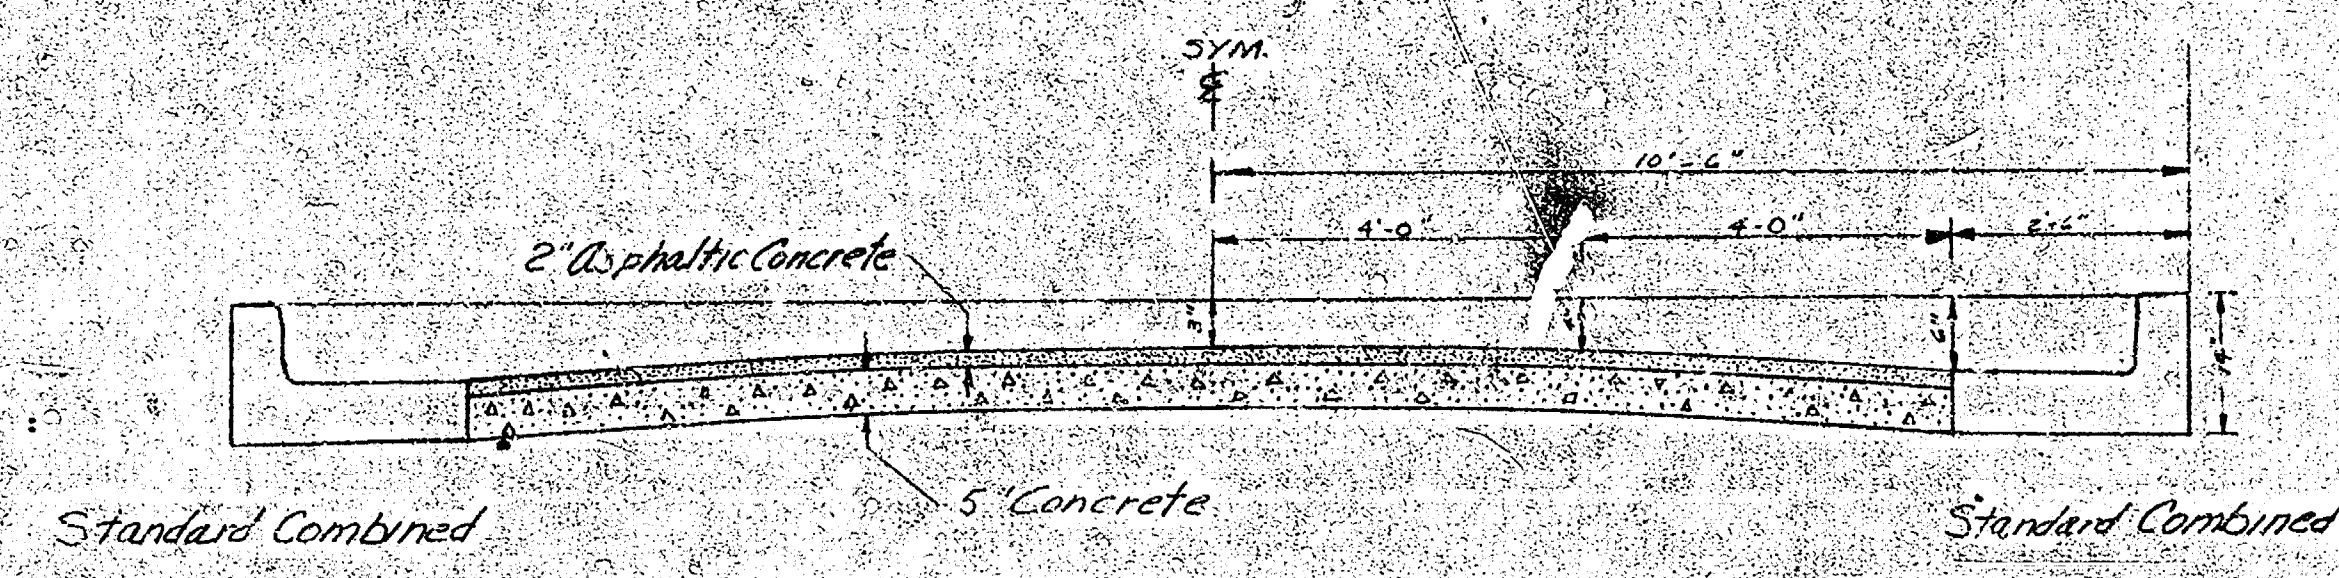

TYPICAL SECTION
No Scale

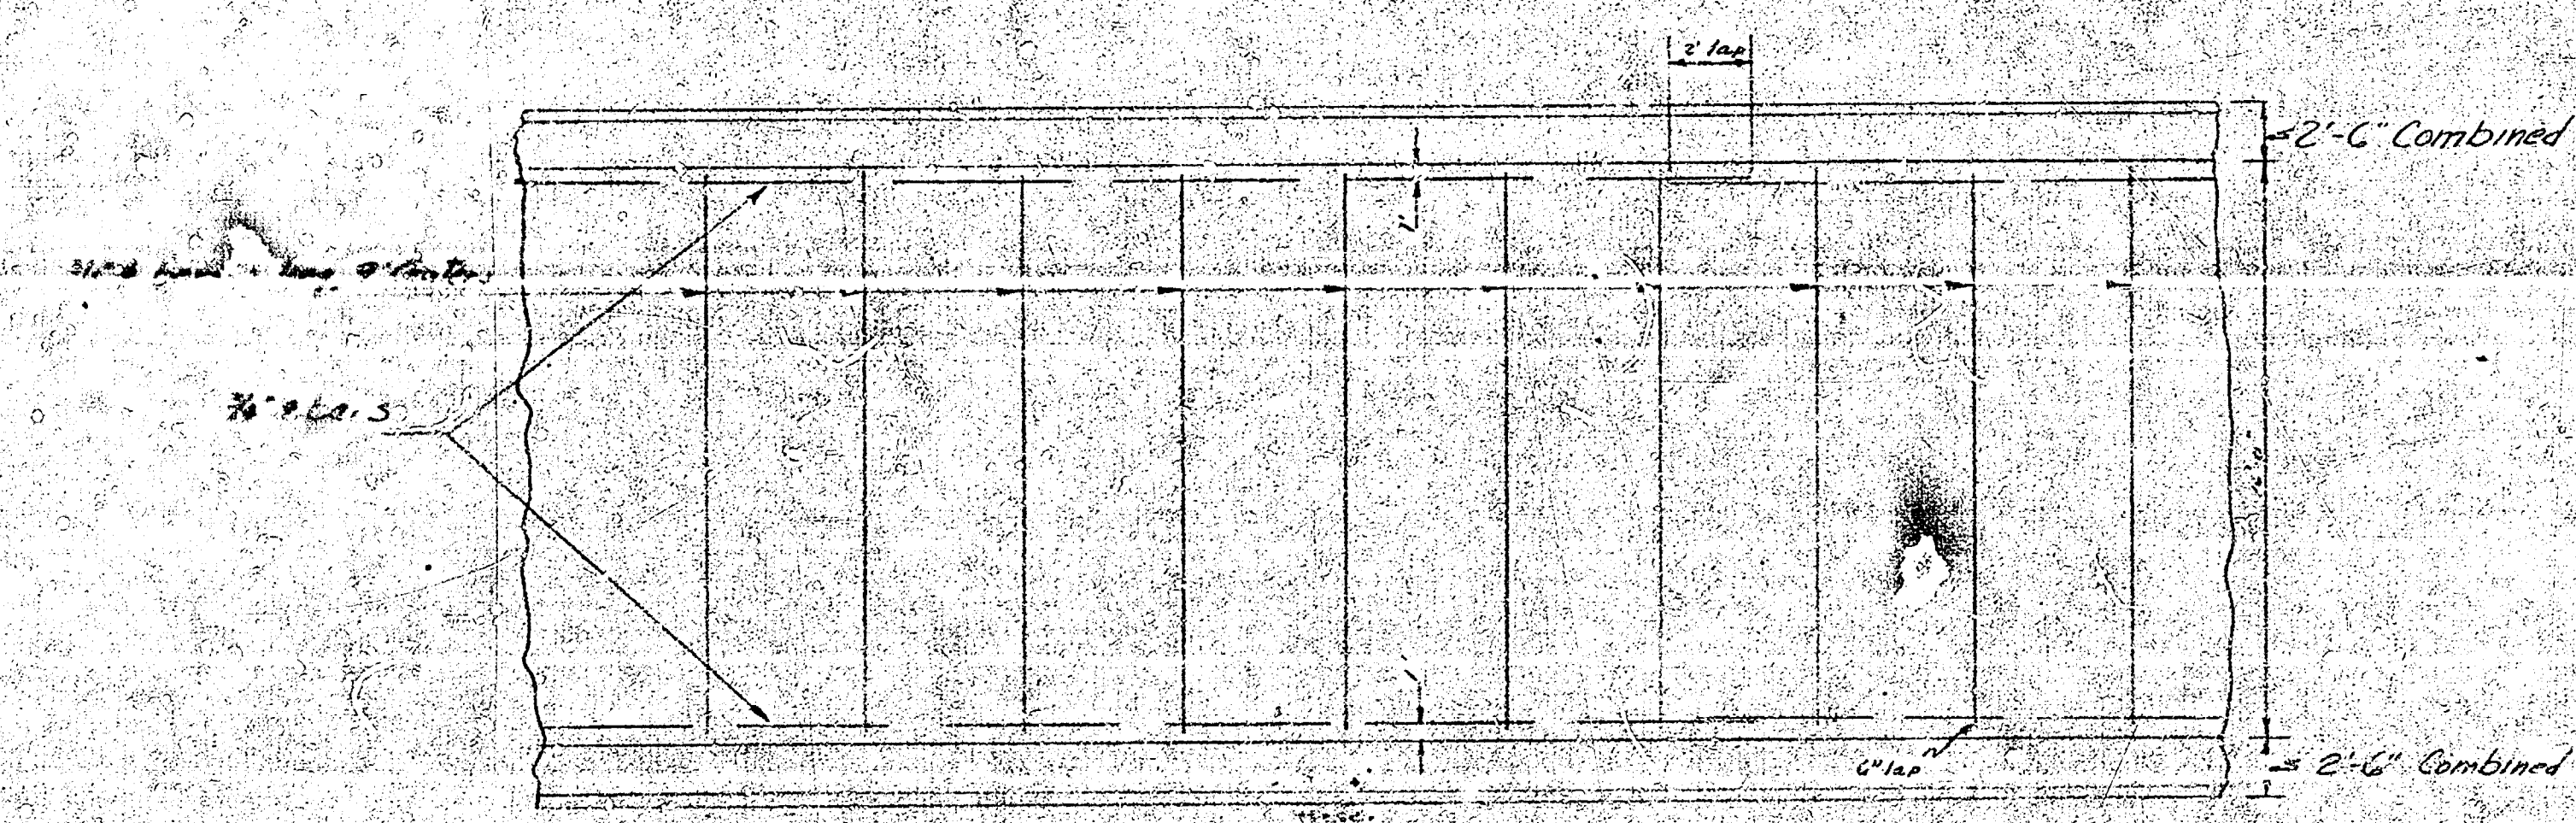


STEEL PATTERN
No Scale

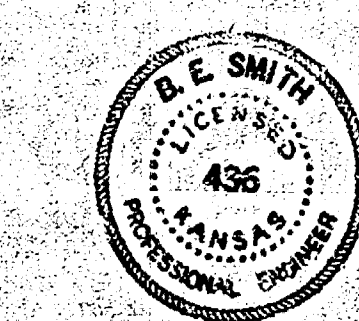


GOVERNEUR

C/2-282

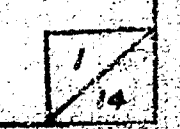


GOVERNEUR ROAD

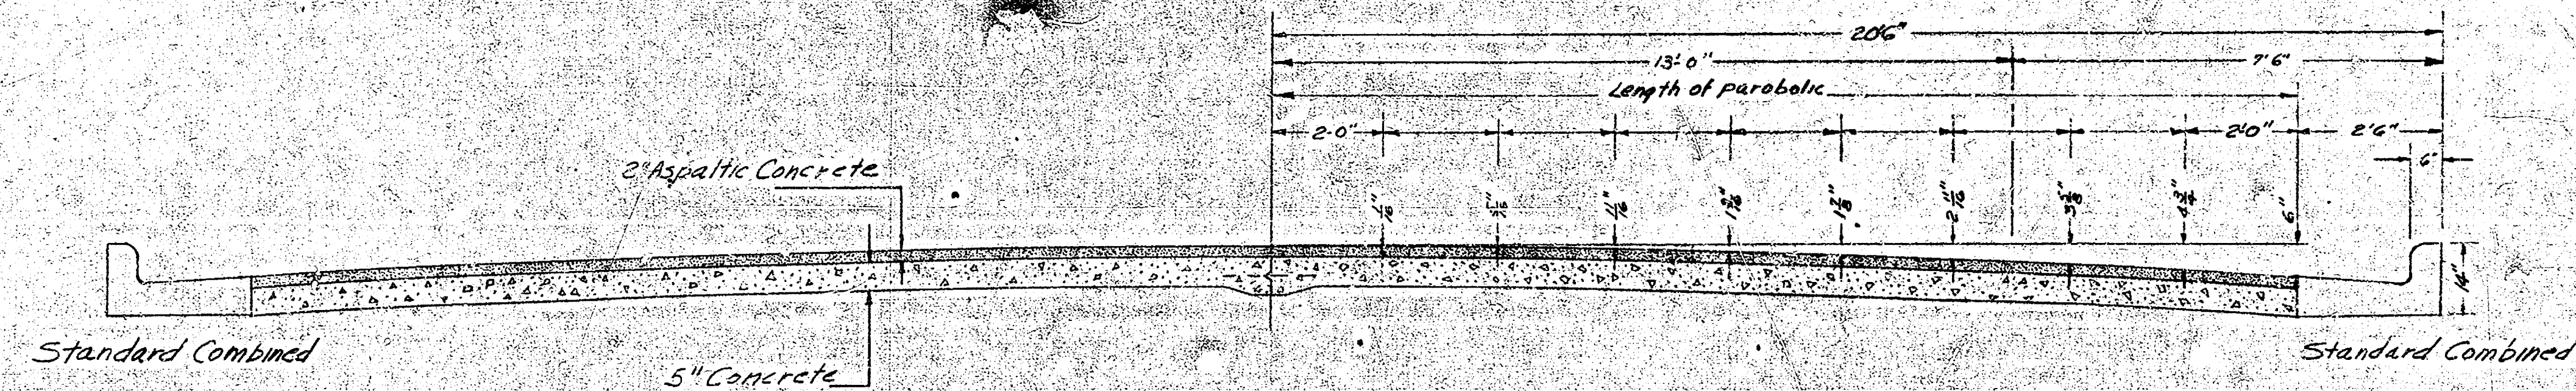


TYPICAL SECTION

Scale 4"=1'

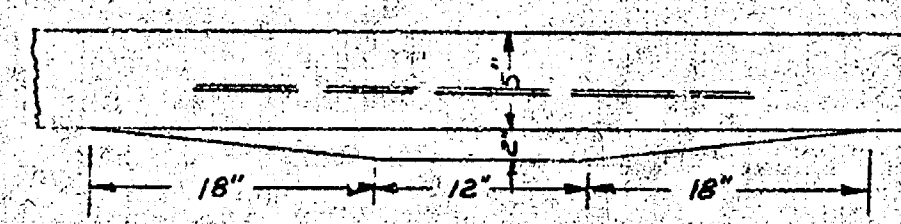

Detail - Keyed Joint
No Scale

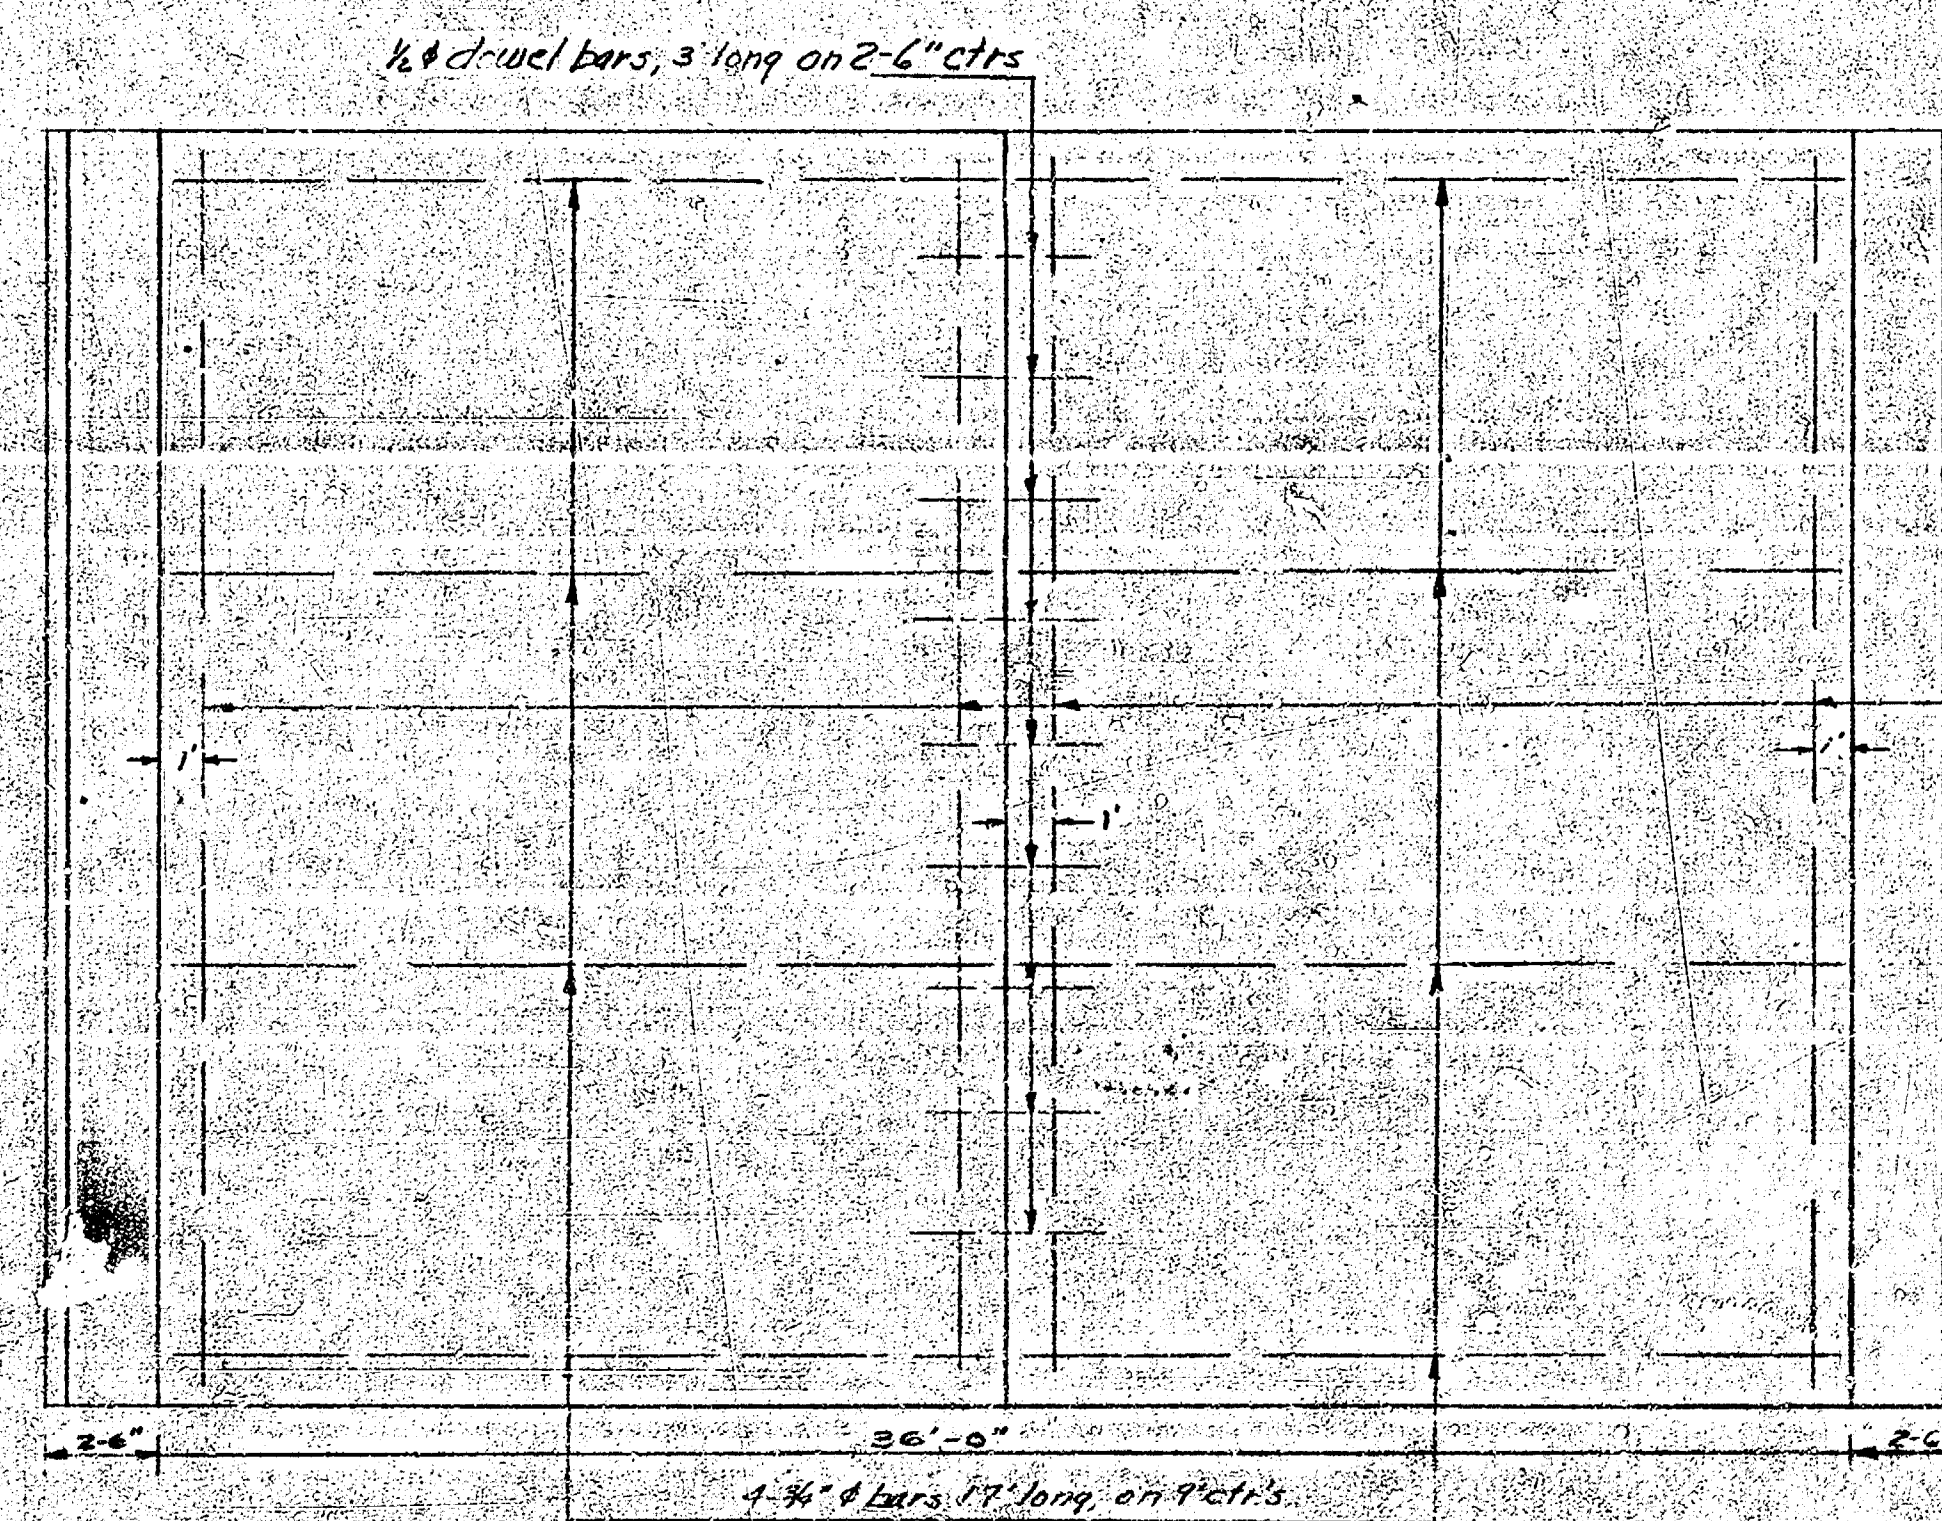

STEEL PATTERN


Scale 4"=1'


4" continuous bars, 3' long on 2'-6" c/s
No plane of weakness


GOVERNEUR


C12-282


2/14

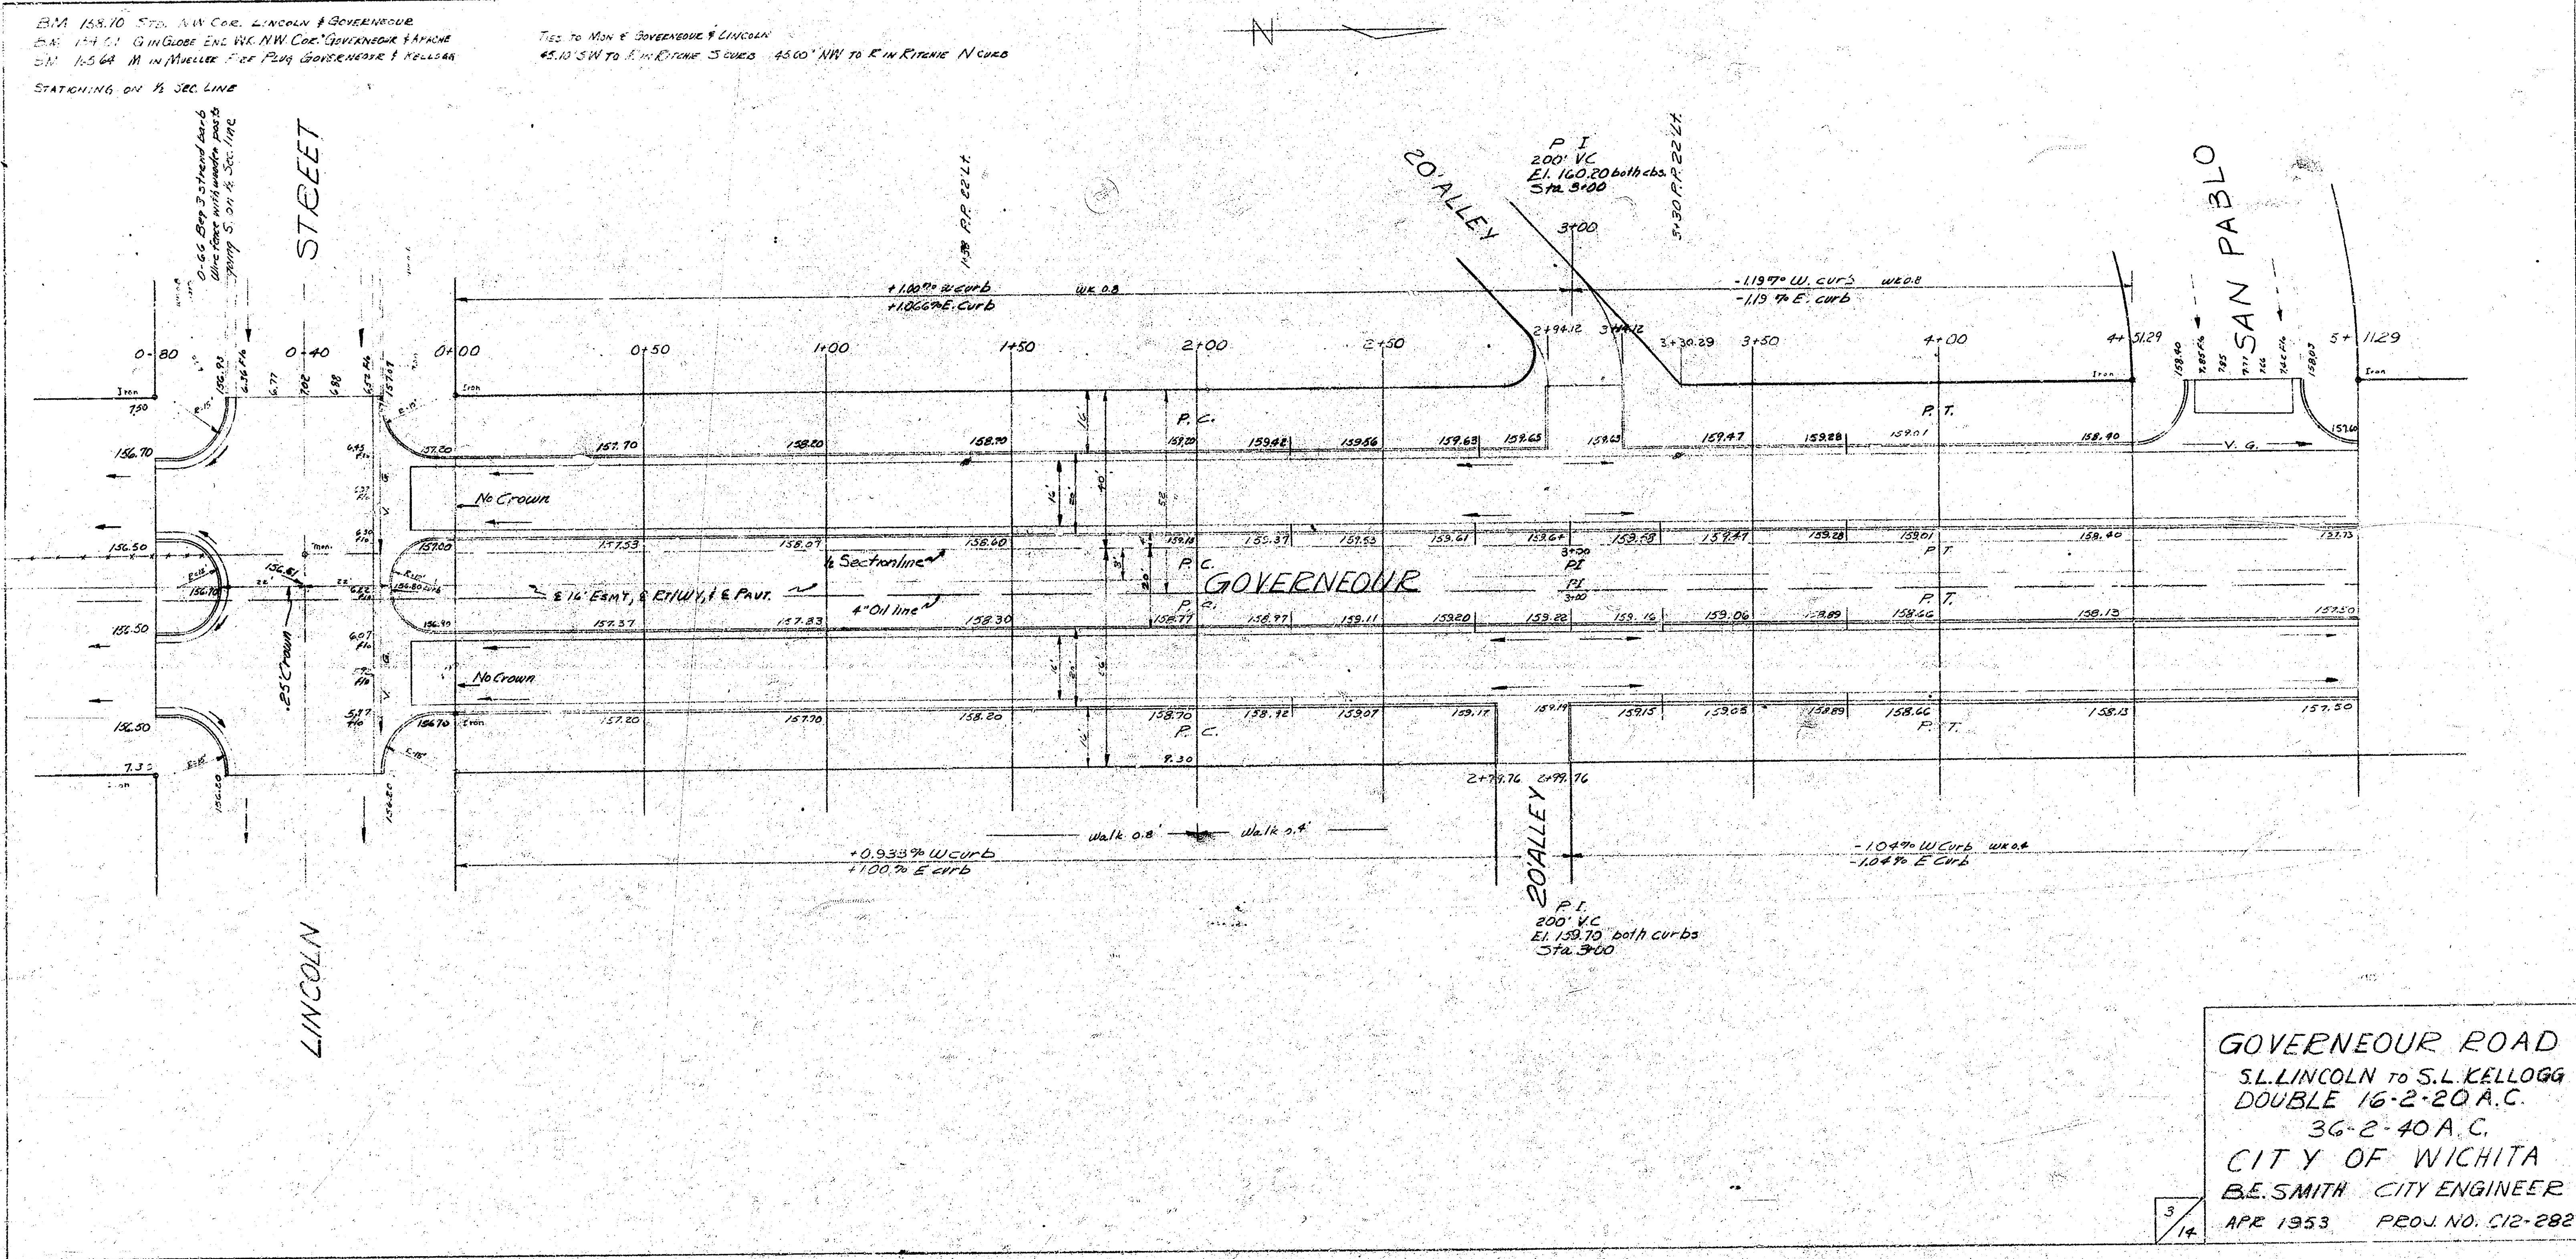

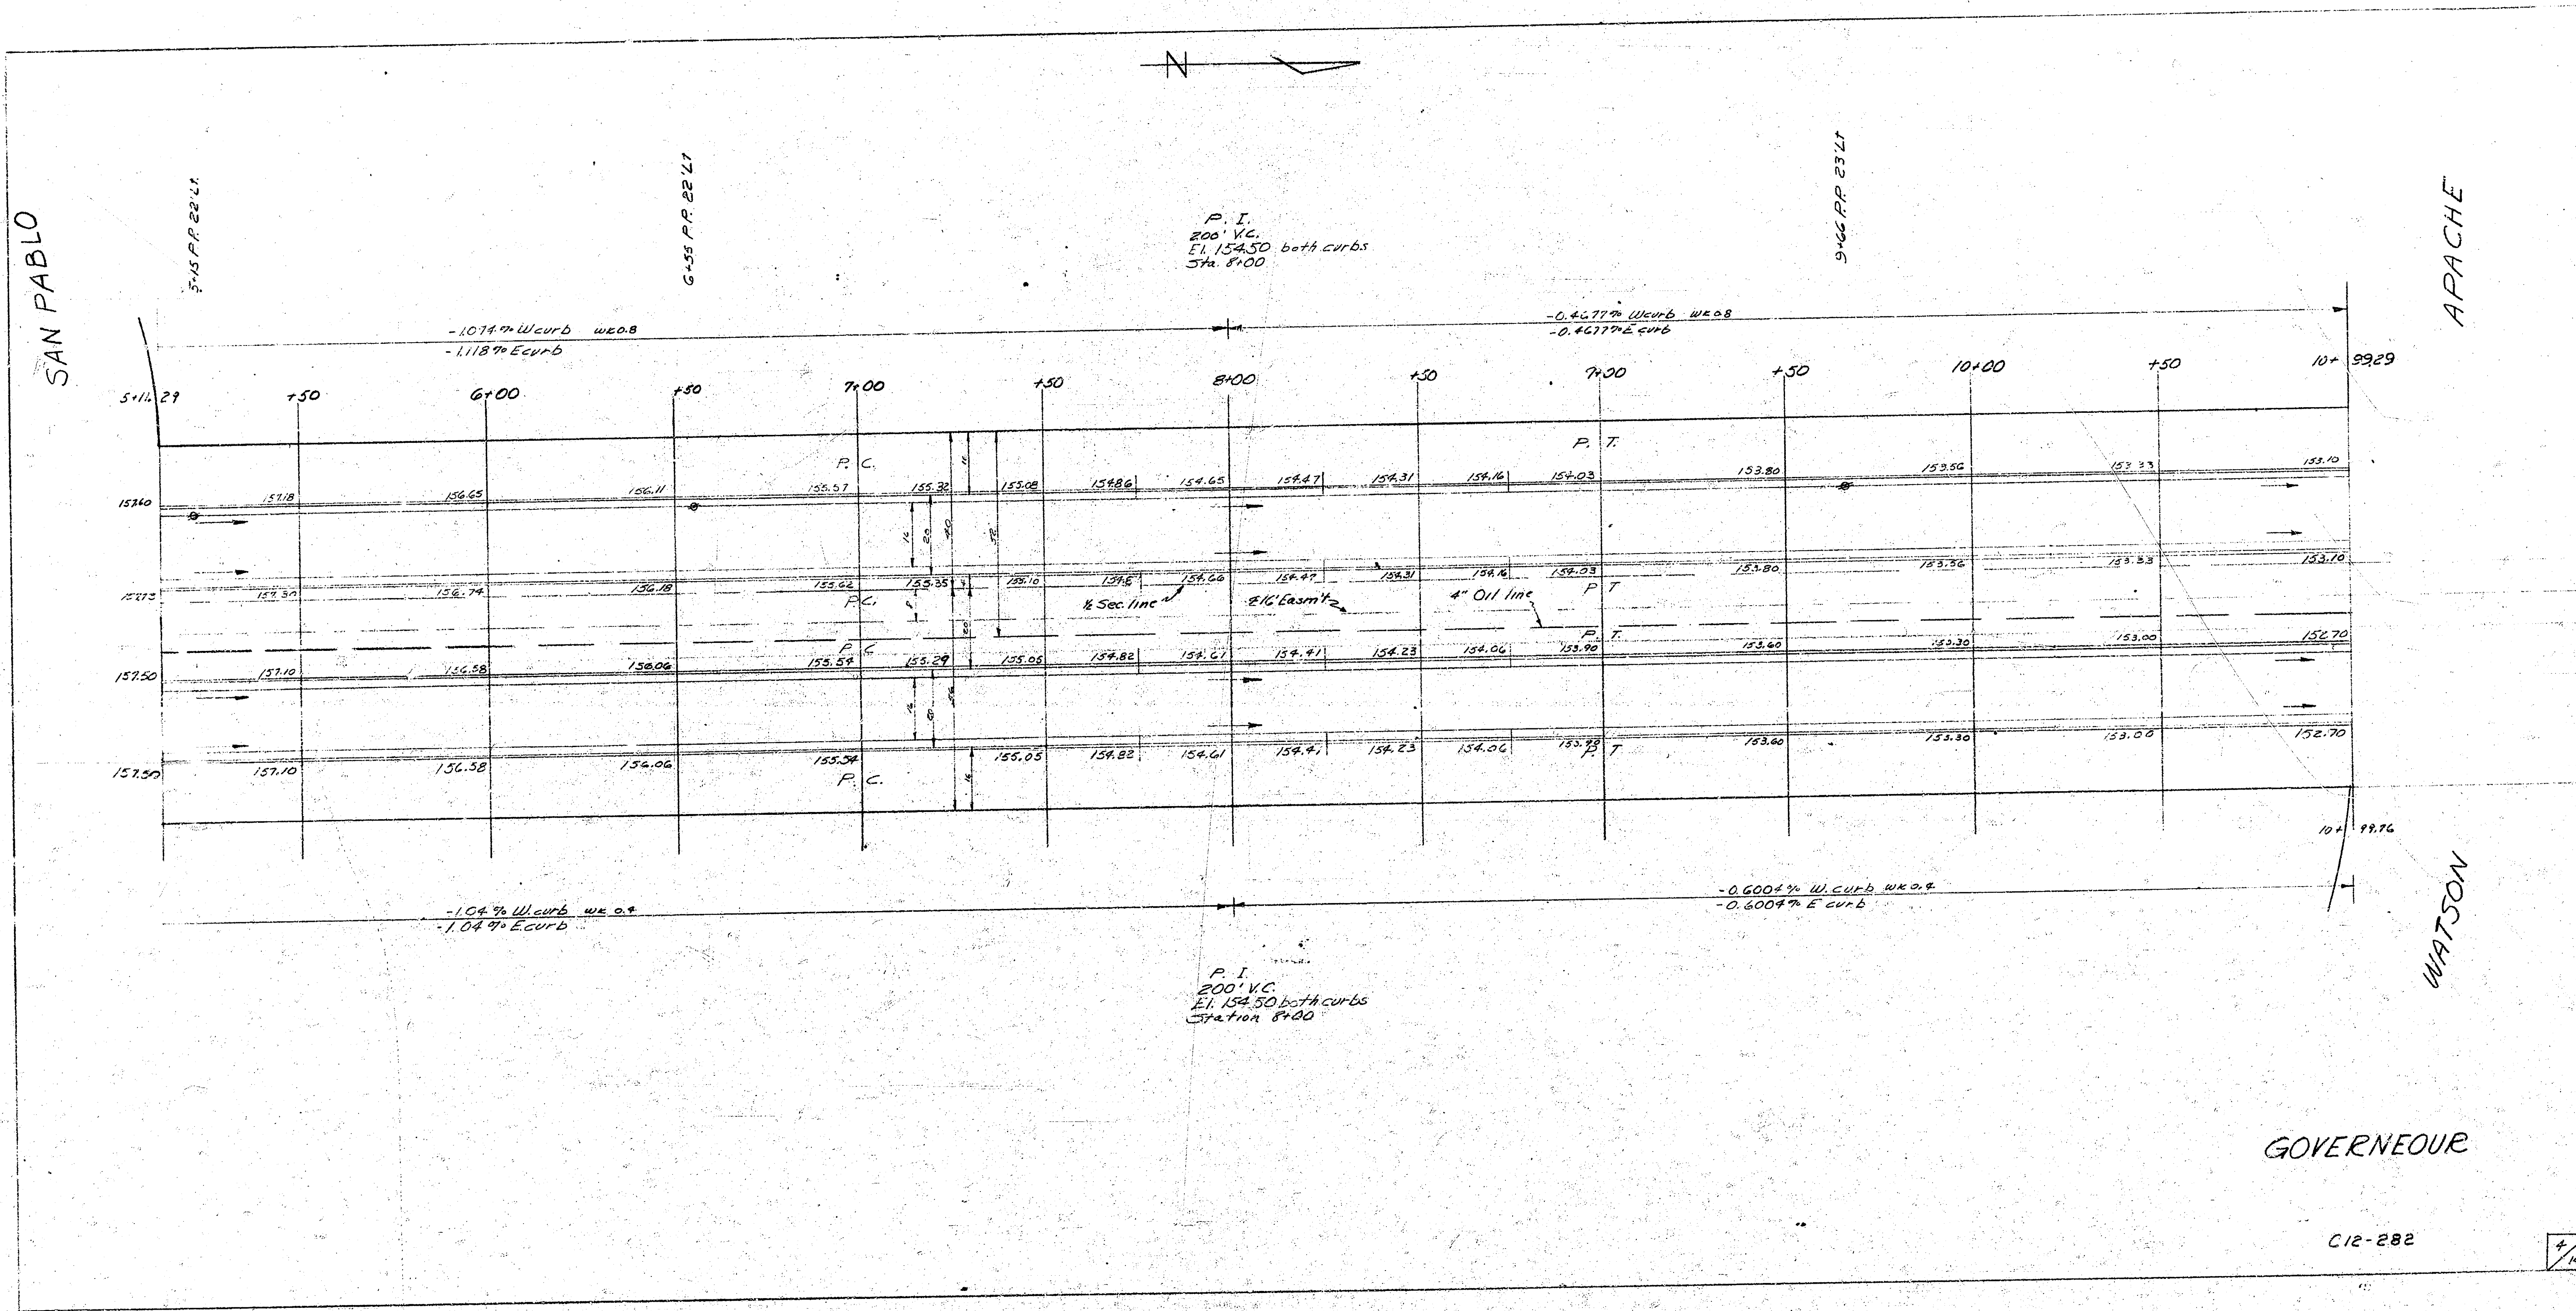

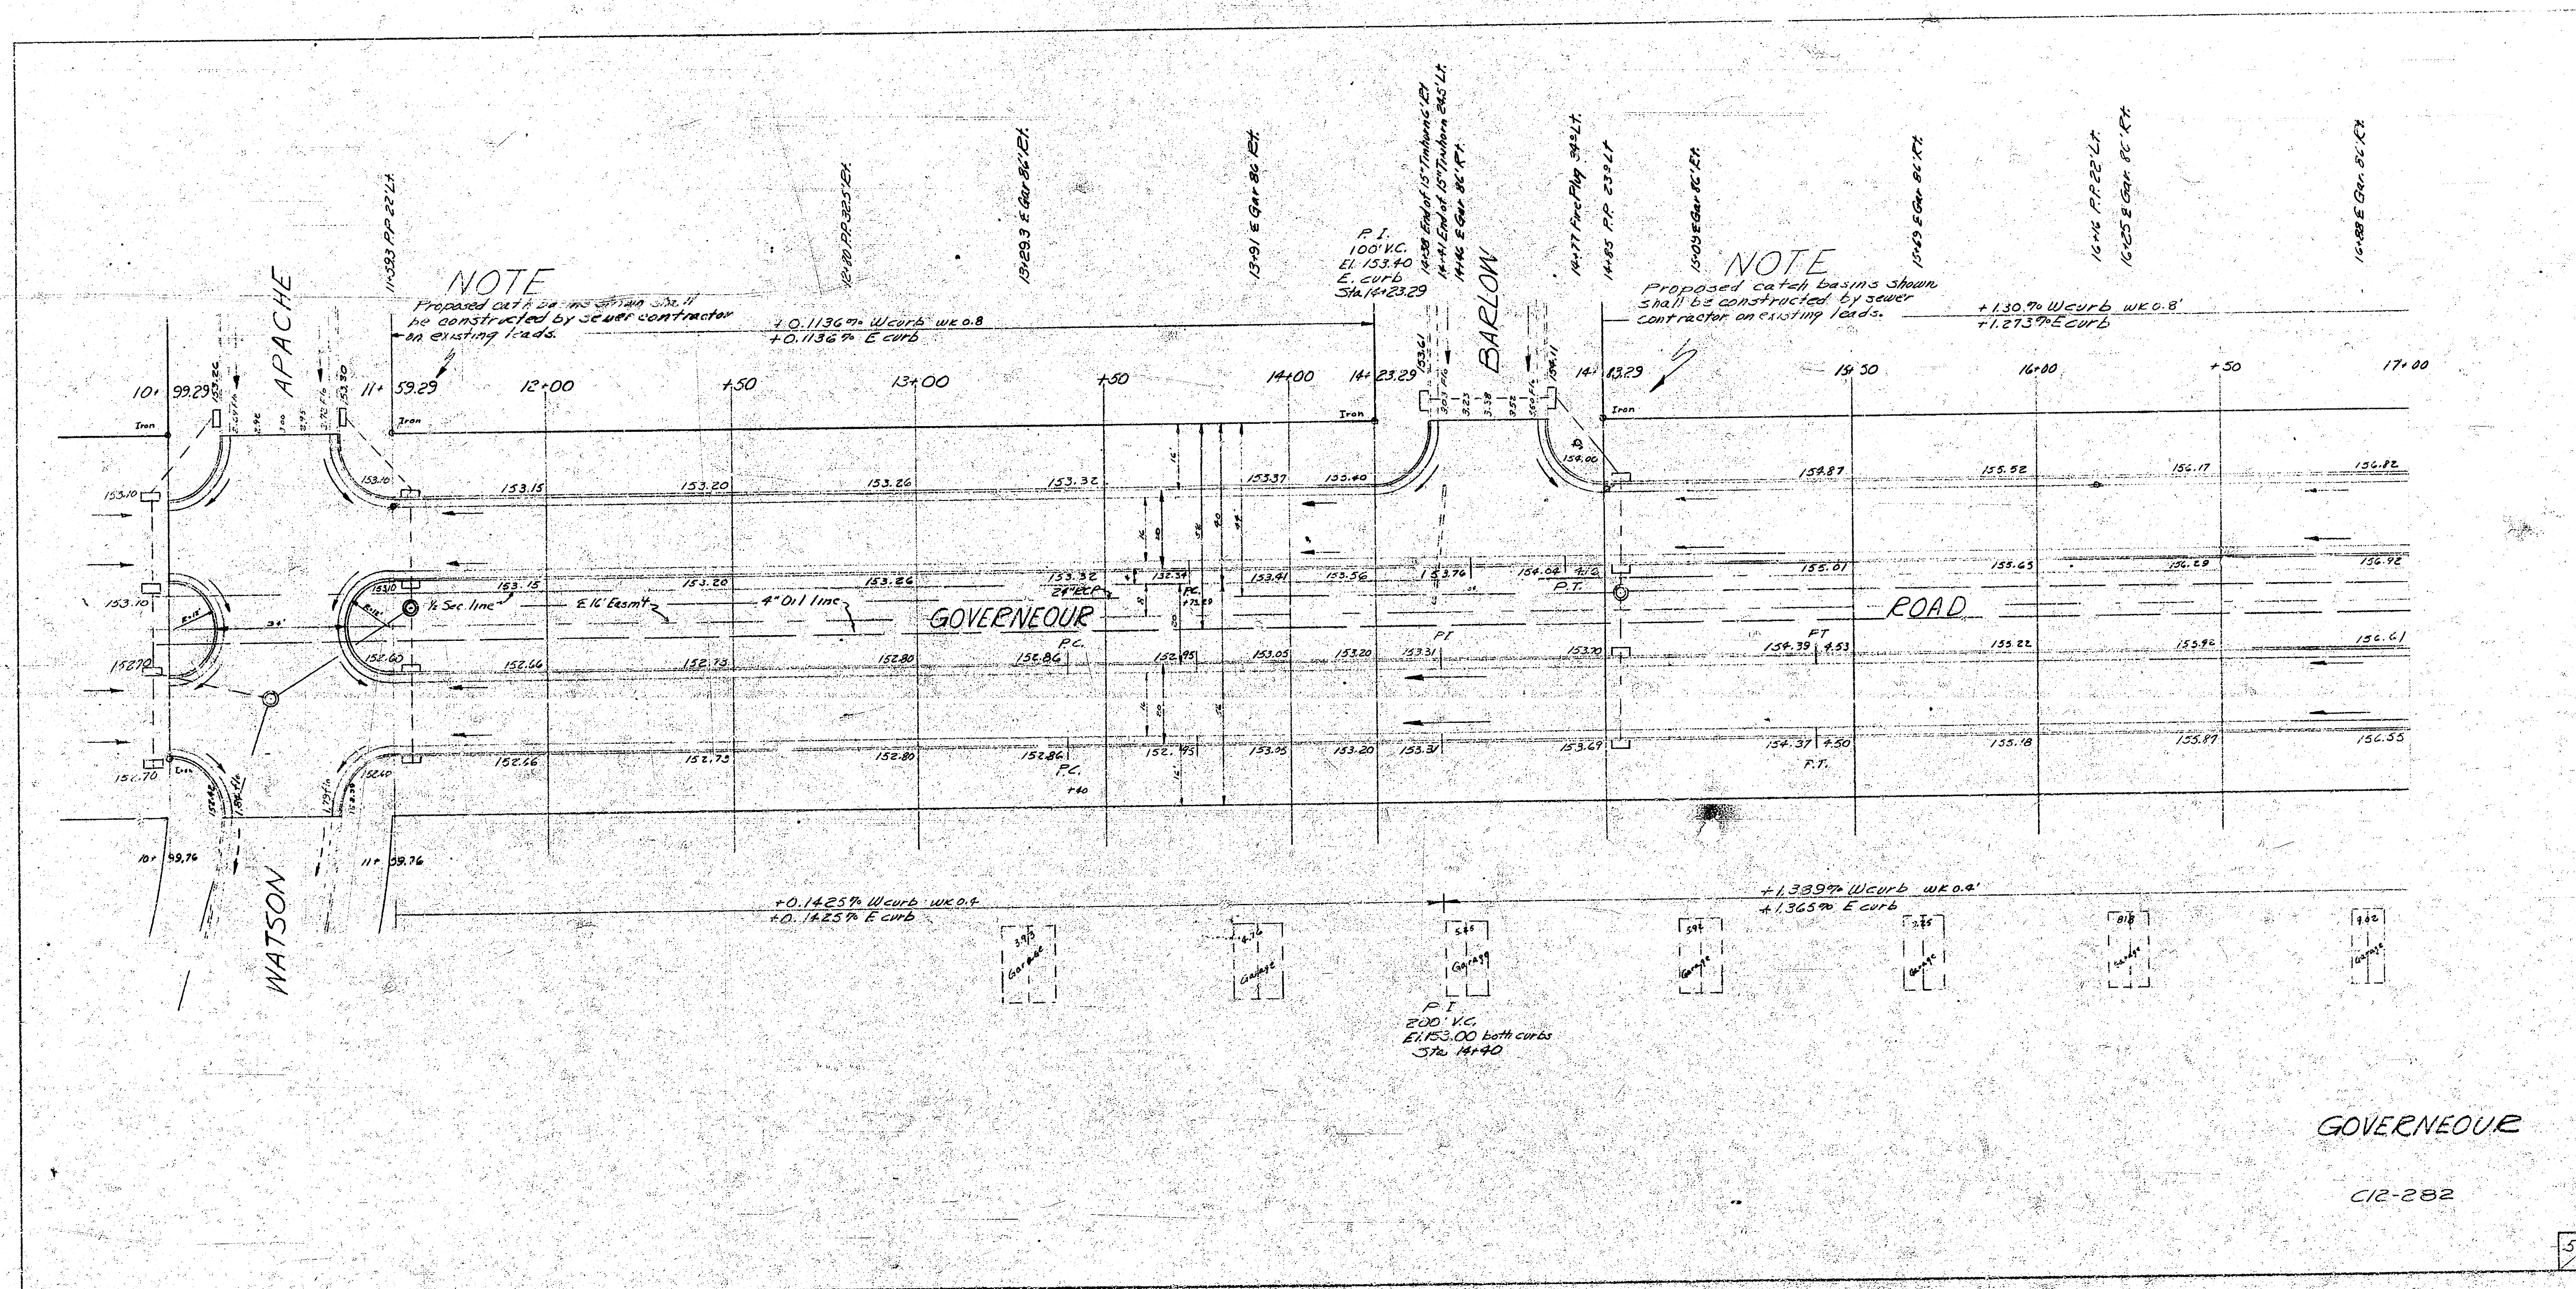

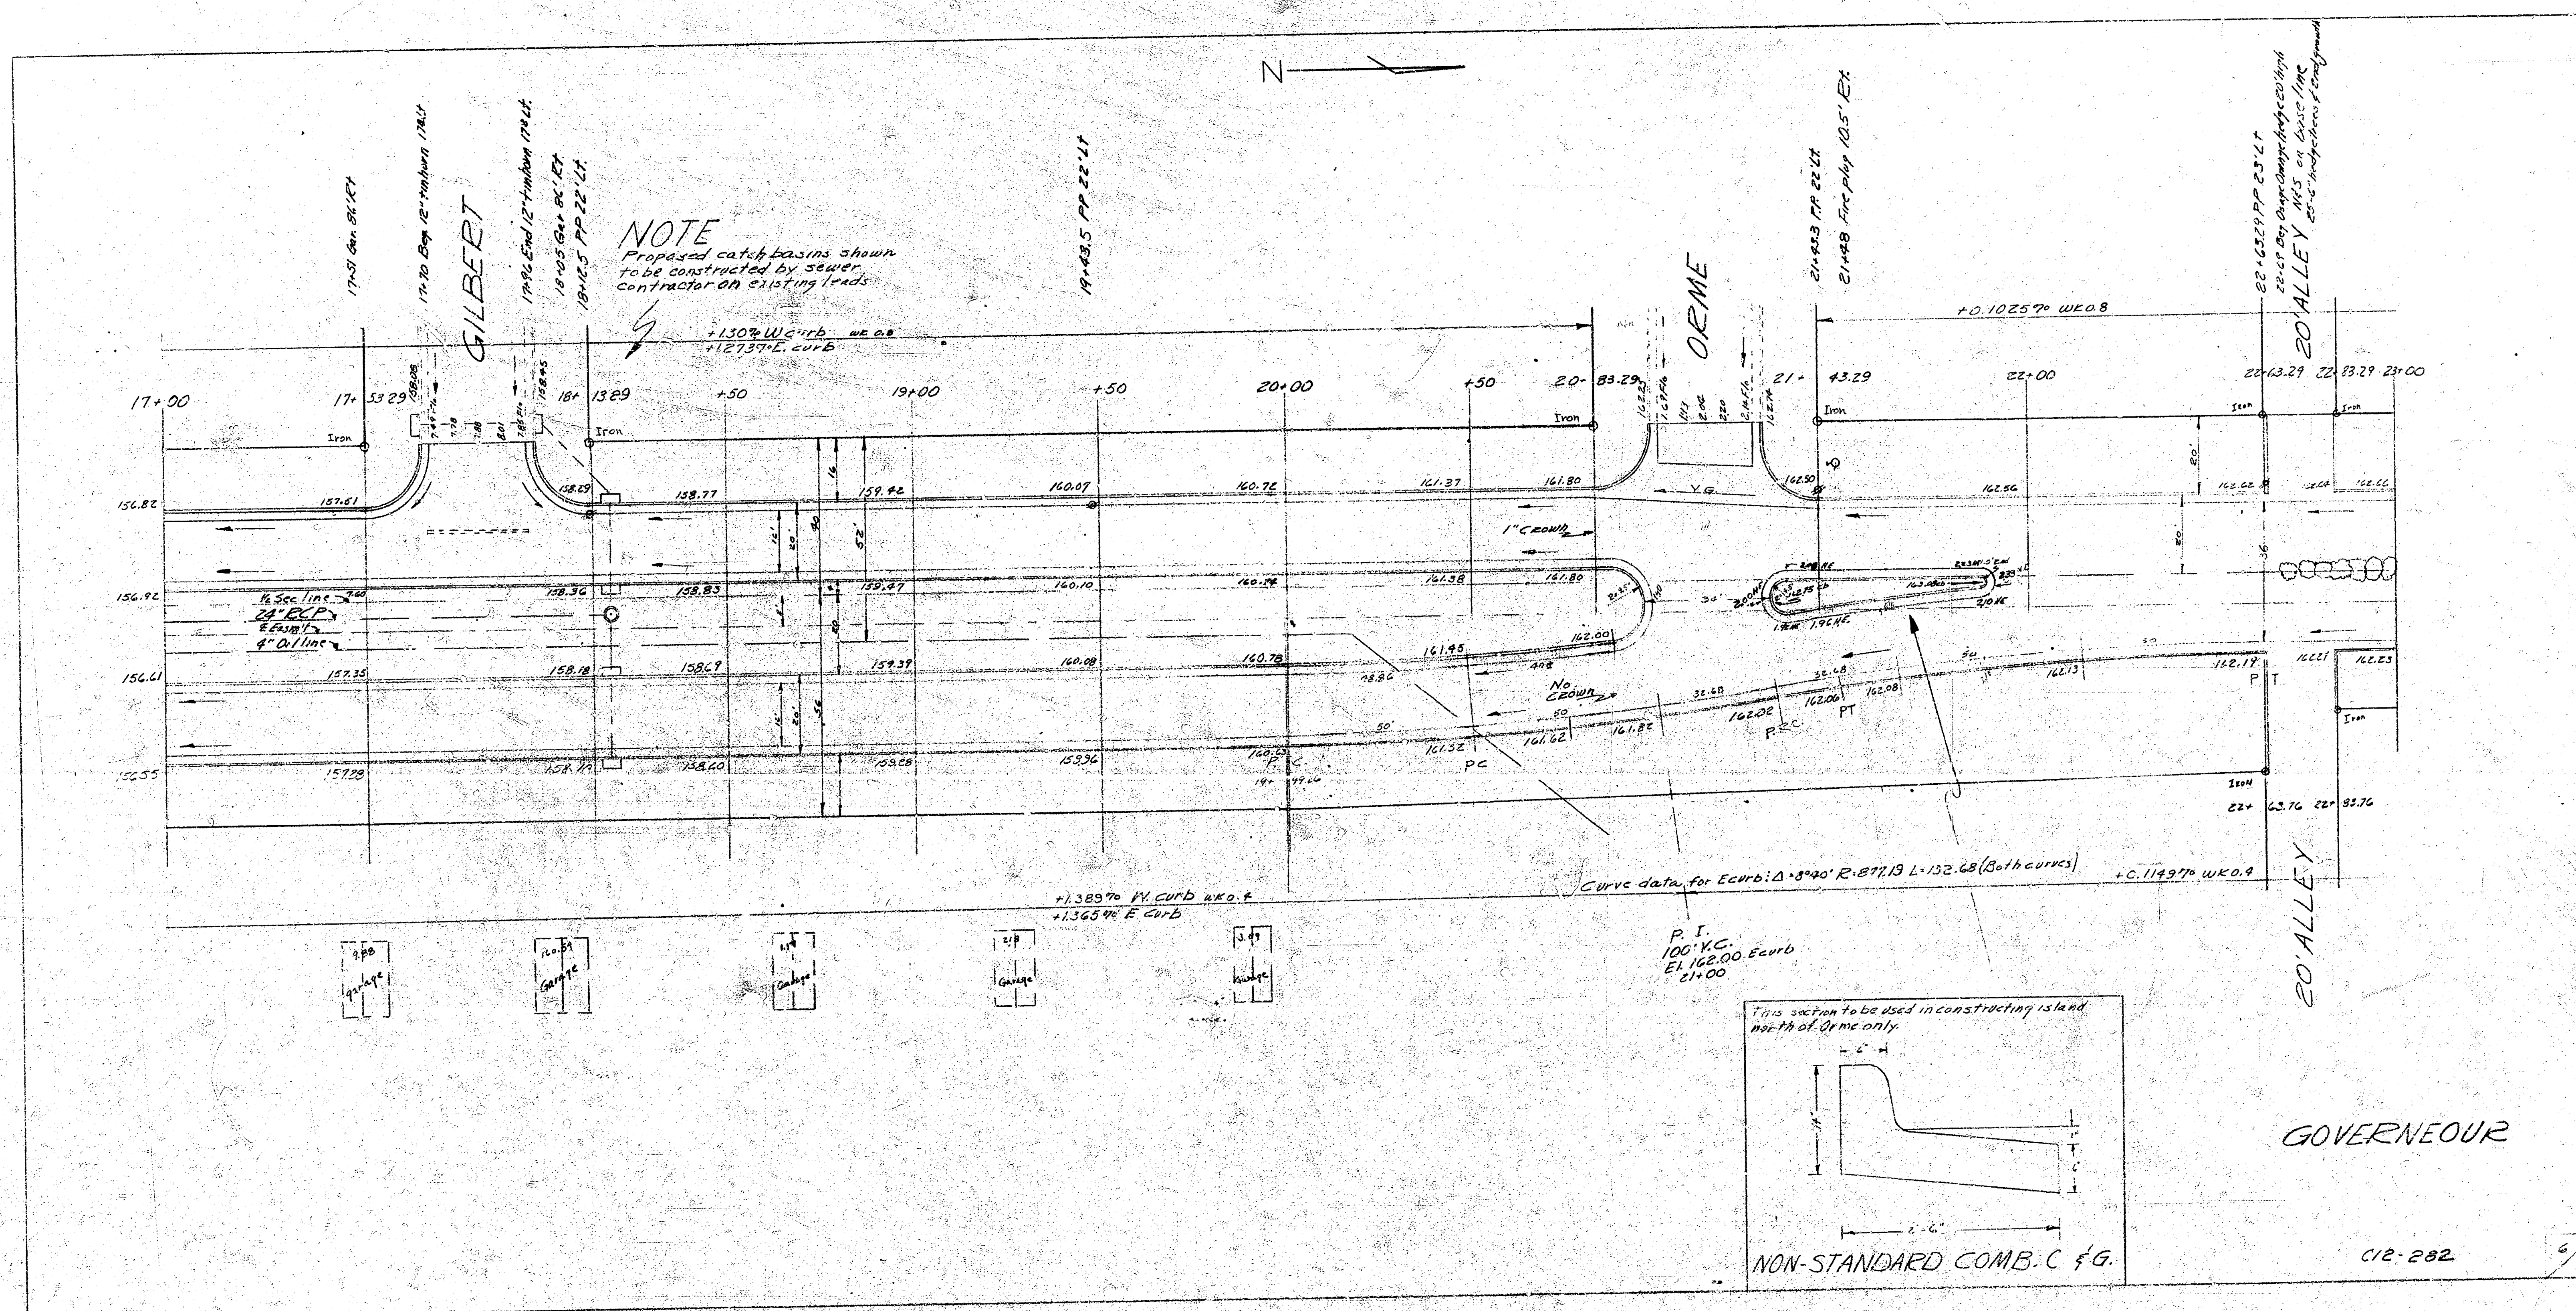

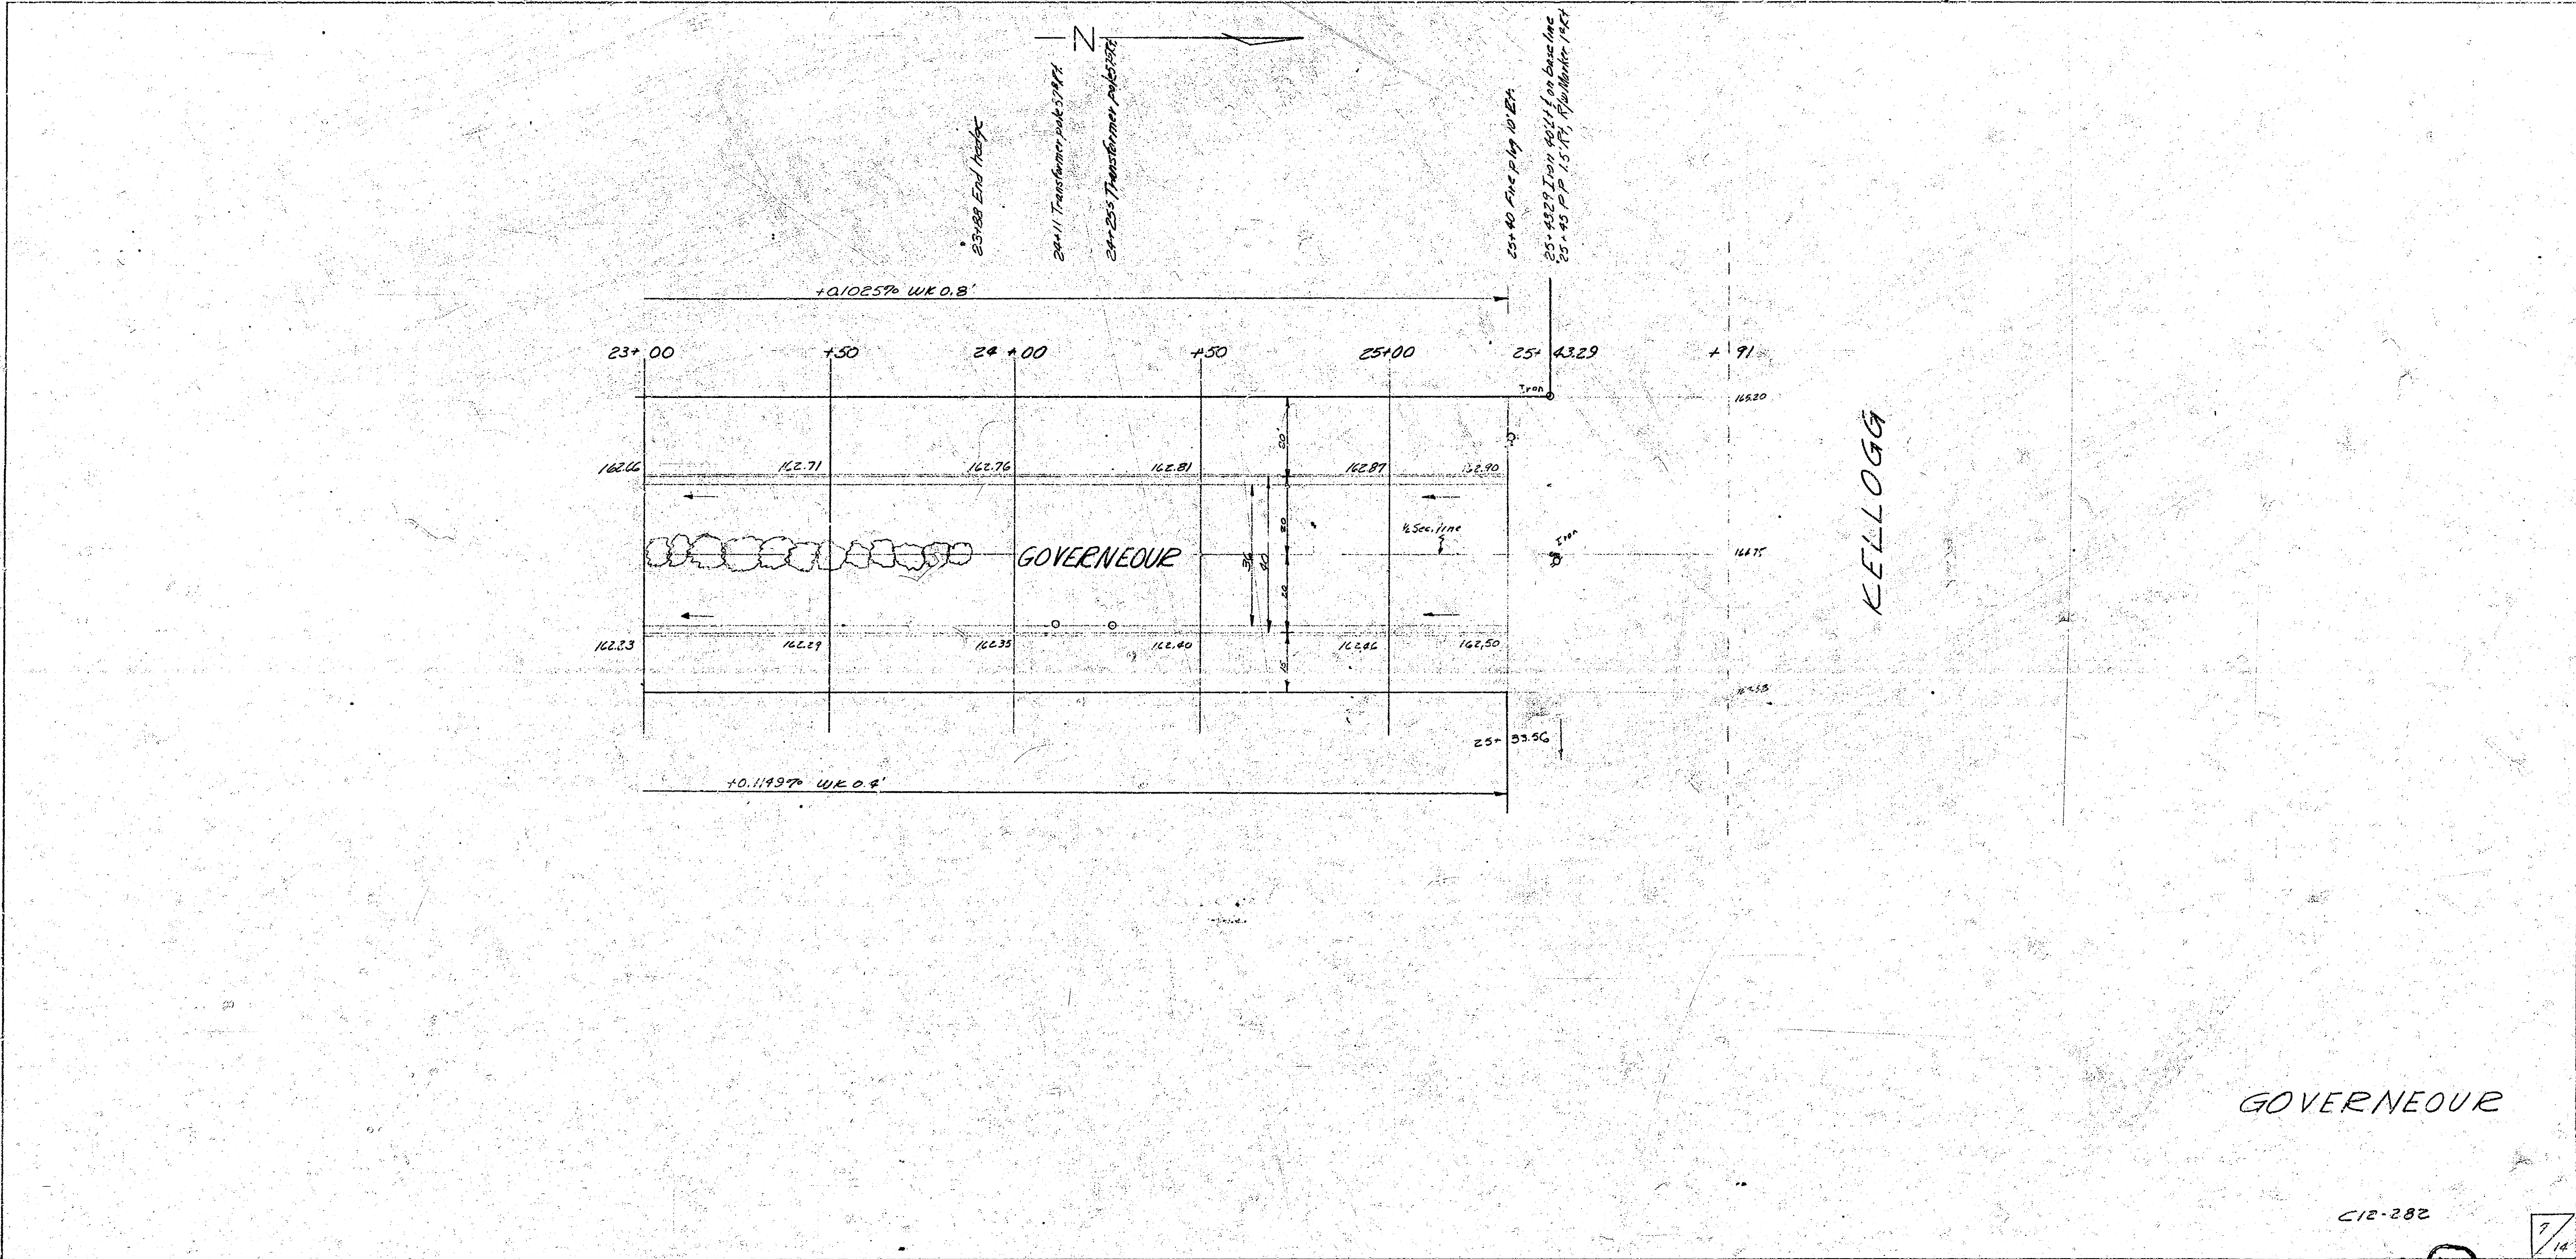

282-217

⑤445

7/14