
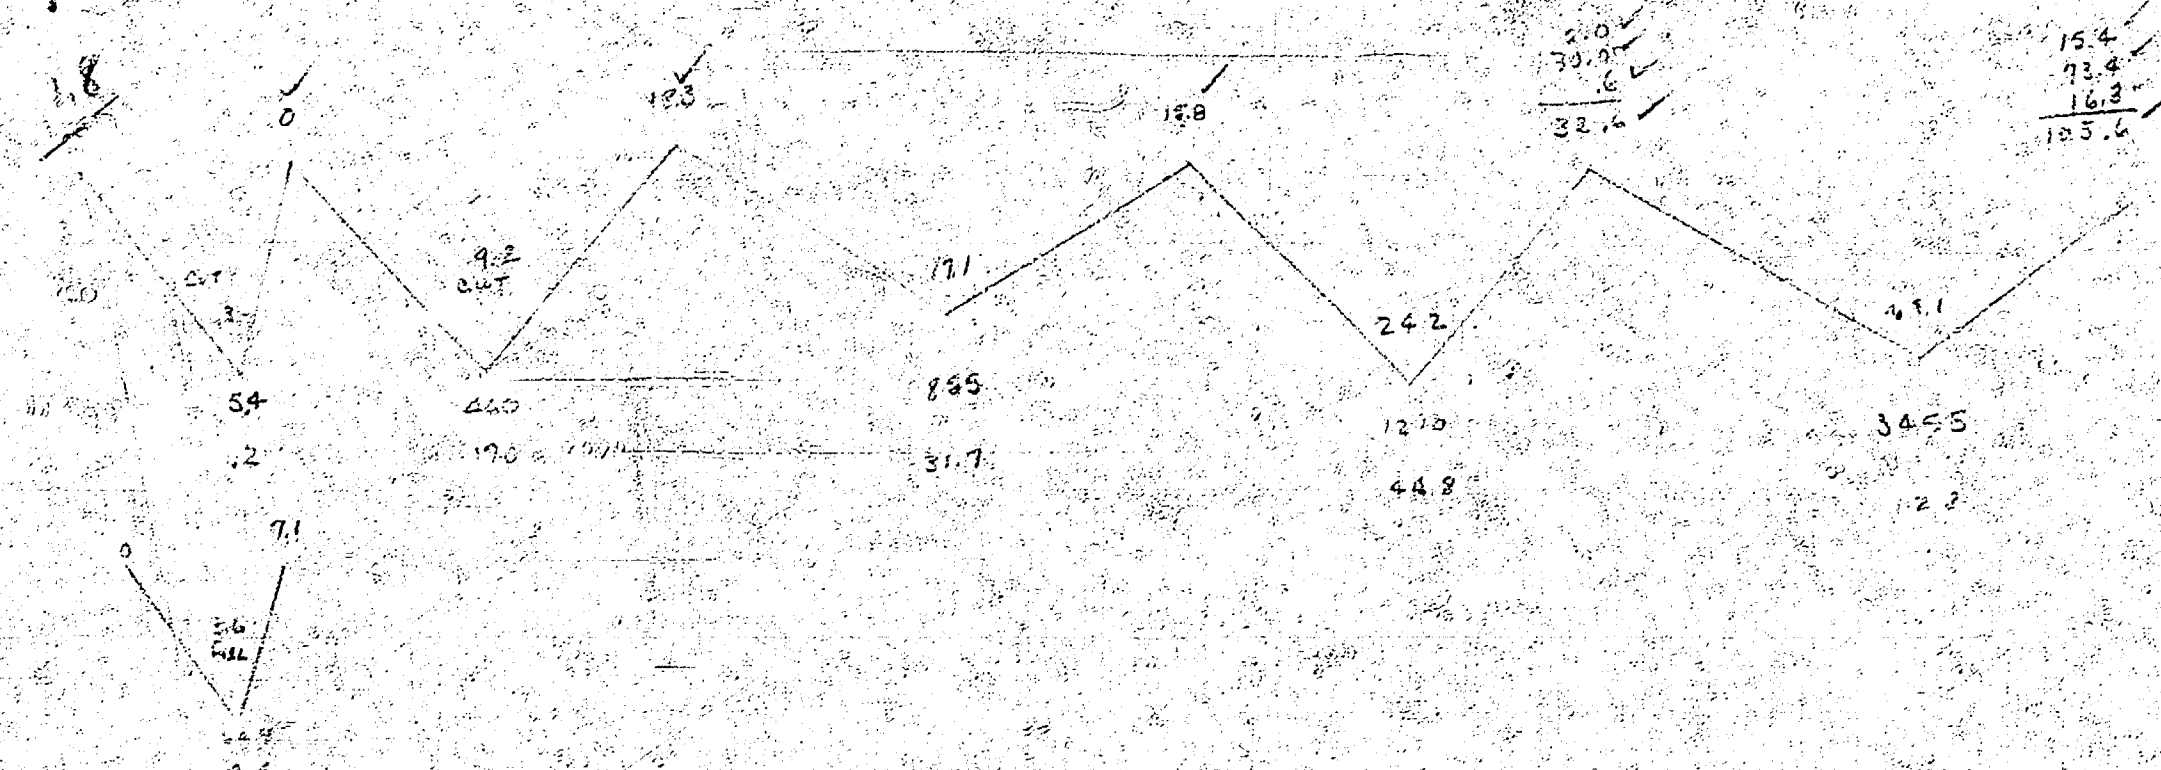


BM 125.30 R.R. Spike W.S. B. Walnut WL Edgemore St. Gramar

STATIONING ON NPL

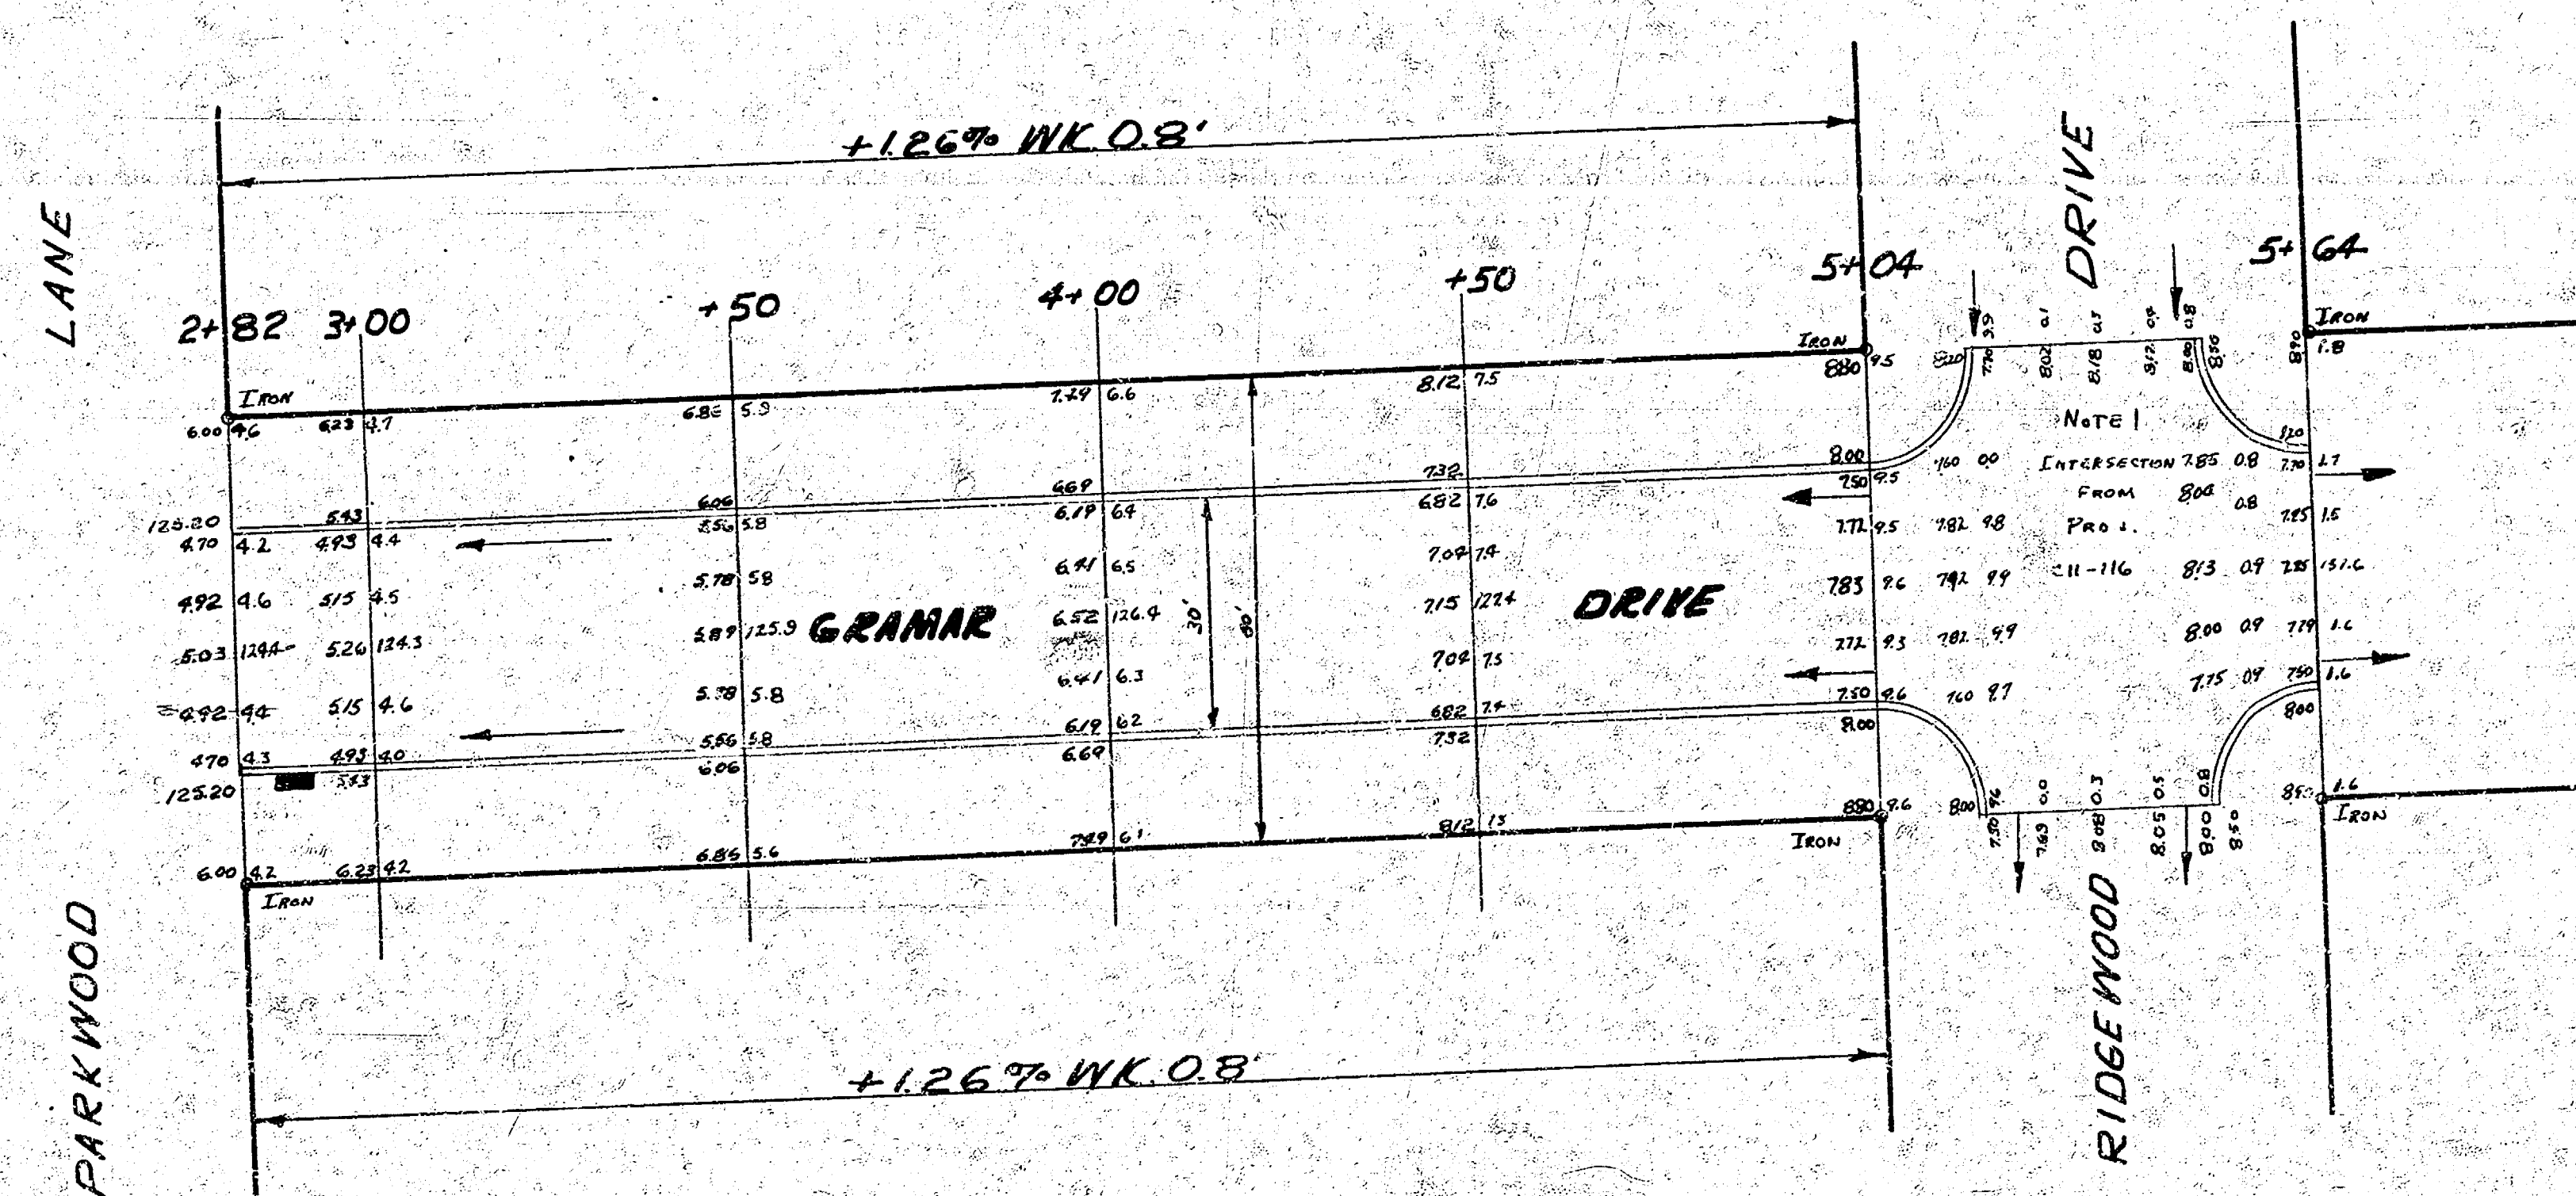

PROPERTY

17.5	2.4
31.7	3.7
44.8	16.2
138.5	23.5
503.7	2.9
519.9	25.7 cu yds Fill
367.8	
237.6	
132.9	
77.6	
56.7	
30.7	
2.8	
3.3	
2139.1	
213.4	
2347.5	cu yds Cut

1/2



GRAMAR DRIVE
 EL PARKWOOD TO WL EDGEMORE
 30' CONC #C8
 CITY OF WICHITA
 L. K. WHITE CITY ENGINEER
 FEB. 1952 PROJ No C12-24





B.M.

EL. 125.42 R.R. Spike S.S. Lt. pole bet. Parkwood & Old Manor 40' N. of N.L. Kinkaid
EL. 125.35 R.R. Spike W.S. & Walnut WL. Edgemoor, S.L. Gramar
EL. 135.35 "H" in Ritchie E. cb. Edgemoor, S.L. Mt. Vernon
EL. 139.877 Std. N.W. cor. Edgemoor & Mt. Vernon
EL. 138.25 S.E. Cor. conc. parh N.E. cor. Edgemoor & Mt. Vernon

SCALE: 1" = 20'

Top
124.9
126.1
128.0
129.6
131.7
134.7
137.7
140.4
143.3
146.1
445

BK 384

