




1942
GROVE ST - S.L. 12TH TO S.L. 13TH
30' CONC. WITH INT. CB.

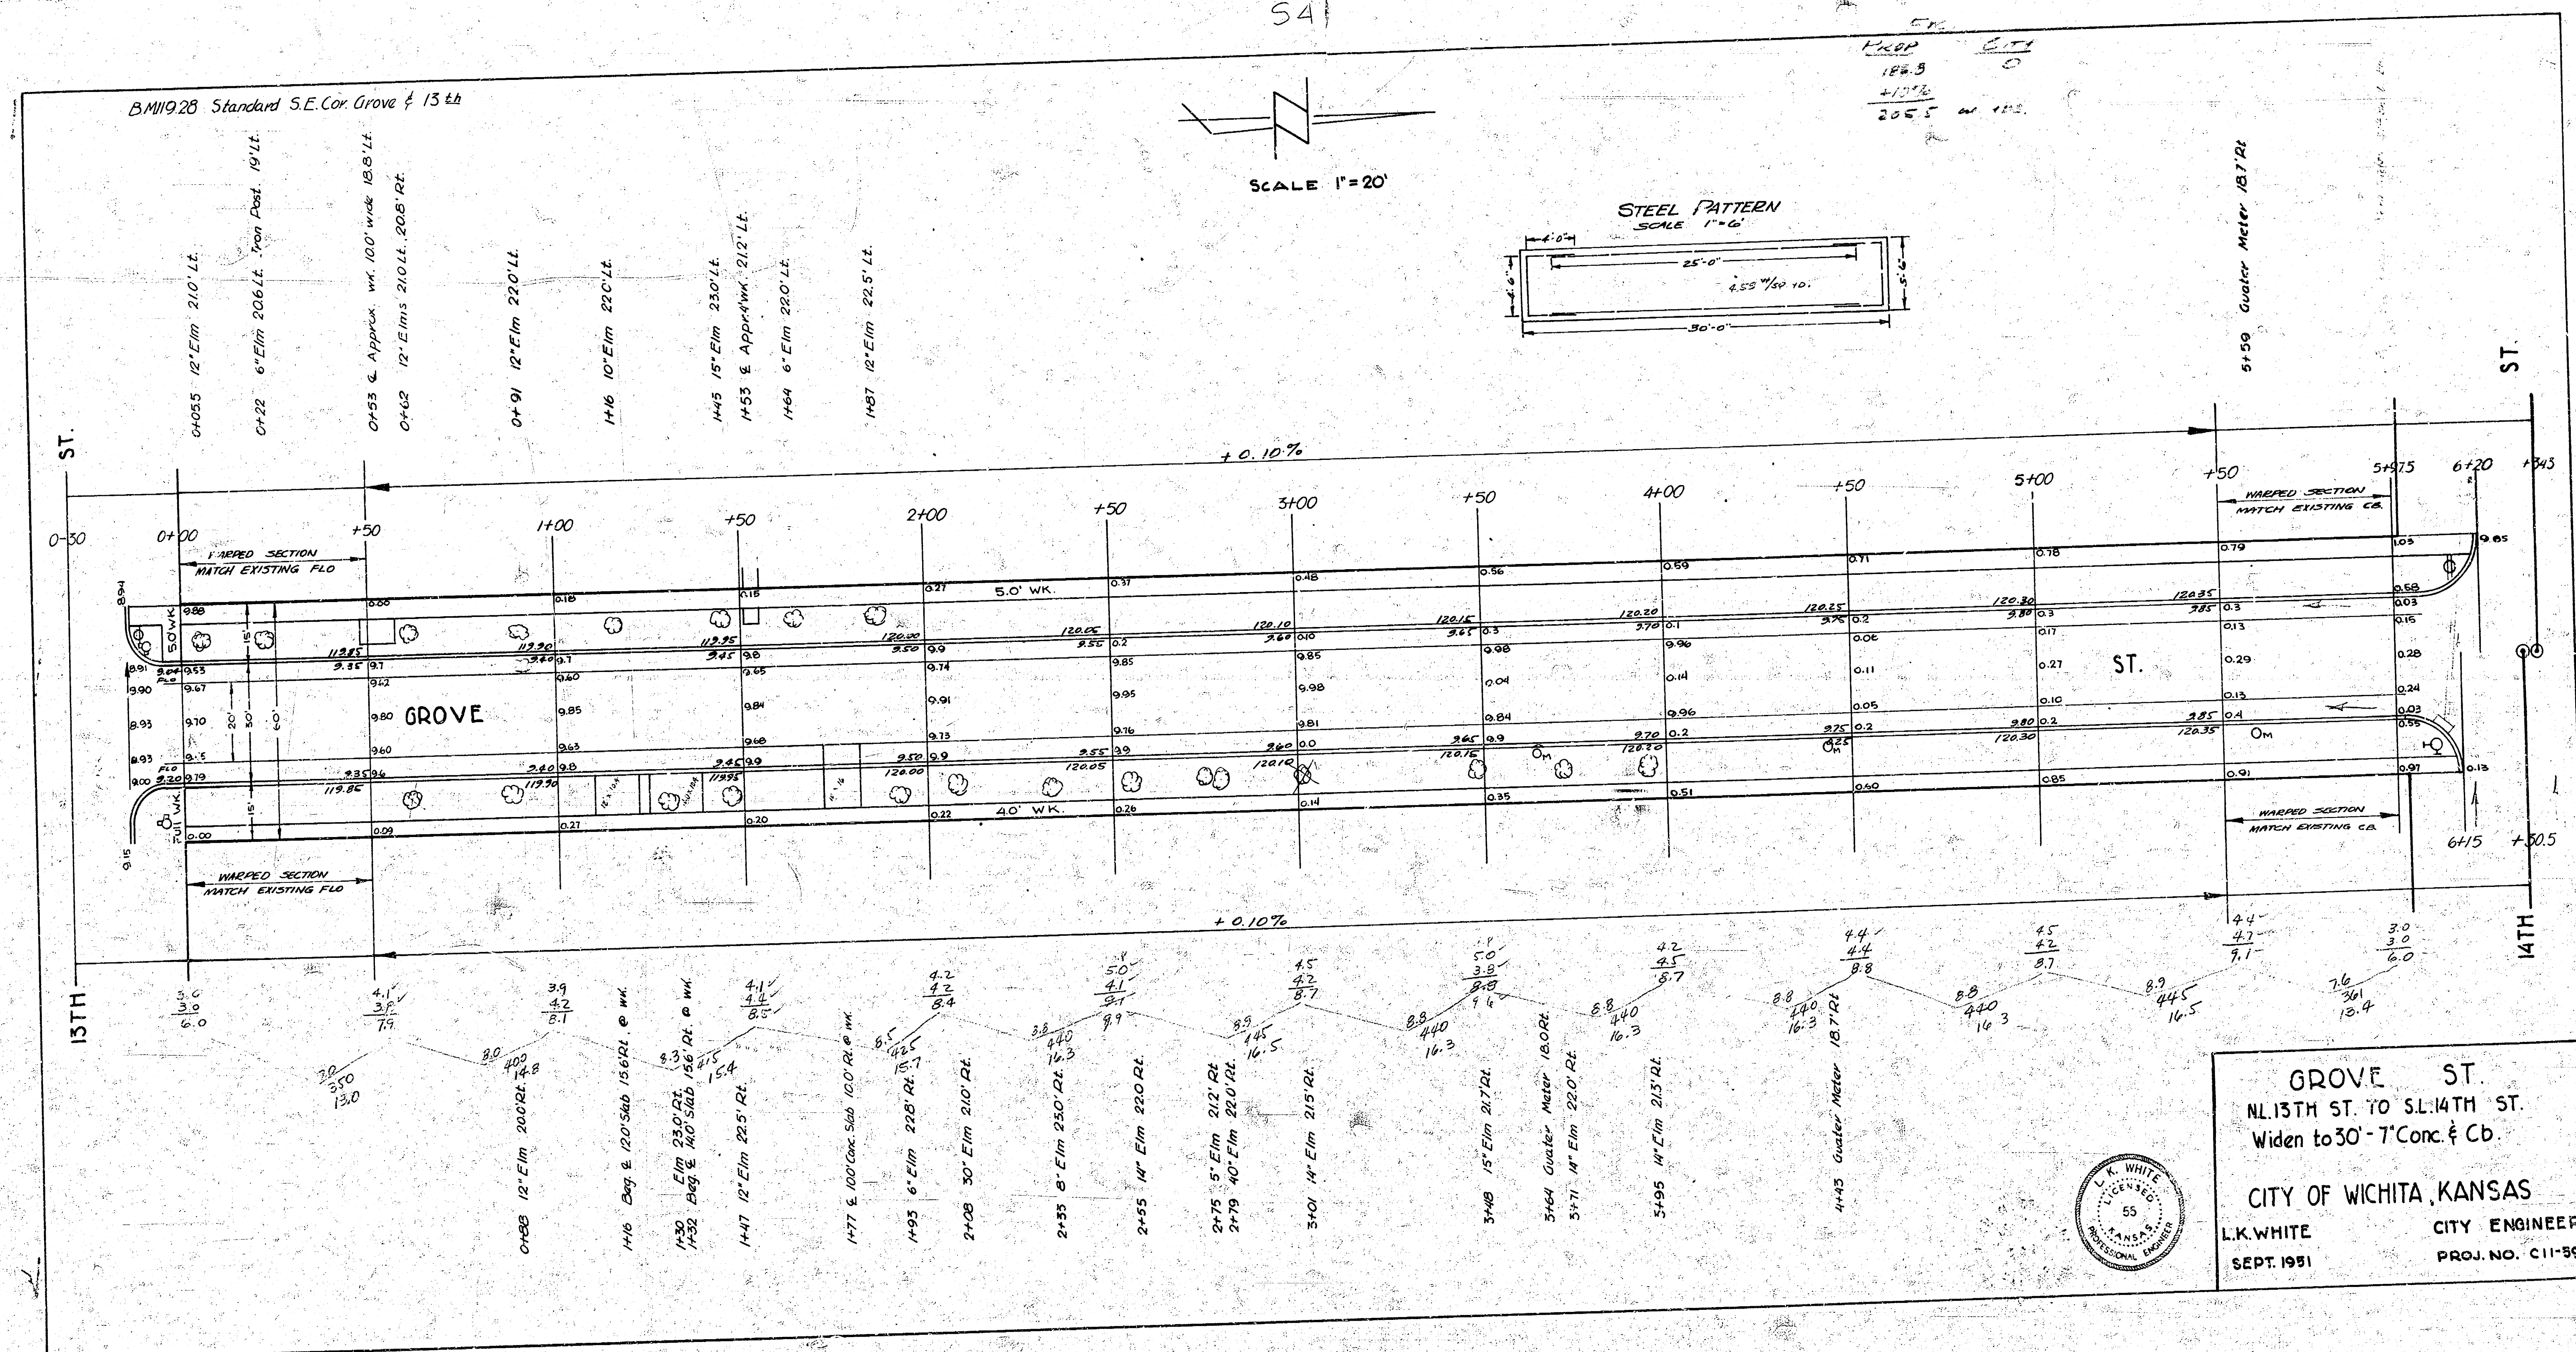