


HARRY STREET


FROM W.L. WEST STREET TO 231' EAST OF E.L. BAEHR STREET

B.E. SMITH CITY ENGINEER CITY OF WICHITA KANSAS


PROJECT NO.
C16-78

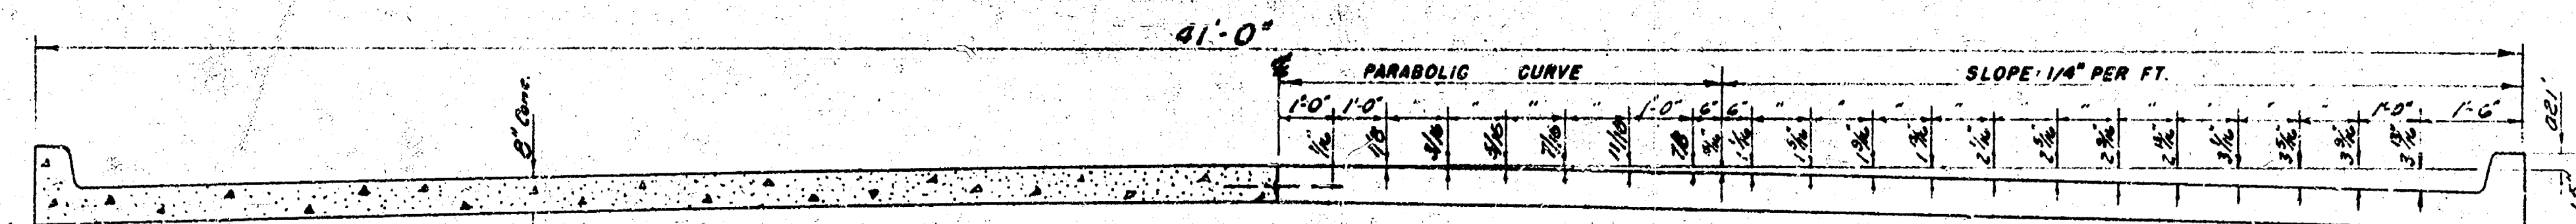


TYPICAL SECTION
NO SCALE

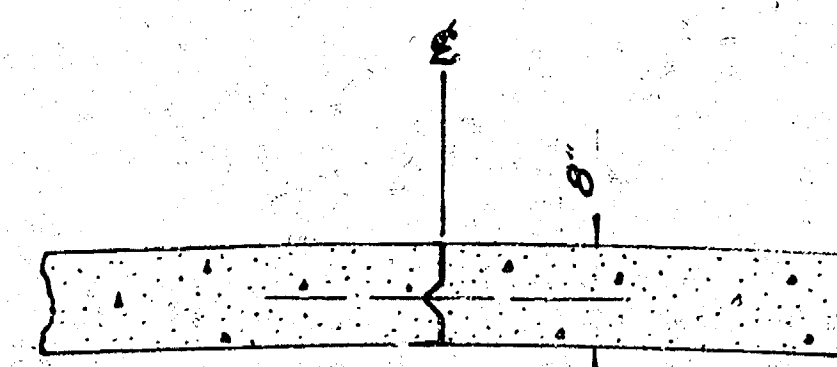

DETAIL OF KEYED JOINT
NO SCALE

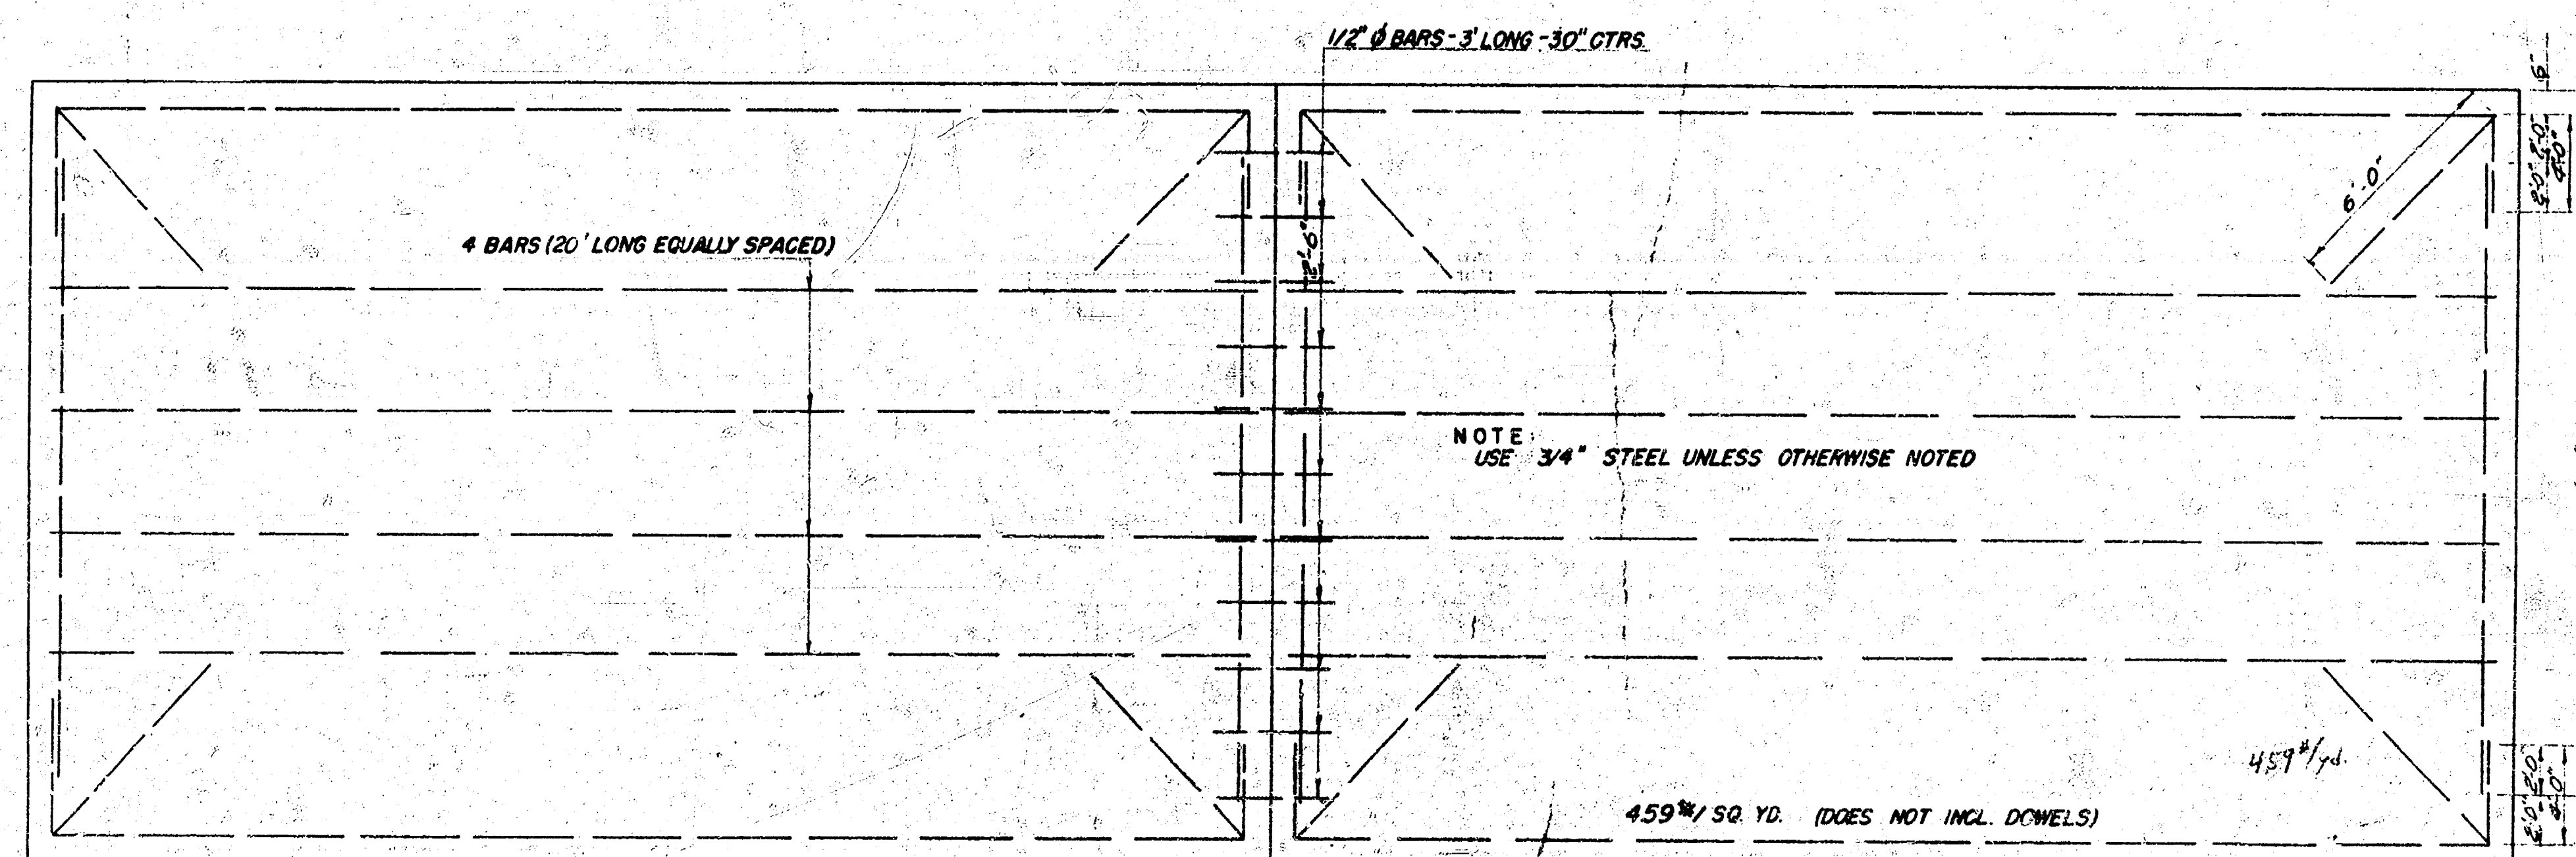


STEEL PATTERN
NO SCALE

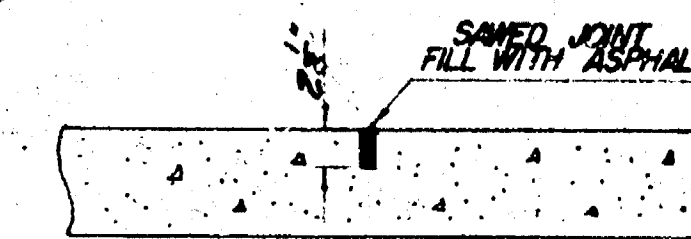


To be used @ 30' Intervals except where an Expansion Joint is used.


DETAIL OF CONTRACTION JOINT
NO SCALE

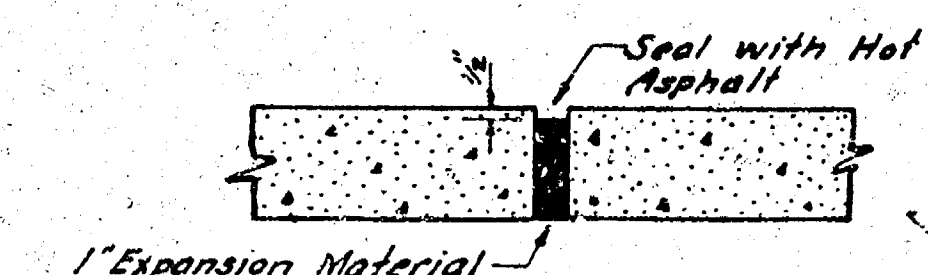



EXPANSION JOINT
No Scale
To be used at 120' Intervals.

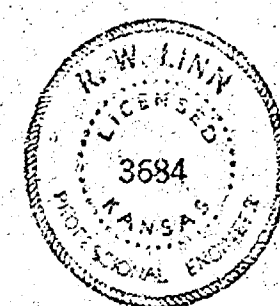



1/8

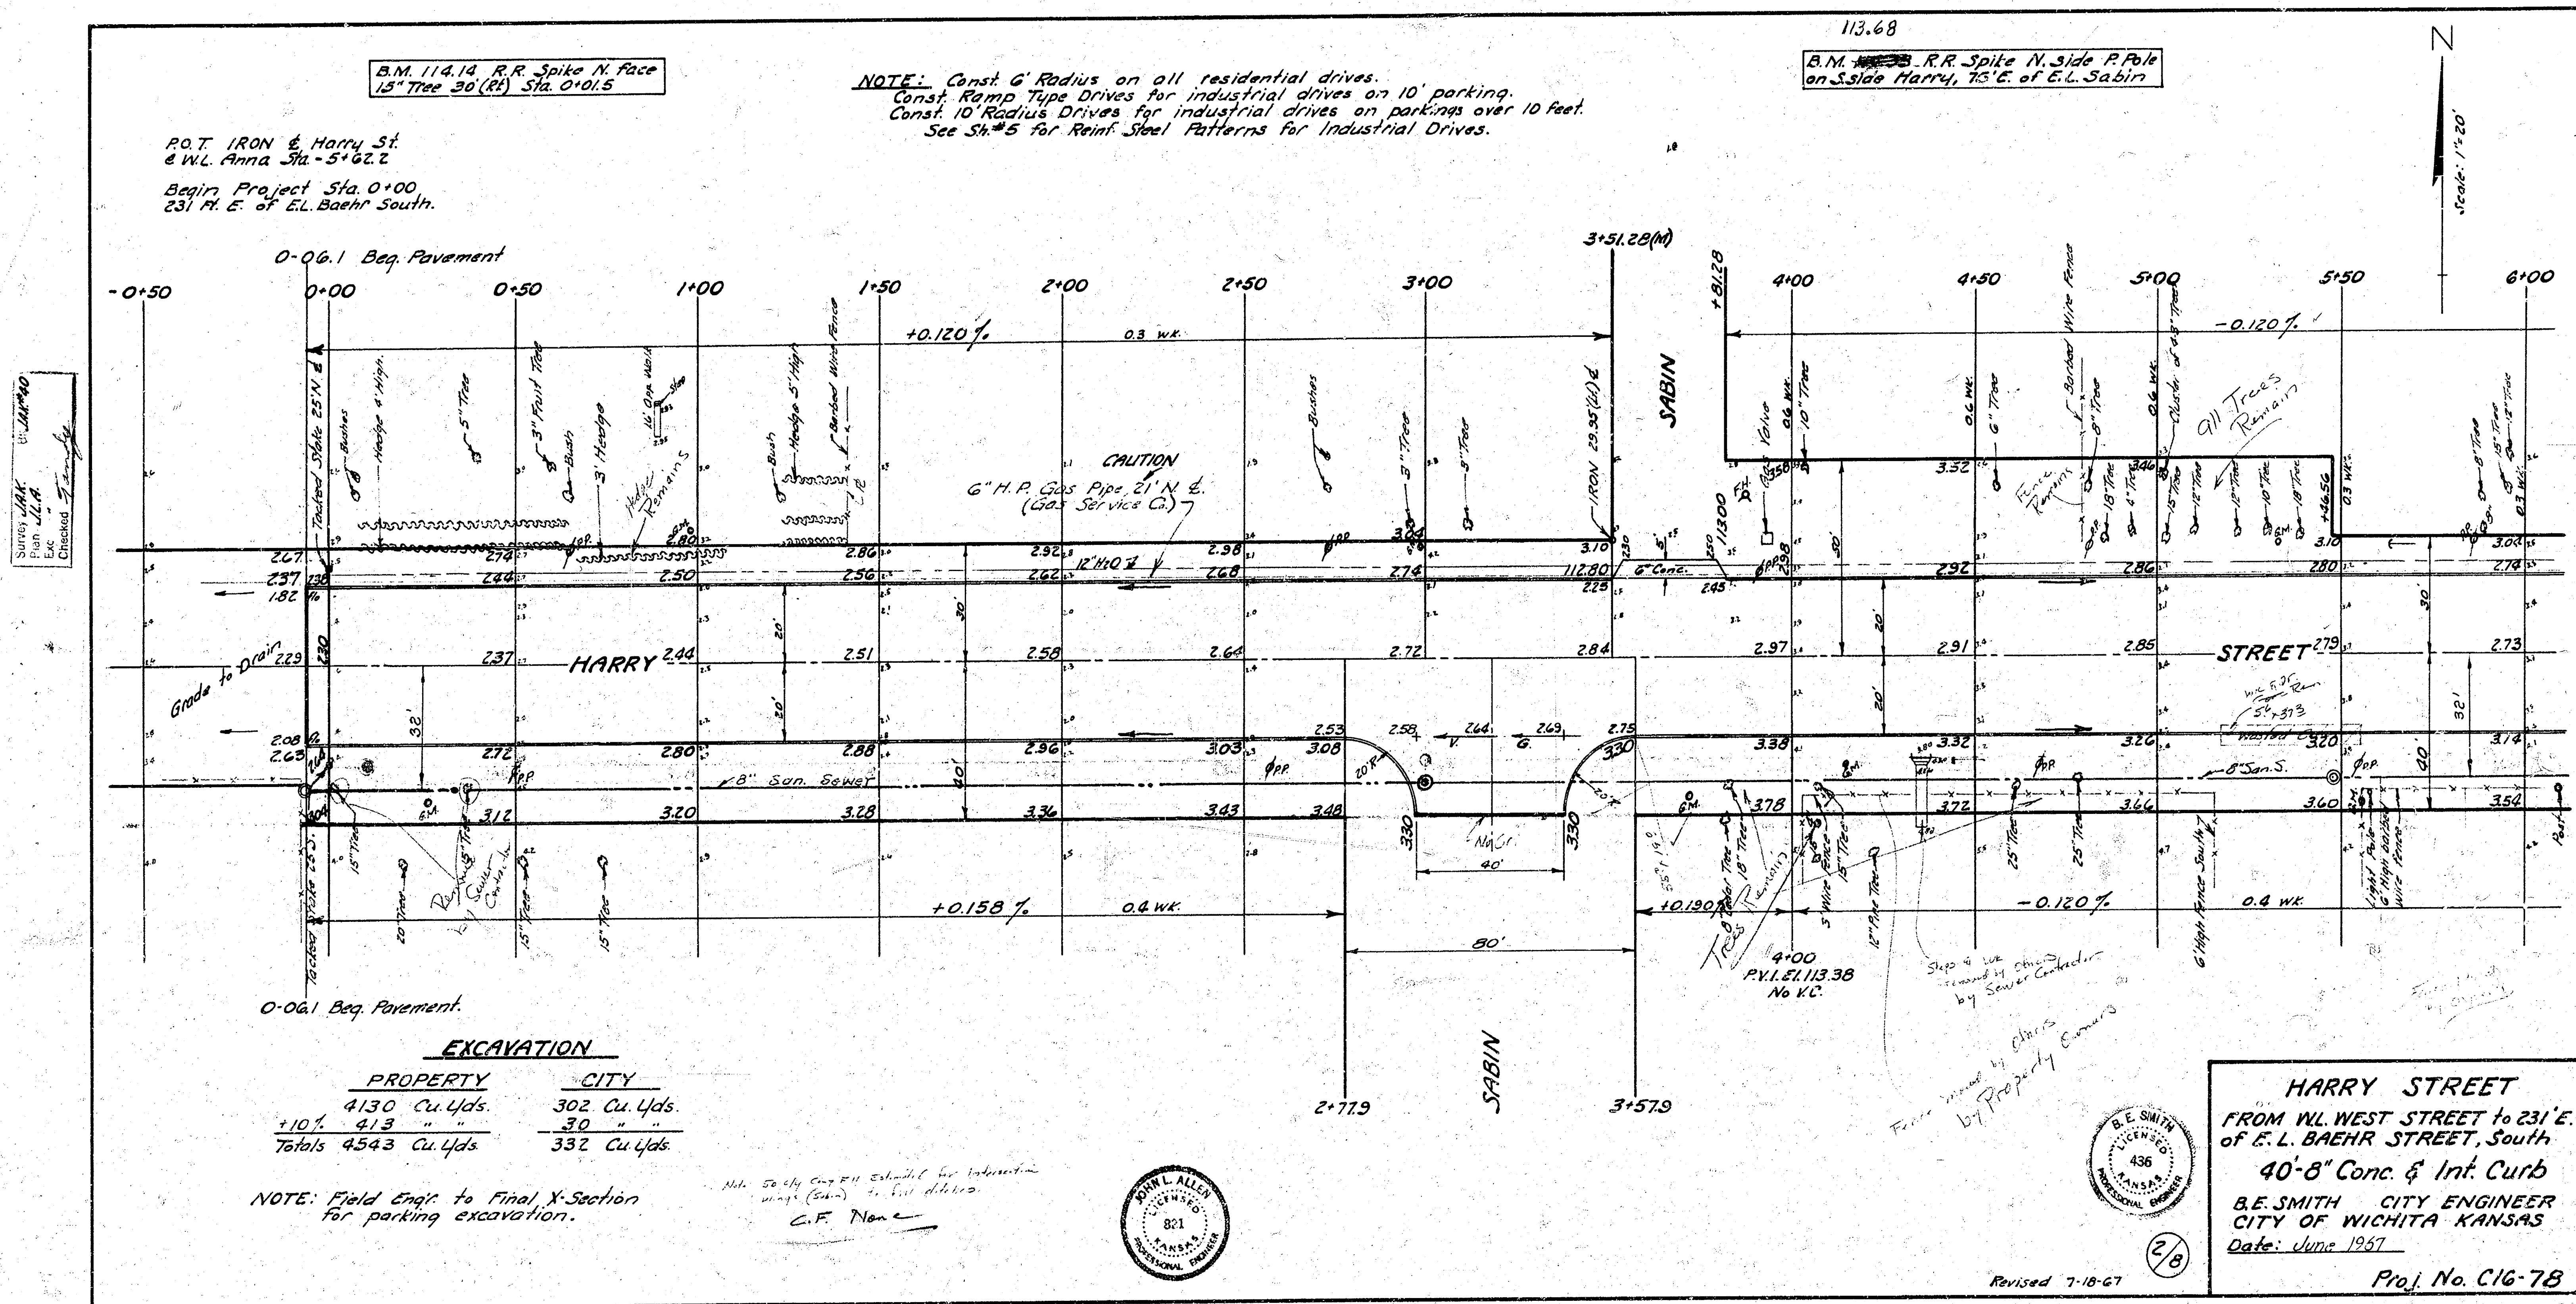

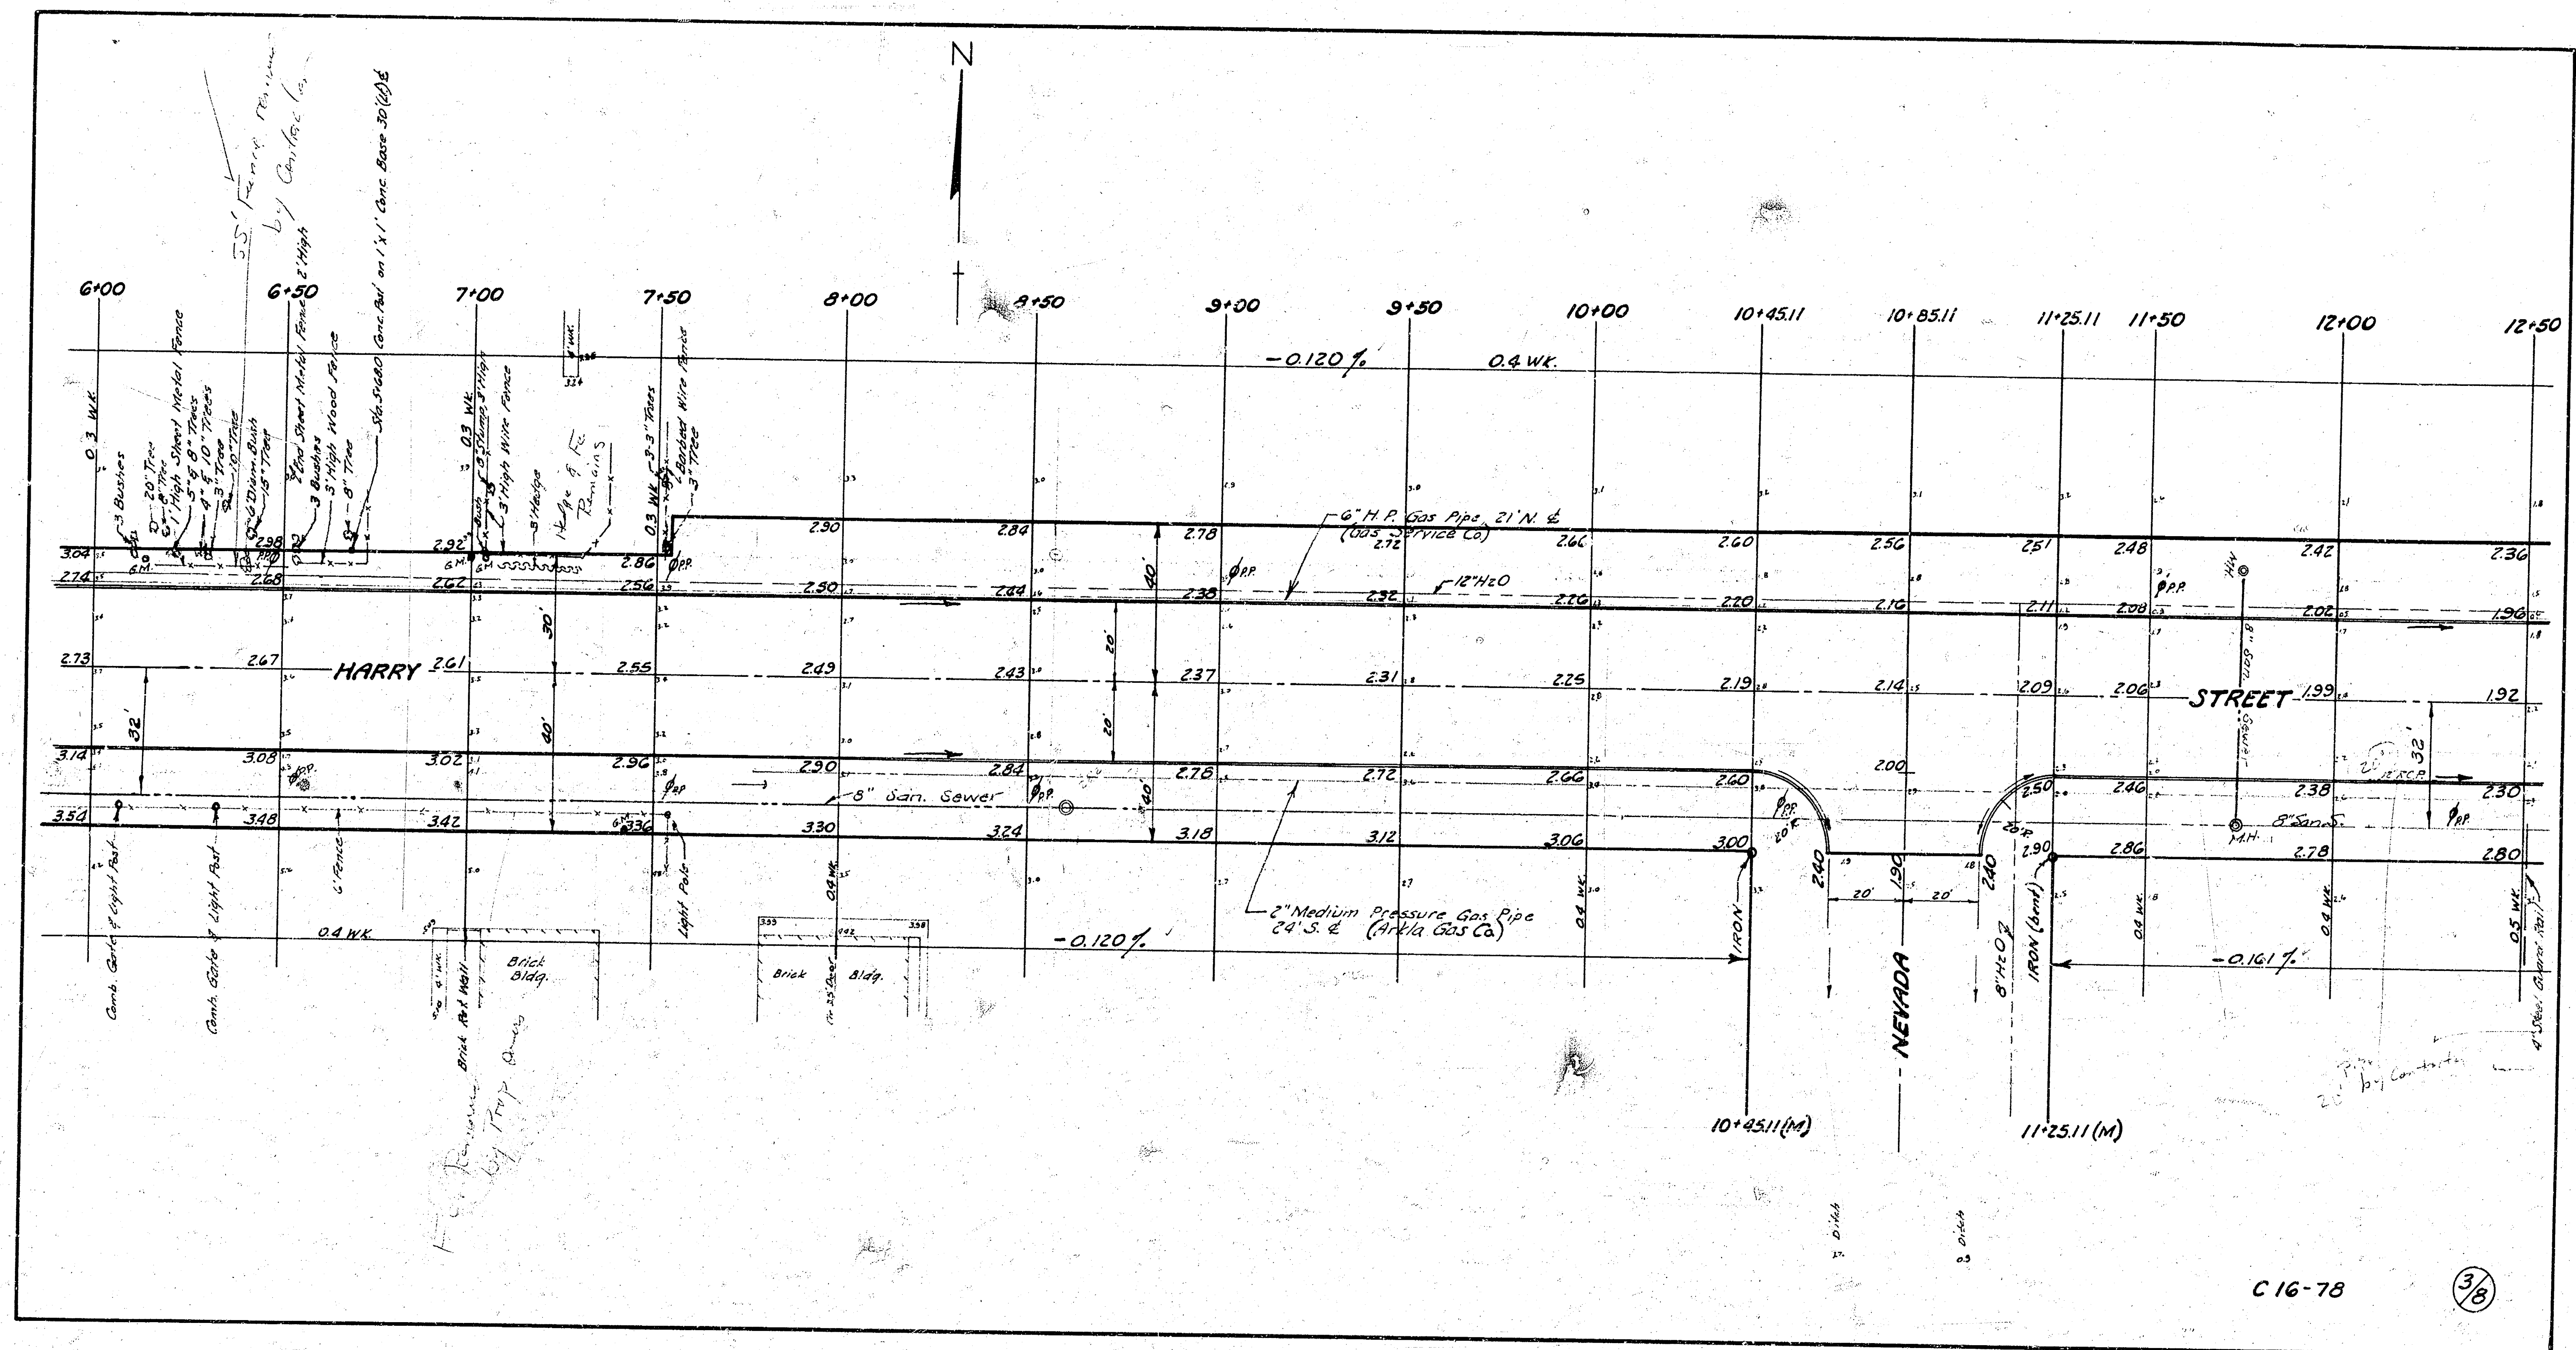


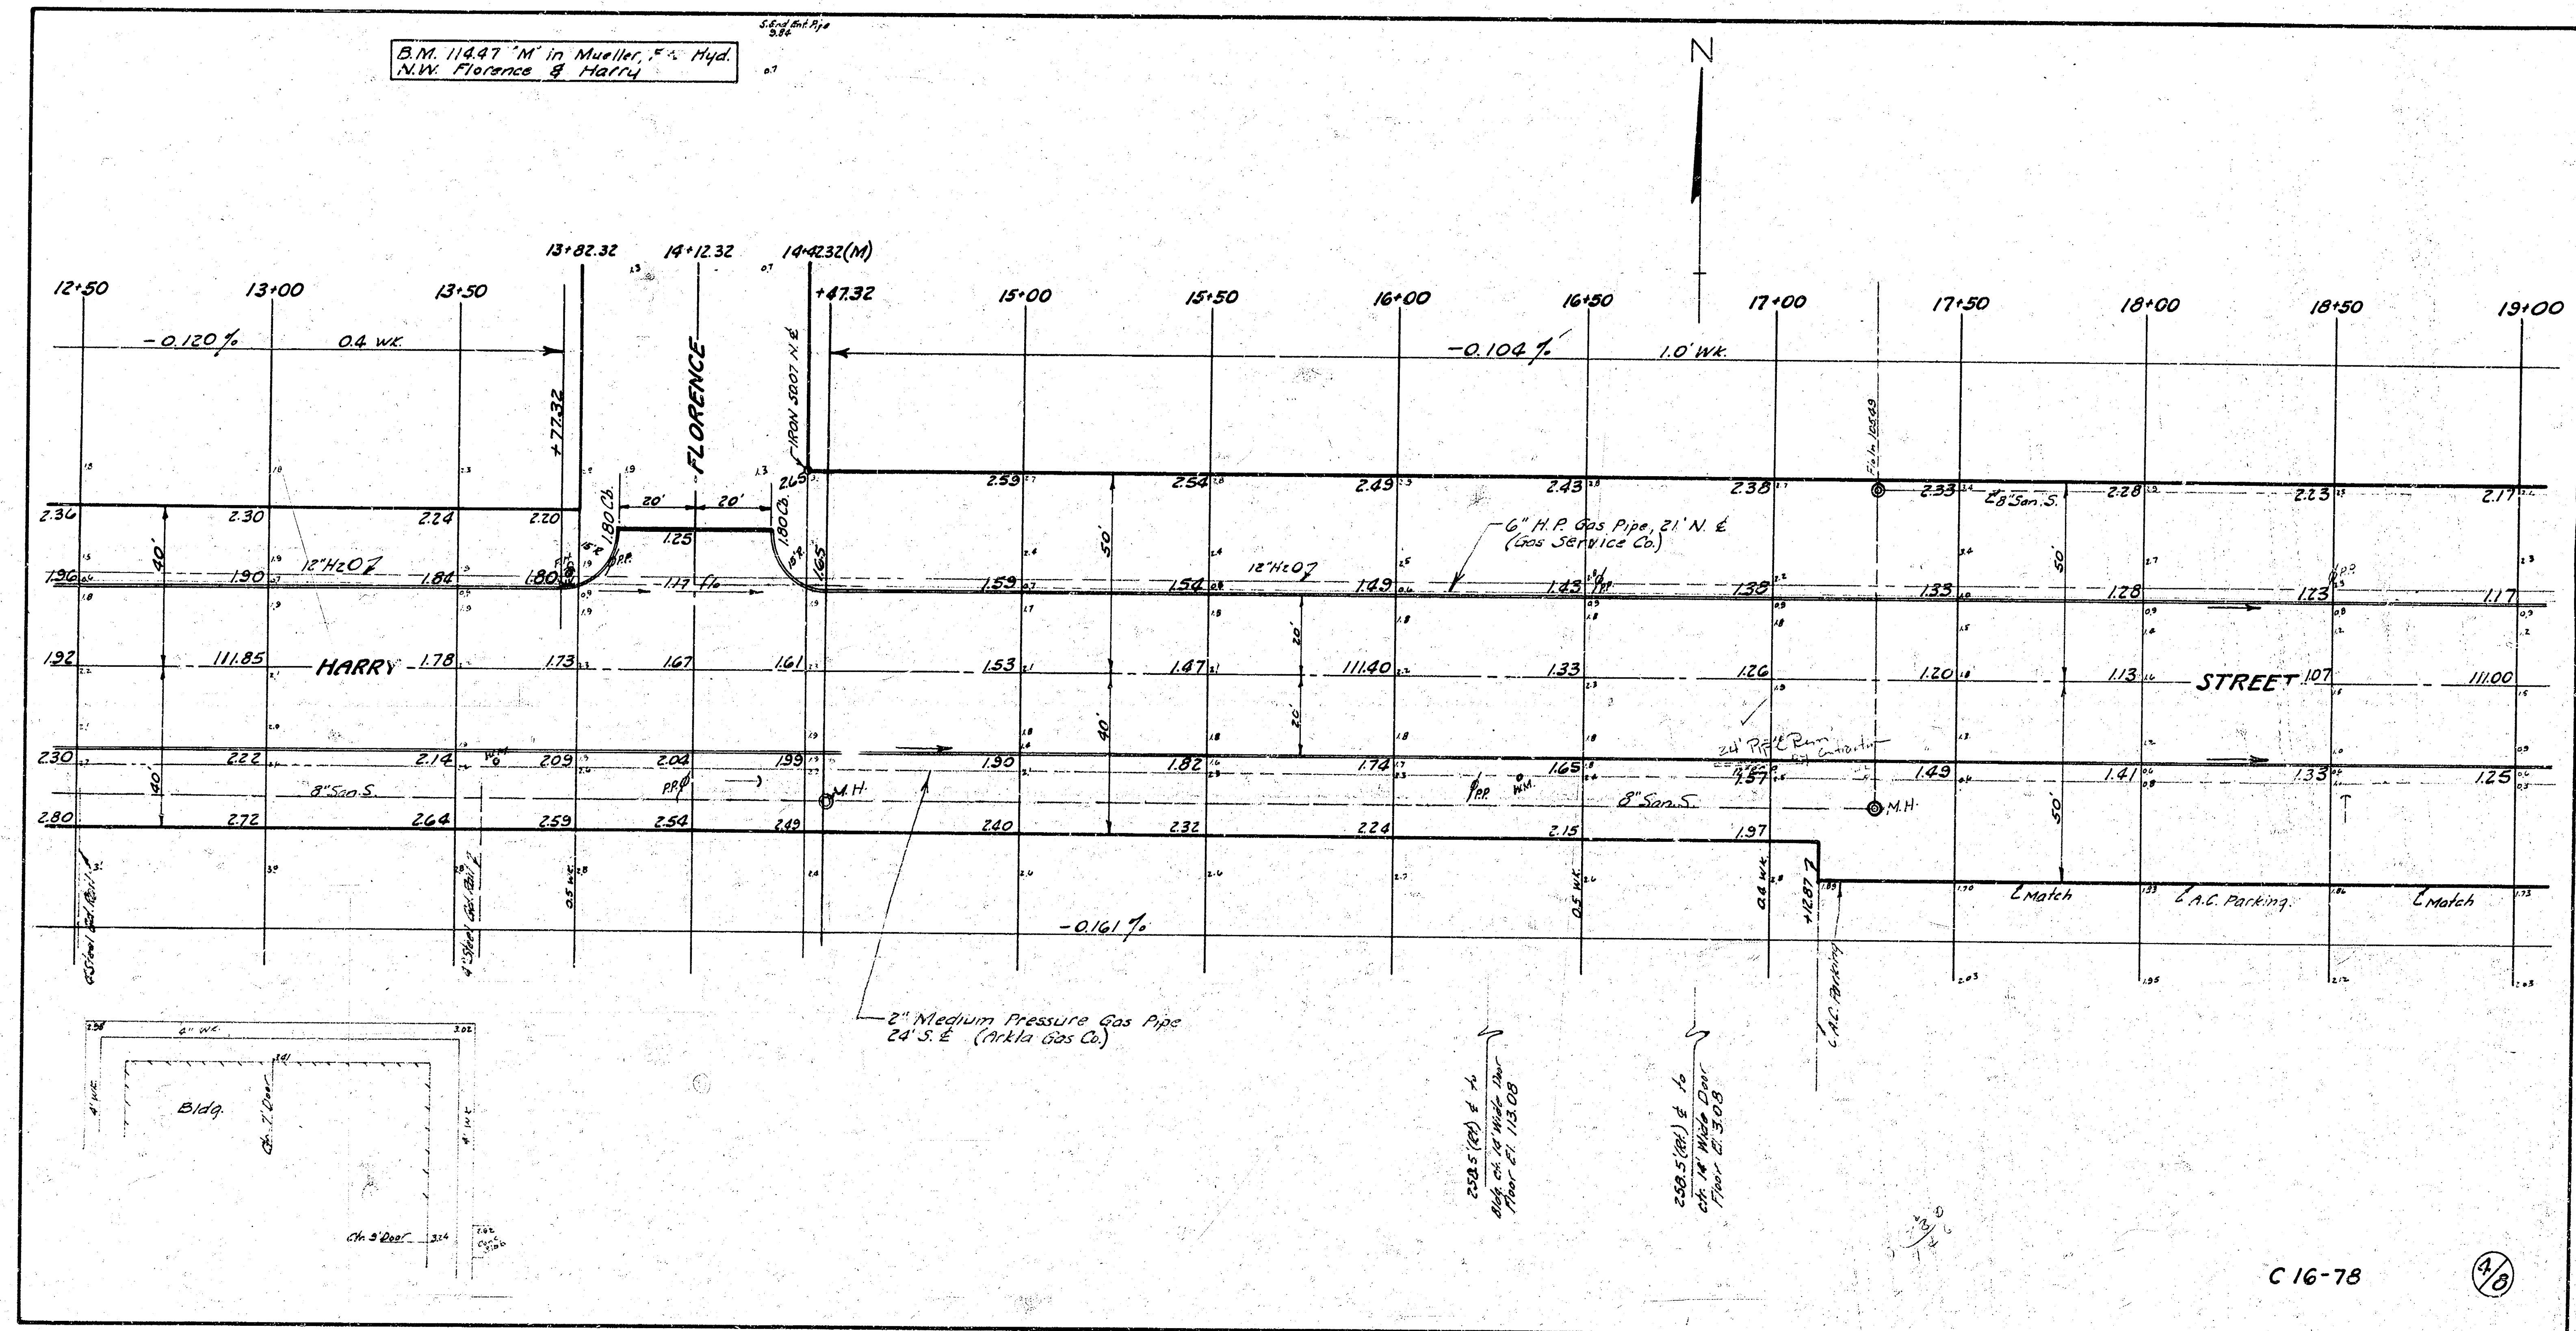

B.M. 111.03 "R" in Ritchie W. end of
S. Radius, Harry & West Street.

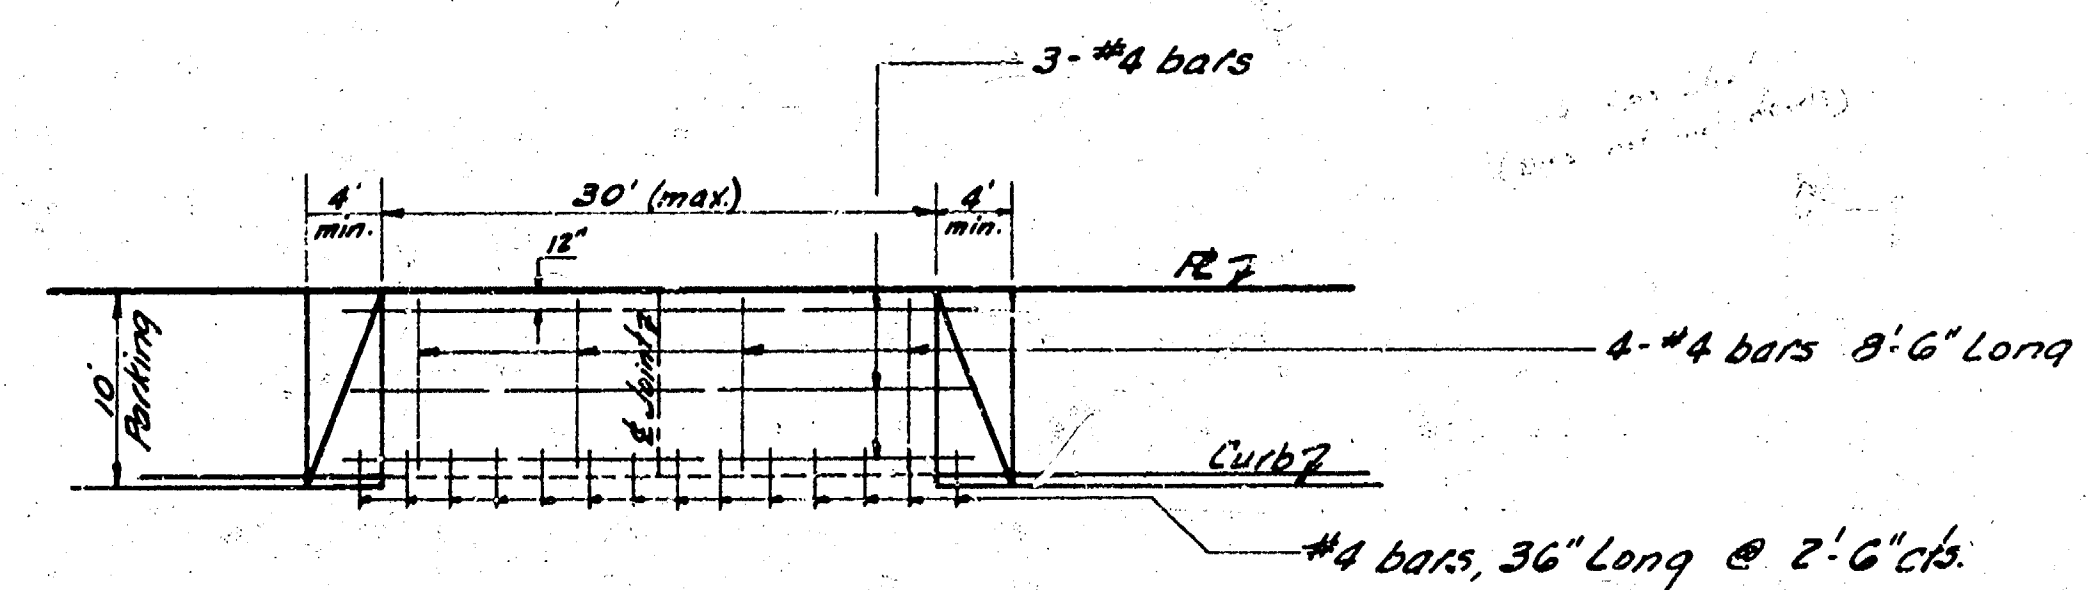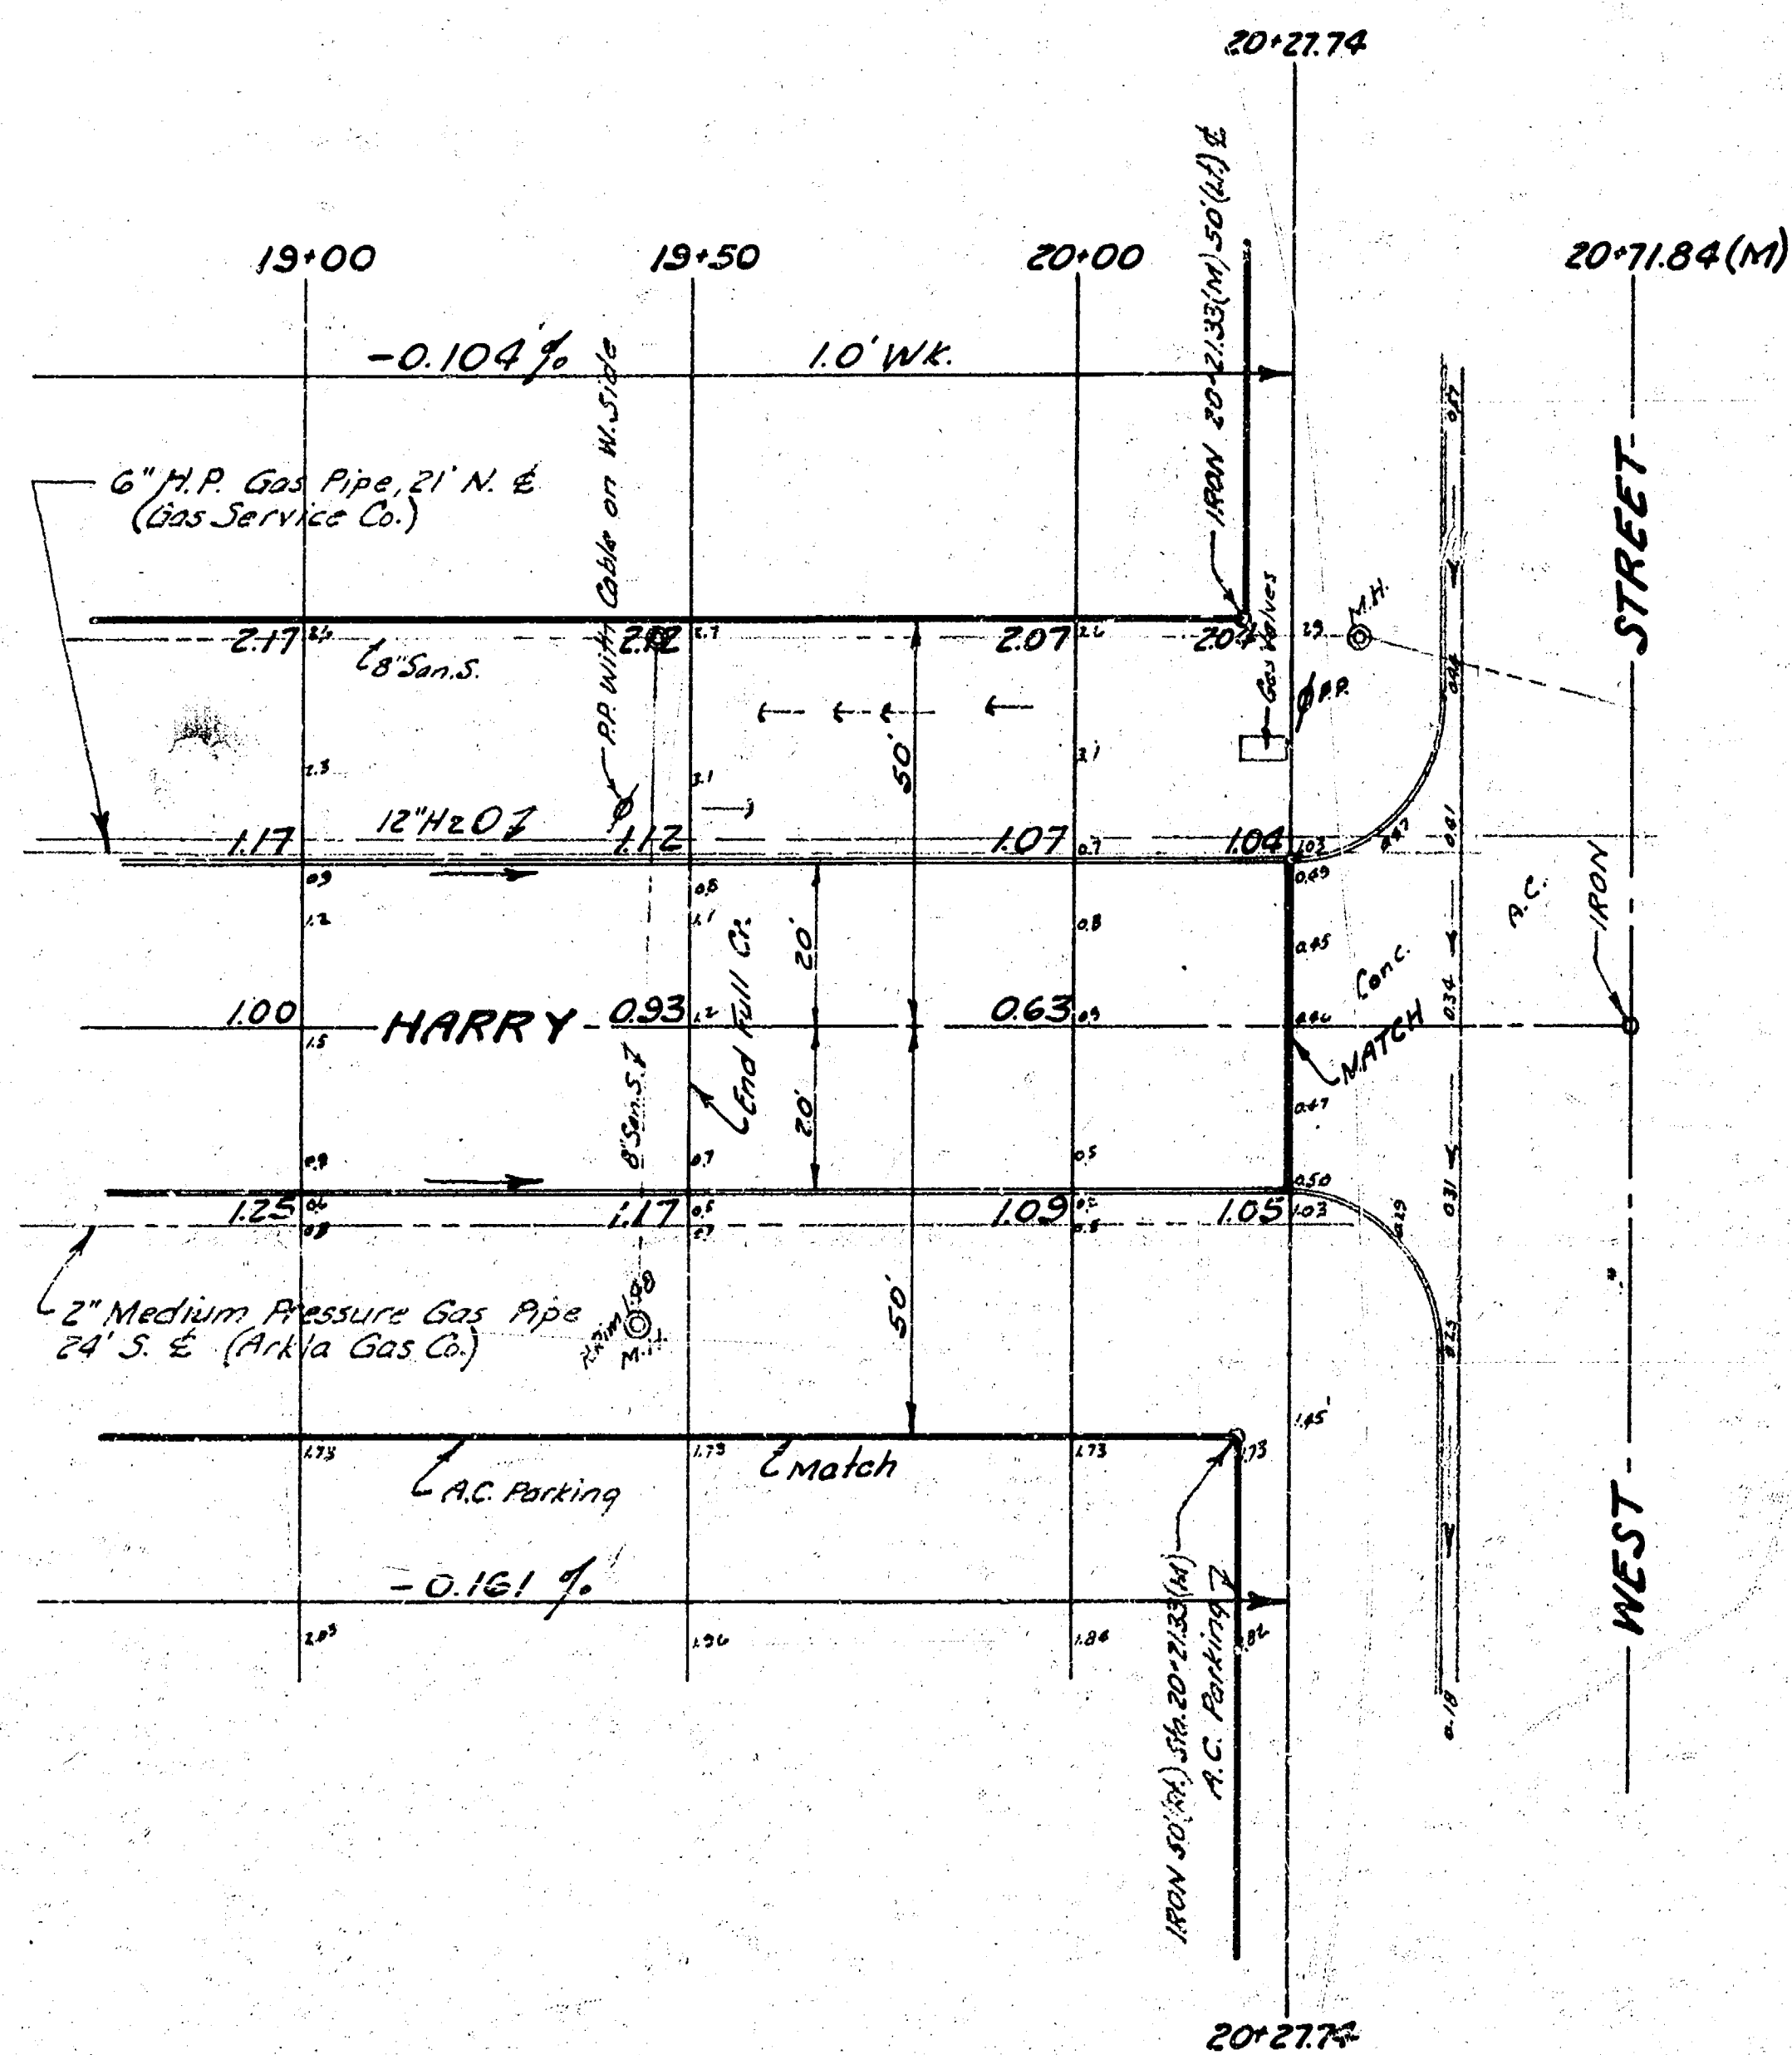

REINF STEEL PATTERN FOR RAMP TYPE DRIVE - INDUSTRIAL
Scale: 1" = 10'

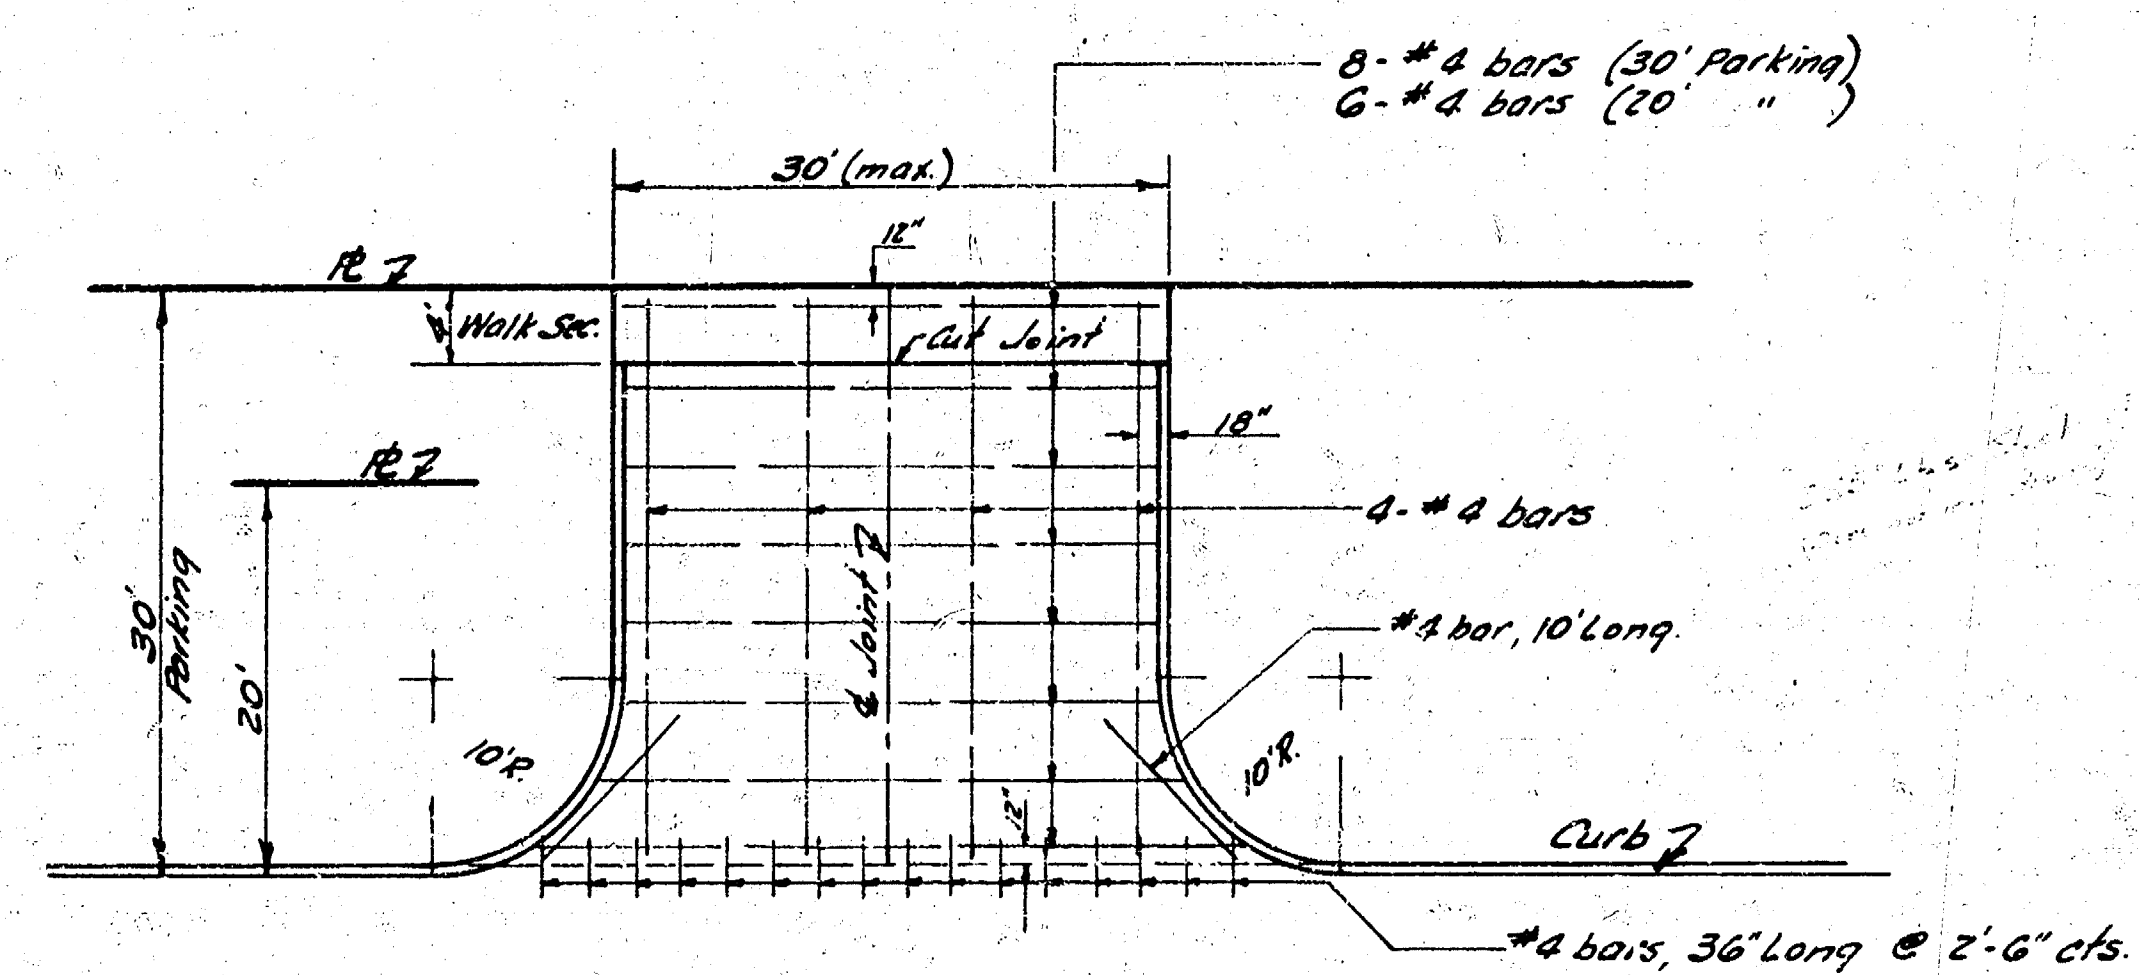

REINF STEEL PATTERN FOR 10' RADIUS DRIVES - INDUSTRIAL
Scale: 1" = 10'

C 16-78

5/8