
B.M. 101.55 1/2" ø SPIKE ON E. SIDE STREET, LIGHT POLE, N.W. COR. HASKELL & MILLWOOD.
B.M. 102.16 1/2" SPIKE N. FACE STREET LIGHT POLE S.S. HASKELL E. OF W.L. ELIZABETH.
CHAINING FROM W. TO E. ON N. R.

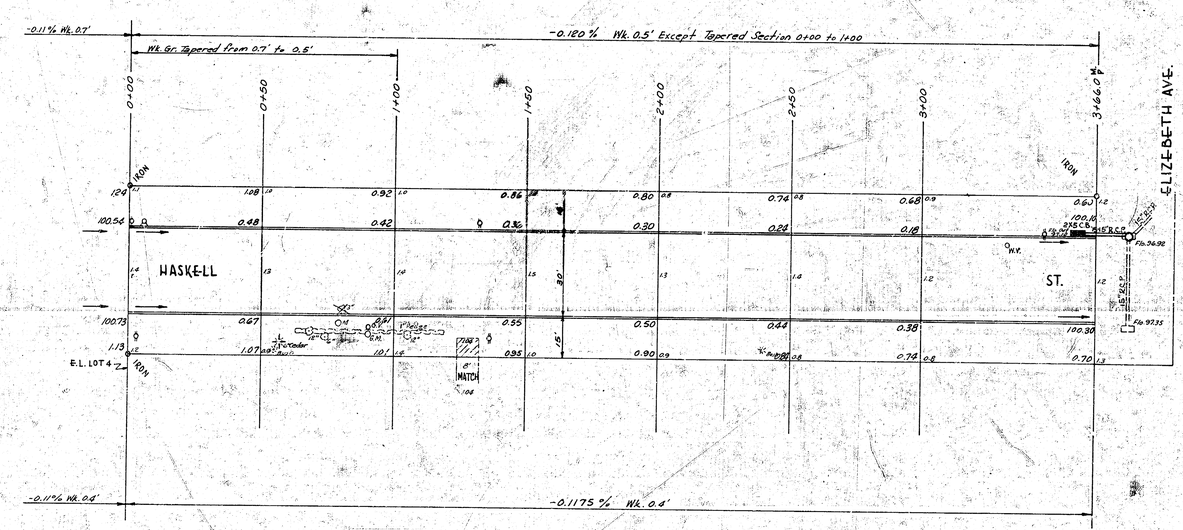

Survey KRAUS Bk. JAK. 12
Plan HOSTETTER
Field
Checked

EXCAVATION

PROP.	651.4
PLUS 10%	65.1
TOTAL	716.5

N
SCALE 1" = 20'

DONALD W. HOSTETTER LICENSED 1577 KANSAS PROFESSIONAL ENGINEER

1/6

HASKELL
FROM E.L. OF LOT 4, BLOCK 3, REPLAT OF LOTS 6,7,15,16, & 17 HAYCRAFT ACRES TO W.L. ELIZABETH AVE.
30' CONC. & C.B.
CITY OF WICHITA, KANSAS.
B.E. SMITH CITY ENGINEER
MAY 1957 PROJ. NO. C17-6