
B. M. 99.95 "G" in Globe N. cb Haskell, NW. Everett.
B. M. 102.46 S.W. cor. conc. porch No. No. 2240 Everett
Base line = ℄ Haskell Ave.

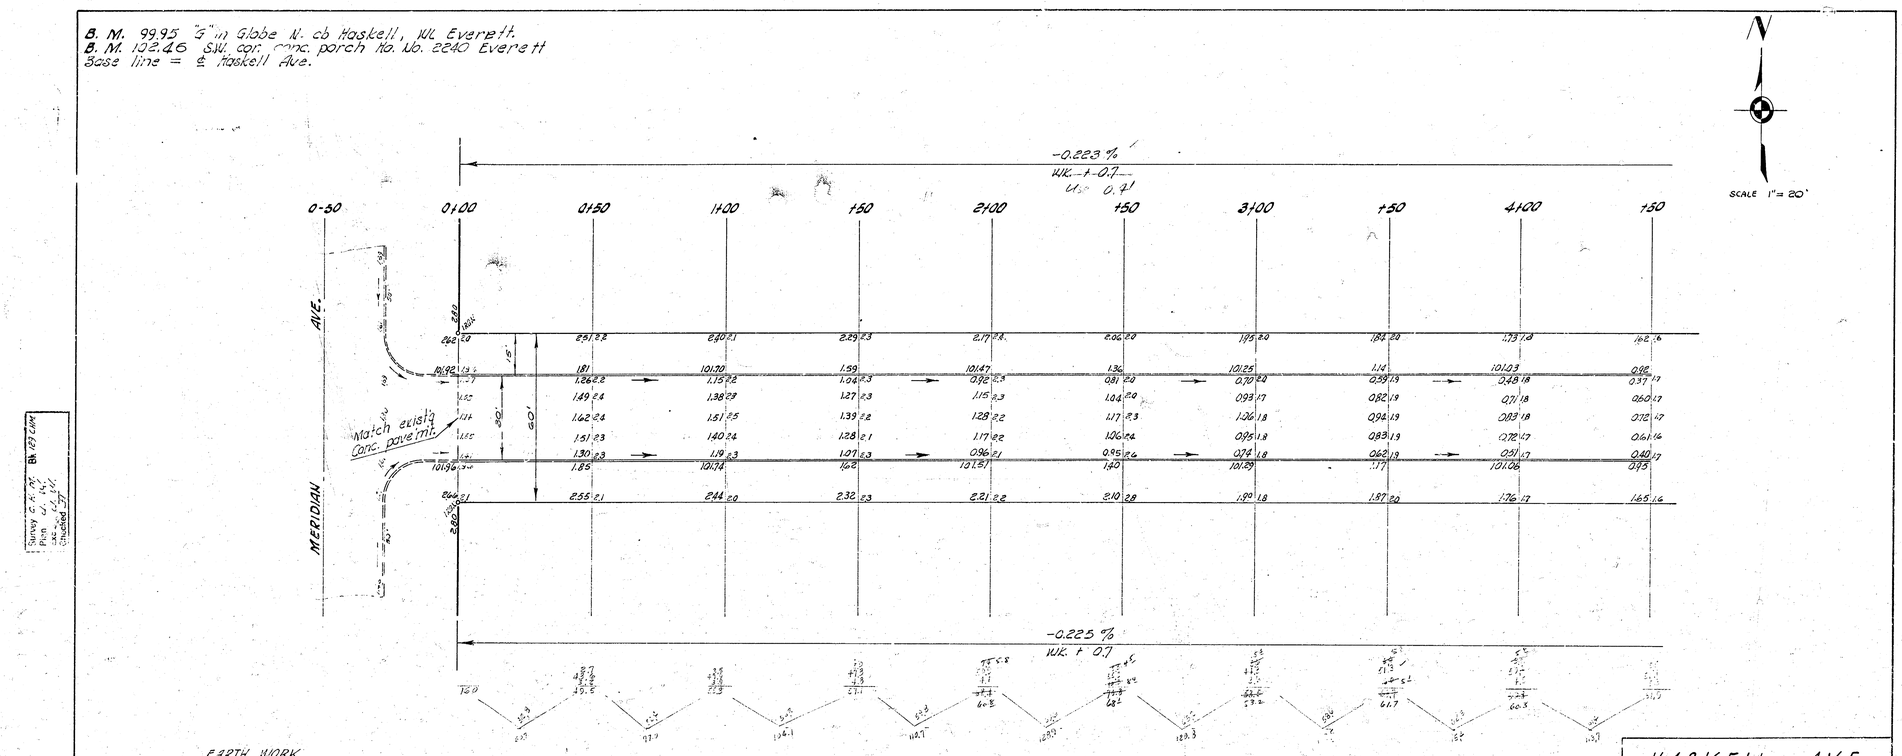

N

SCALE 1" = 20'

Survey C.S. No. Bk. 129 Last
Plan of Last
Checked By

EARTH WORK
EXCAVATION

CITY		PROP	
+10%	114.1 / 11.4	+10%	2026.6 / 202.7
	125.5 Cu. Yds.		2,229.3 Cu. Yds.

J. H. TAYLOR 2012 KANSAS PROFESSIONAL ENGINEER

B. E. SMITH LICENSED 436 KANSAS PROFESSIONAL ENGINEER

1/2

HASKELL AVE.

EL Meridian to WL Everett
30' CONC. & CB.
CITY OF WICHITA, KANSAS
B. E. SMITH CITY ENGINEER
Nov., 1939 PROJ. NO. C14-357

11

B. M. 1013.7 "G" in Globe S. of Haskell, EL Meridian.

