
B.M. 167.90 N.E. corner tile porch
House #535 South Oliver

NOTE:
Field Engineer to measure Sq.Ft. of Asphalt Mat Removed.


N

Scale 1"=20'

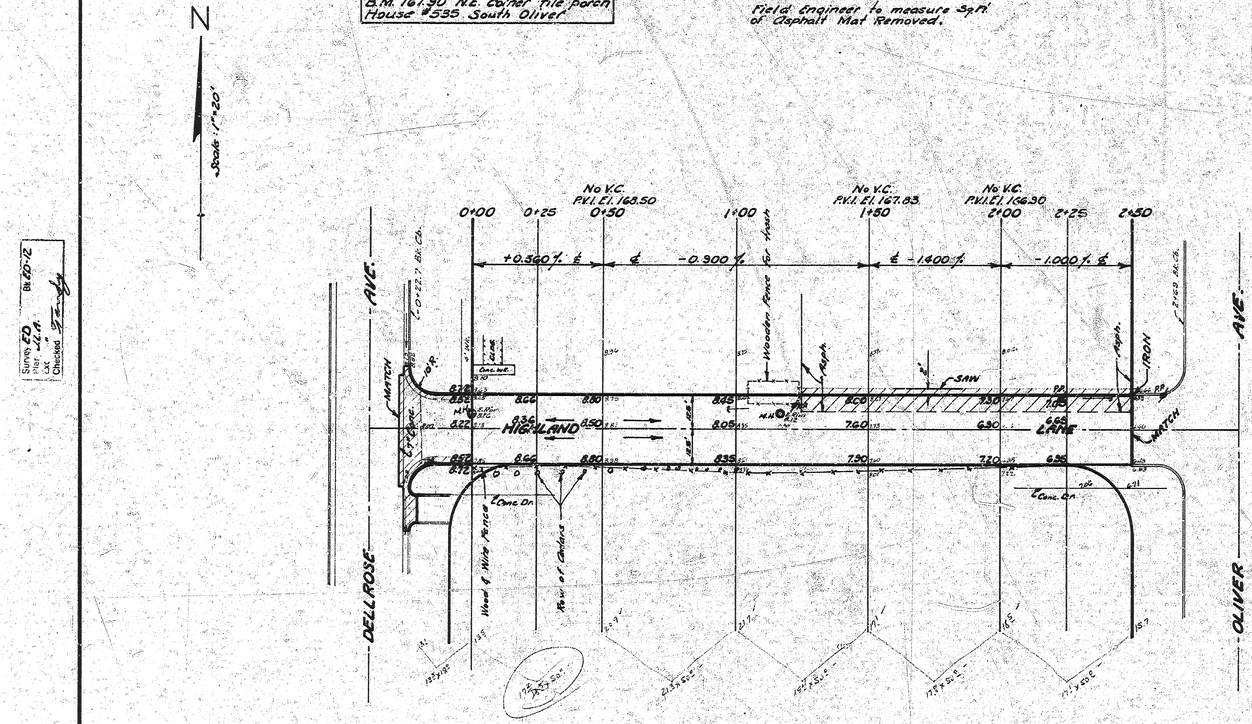

Surveyed ED
Drawn LCH
Checked

Bk. 20-12

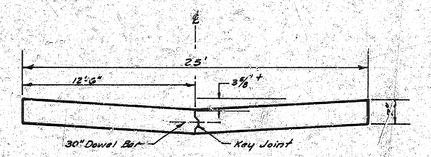

TYPICAL SECTION
No Scale

STEEL PATTERN
No Scale

NOTE
All Reinf. Steel to be #6 bars except dowel bars.

PROPERTY EXCAVATION		Sub-Grade Modification
	174 Cu.Yds.	120 Cu.Yds. Comp. Fill.
+10%	17 " "	
Totals	191 Cu.Yds.	
CITY		
	9 Cu.Yds. Exc.	40 Cu.Yds. Comp. Fill
+10%	1 " "	
Total	10 Cu.Yds.	

B.E. SMITH LICENSED 435 KANSAS PROFESSIONAL ENGINEER

JOHN L. ALLEN LICENSED 821 KANSAS PROFESSIONAL ENGINEER

Revised 11-20-69

HIGHLAND LANE
FROM E.L. DELLROSE AVE.
to W.L. OLIVER AVE.
25'-7" Concrete
B.E. SMITH CITY ENGINEER
CITY OF WICHITA KANSAS
Date: Nov. 1969

Project No. C19-65

11 2 5 (8)