

BM:— 173.05 NW cor. porch NS. English Motor Lodge.

BM:— 171.46 ± on NW cor. conc. base for Texaco sign post NW cor conc. parking slab — SE cor. Hunter & Kellogg.

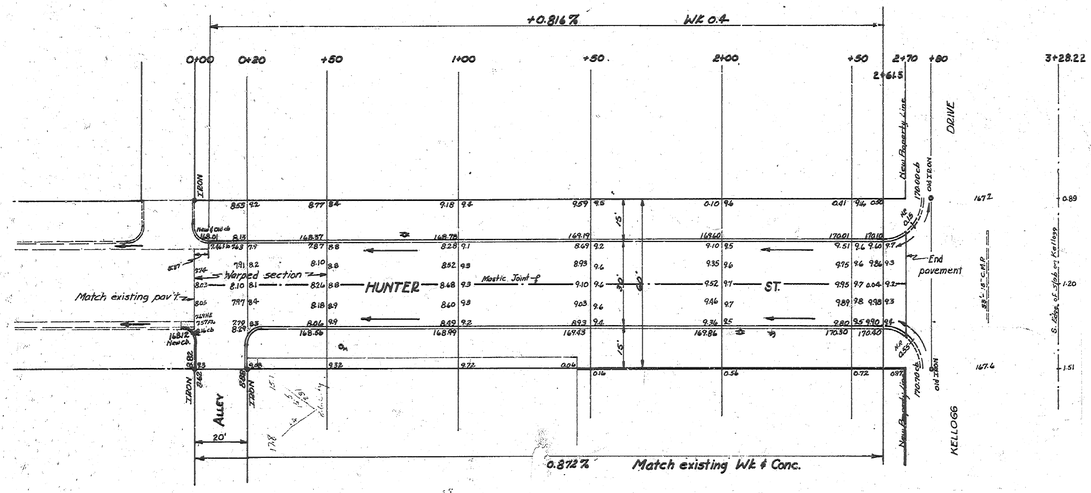

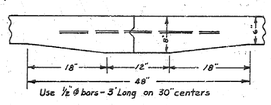

DETAILS OF MASTIC JOINT

Survey Kraus Bk JAK 8
Plat Greene
Ext Greene
Checked

Excavation —
Property
C.Y. 1.7 / 3 = 1.9 cu yds
Street
C.Y. 166 / 27 = 18.3 cu yds

HUNTER ST.

NL Lot 1 Blk 1 Eastridge Addn — SL Kellogg.

30' Conc. & Cb.

CITY OF WICHITA, KANSAS

B.E. SMITH CITY ENGINEER

March 1956 PROJ. NO. C-15-247

B. E. SMITH LICENSED KANSAS REGISTERED ENGINEER 435

1 12 2 14