

BM= 169.02 R.R. SPIKE N.S. BELL POLE N.E. RUTLAND AND DOUGLAS

SCALE 1" = 20'

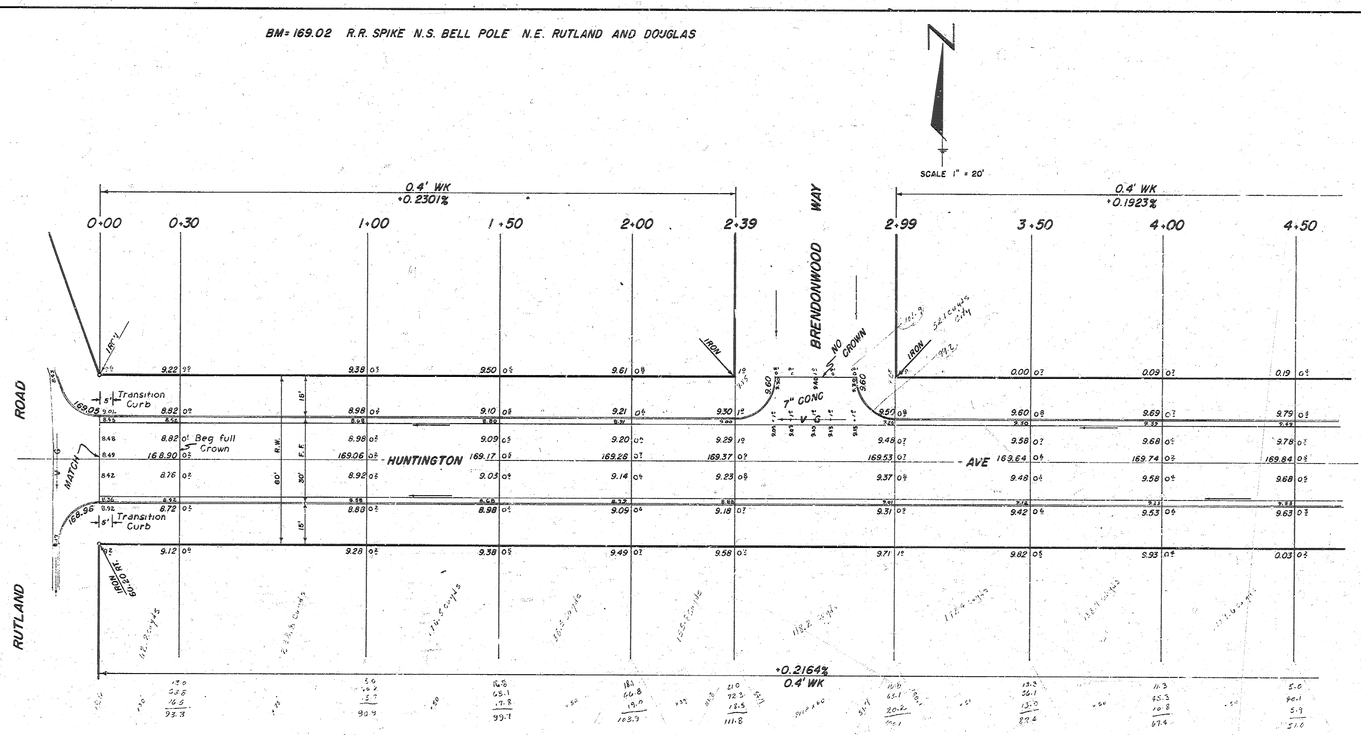

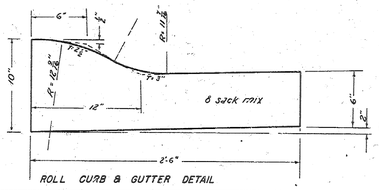

ROLL CURB & GUTTER DETAIL

EXCAVATION


	Property	City
	1818.4 cu yds	~~141.5~~ cu yds
+10%	181.8 " "	+10% 14.2 " "
Totals	2,000.2 cu yds	155.7 cu yds

SHEET 1 OF 2

B.E. SMITH 436 REGISTERED KANSAS PROFESSIONAL ENGINEER

HUNTINGTON	AVE
E.L. RUTLAND RD	TO W.L. POSTOAK RD.
26'- 2'-30'	ASPH. CONC.
B.E. SMITH	CITY ENGINEER
CITY OF	WICHITA, KANSAS
DATE APRIL 1935	PROJ No. C15-15

Young Office of Engineers

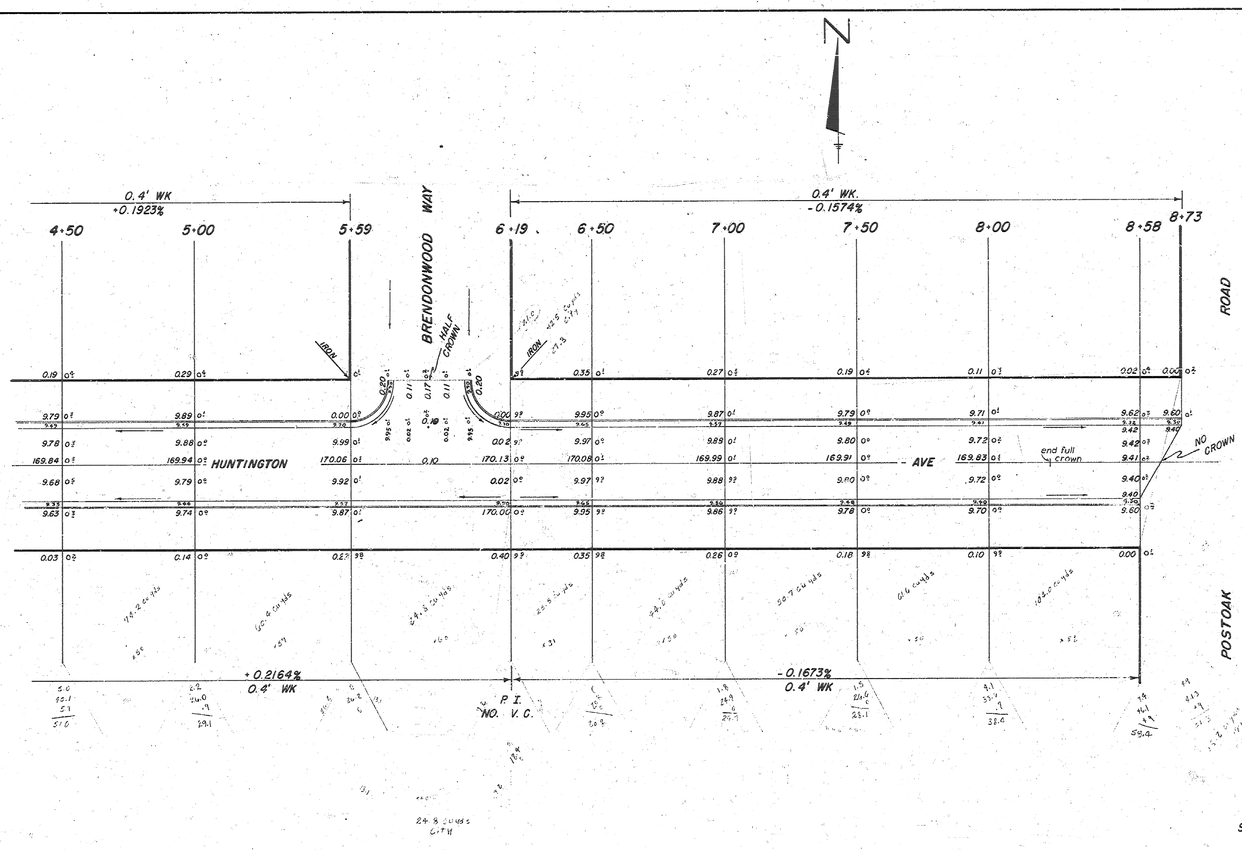

SHEET 2 OF 2 C15-15