B.M.: 1283' R.R. Spike in Power Pole, N.W. Cor. 21st and HYACINTH

Scale 1"=20'

STREET

CORNELISON ST.

HYACINTH

LANE

21ST

CORNELISON ST.

Proposed 4' Sidewalk.

Proposed 4' Sidewalk.

Asphalt

0.80 Ac. Elev. 1284.8 100' V.C.

• SIDEWALK •

Grade Parking and Clear Right of Way for Proposed Sidewalk. Compact Backfill in Sidewalk Area. Sidewalk by "OTHERS".

• EARTHWORK •

PROPERTY		CITY	
EXCAVATION	COMP. FILL	EXCAVATION	COMP. FILL
1,046.5 Cu yds	36.8 Cu yds.	1814 Cu yds	1.0 Cu yd
10% 104.7 " "	10% 3.5 " "	10% 18.2 " "	10% .1 " "
1,151.8 Cu yds.	38.3 Cu yds	185.6 Cu yds	1.1 Cu yds
S.L.M. 810 Cu yds		S.L.M. 60. Cu yds.	

R. W. LINN — LICENSED — 3695 — REGISTERED — KANSAS

JAMES H. TANCY — 20:2 — CHIEF CLERK

HYACINTH **LANE**

M.L. RIVER PARK DR To S.L. 21ST STREET.

26'-2'-30' **ASPHALTIC-CONC**


CITY OF WICHITA, KANSAS

B. E. SMITH CITY ENGINEER.

DATE JULY 1969 PROJ No. C-19-18

1/2

PL- 670' TL- 730'

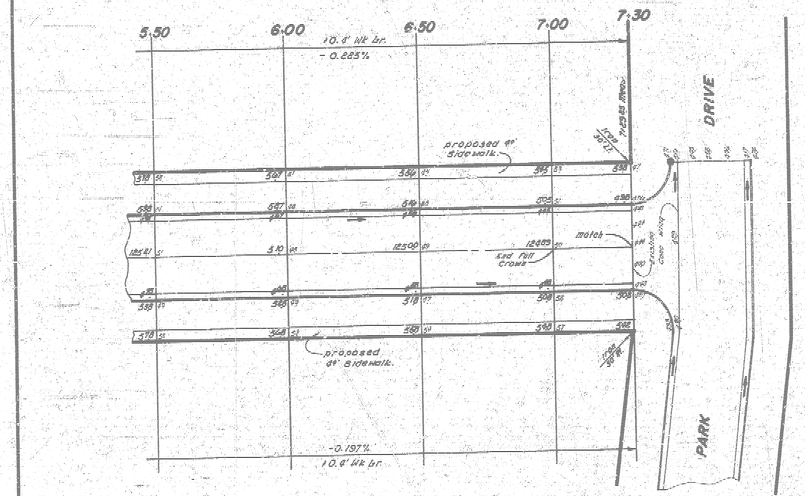

6/3 HYACINTH LANE

Proj No. C14-18