BM 128.04 SW cor 1st conc. step Ho# 2402 Jackson Ave.

NOTICE TO CONTRACTOR:
All entrance pipes are to be disposed of in accordance with instructions of City Dirt Checker.

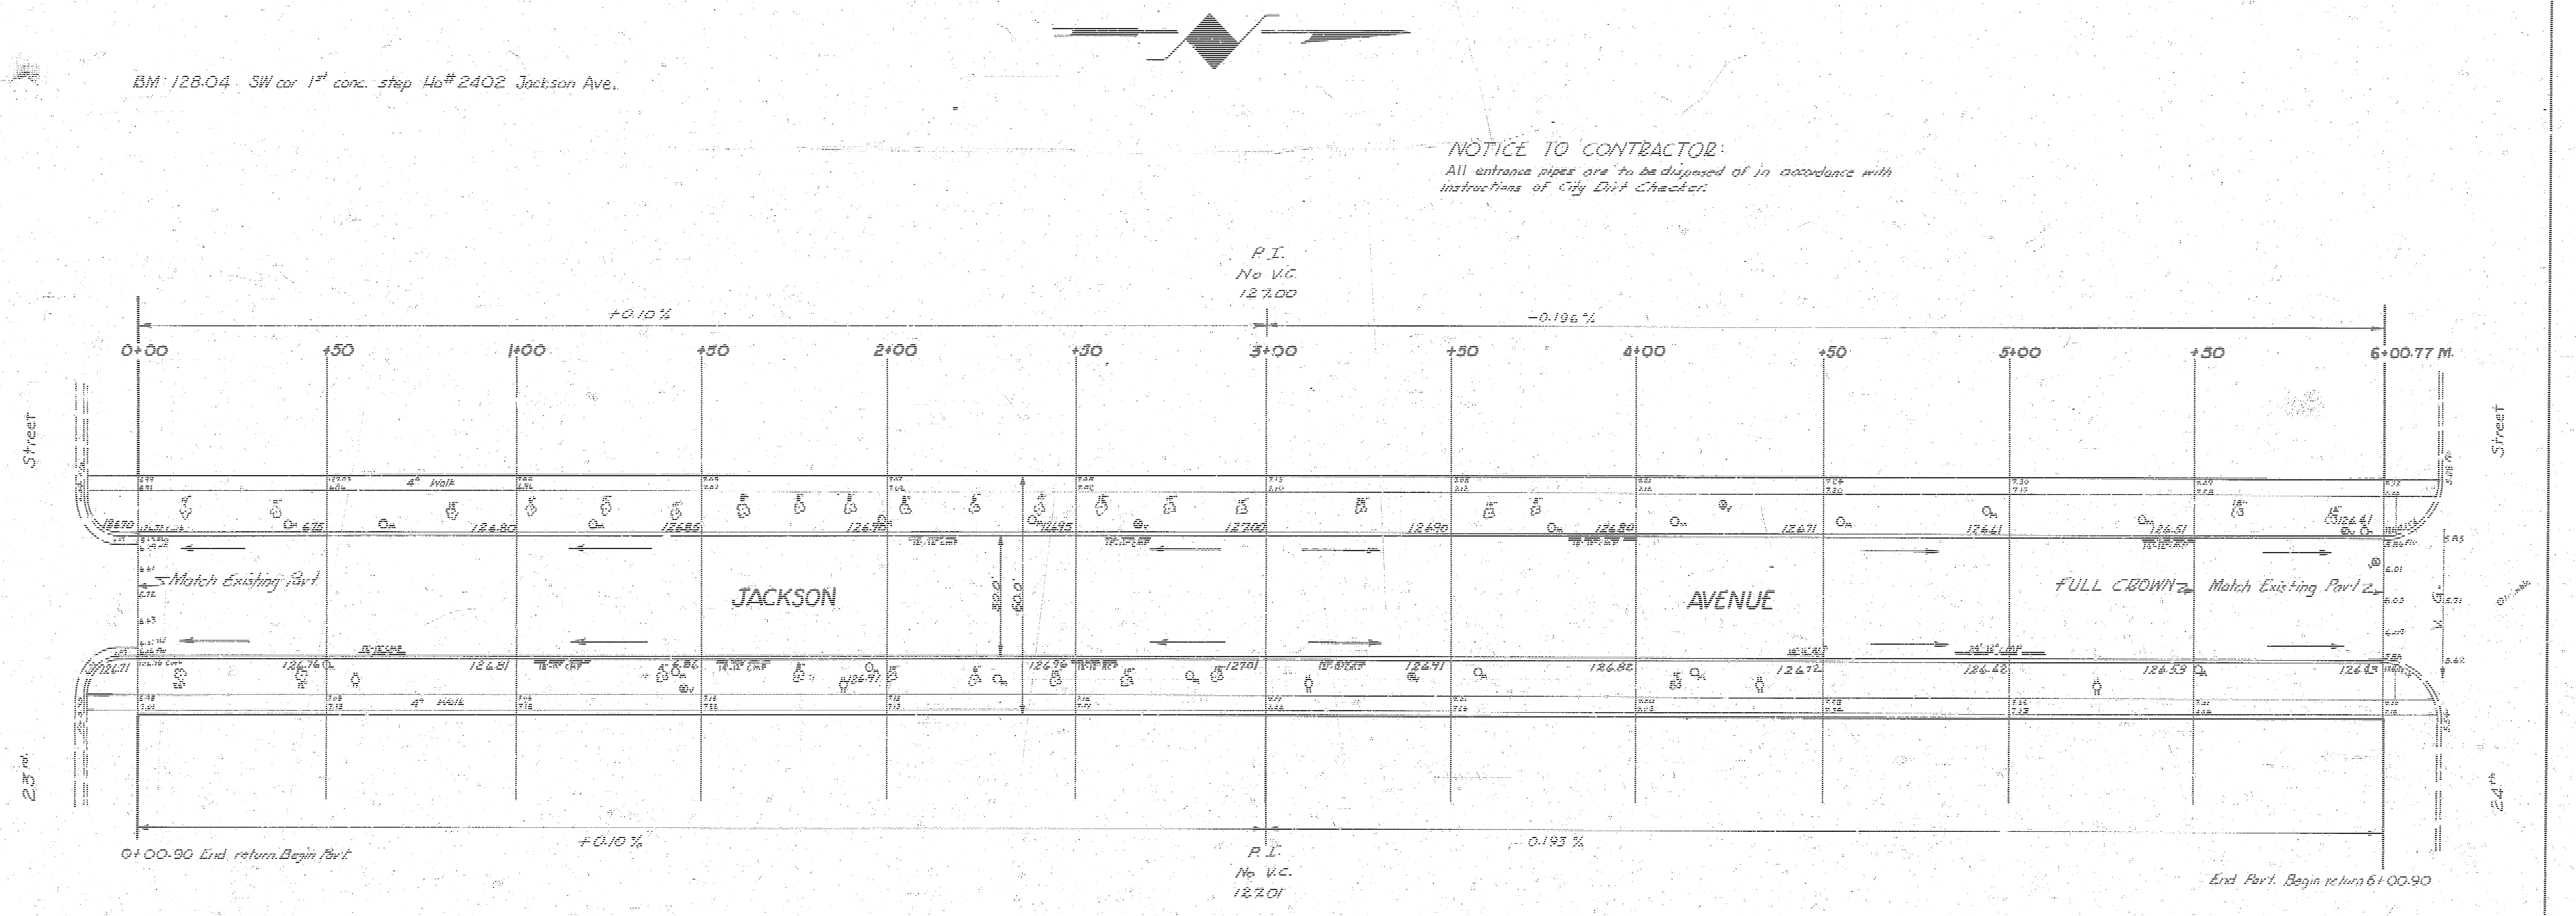

Survey GY Bk 1481
Drawn M.G.
Traced M.G.
Checked

Excavation –
Property City
391.9
39.2
431.1 cu yds

Sheet 1 of 2.

JACKSON AVENUE
NL 23rd St. to SL 24th St.
30' Conc & Cb.
CITY OF WICHITA, KANSAS
B.E. SMITH CITY ENGINEER
APRIL 1957 PROJ NO C16-201