
Survey Approved
Plan & Scheme
Lay Out Approved
Checking

BM-106.30 "G" in Globe W. End N. Curb @ WL. Irving and Millwood.
Base Line = Centerline of Irving

1" = 20'

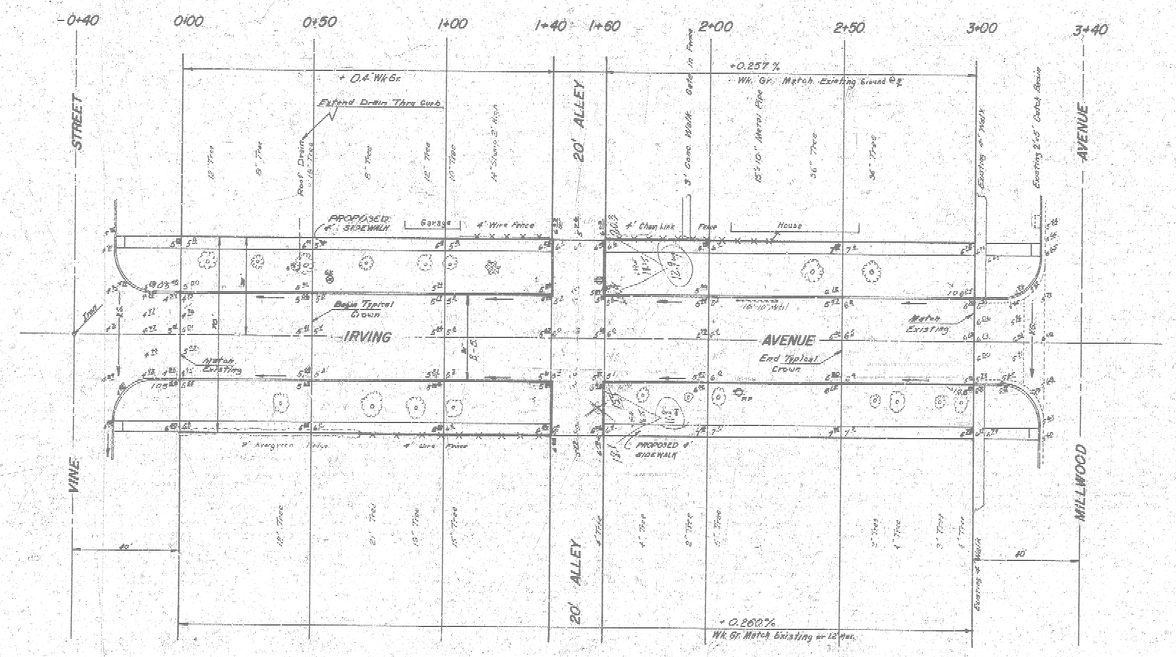

JAMES H. TANDY
LICENSED
2012
PROFESSIONAL ENGINEER
KANSAS

B.E. SMITH
LICENSED
406
PROFESSIONAL ENGINEER
KANSAS

SIDEWALK:
Grade parking and clear Right of Way for proposed sidewalk. Sidewalk to be Constructed by "Others".

EARTHWORK

	PROPERTY "EXCAVATION"	CITY
	+285% Cu. Yds.	41.1 Cu. Yds.
+10%	28.5	+10% 4.1
	248.8 Cu. Yds.	45.2 Cu. Yds.

170 Cu. Yds. Comp. Fill S.G.M. — 30 Cu Yds. Comp. Fill S.G.M.

IRVING	AVENUE
E.L. VINE	to W.L. MILLWOOD
30' CONC.	and CURB
CITY of	WICHITA, KANSAS
B.E. SMITH	CITY ENGINEER
DATE May, 1969	PROJ. NO. C1B-108