
B.M. #1 111.53 S.W. Cor. conc. porch No. #2326 W. Irving
B.M. #2 111.51 S.W. Cor. conc. porch No. #2218 W. Irving

Chain E. on ℄

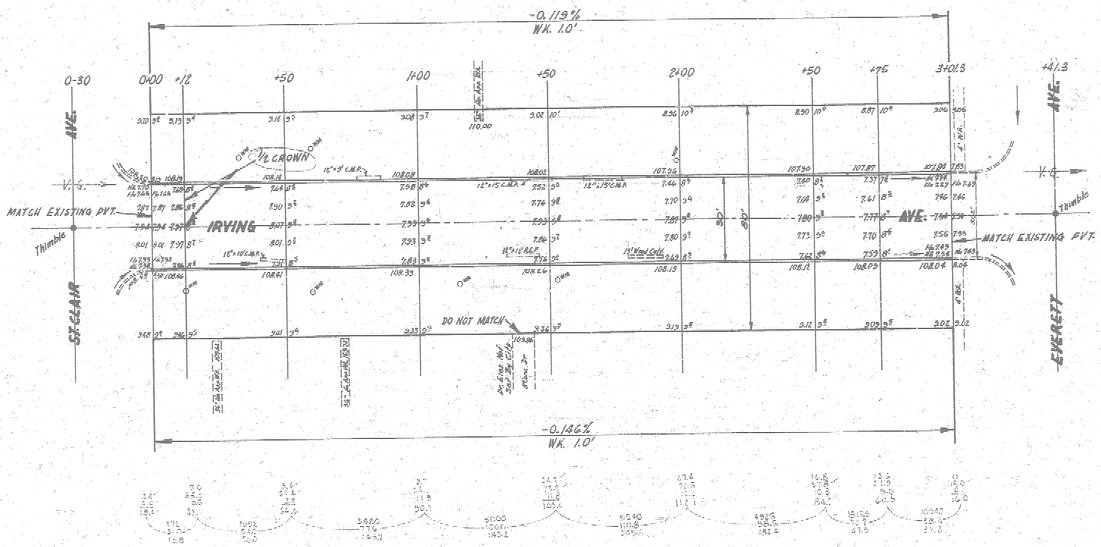

NOTE TO FIELD ENGINEER & CONTRACTOR
All Entrance Pipes are to be Disposed of in Accordance with City Dirt Checker's Instructions.

TOTAL EXCAV.
From Sta. 0+18 to 3+01.3 = 1501.3 Lin. Ft.
City O Cu. Yds.

B. E. SMITH No. 436 REGISTERED ENGINEER

IRVING AVE.
E.L. ST. CLAIR - W.L. EVERETT
30' CONC. & C.B.
CITY OF WICHITA, KANS.
B.E. SMITH — CITY ENGINEER
SEPT., 1954 — PROJ. NO. C14-235