B.M. 108.90 STD. SE COR McCORMIC & MERIDIAN
B.M. 111.53 SW COR CONC. POR. HOS # 2328 W. IRVING

STATIONING ON ℄

TIES TO IRON ℄ ST. CLAIR & ℄ IRVING
70.76 SE TO NW COR HO. FOUNDATION
73.71 SW TO NE COR HO. FOUNDATION
78.57 NW TO SE COR HO FOUNDATION
39.53 NE TO 60d SPIKE SE SIDE P.P.

TIES TO IRON ℄ SEDGWICK & ℄ IRVING
176.38 N.W. TO SE COR. HOUSE FOUNDATION
73.85 N.E. TO SW COR. HOUSE FOUNDATION
72.63 SE TO N.W. COR. HOUSE FOUNDATION

EXCAVATION

CITY
330.8
+10% 33.1
363.9 YDS³

PROP
819.4
+10% 81.9
901.3 YDS³

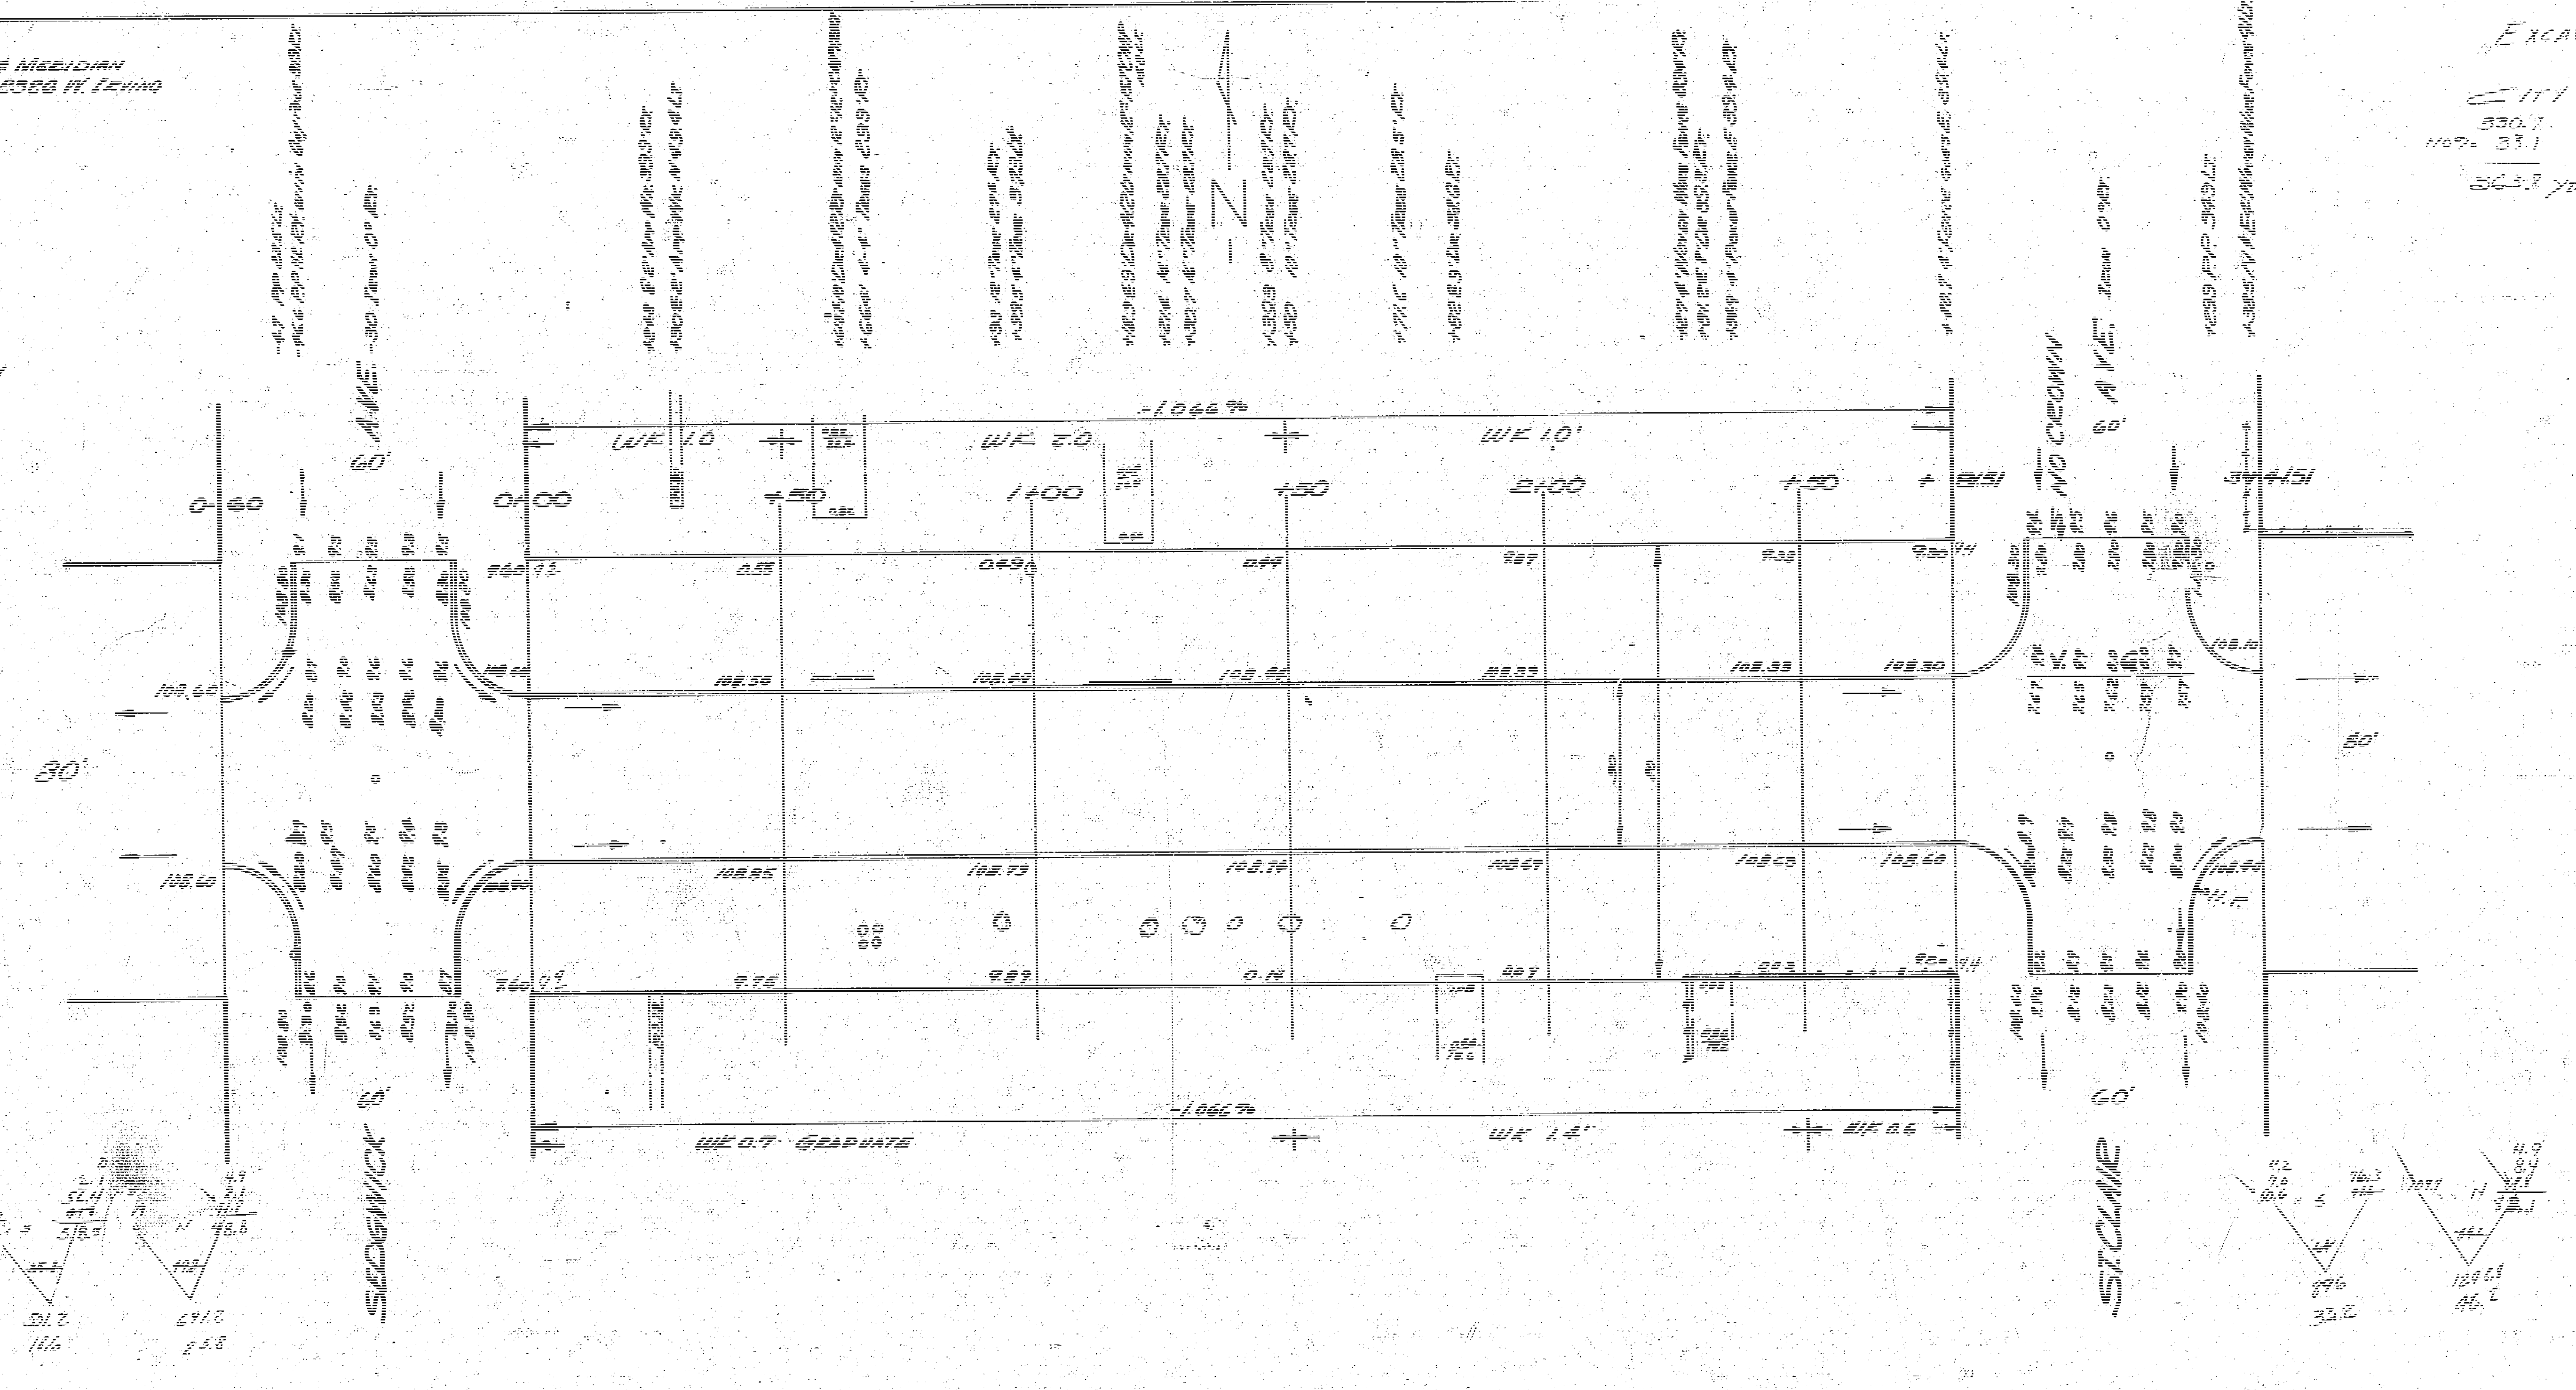
SEDGWICK
AVE.
60'
30'
0-60
0+00
+50
1+00
+50
2+00
+50
+ 81.51
3+41.51
WK 1.0
WK 2.0
WK 1.0'
-1.066%
WK 0.7' GRADUATE
WK 1.4'
WK 0.6
NO CROWN
ST. CLAIR
AVE.
60'
30'
108.56
108.40
108.46
108.33
108.33
108.30
108.85
108.73
108.74
108.69
108.63
108.60
109.60
108.60
108.10
108.40

Survey [illegible] Bk. [illegible]
Plan [illegible]
Date [illegible]
Checked

IRVING

WL SEDGWICK TO EL ST. CLAIR
30' CONCRETE & CURB

CITY OF WICHITA
B E SMITH CITY ENGINEER
JUNE '53 PROJ. 613-29

B. E. SMITH
438