
BM- 1097.0 ℄ in Globe N and E of S.W. Irving & Edwards.
Station 0 on ℄ Irving.

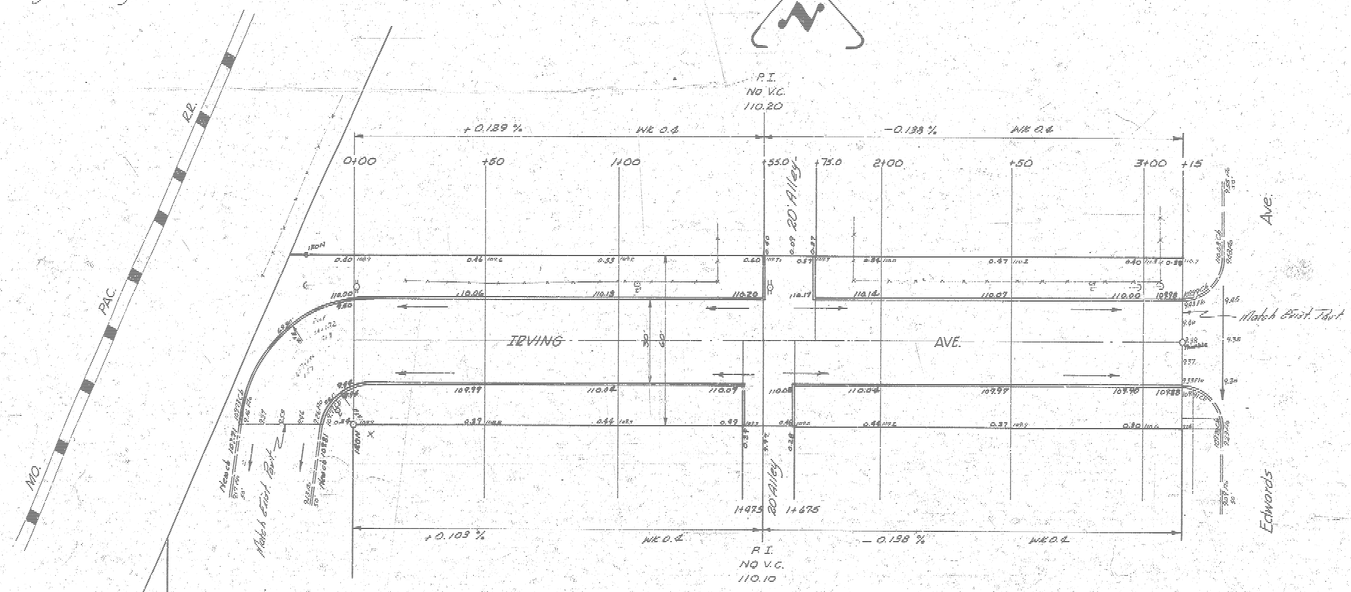

Excavation Totals

— Property —

Cut 105.2 / 10.5 = 115.7 Cu. yds

Fill 79.0 / 3.9 = 83.9 Cu. yds

— City —

Cut 12.8 / 1.3 = 14.1 Cu. yds

Fill 11.1 / 1.1 = 12.2 Cu. yds.

Sheet 1 of 2

IRVING AVE.
EL MO. PAC. R.R. R/W to W.L. Edwards
30' Conc. ℄ C.b.
CITY OF WICHITA, KANSAS
B.E. SMITH CITY ENGINEER
AUG. 1956 PROJ. NO C16-113