


B.A. 108.20 1/2" CON. LOWER STEP NO. 8001 INDIANAPOLIS 10' CONC. & CB
 S.M. 105.78 15" IN CONC. P.V.L. INDIANAPOLIS, S. CO. C.W. BLVD.

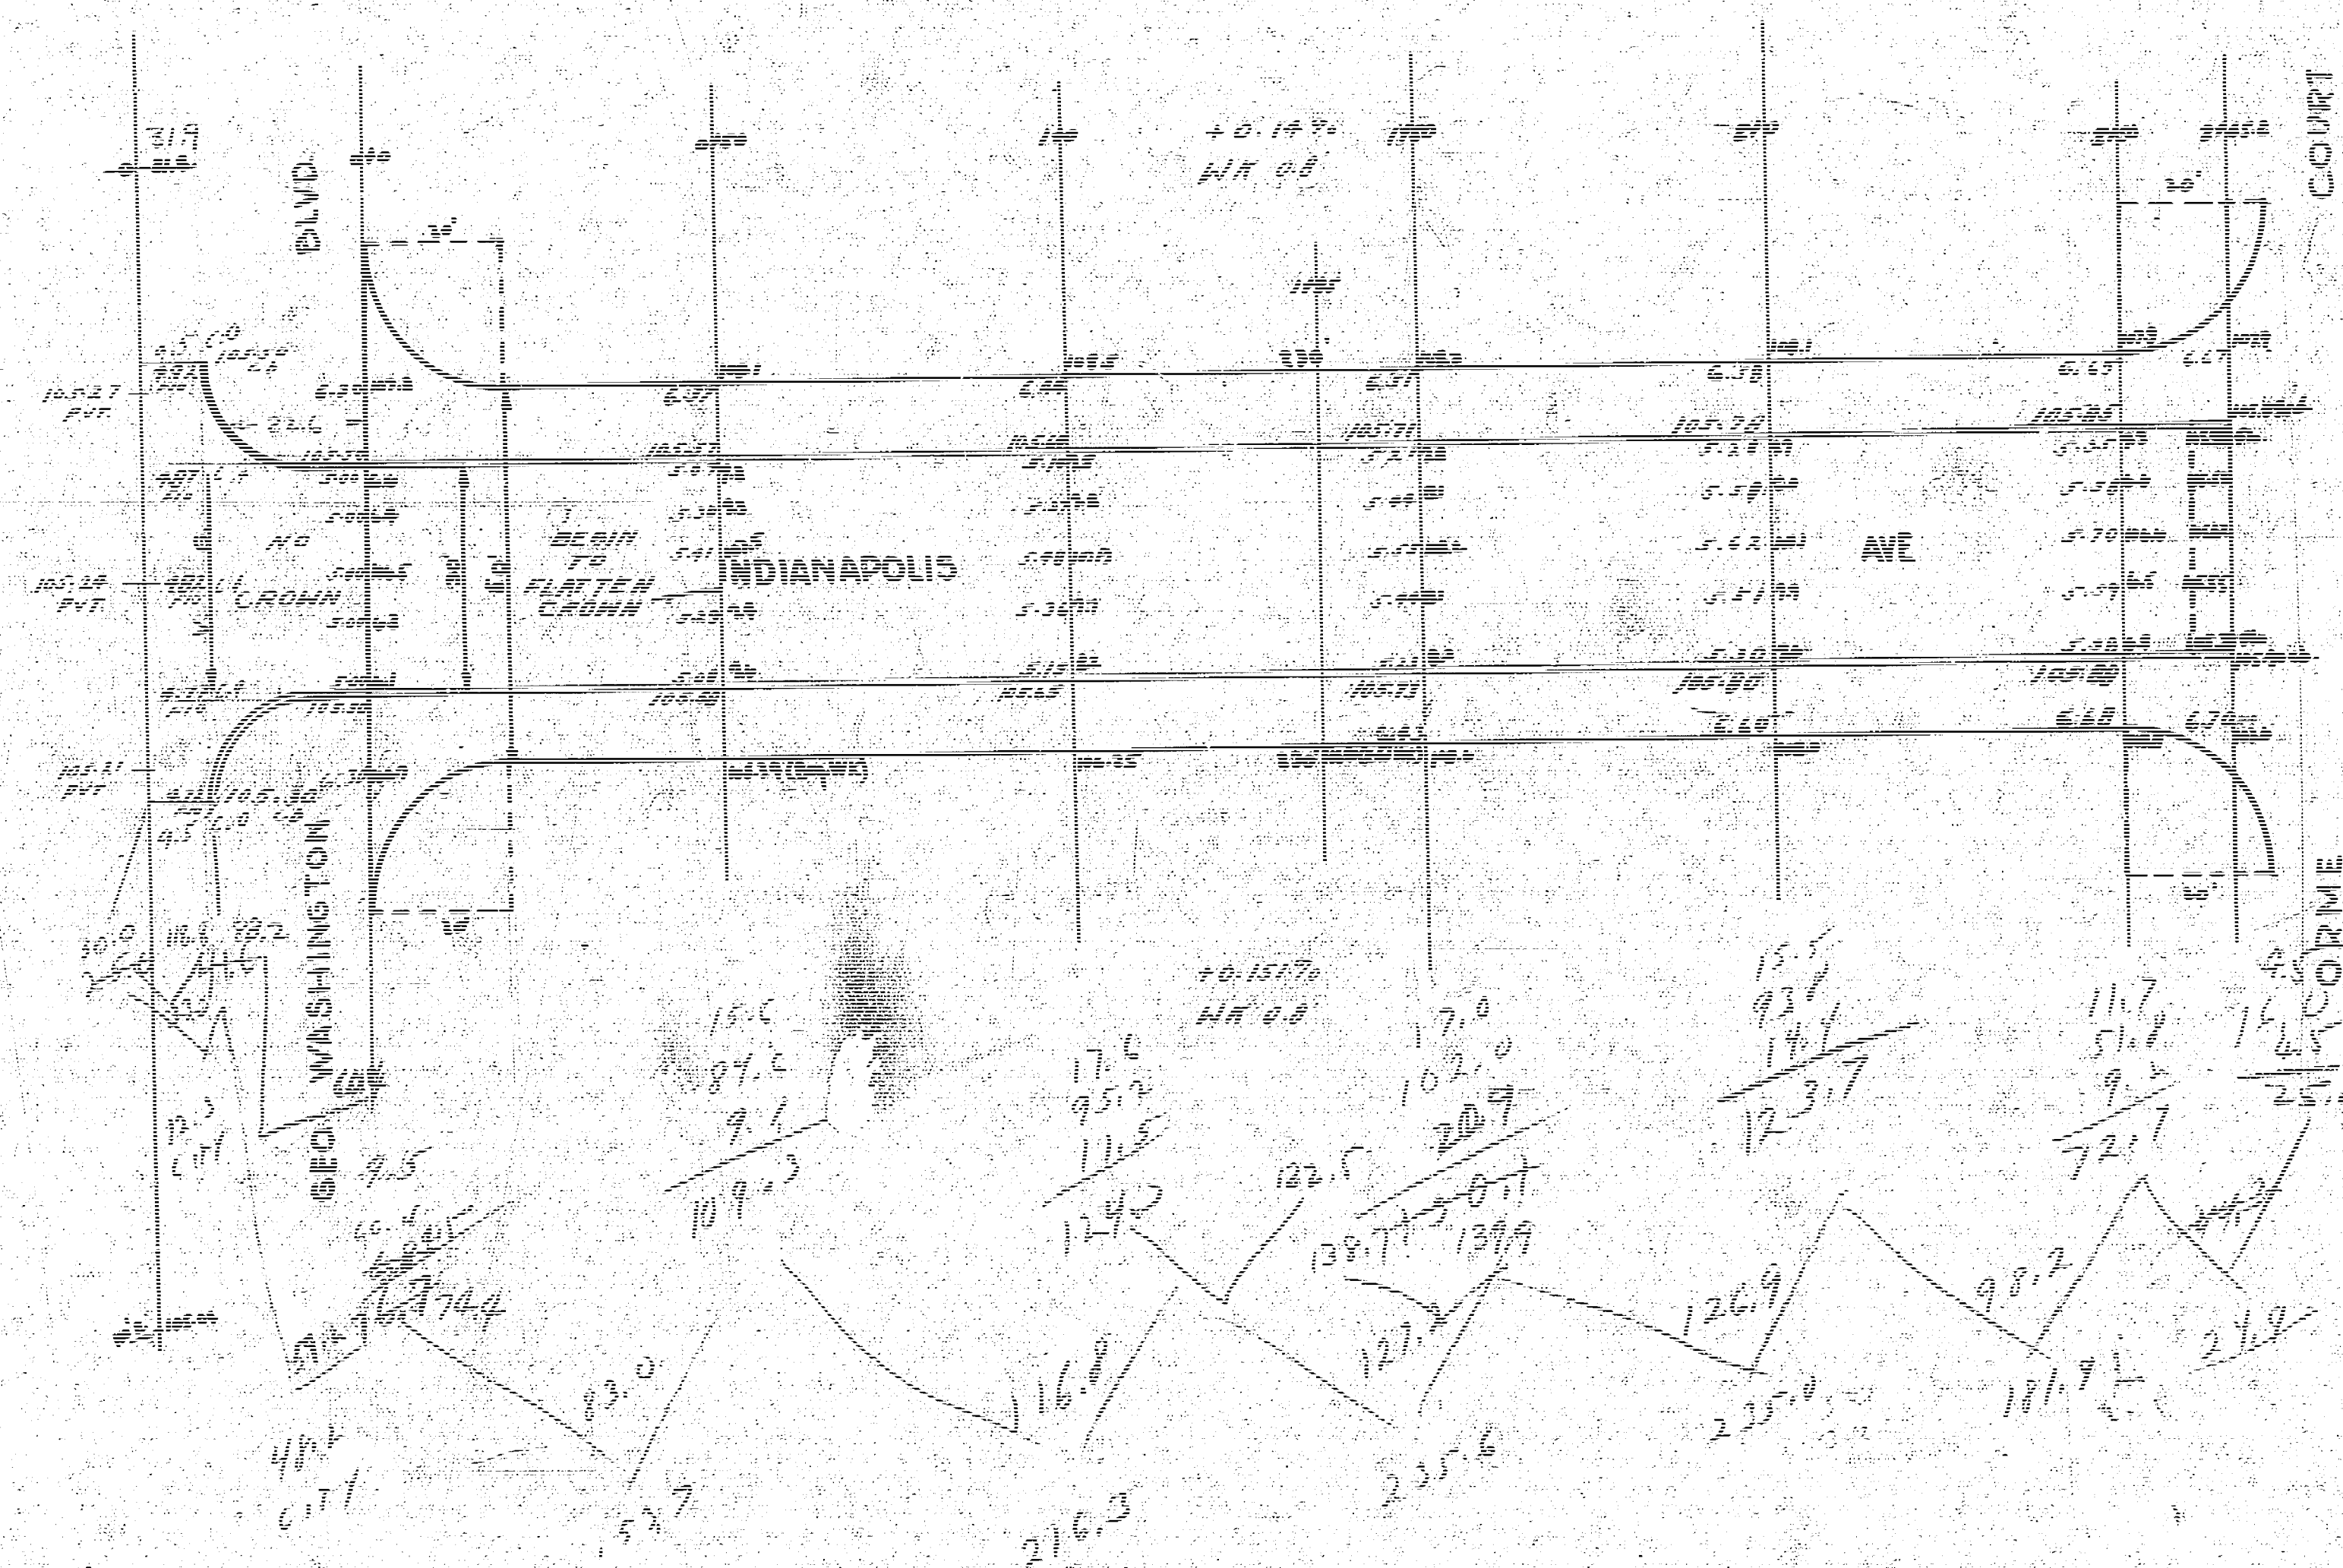

Prop	Cur
153.2	12.3
216.3	44.2
235.6	60.5
235.6	6.8
101.9	6.6
24.9	
1047.4	
1150.0	
1152.1	

12 sheets
INDIANAPOLIS AVE
 EL. GEO. WASH. BLVD. TO W.L. ORME CT
 30" CONC. & CB
 CITY OF WICHITA, KANS.
 L.K. WHITE CITY ENGINEER
 APRIL 1947

4 5 15