


B.M. 10219 N.E. Corner Lower Step No. 2001 Indianapolis & Grand St.
 B.M. 10220 15' W. on John W. Court E. side Indiana St. C. 2nd New W. 45' N. 1st Geo. Wain.
 B.M. 10217 N. on John W. Court E. side Indiana St. Kansas Co.

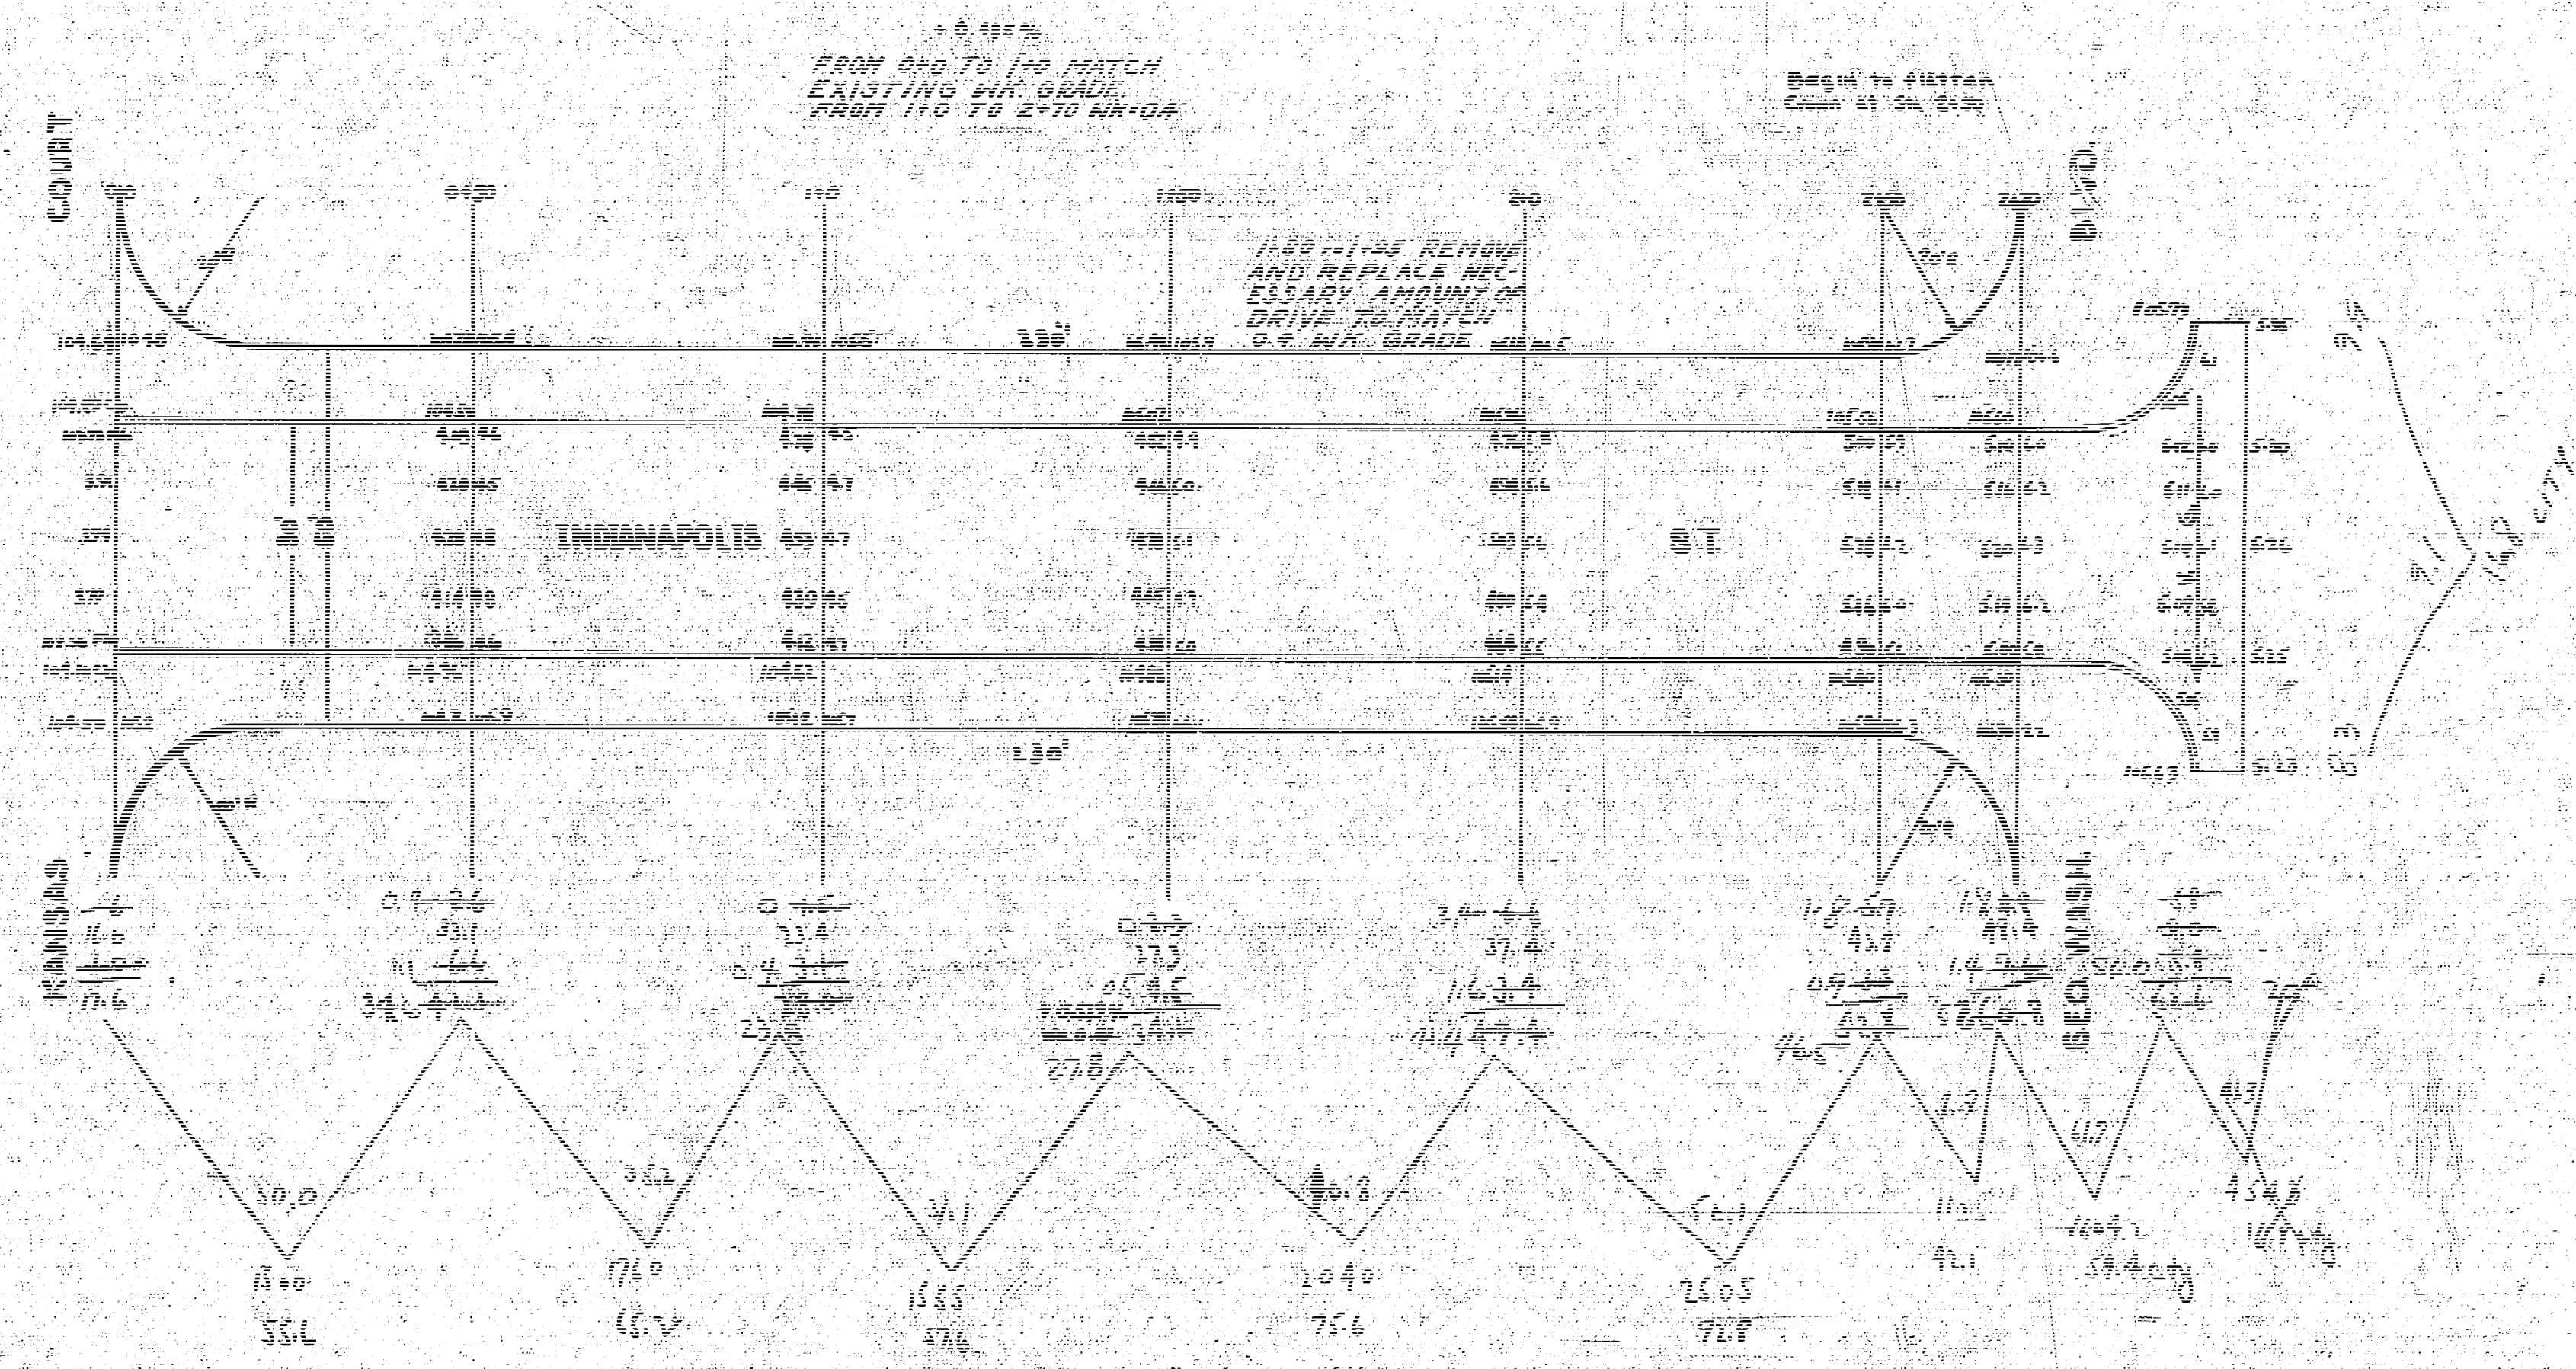

Proposed	City
55.6	57.4
55.2	56.8
55.6	56.2
55.8	56.2
41.1	40.2
38.8	
40.6	
42.8	40.6

INDIANAPOLIS ST
 S. L. KANSAS COURT TO W. L. GEO. WASH. BLVD
 30' CONCRETE & CURB
 CITY OF WICHITA, KANSAS
 L. R. WHITE CITY ENGINEER
 NOV 1946