
AD 1y

Excavation —

Property	City
30.2	6.4
32.9	7.6
15.2	8.9
16.6	21.9
17.8	2.2
16.7	110% 84.1 cu yds.
14.5	
19.3	
110% 156.8 cu yds.	

N

BM 1039.2 "X" Top cb. 8' SE of Catch basin sw. corner Indianapolis
BM 1034.4 "G" in Globe on push block in sidewalk El. Greenwood - 35 Indianapolis.

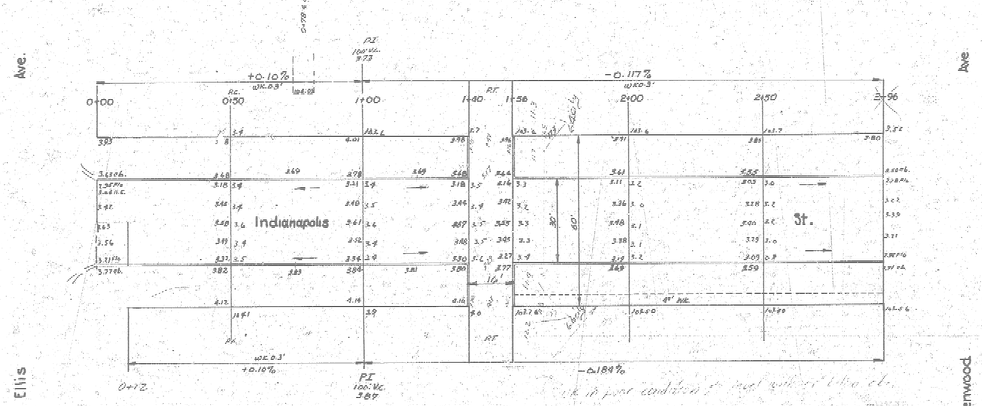

INDIANAPOLIS STREET
E.L. Ellis to W.L. Greenwood
30' Conc. & Cb.
CITY OF WICHITA, KANSAS
L. K. WHITE CITY ENGINEER
DEC. 1950 ; PROJ. NO. C10-171

L. K. WHITE WICHITA 55 KANSAS PROFESSIONAL ENGR.

4 1 4 (10)8