
B.M. 115.79 'X' In Keeler Ctr. Of W. Ft. N.E. Cor. Murdock & Ohio
Stationing & Base Line Is E. Indiana

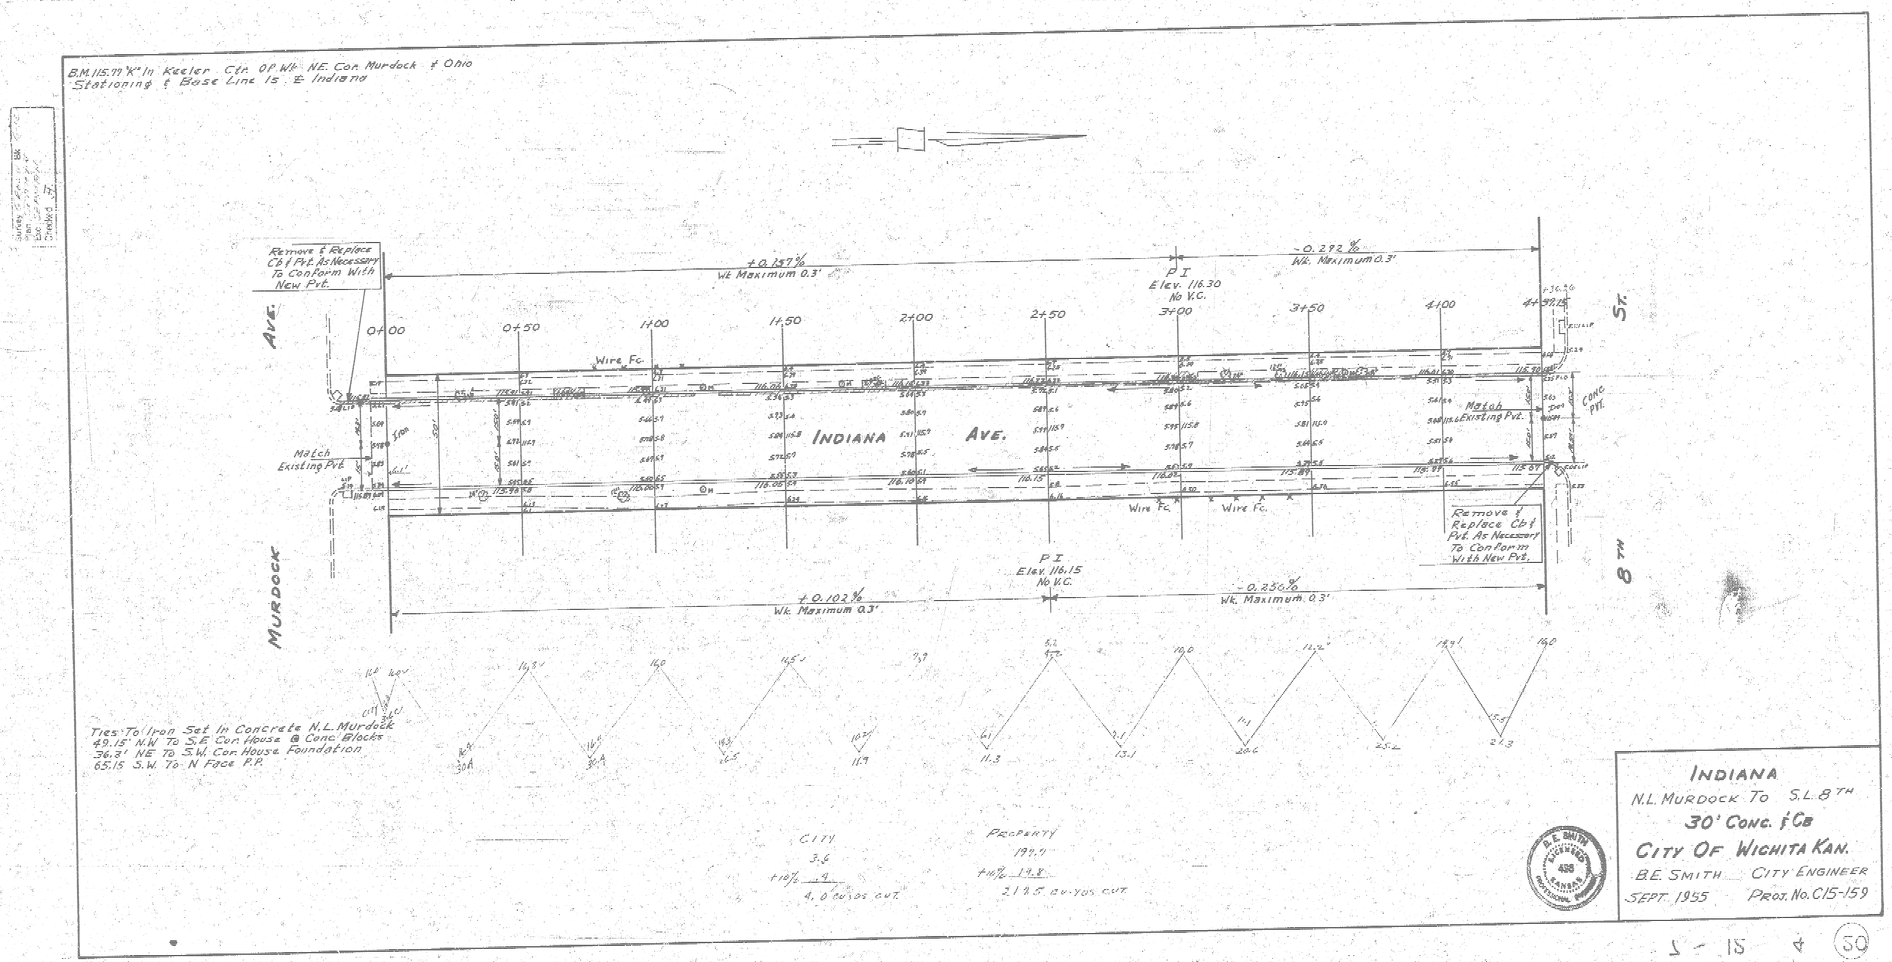

Ties: To Iron Set In Concrete N.L. Murdock
49.15' N.W. To S.E. Cor. House @ Conc. Blocks
36.3' NE To S.W. Cor. House Foundation
65.15 S.W. To N Face P.P.

CITY
3.6
+10% = .4
4.0 CU YDS CUT

PROPERTY
191.1
+10% = 19.8
210.9 CU YDS CUT

B. E. SMITH REGISTERED 435 ENGINEER KANSAS PROFESSIONAL

INDIANA
N.L. MURDOCK TO S.L. 8TH
30' CONC. F'CB
CITY OF WICHITA KAN.
B.E. SMITH CITY ENGINEER
SEPT. 1955 PROJ. NO. C15-159

S - 15 - 4 (50)