
N SCALE 1" = 20'

B.M = 126.53 "R" IN RITCHIE TOP S. CURB 15TH ST. AT W.L. ILLINOIS
B.M = 127.17 "G" IN GLOBE N. CURB LYNNHURST 1.0' W. OF W.L. WEST ST.

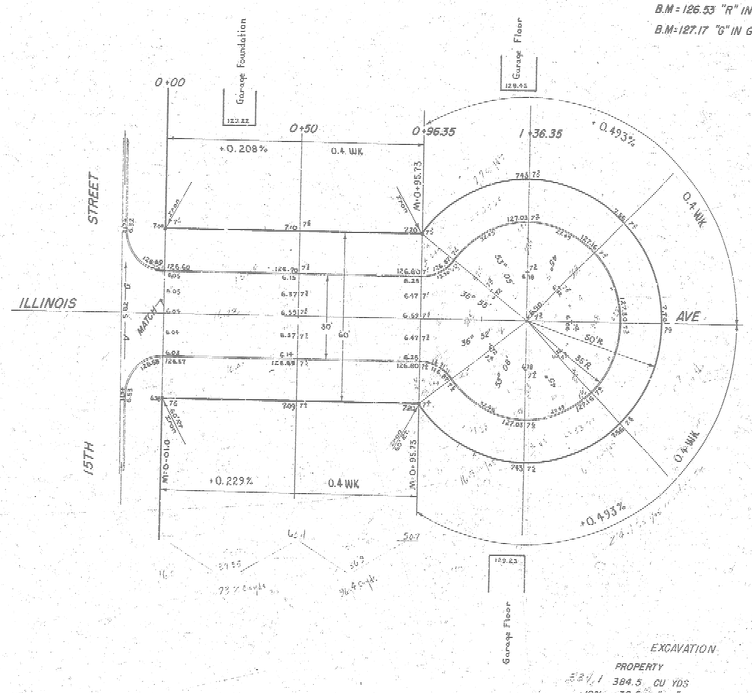

EXCAVATION

PROPERTY	
5 3/4	384.5 CU YDS
+10%	38.5 " "
TOTAL	423.0 CU YDS

ILLINOIS AVE
S.L. 15TH ST. TO & INCL. CUL-DE-SAC
30' CONC. & CURB
CITY OF WICHITA, KANSAS
B.E. SMITH CITY ENGINEER
DATE: 11/10, 1964 PROJECT C14-49