BK McG #4

BM 104.15 "G" IN GLOBE W.L. MOSLEY N.C. OF OSIE
BM 102.96 "G" IN GLOBE ON C.B. ℄ W.K. N. NW. COR. OSIE & WASHINGTON
BM 102.82 STANDARD S.E. CORNER HARRY & WASHINGTON

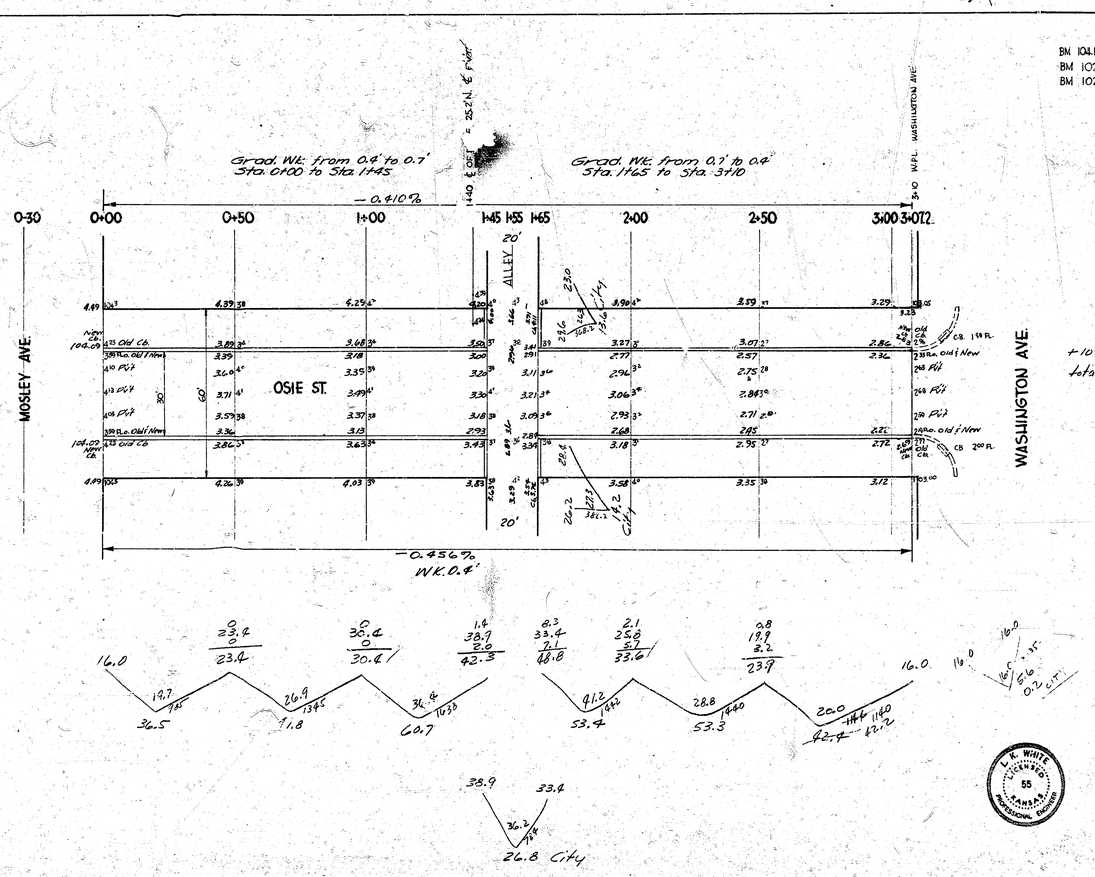

Excav.

Prop.	City
36.5	26.8
47.8	14.2
60.7	13.6
53.4	54.6
53.3	+10% 5.5
42.4	total 60.1 Cu. Yds.
296.1	
+10% 29.6	
total 325.7 Cu. Yds.	

4 Drwgs.

L. K. WHITE LICENSED 55 KANSAS PROFESSIONAL ENGINEER

OSIE ST.
EL MOSLEY WL WASHINGTON
30' CONC. AND CB.
CITY OF WICHITA, KANS.
LK WHITE CITY ENGINEER
MAY, 1950 PROJ. NO. C10-40

4 2 1 58 9 V.

Book: H-3

Excavation	
Property-	City
27.2	10.4
18.9	11.1
20.9	7.2
14.3	8.4
20.2	6.6
34.2	11.8
20.1	35.5
45.7	110% 3.5
32.3	61.0 cu yds.
30.4	
30.7	
58.7	
18.7	
417.8	
10% 41.7	
459.6 cu yds.	

BM 102.96 "G" in Globe on Cb. & Wt N., NW cor. Osie & Washington
BM 102.82 Standard S.E. cor. Harry & Waeshington
BM 103.95 "T" in Trog Fire Hyd. NW cor. Osie & Ida
BM 99.56 "G" in Globe W. End S.W. Return Osie & Laura

Ties For Iron at S+19.95
44.6' NW. To S.E. Cor. of House Found.
20.00' NE To Nail on W.S. of P. Pole
179.95' W. To Thimble & Ida

1+00 Conc. Gar. Floor, P.L.

1+50 to 1+70 ALLEY N'ly
1+50 & N.H. 4'Lt.
1+65 P. Pole 17.5' Lt.

3+62.5 Iron N.E. Cor.

3+40 Nail in E'ly Face P. Pole

3+73.7 End of Exist. Pav't

S+10 to S+19.95 ALLEY N'ly

6+70.2 Edge Ex. Pav't

-0.5935%
Wt. 0.4'

-0.5774%
Wt. 0.4'

-0.4956%
Wt. 0.4'

-0.3575%
Wt. 0.4'

Washington Ave.

Osie

Ida Ave.

Laura

0+00 0+50 1+00 1+50 1+70 2+00 2+50 3+10

3+73.7 4+00 4+50 5+10 5+19.95 5+50 6+00 6+50 6+70

0-33.2

2.15 2.05 2.05 2.03 2.03 2.05 2.05 2.05