
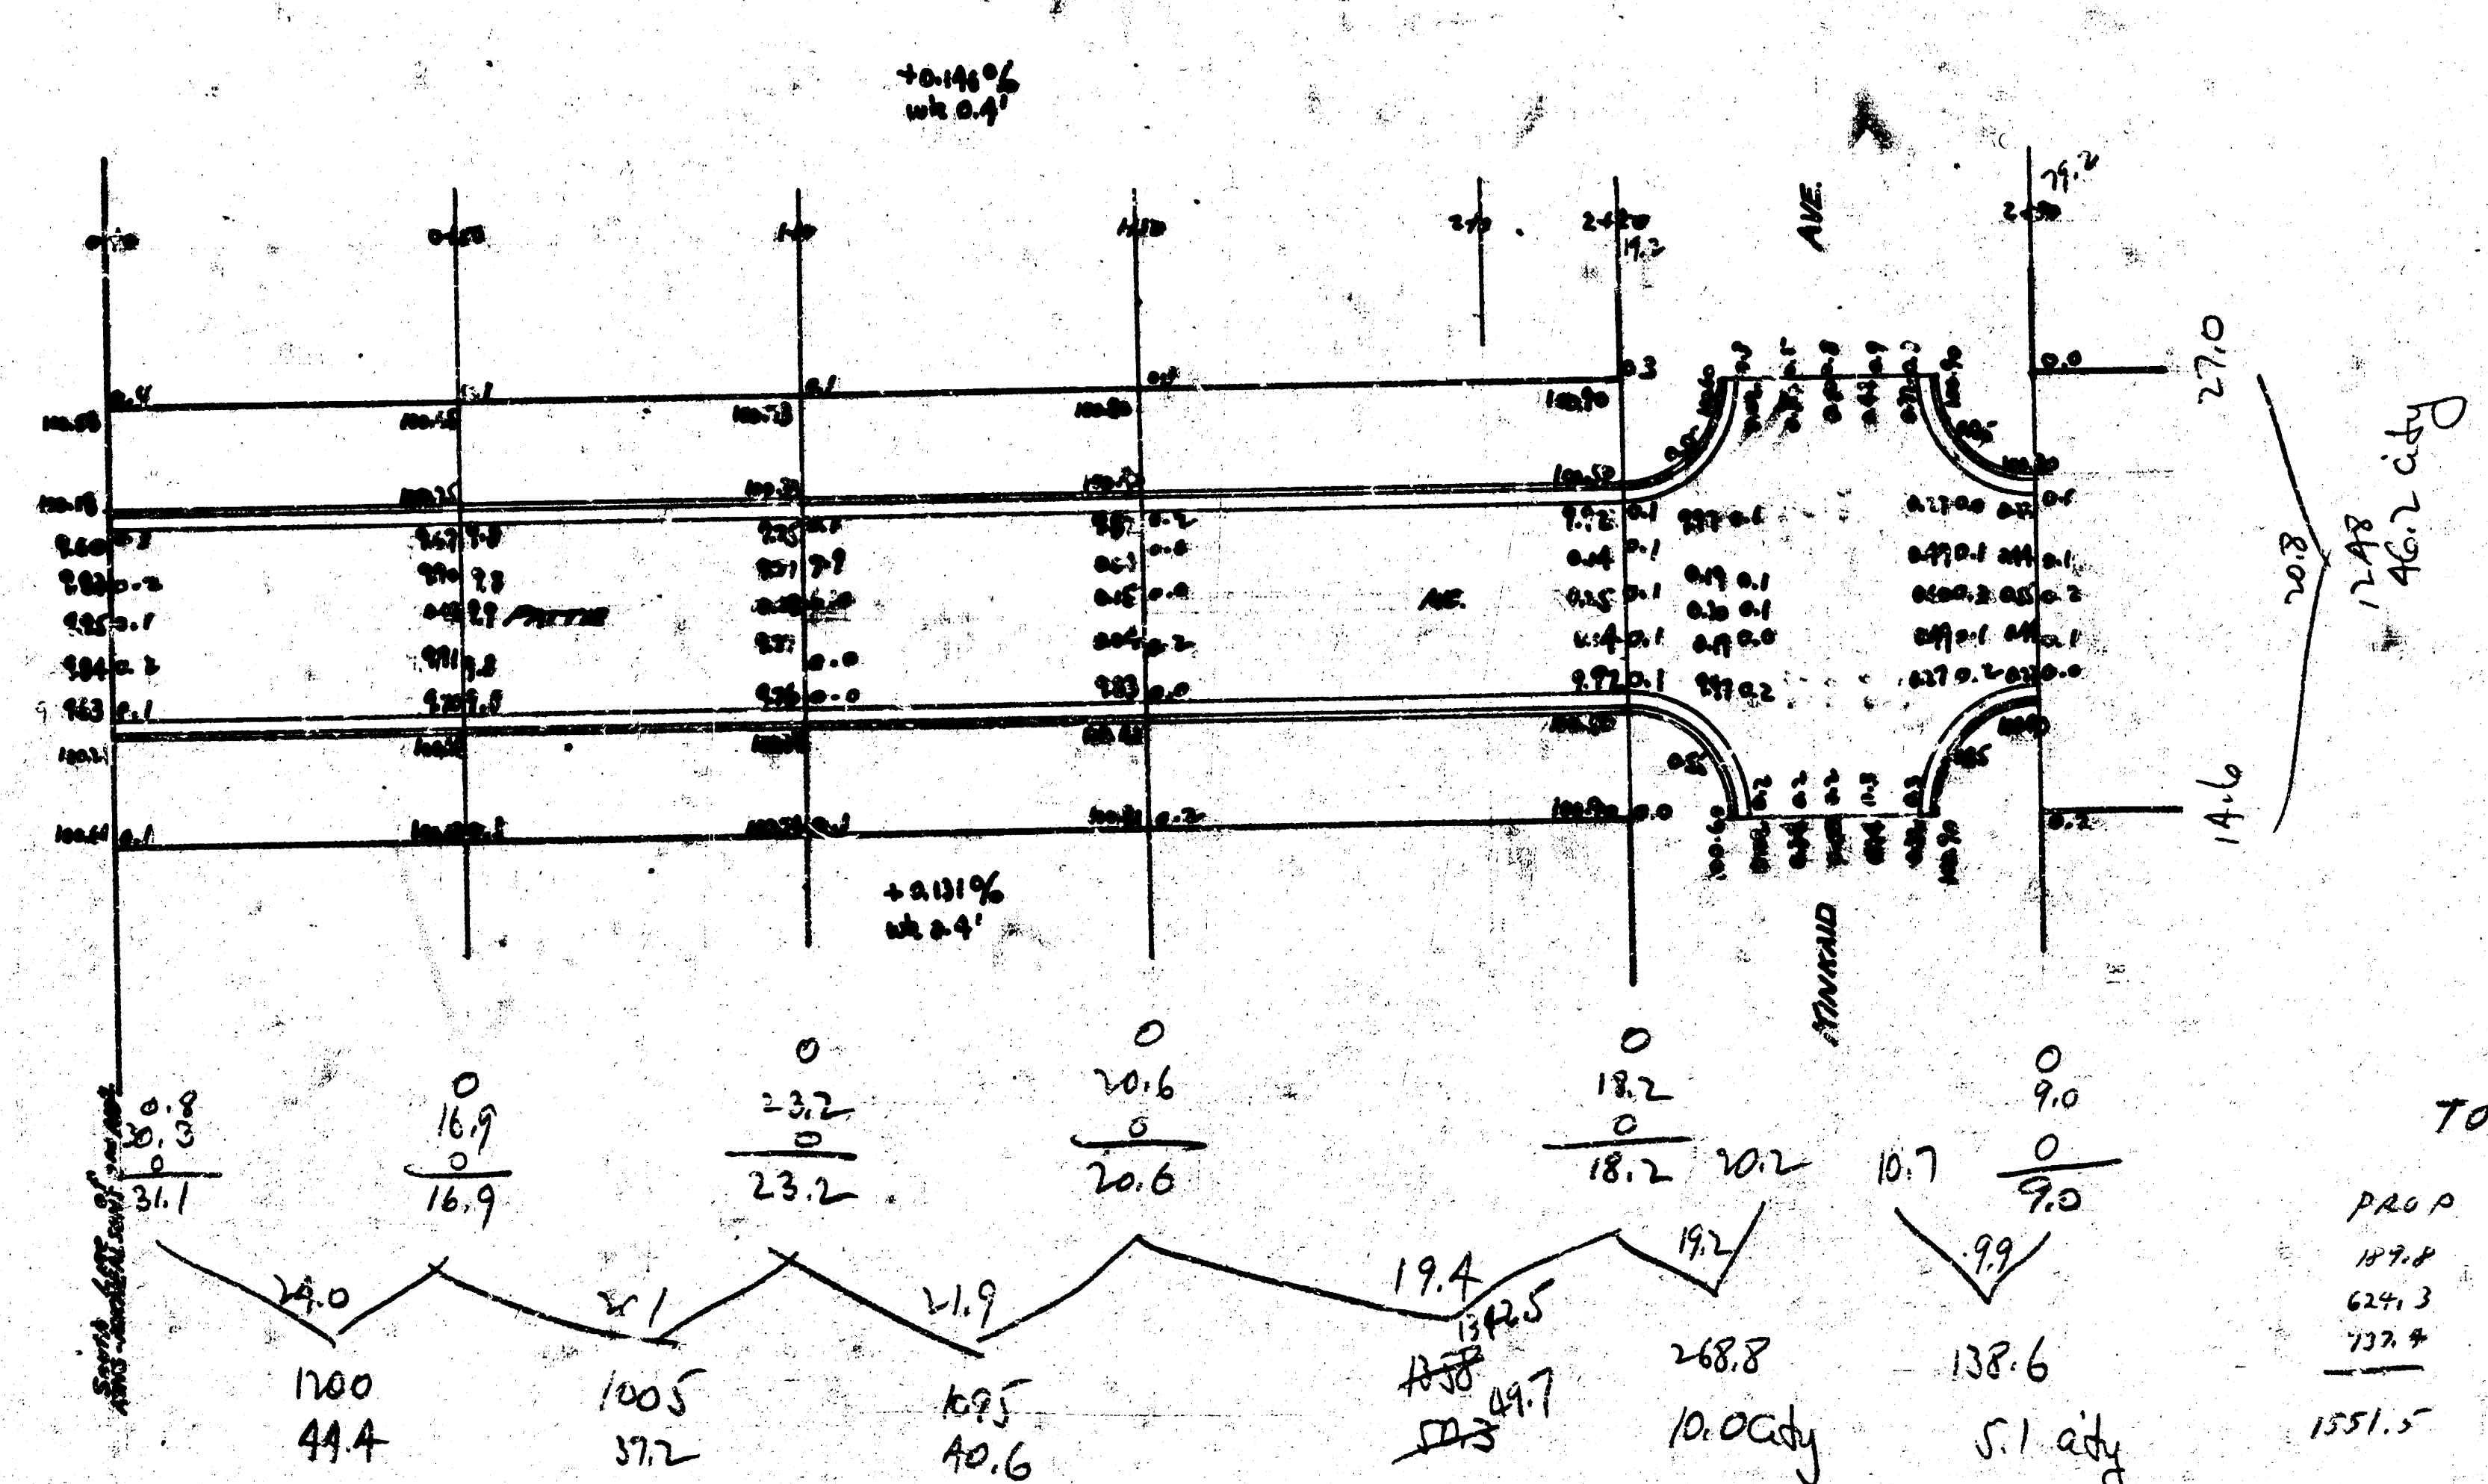


PLAN NO. 115 Top of Box 111, 112, 113, 1000.

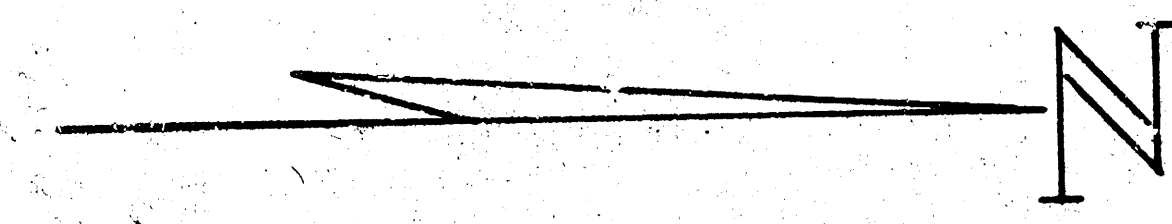

Prop. Eas.


44.4
37.2
40.6
50.3
172.5
+10%
189.8 cu yds.

City Eas.

10.0
5.1
46.2
61.3
+10%
67.4 cu yds.



TOTALS

PROP	CITY
1551.5	351.4

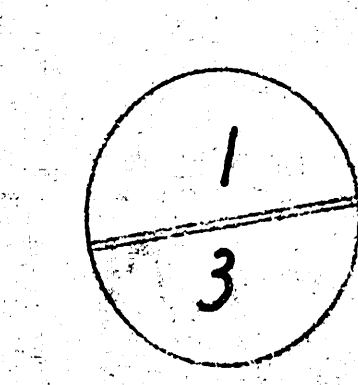


PATTIE AVE
 26-2-30
 CITY OF WICHITA, KANSAS
 Engineering Division
 LK WHITE CITY E
 JUL 7 1912



8 Jma

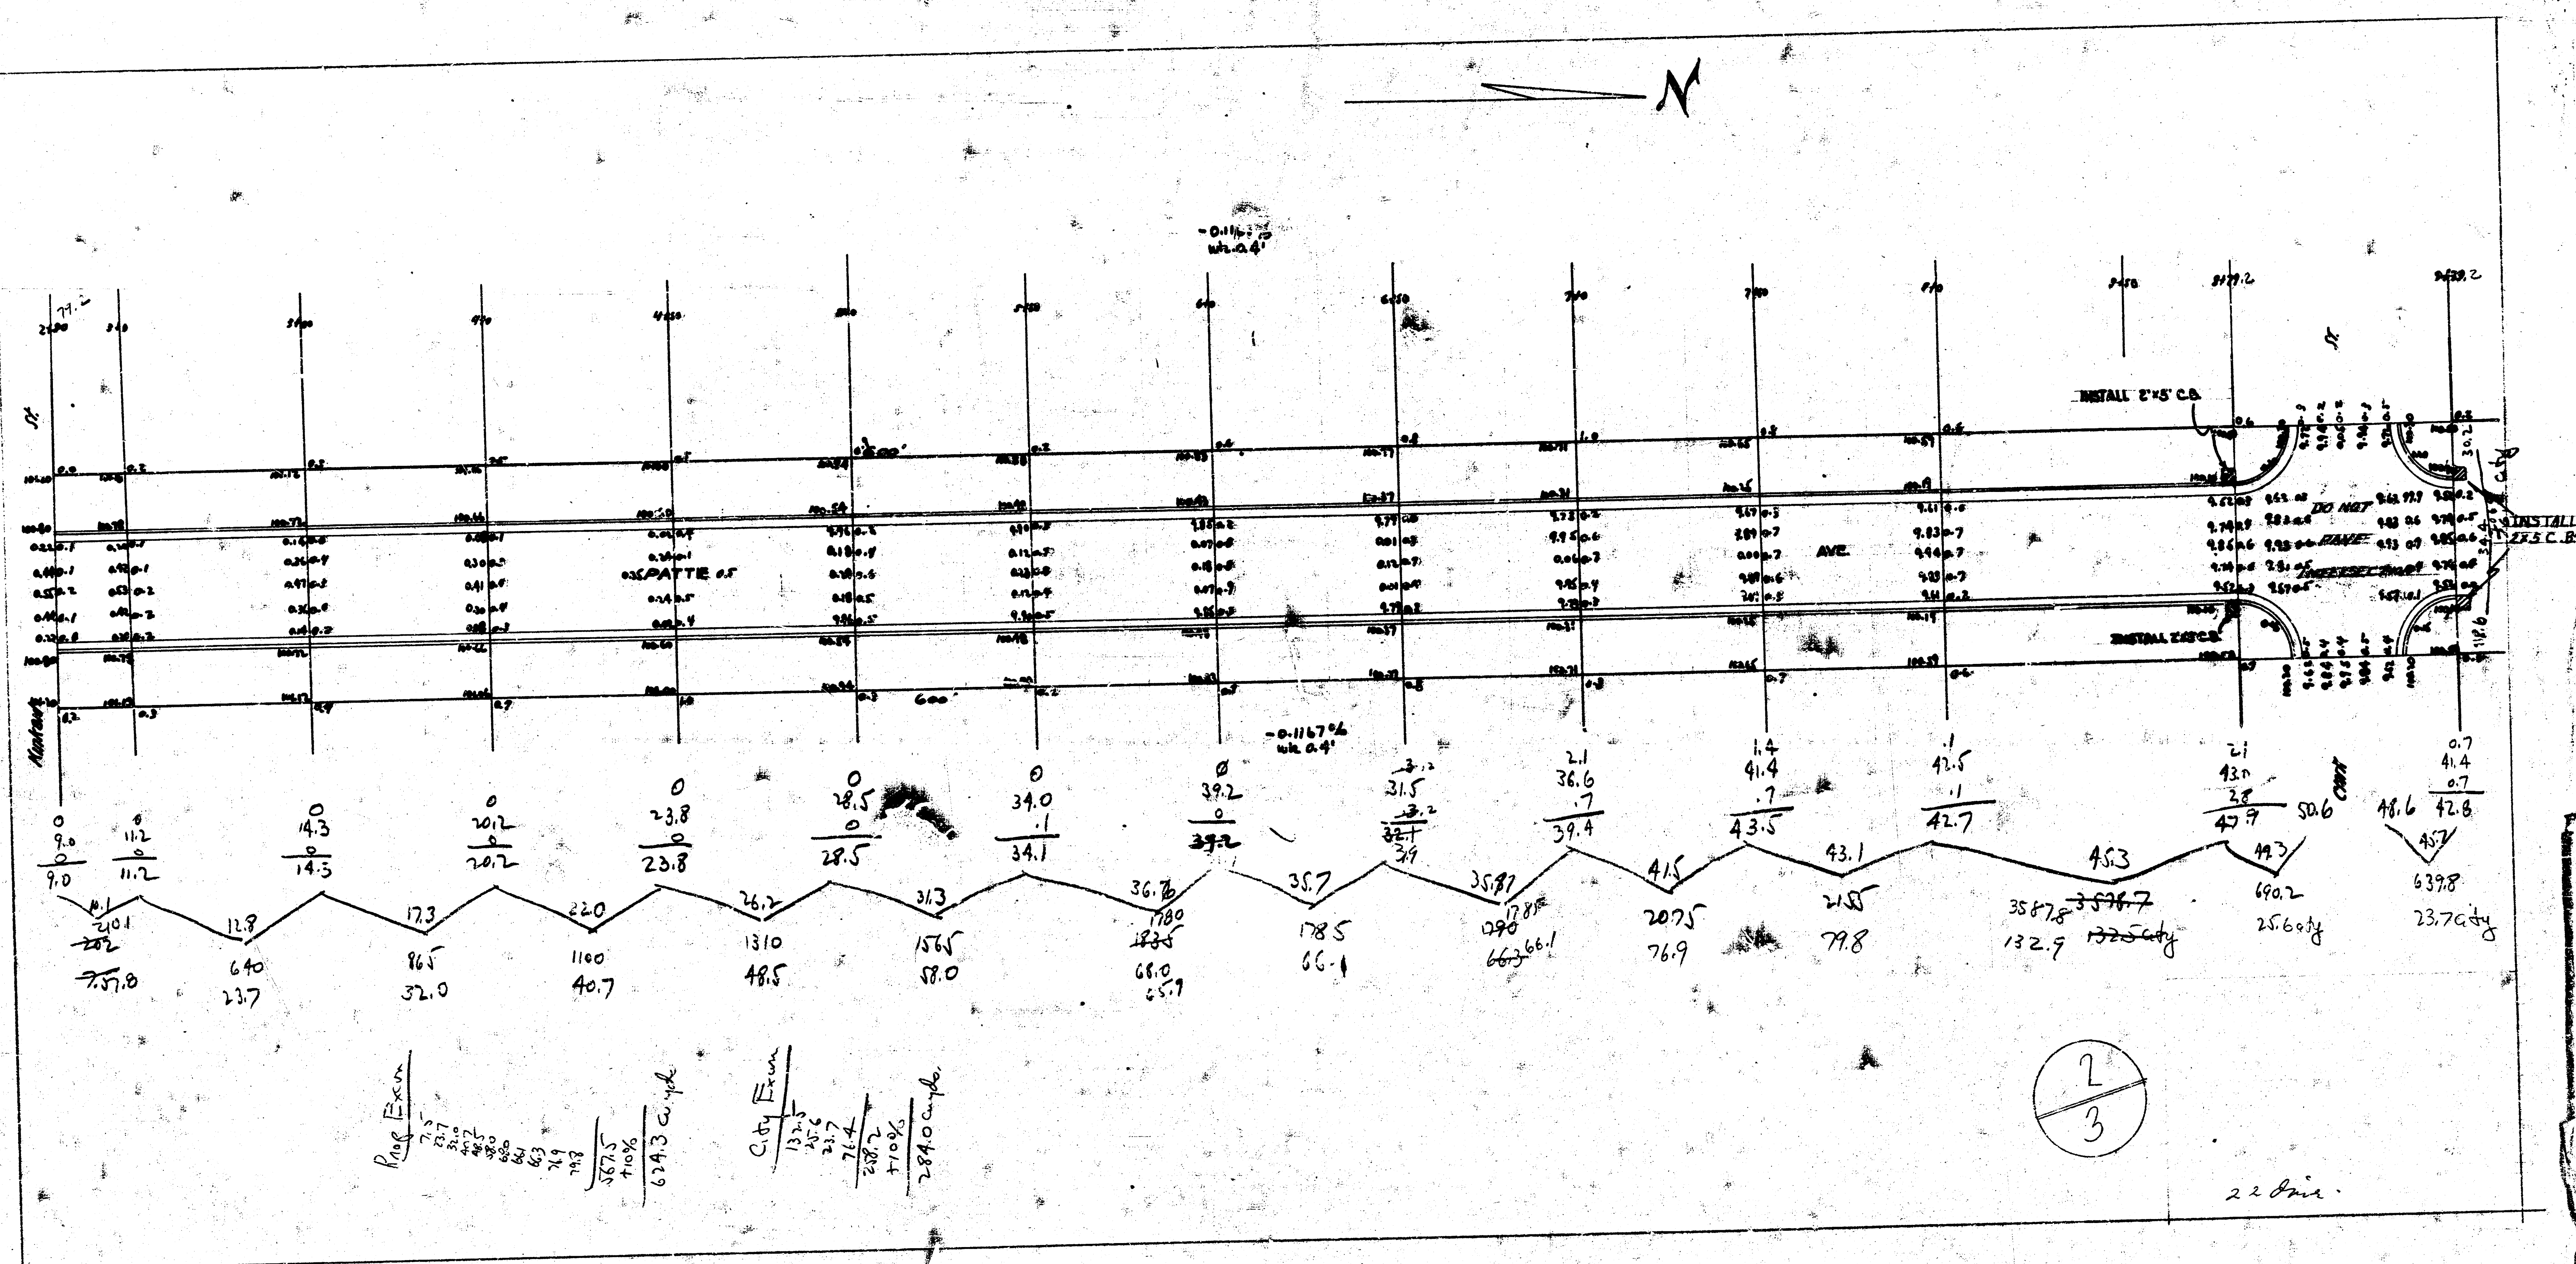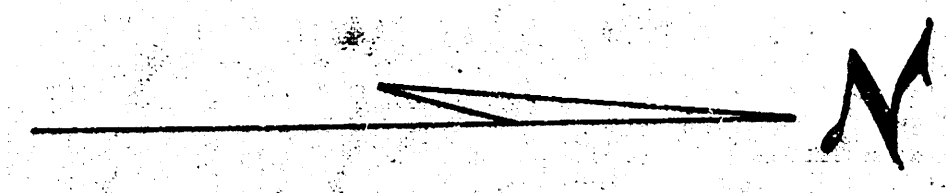

Flow Exon

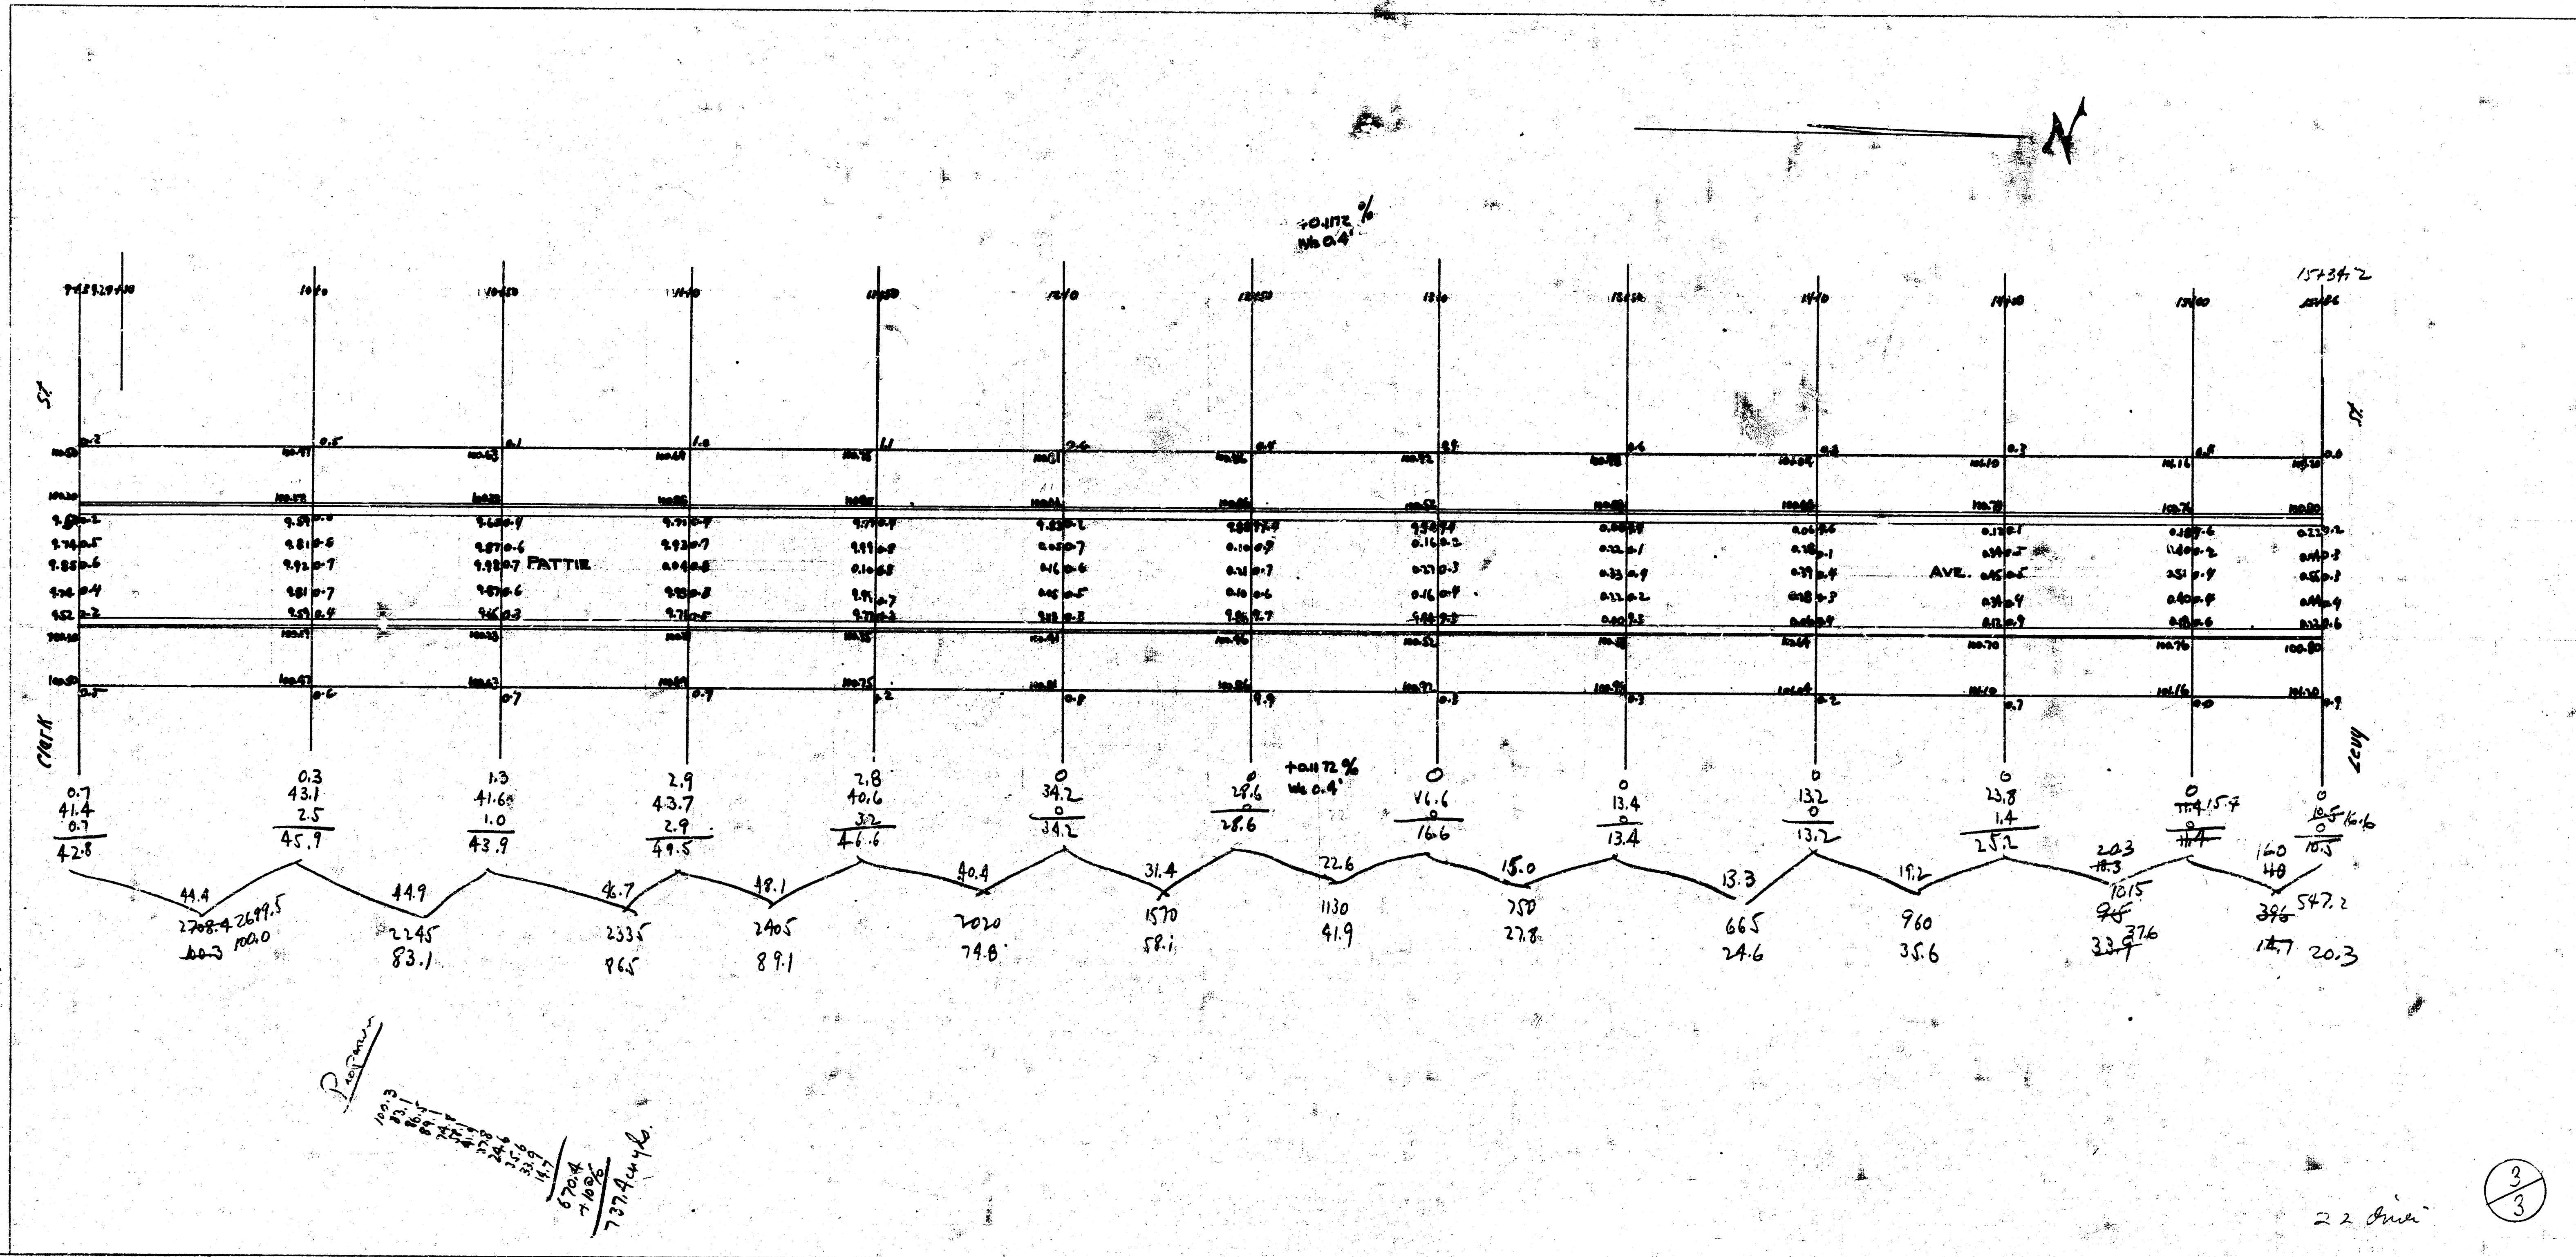

22 June
3/3
15 5 7 4

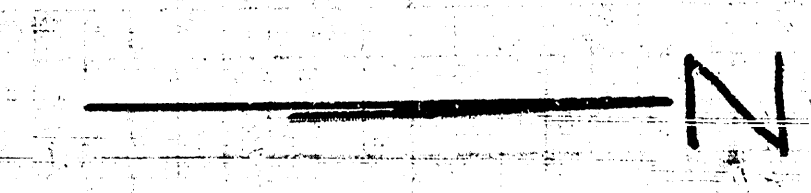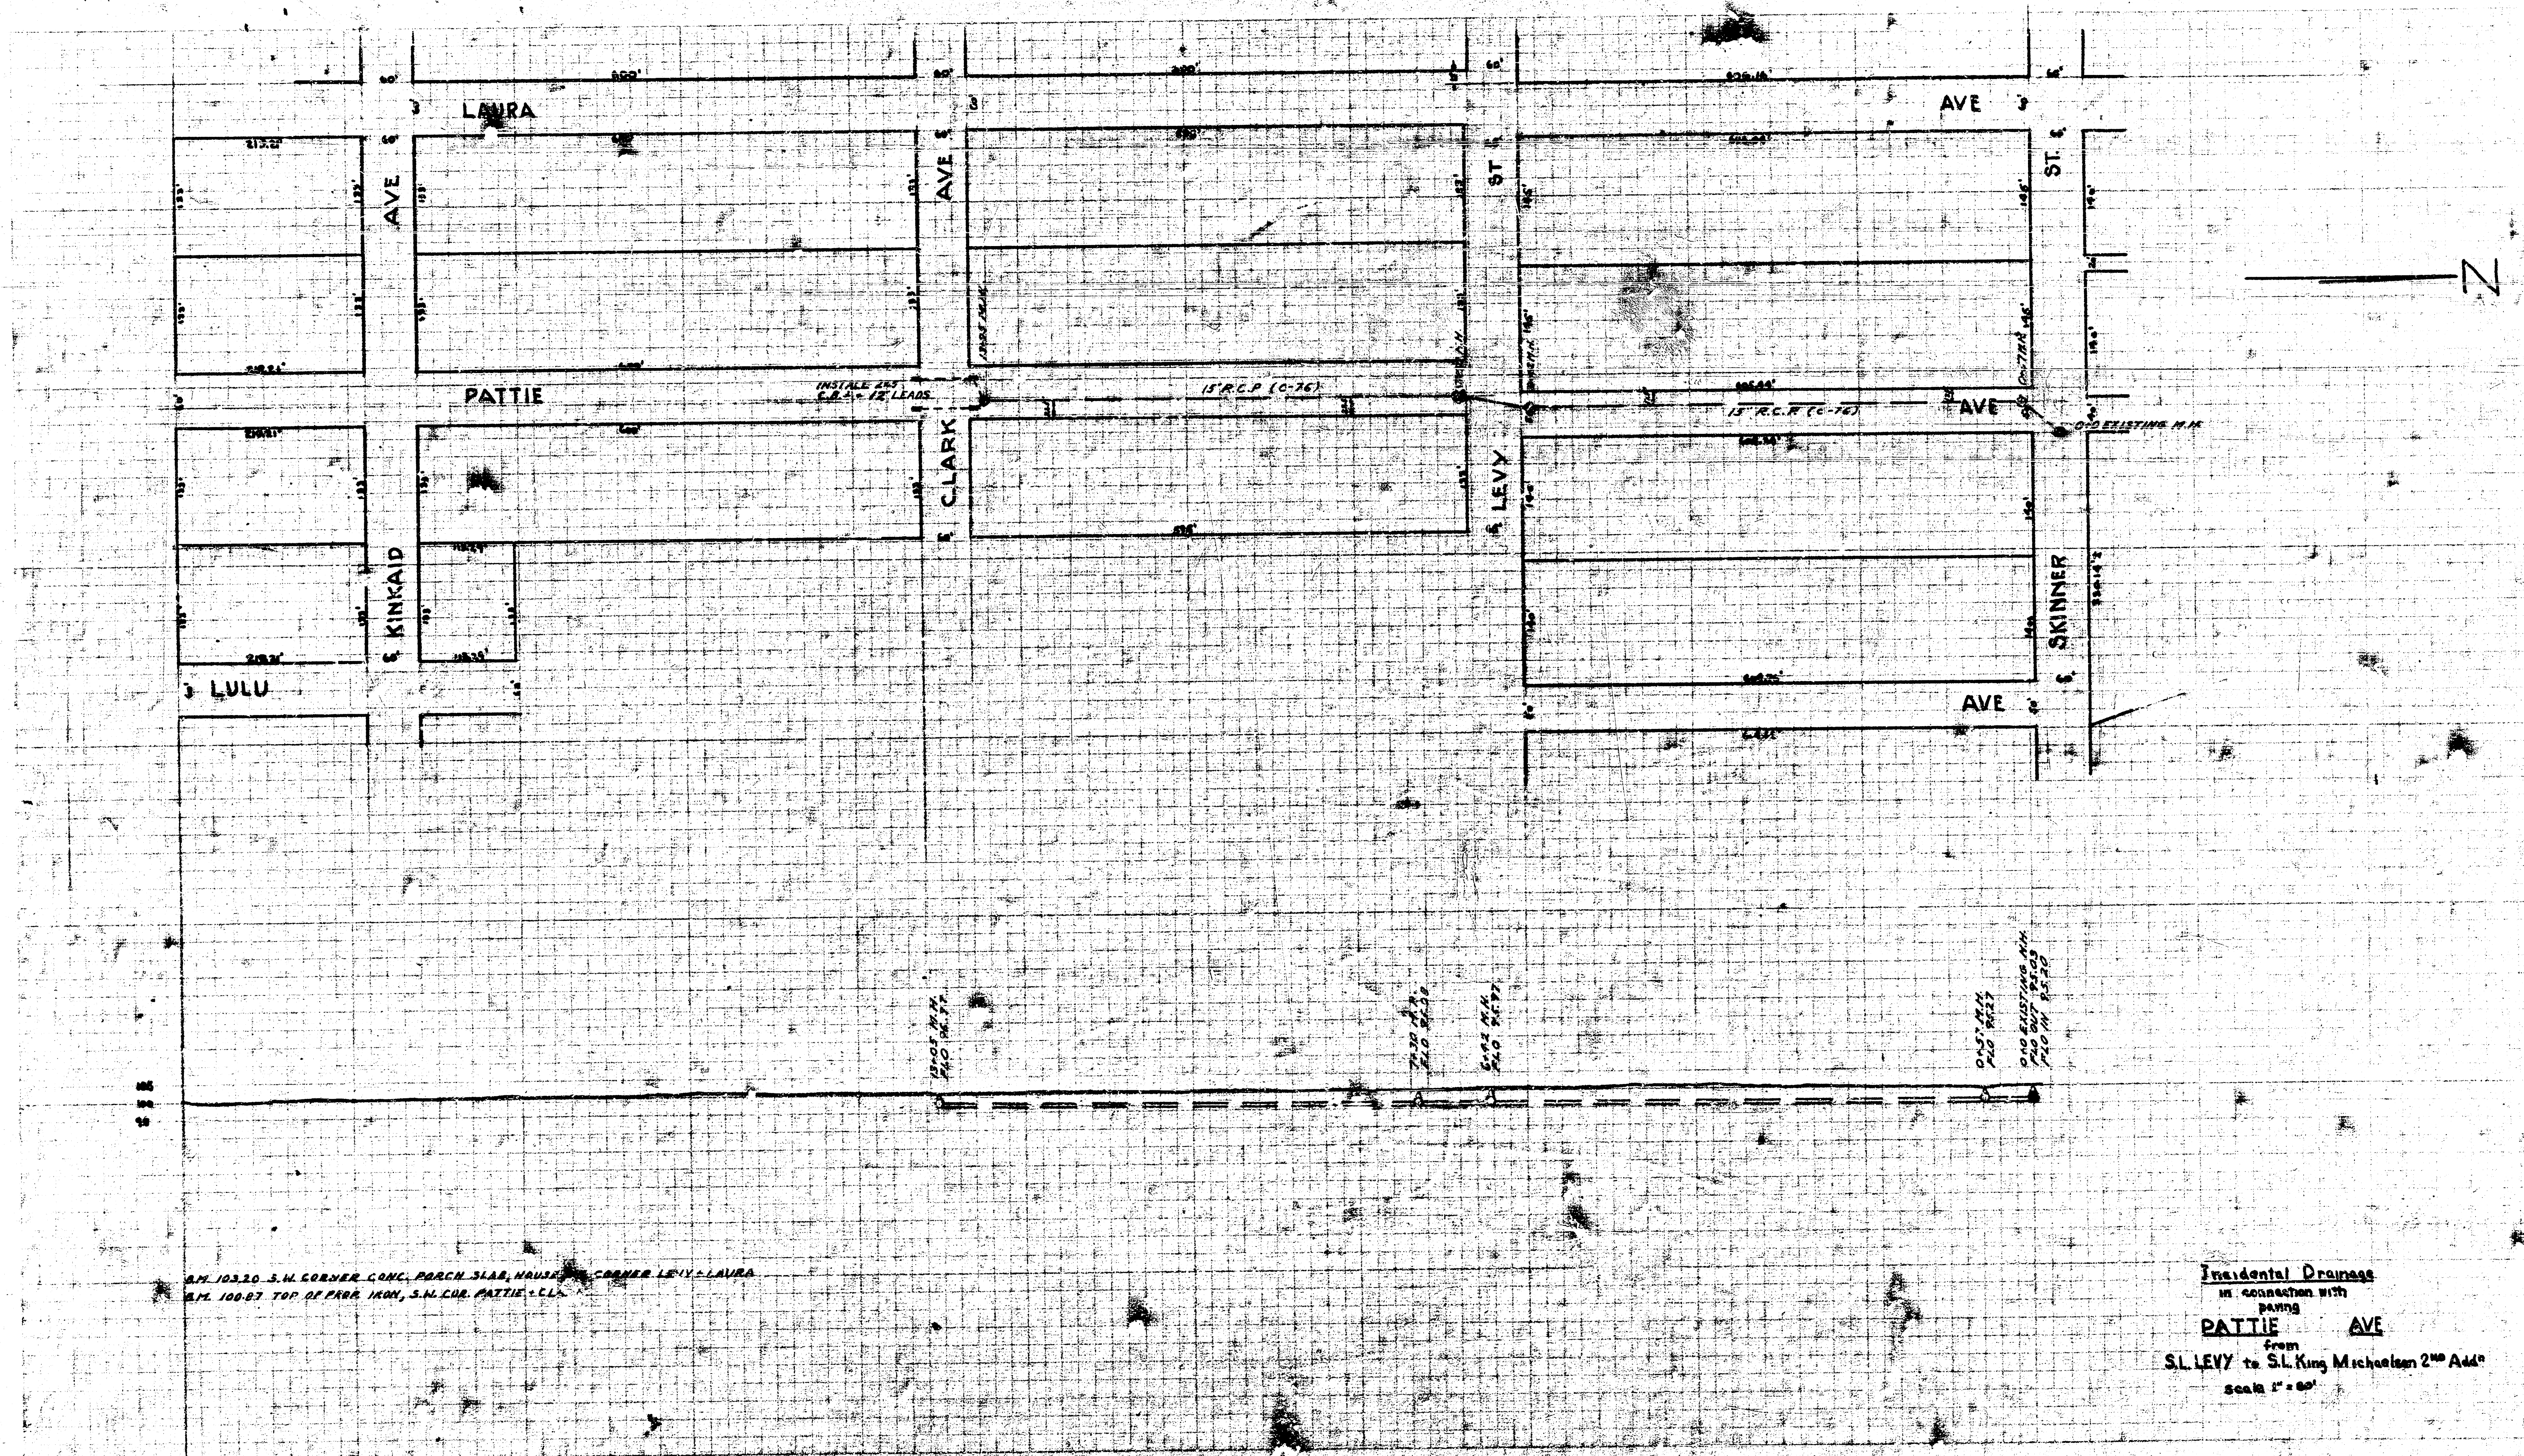

Incidental Drainage
in connection with
PAVING
PATTIE AVE
from
SL LEVY to SL King Michaelson 2nd Addn
Scale 1" = 60'