

B.M. 3268 Top of collar on sillcock face of House # 1308 E. Alturas
Stationing on W. ℄

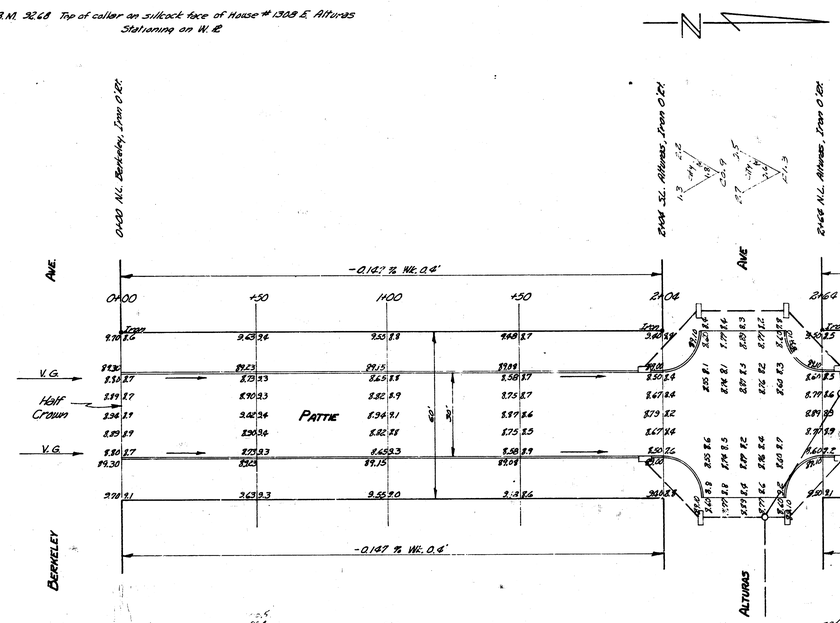

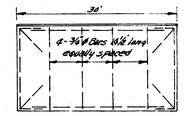

Steel Pattern for W. ½ Pvmt. between Alturas and Hamilton.
No Scale

NOTE
Use excavation from this project for fill on Alturas, Proj. No. C14-83.

Excavation

	Cut	Fill	Cut	Fill
Prior	312.8	2.8	33.5	4.5
+10%	34.8	0.3	3.4	0.5
	347.6 Cu. yds.	3.1 Cu. yds.	36.9 Cu. yds.	5.0 Cu. yds.

PATTIE
S.L. HAMILTON TO N.L. BERKELEY
30' CONC. & C&G.
CITY OF WICHITA KANSAS
B.E. SMITH — CITY ENGINEER
JULY 1954 — PROJ. No C14-92

B. E. SMITH LICENSED KANSAS ENGINEER 436

1852