





CITY OF WICHITA KANSAS B.E. SMITH CITY ENGINEER

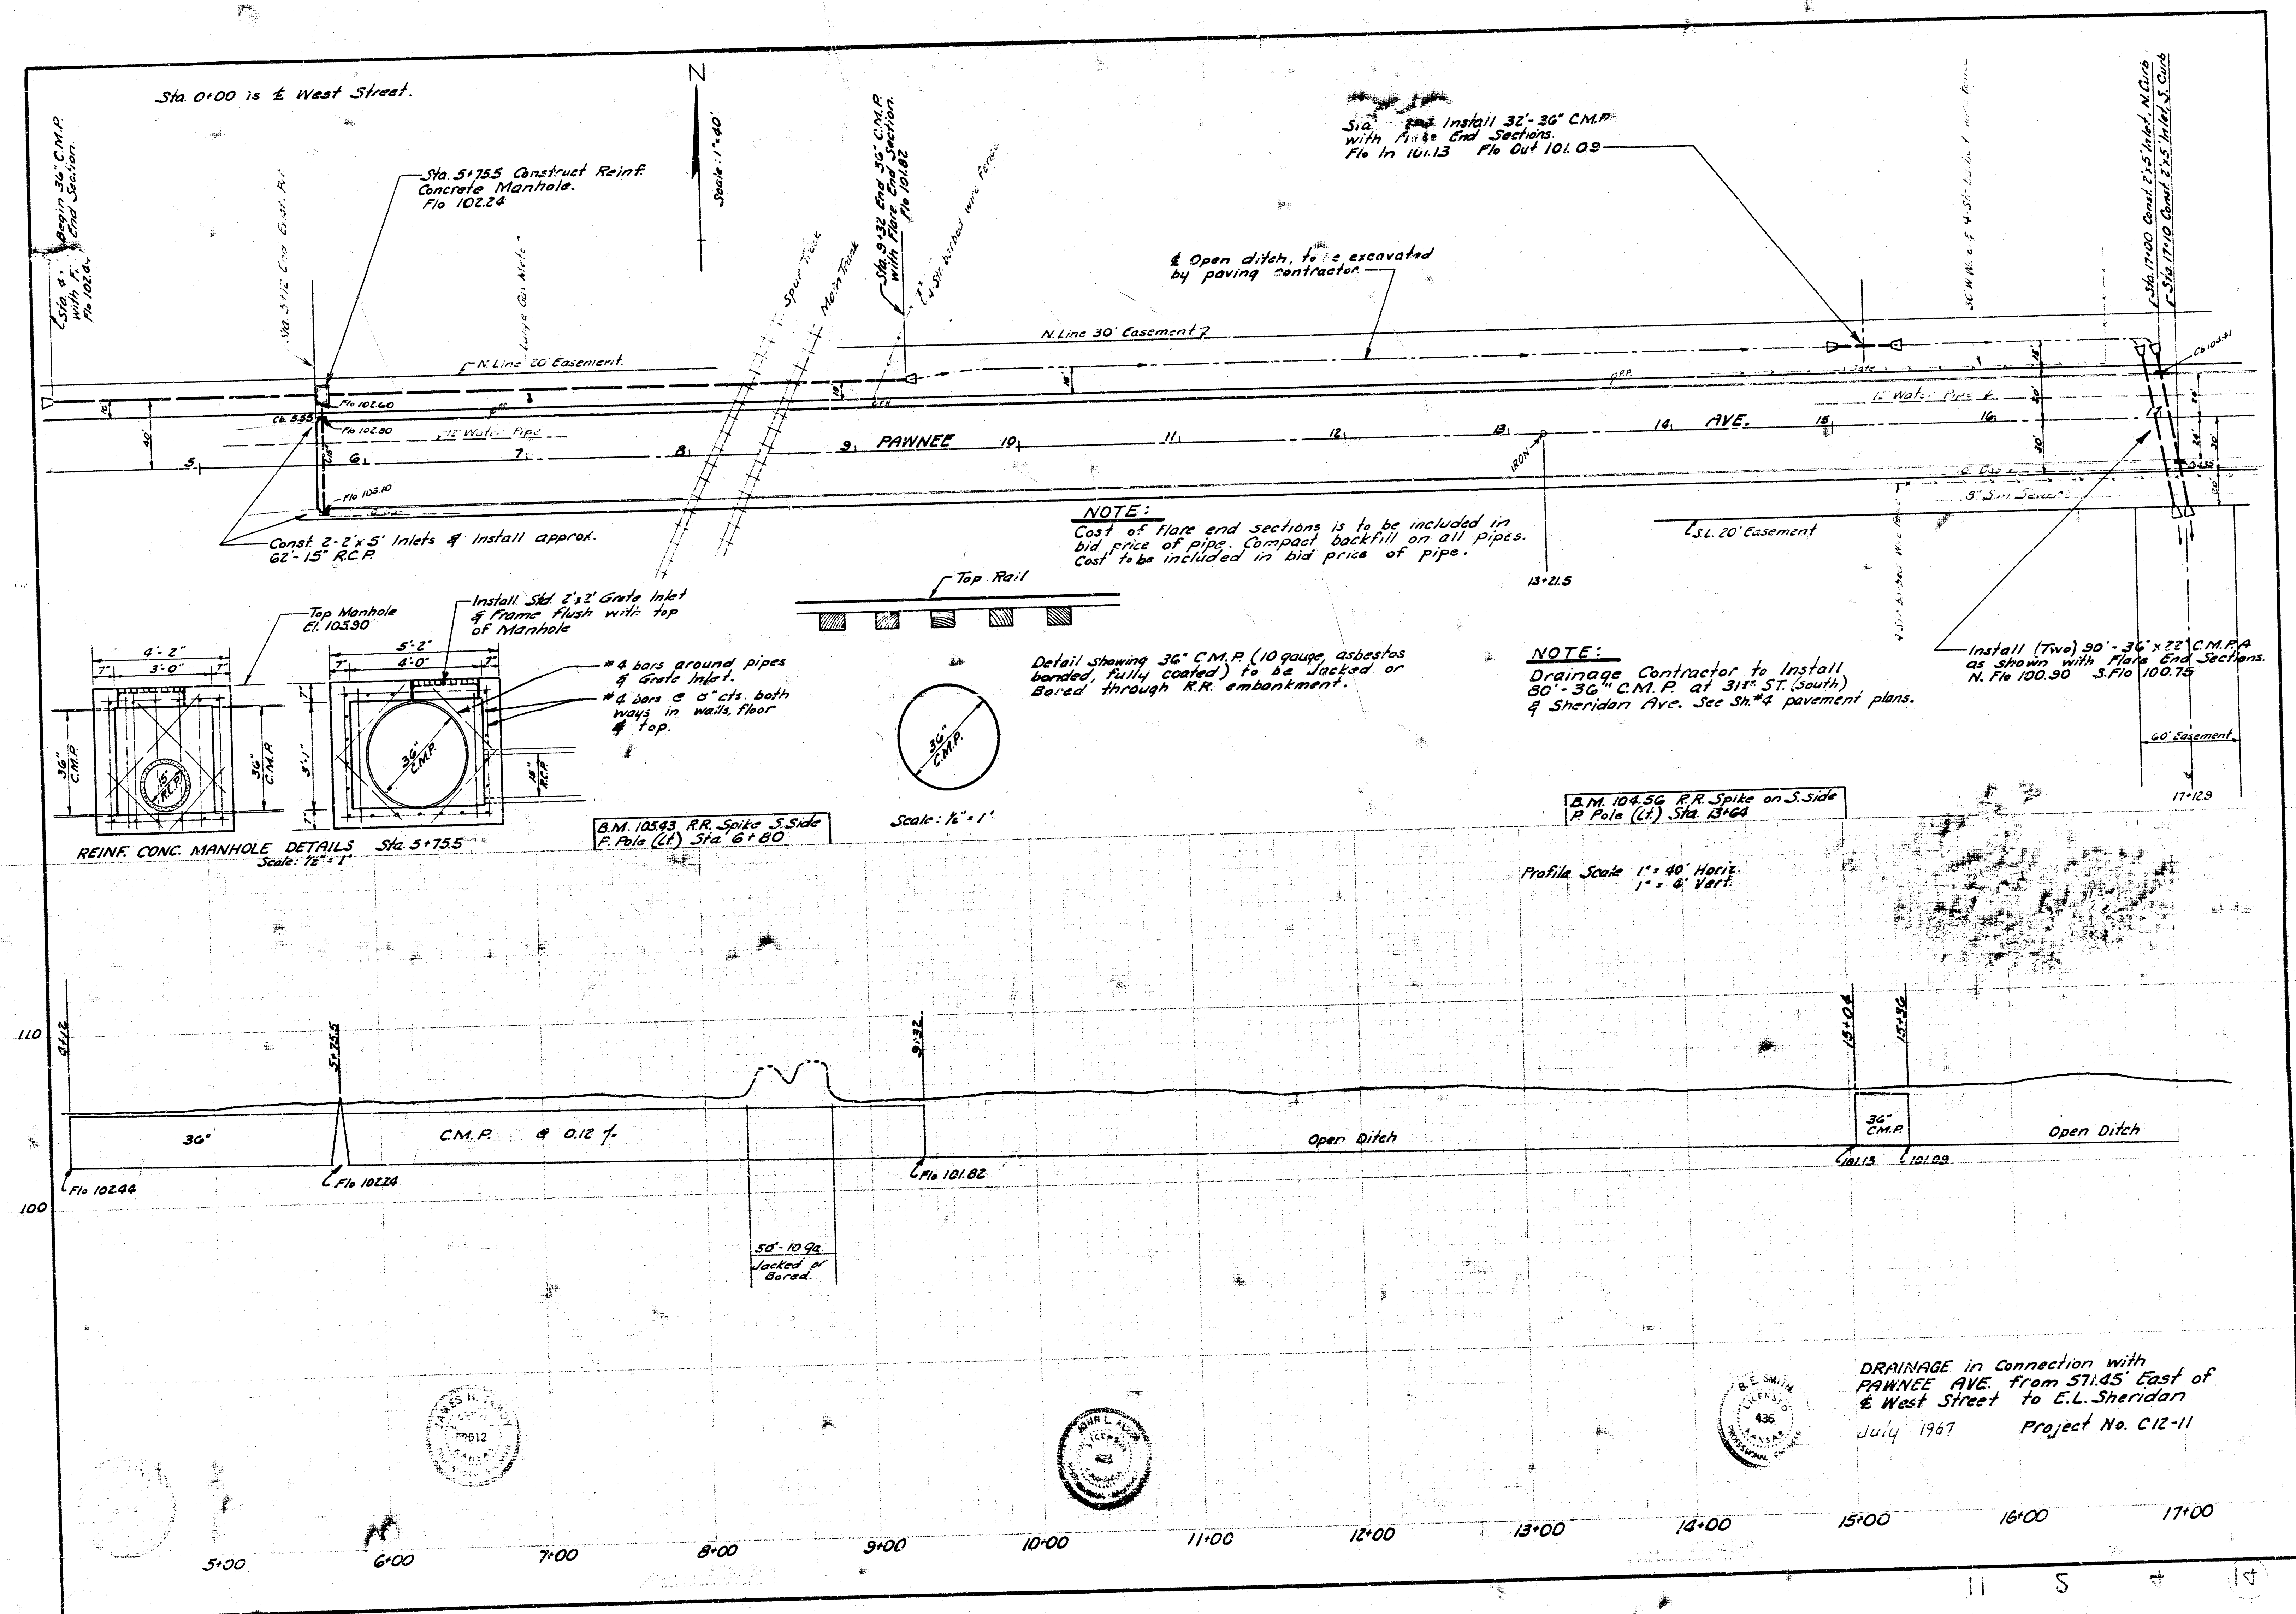


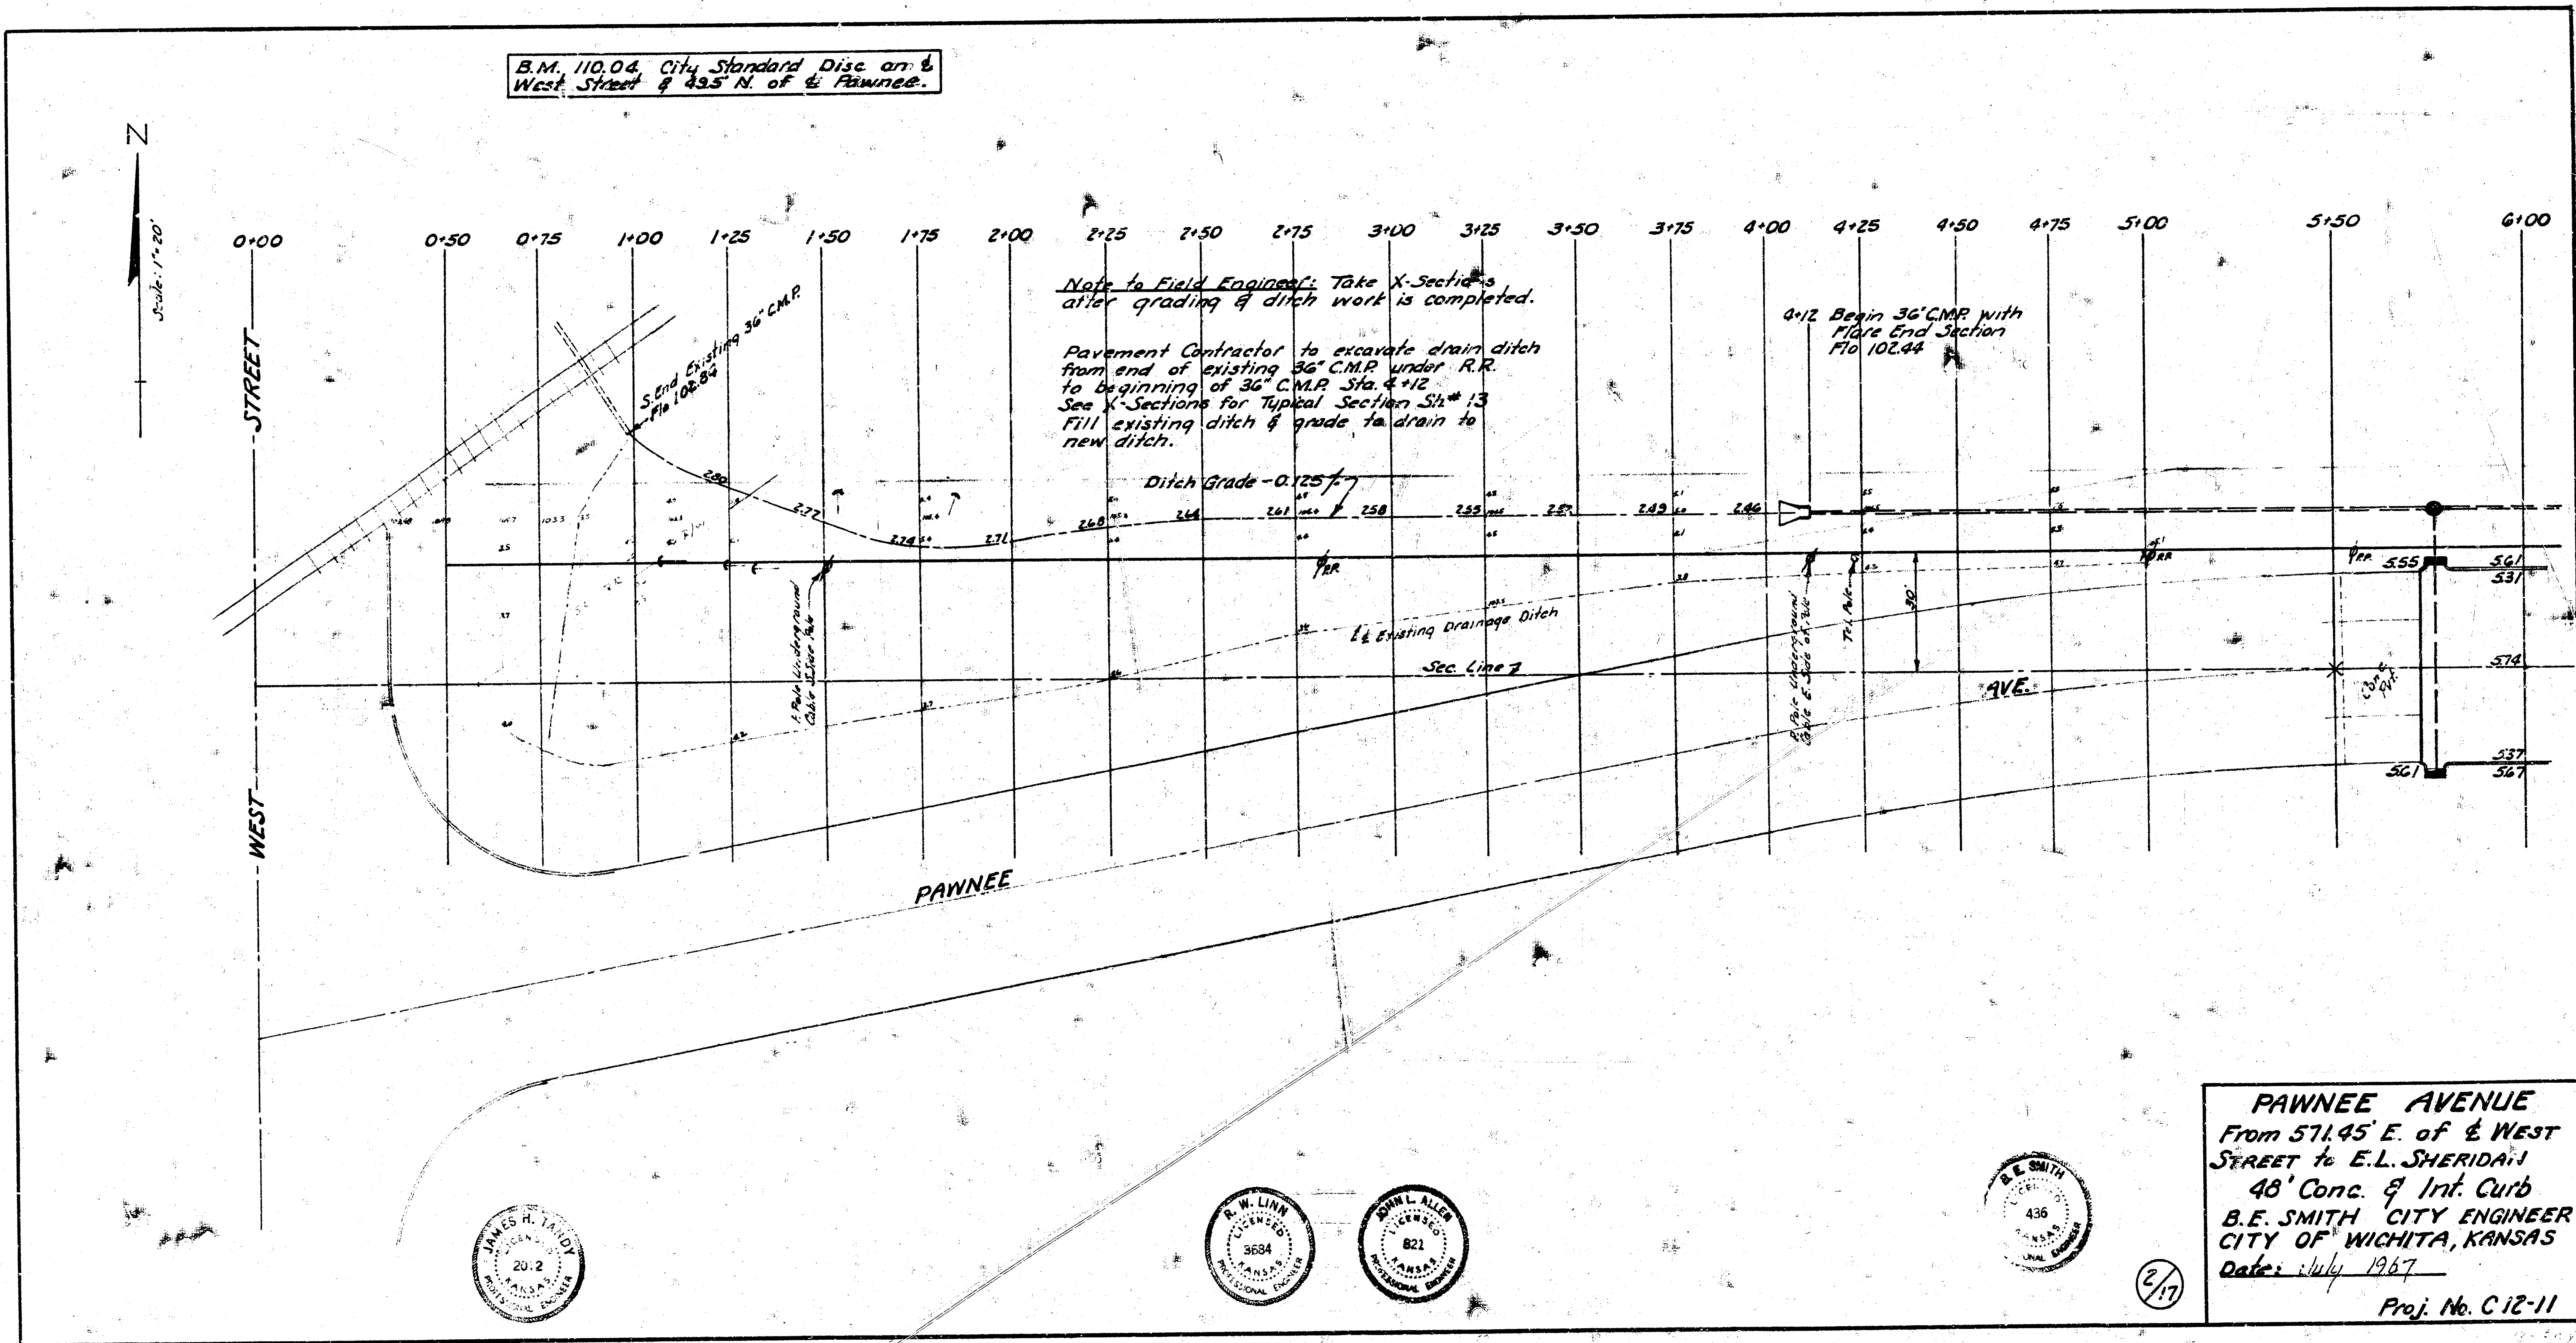

B.M. 99.95 STANDARD S.E. SHERIDAN 1 1/2 MI. S. So. 6°N 12°E S.E. COR.
B.M. 103.83 R.R. SPIKE S. SIDE RR N.E. SHERIDAN & PAWNEE
B.M. 101.15 TOP IRON STATION 20° 26'


Scale: 1" = 100'

Note Book No. 236 Y

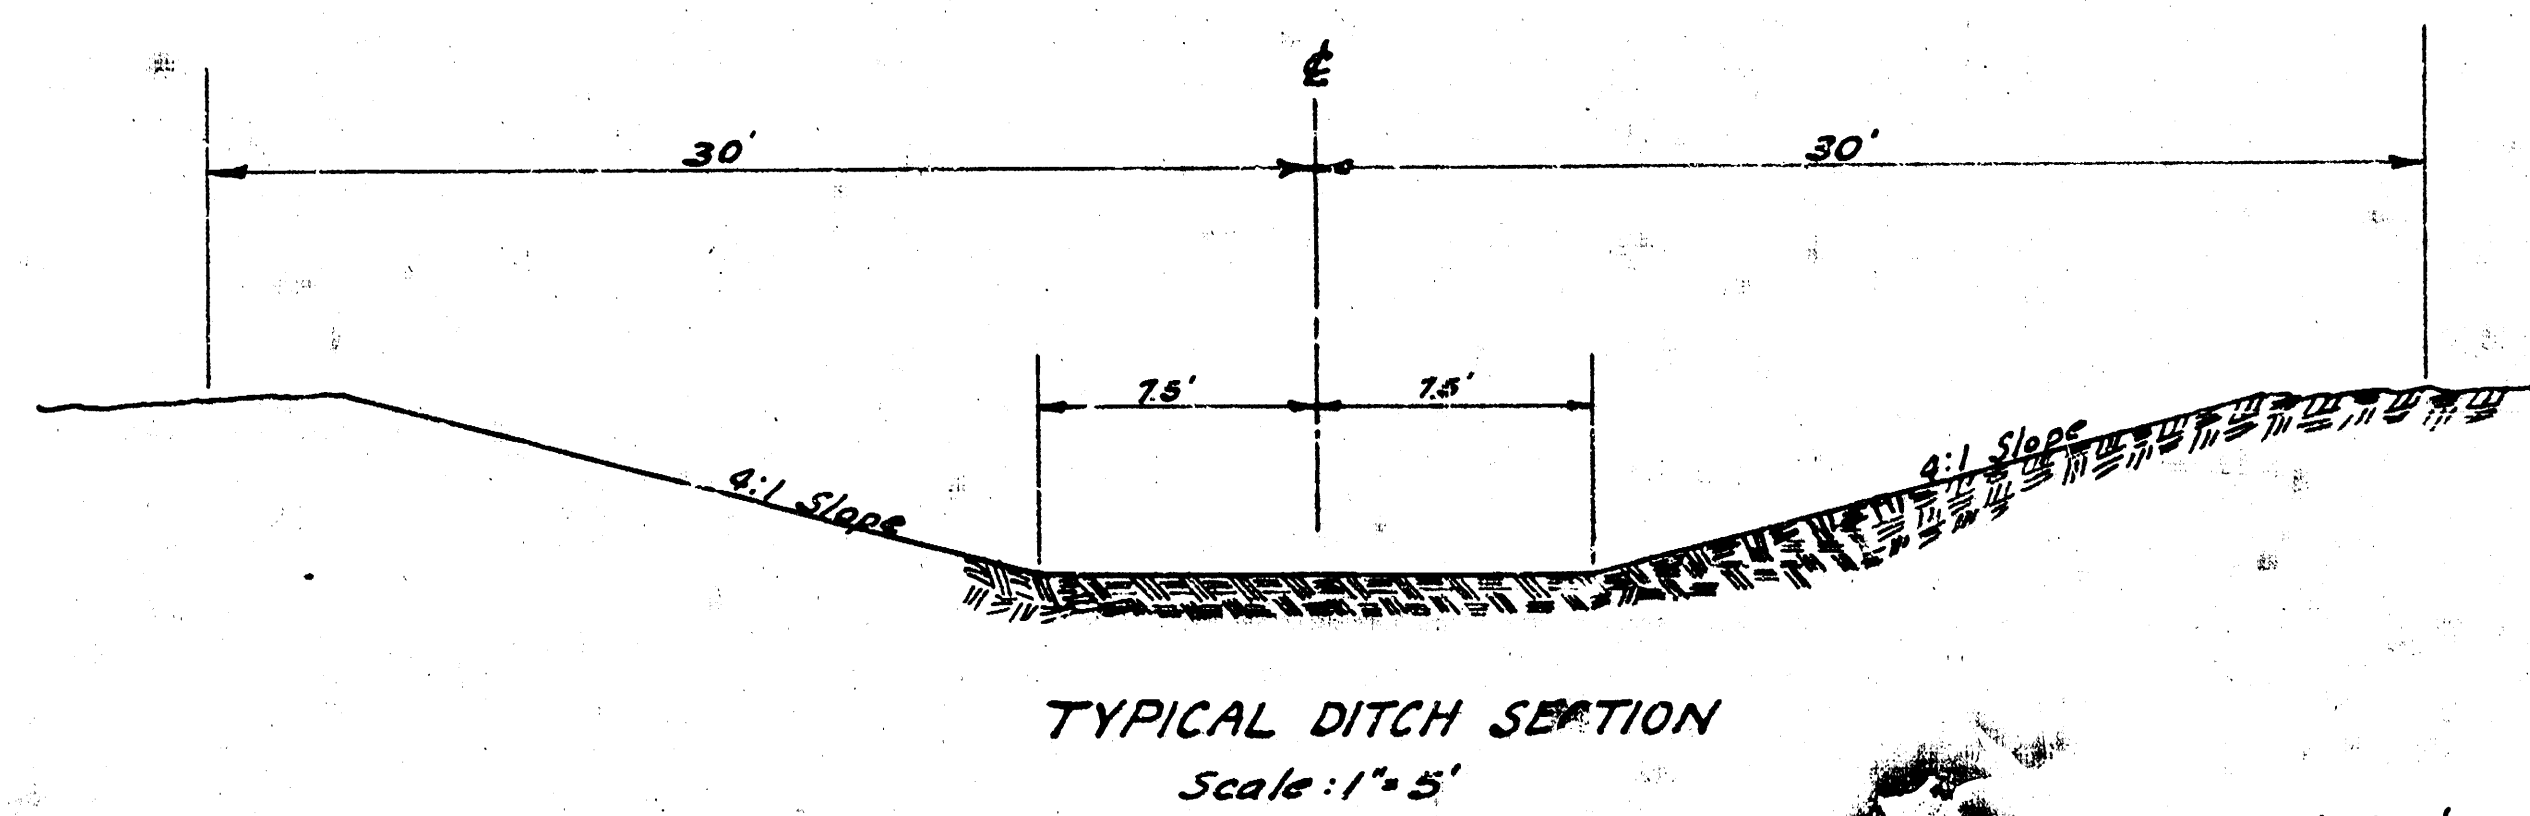

See X-Sections Sh. #14, 15 & 16

NOTE:
Pavement Contractor to excavate drainage ditch from 33rd St (South) to existing ditch North of 27th Street (So.)
Field Engineer to take final X-Sections after ditch excavation is completed.

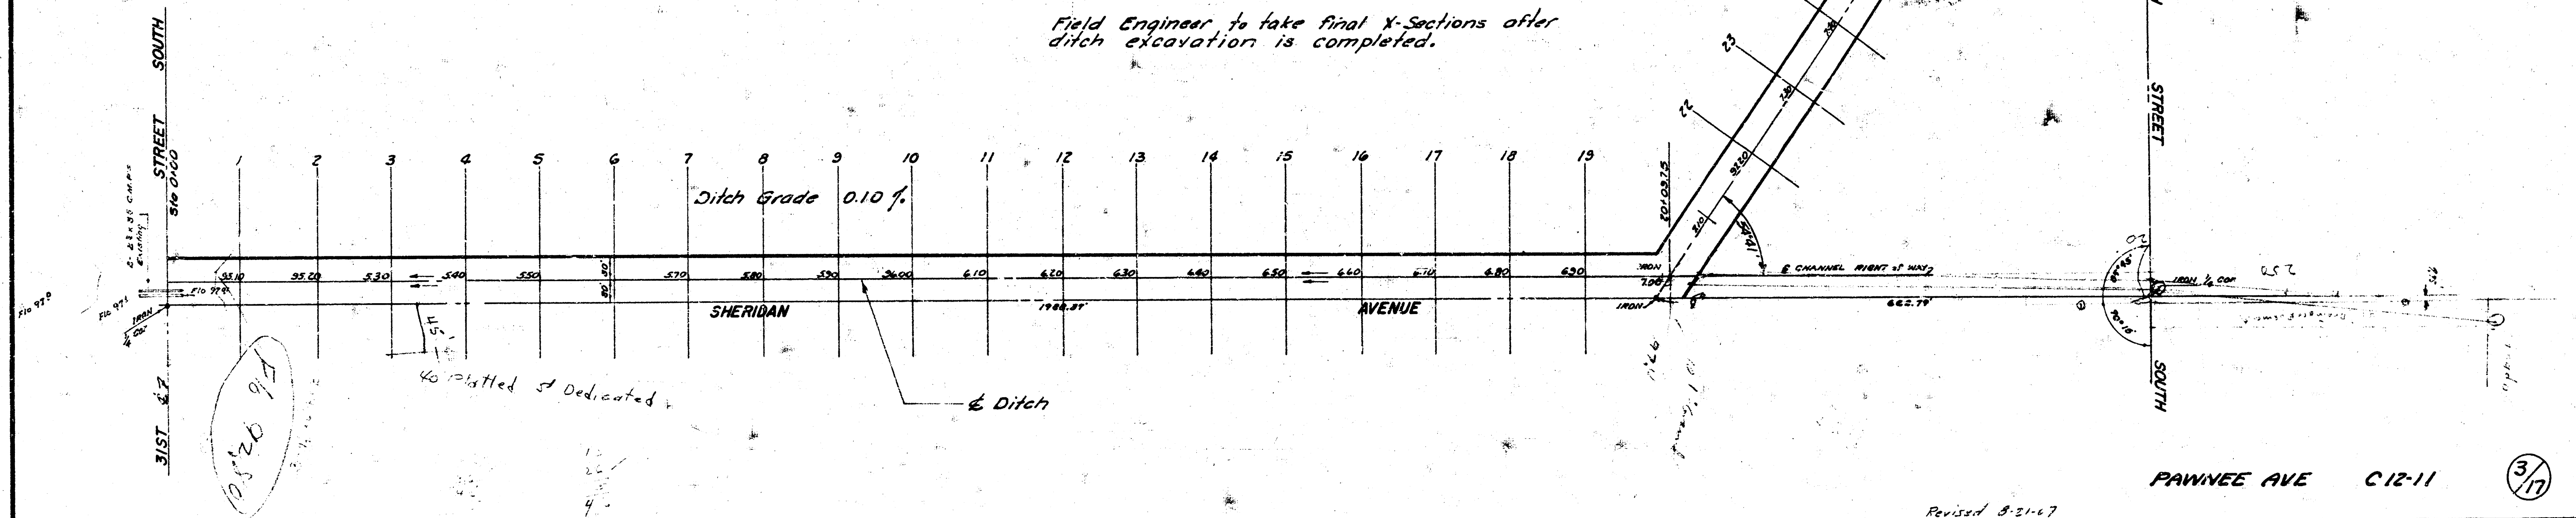

Revised 8-21-67

PAWNEE AVE C12-11

3/17

B.M. 99.93 Standard @ S.E. corner
31st St. south of Sheridan.

Scale: 1" = 100'

Note Book No. 249 Y

See Sh. #3 for Typical Ditch Section

No Exc. required south of
33rd Street (south)

Construct Drainage Ditch from N.L. 33rd
Street (south) to 31st St. (south) See
Sheet No. 17 for X-Sections.

Ditch Grade 0.050 %

Drainage Contractor
to install 80"-36"
C.M.P. N. Flo 95.00
S. Flo 94.90

60' Drainage Easement


1/4 Corner Iron
Do Not Destroy.

2-30"x36" C.M.P.A Culverts to
Remain in place.
Flo In 94.53 & 94.20
Flo Out 94.23 & 94.07

— 2-23' x 2.5' x 60' C.M.P.A. Culverts
to Remain in place.


PAWNEE AVE. C12-11


4/1

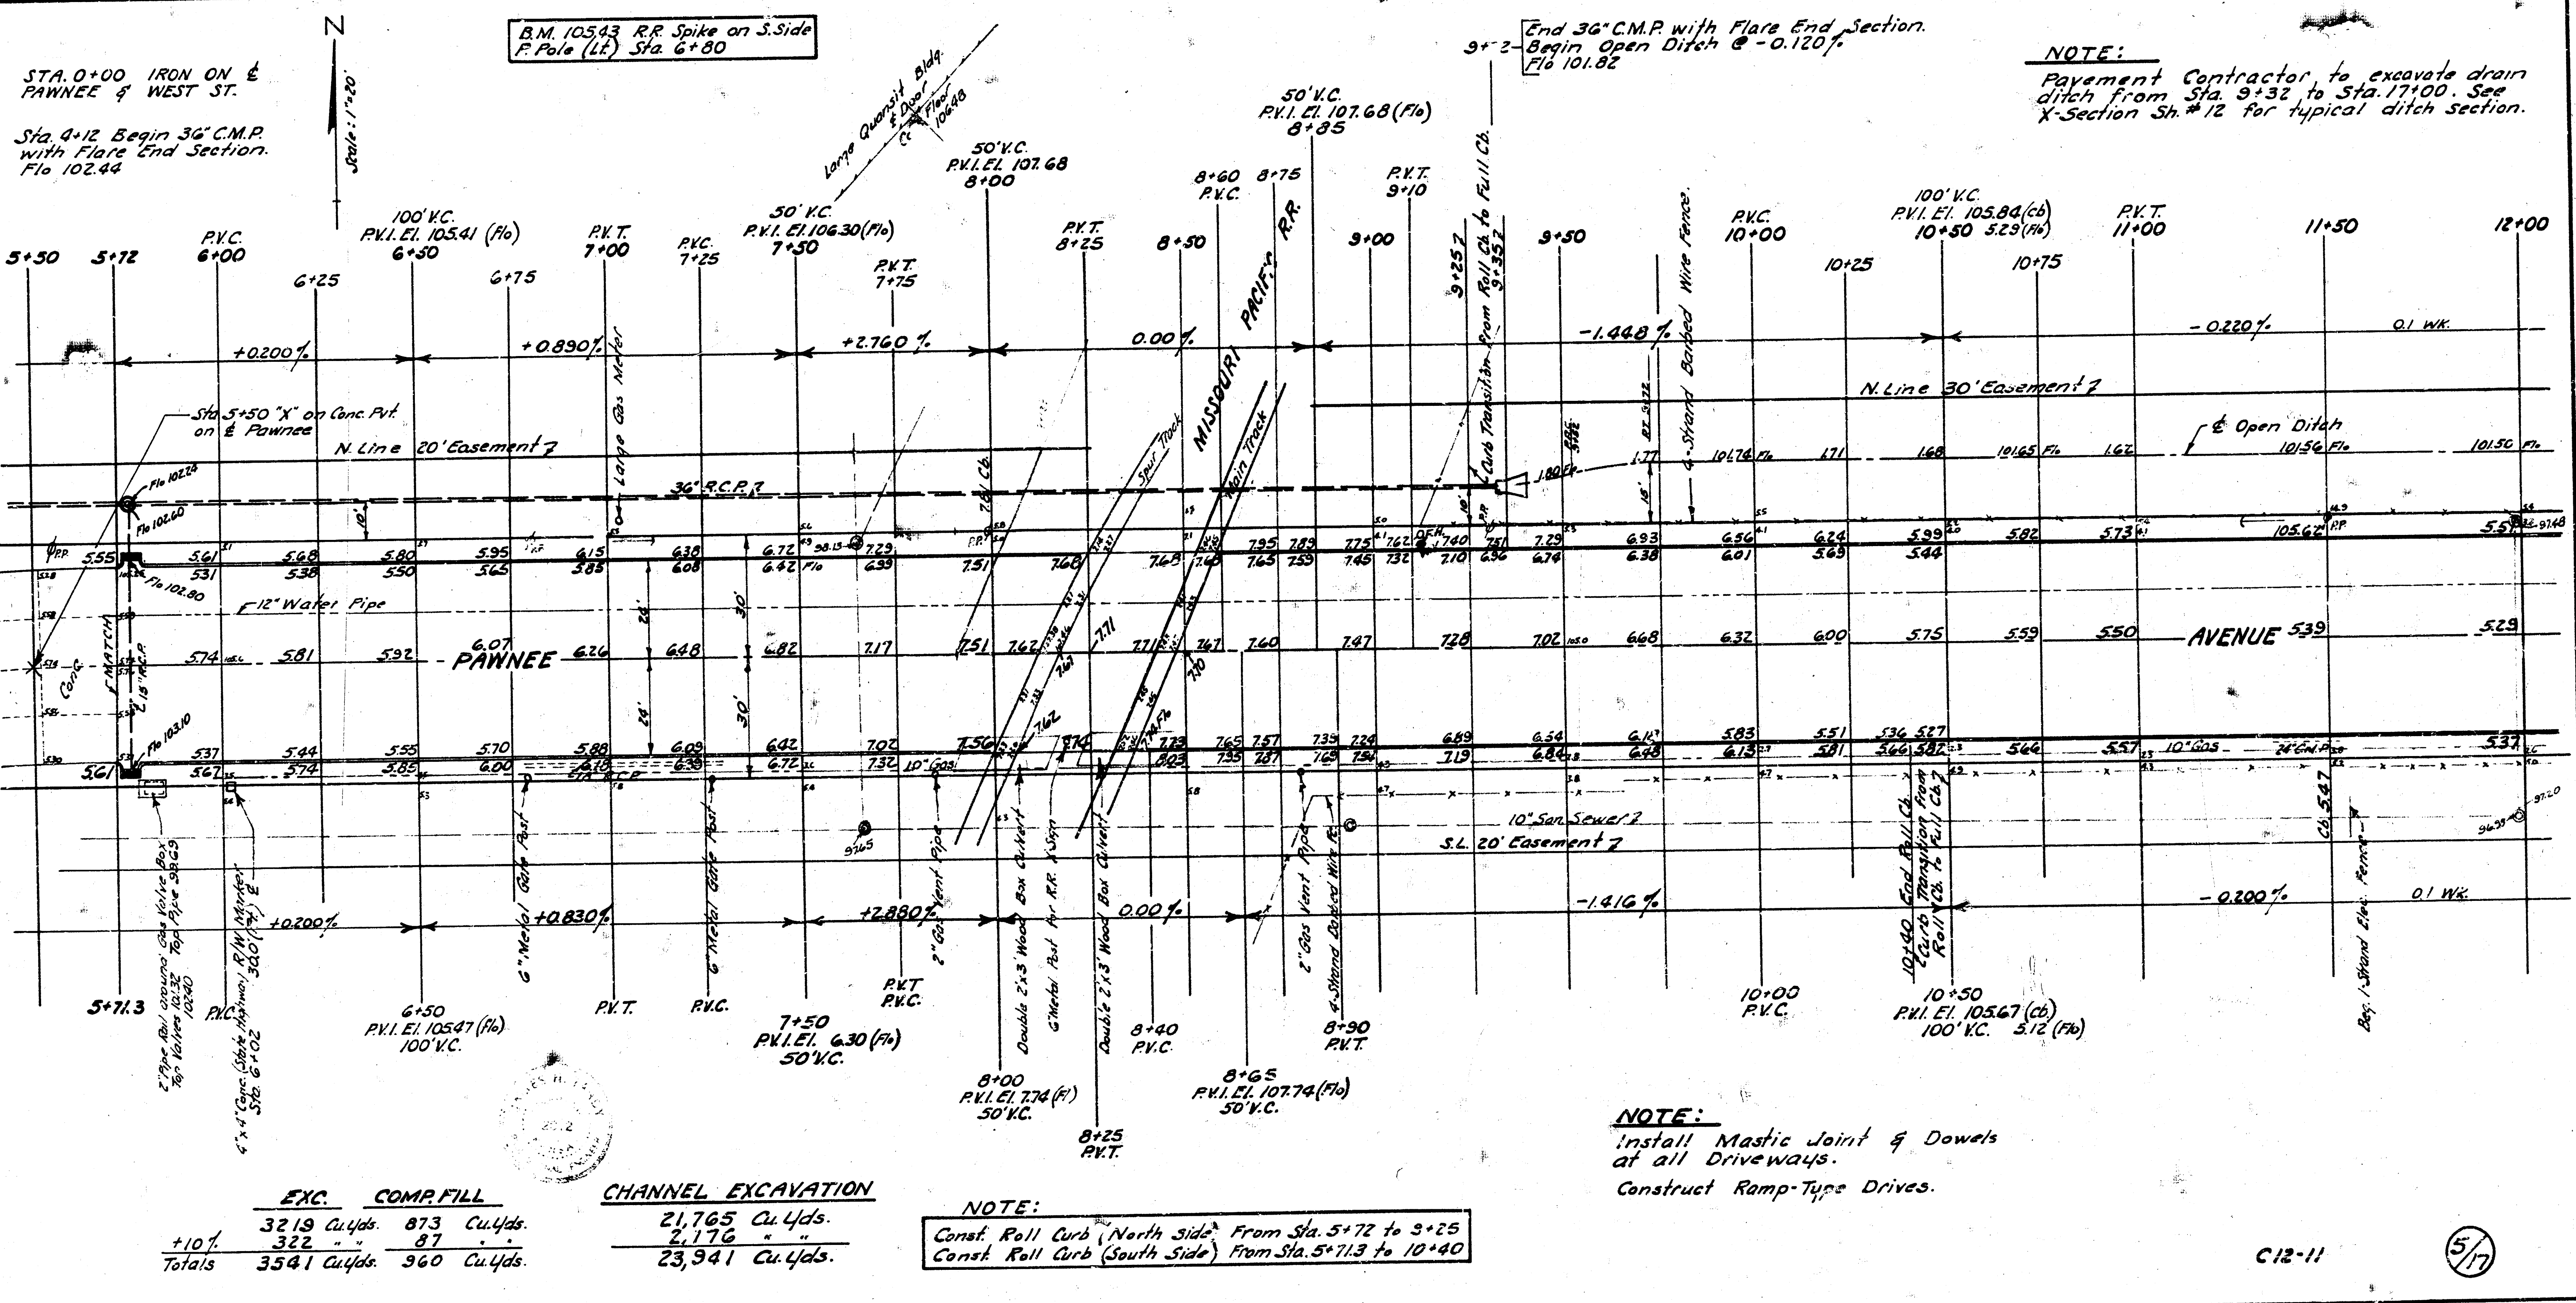

C12-11



5/7

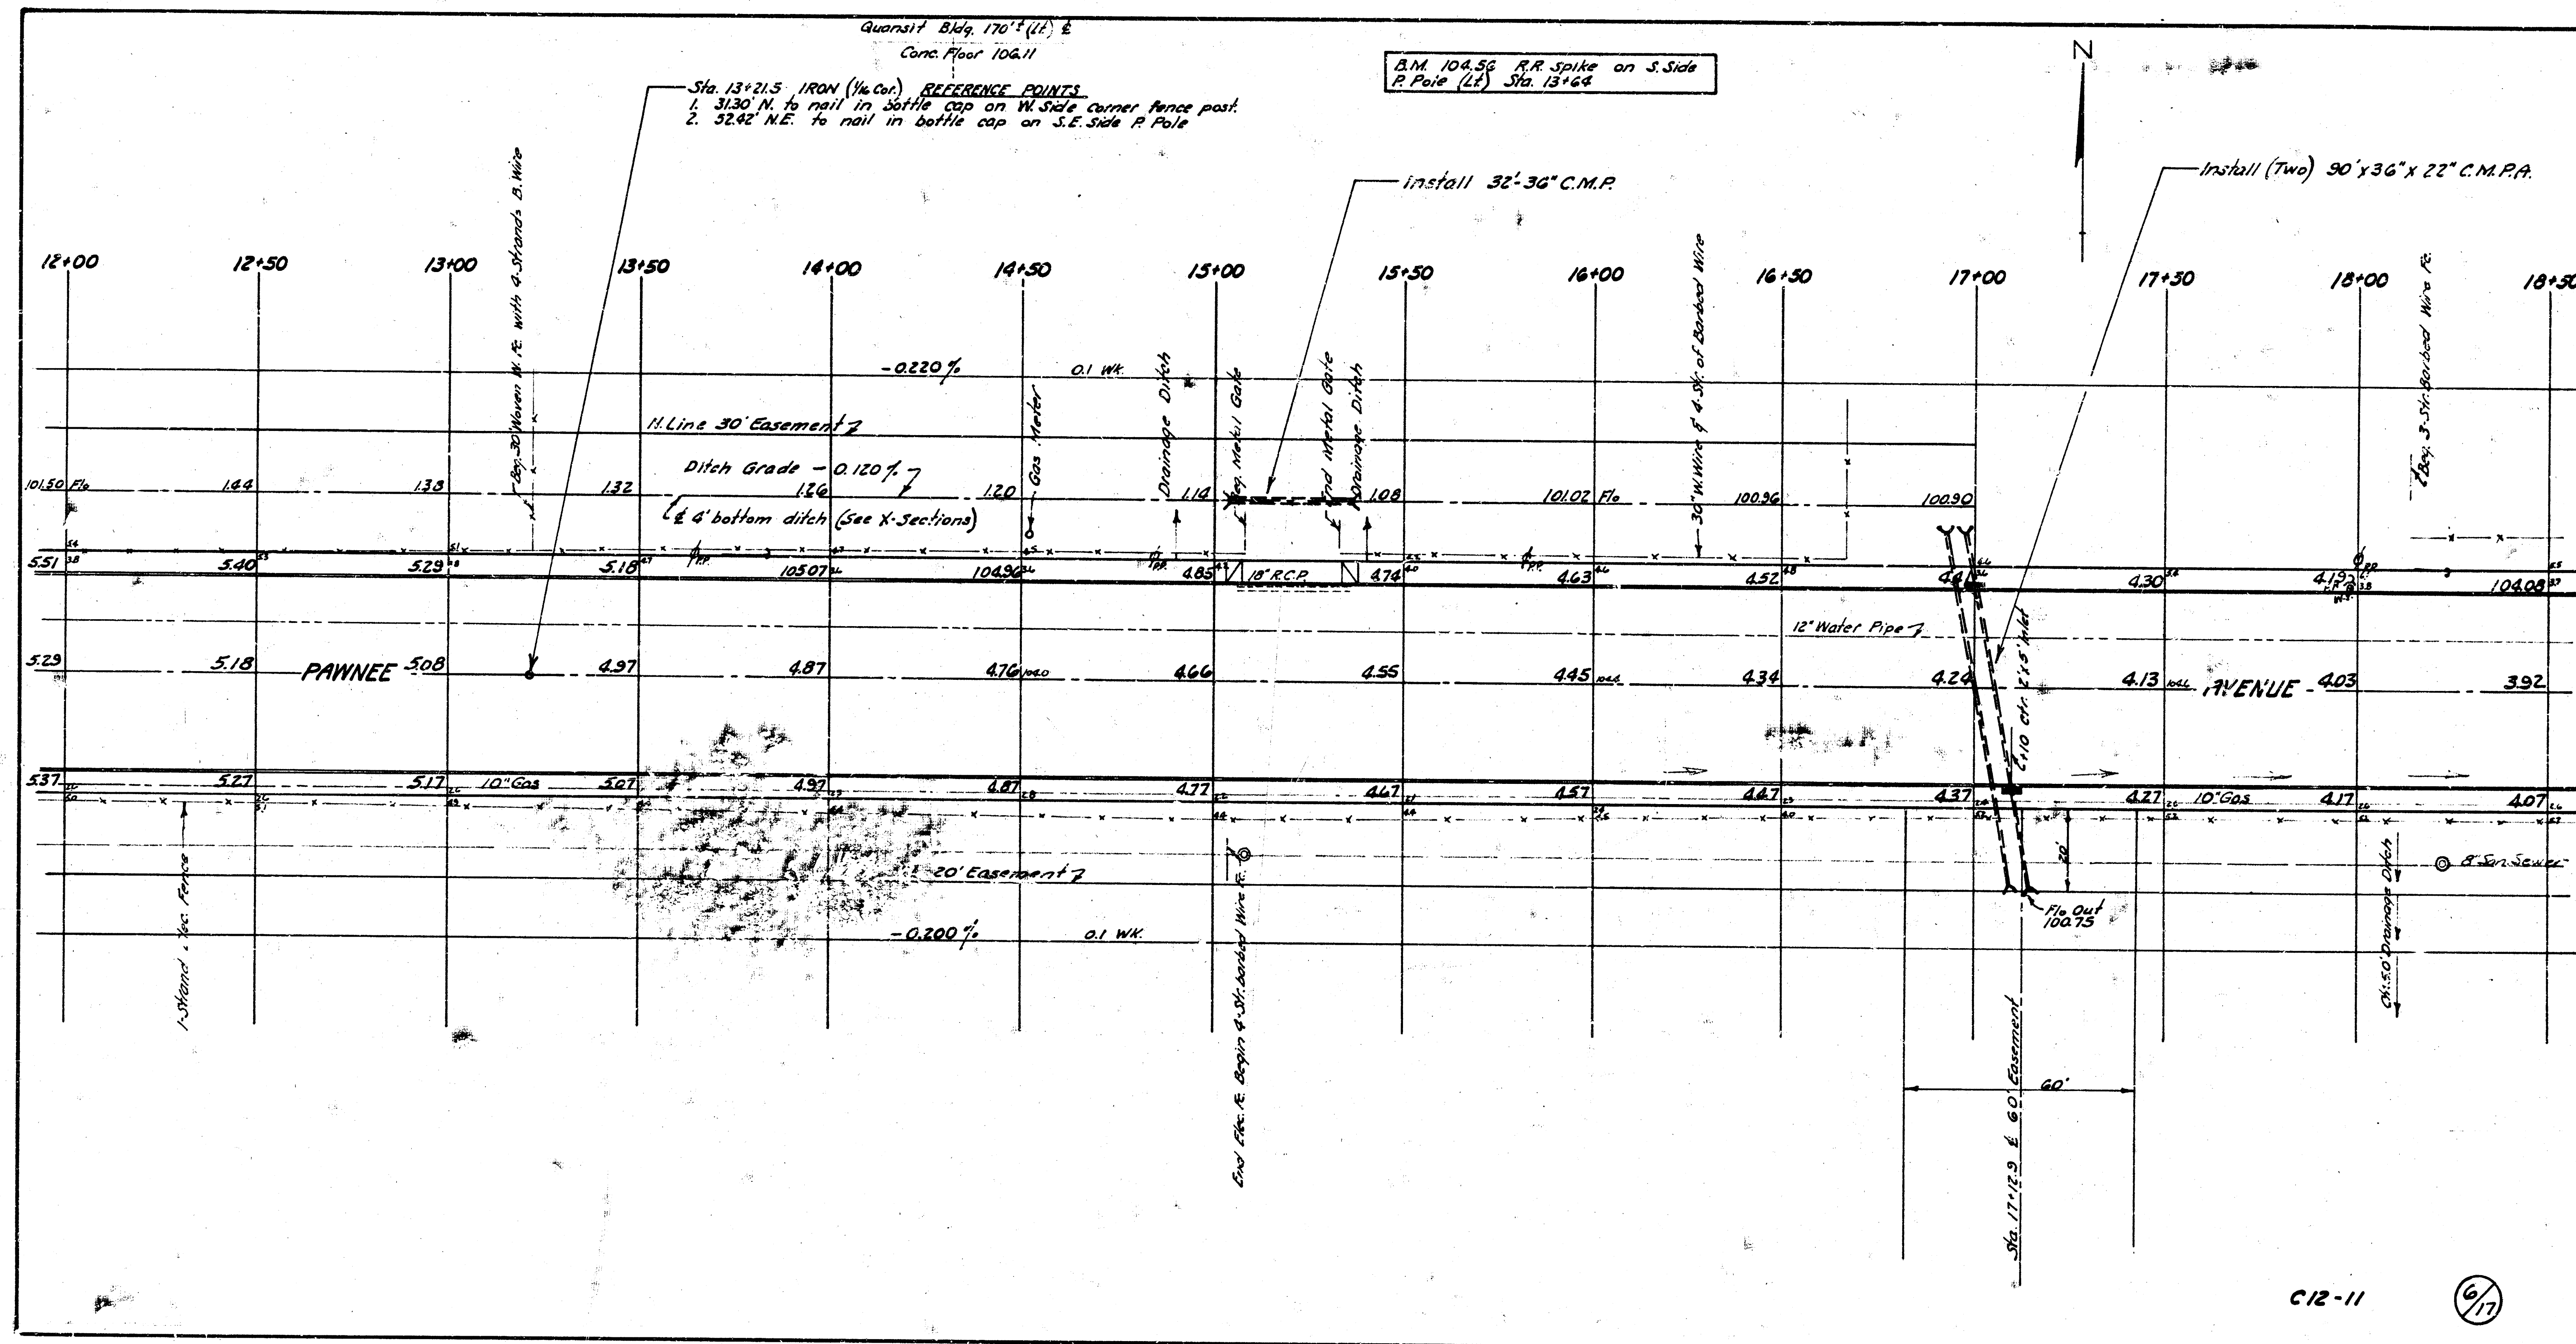

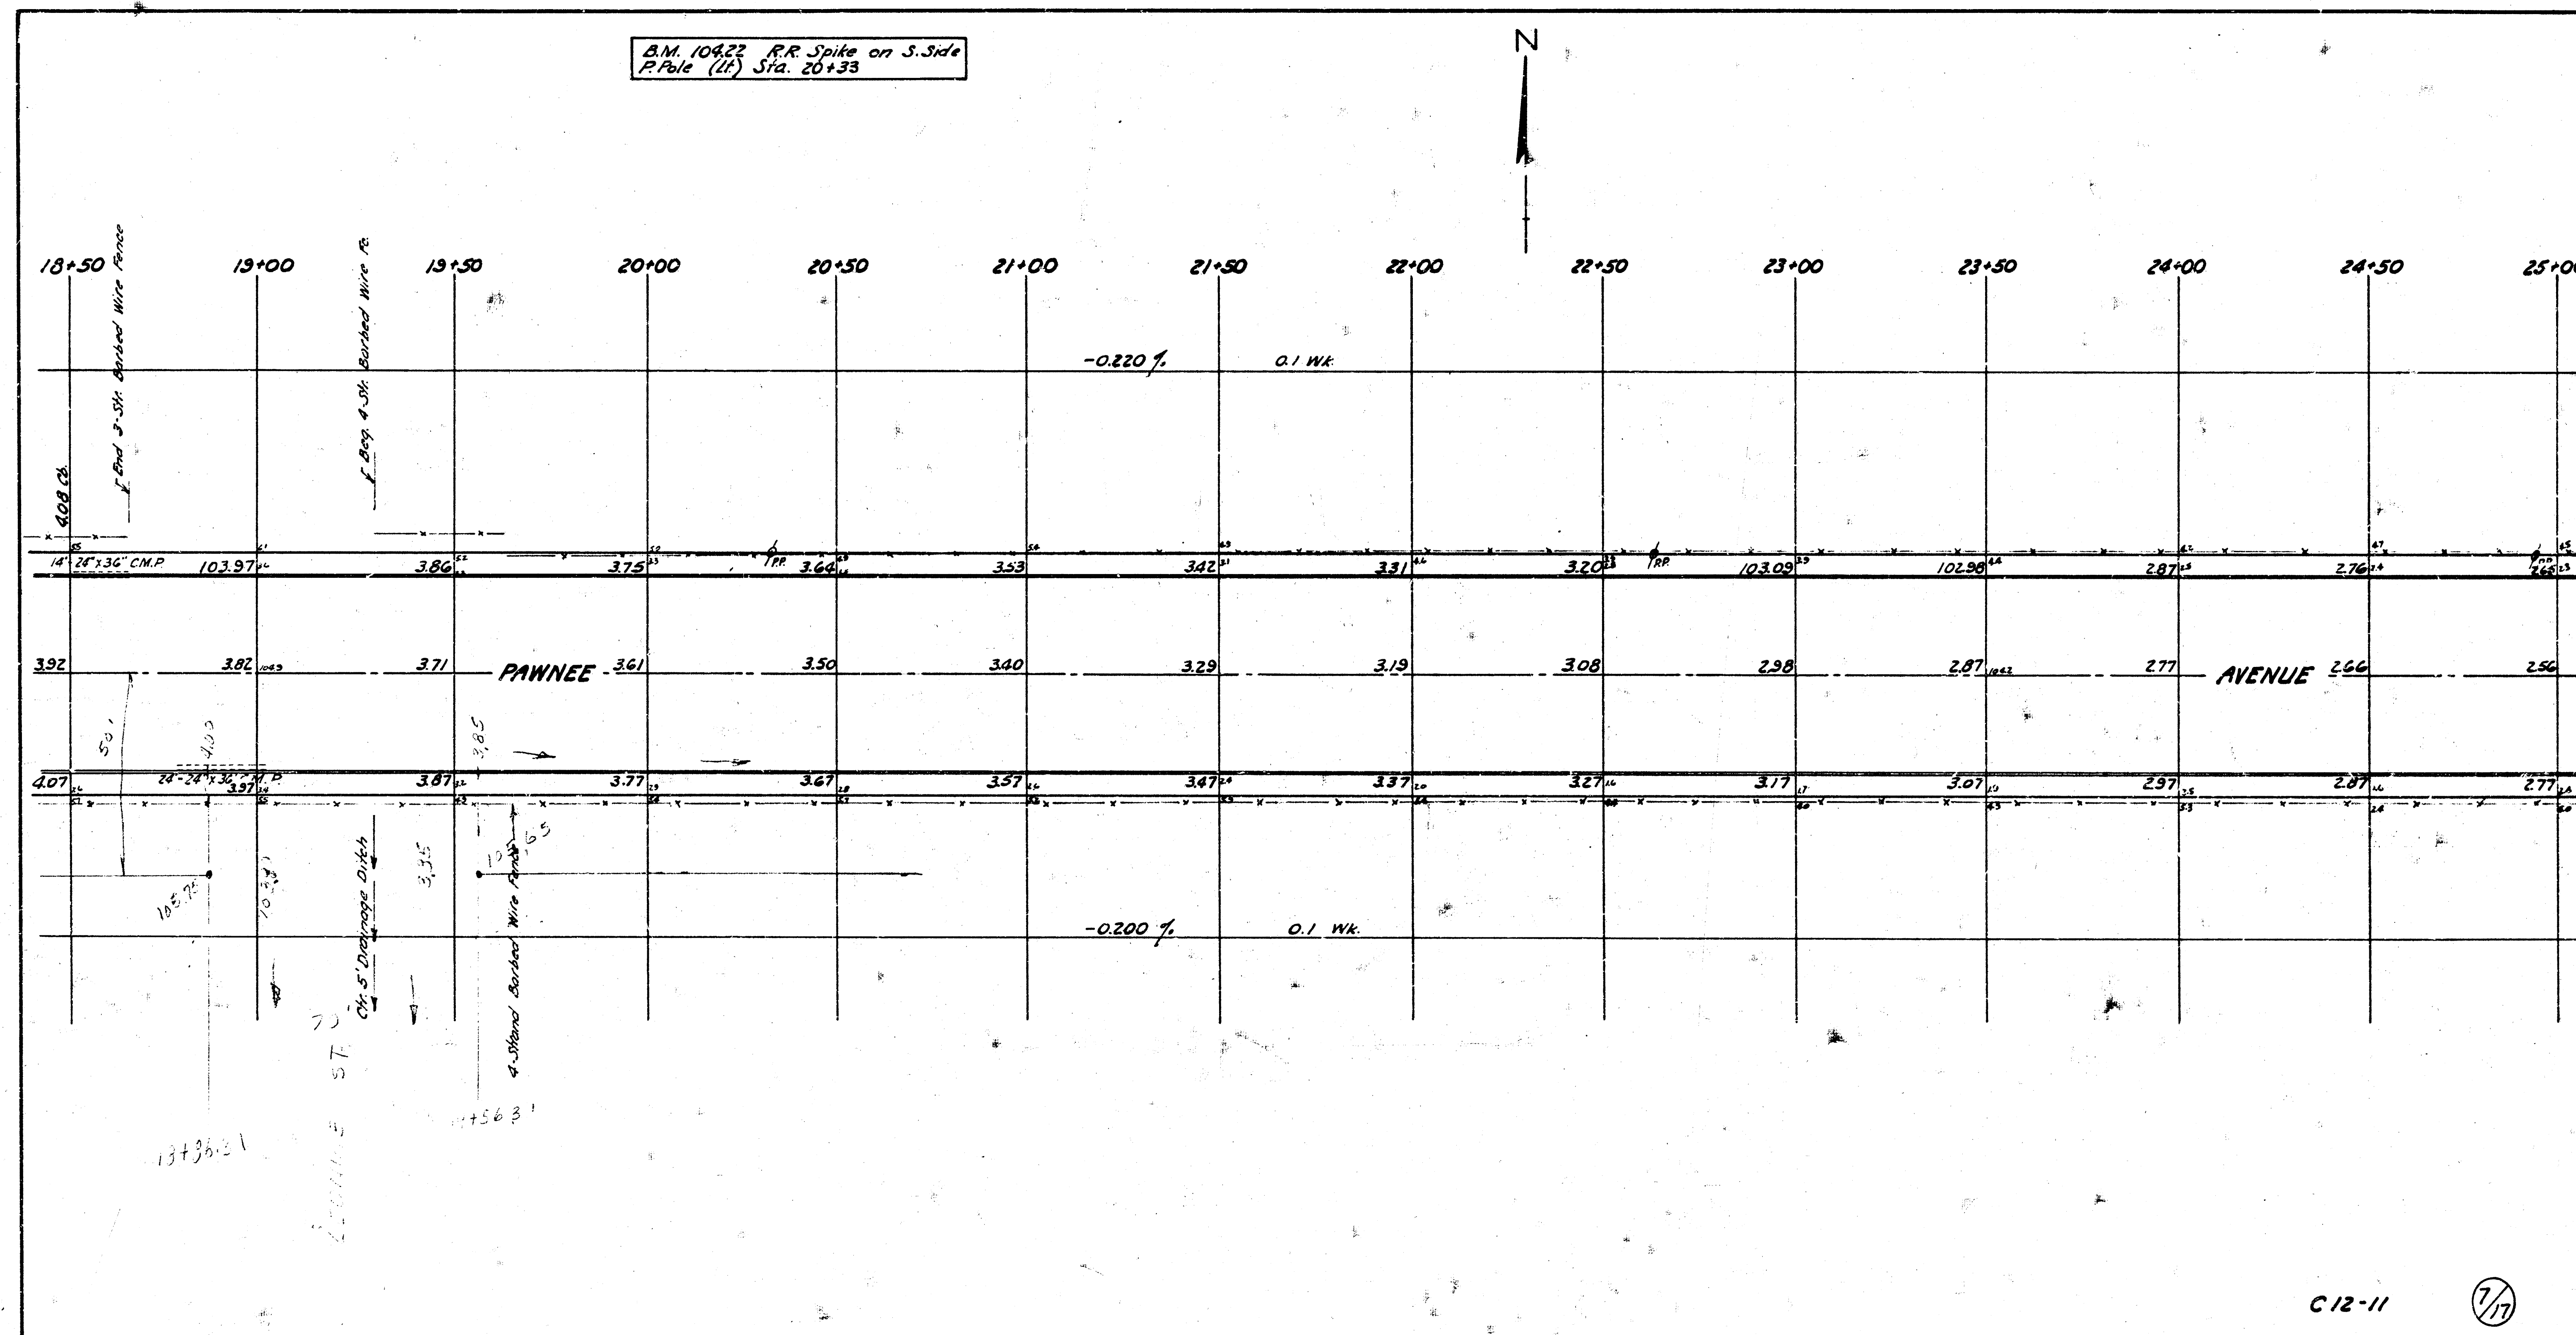


B.M. 10363 RR Spike S Side
P. Pole 25' (L) Sta 26+87


- REFERENCE POINTS to 1/4 Sec Iron Sta 26+42.91
1. 500' N.W. to 3/4" Iron Pipe
 2. 33.67' S. to 3/4" Iron Pipe
 3. 646' E. to 1/2" Cut on W. Rim of Manhole
 4. 53.65' N.E. to Nail in bottle cap on S.E. Side P. Pole

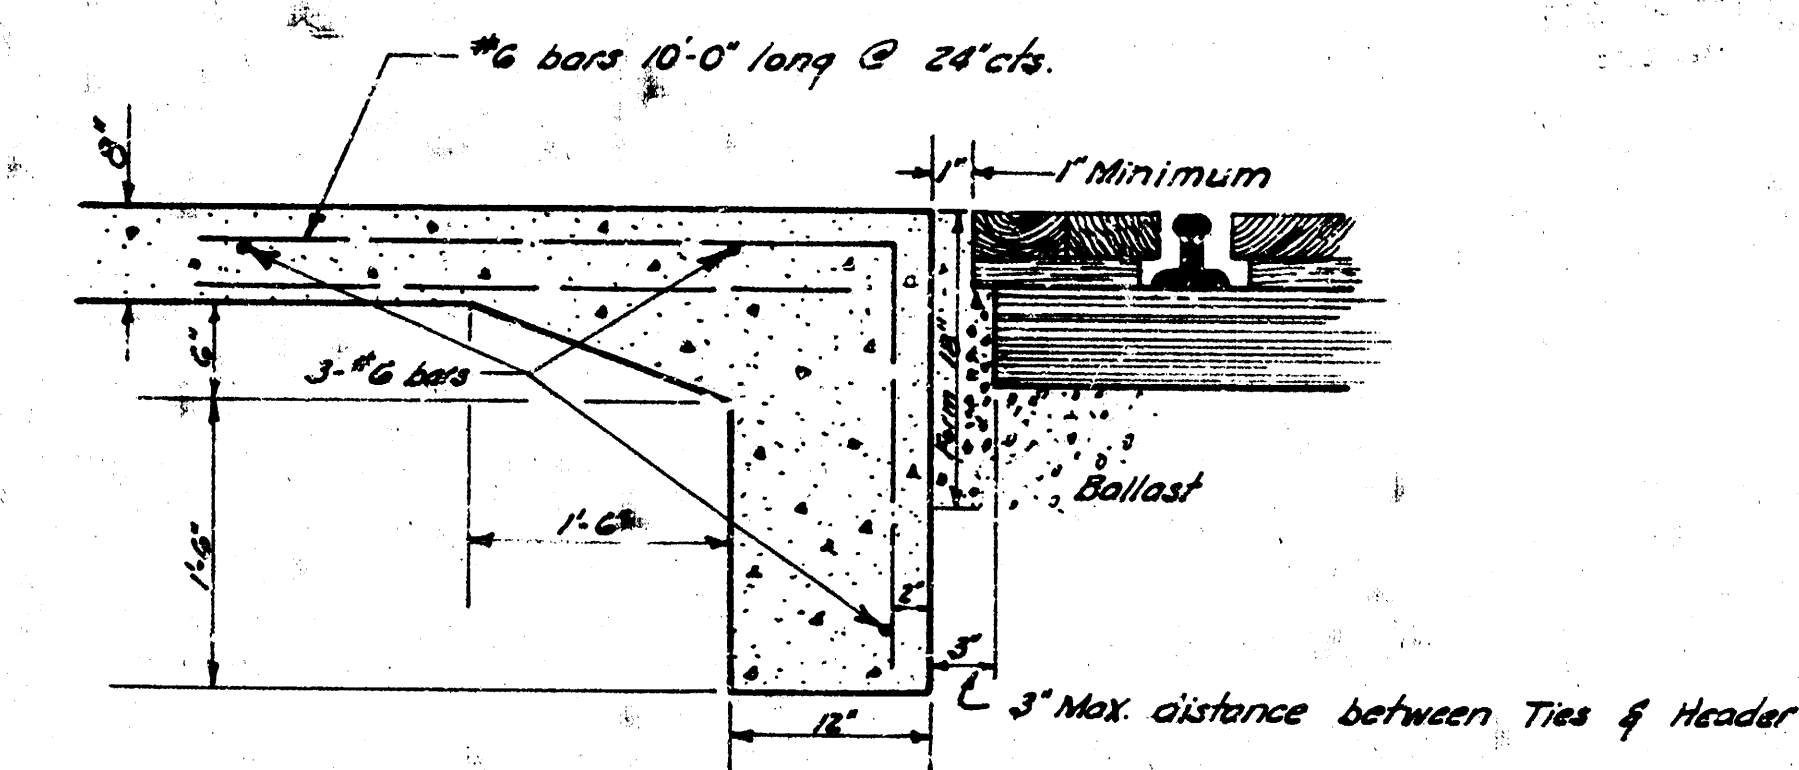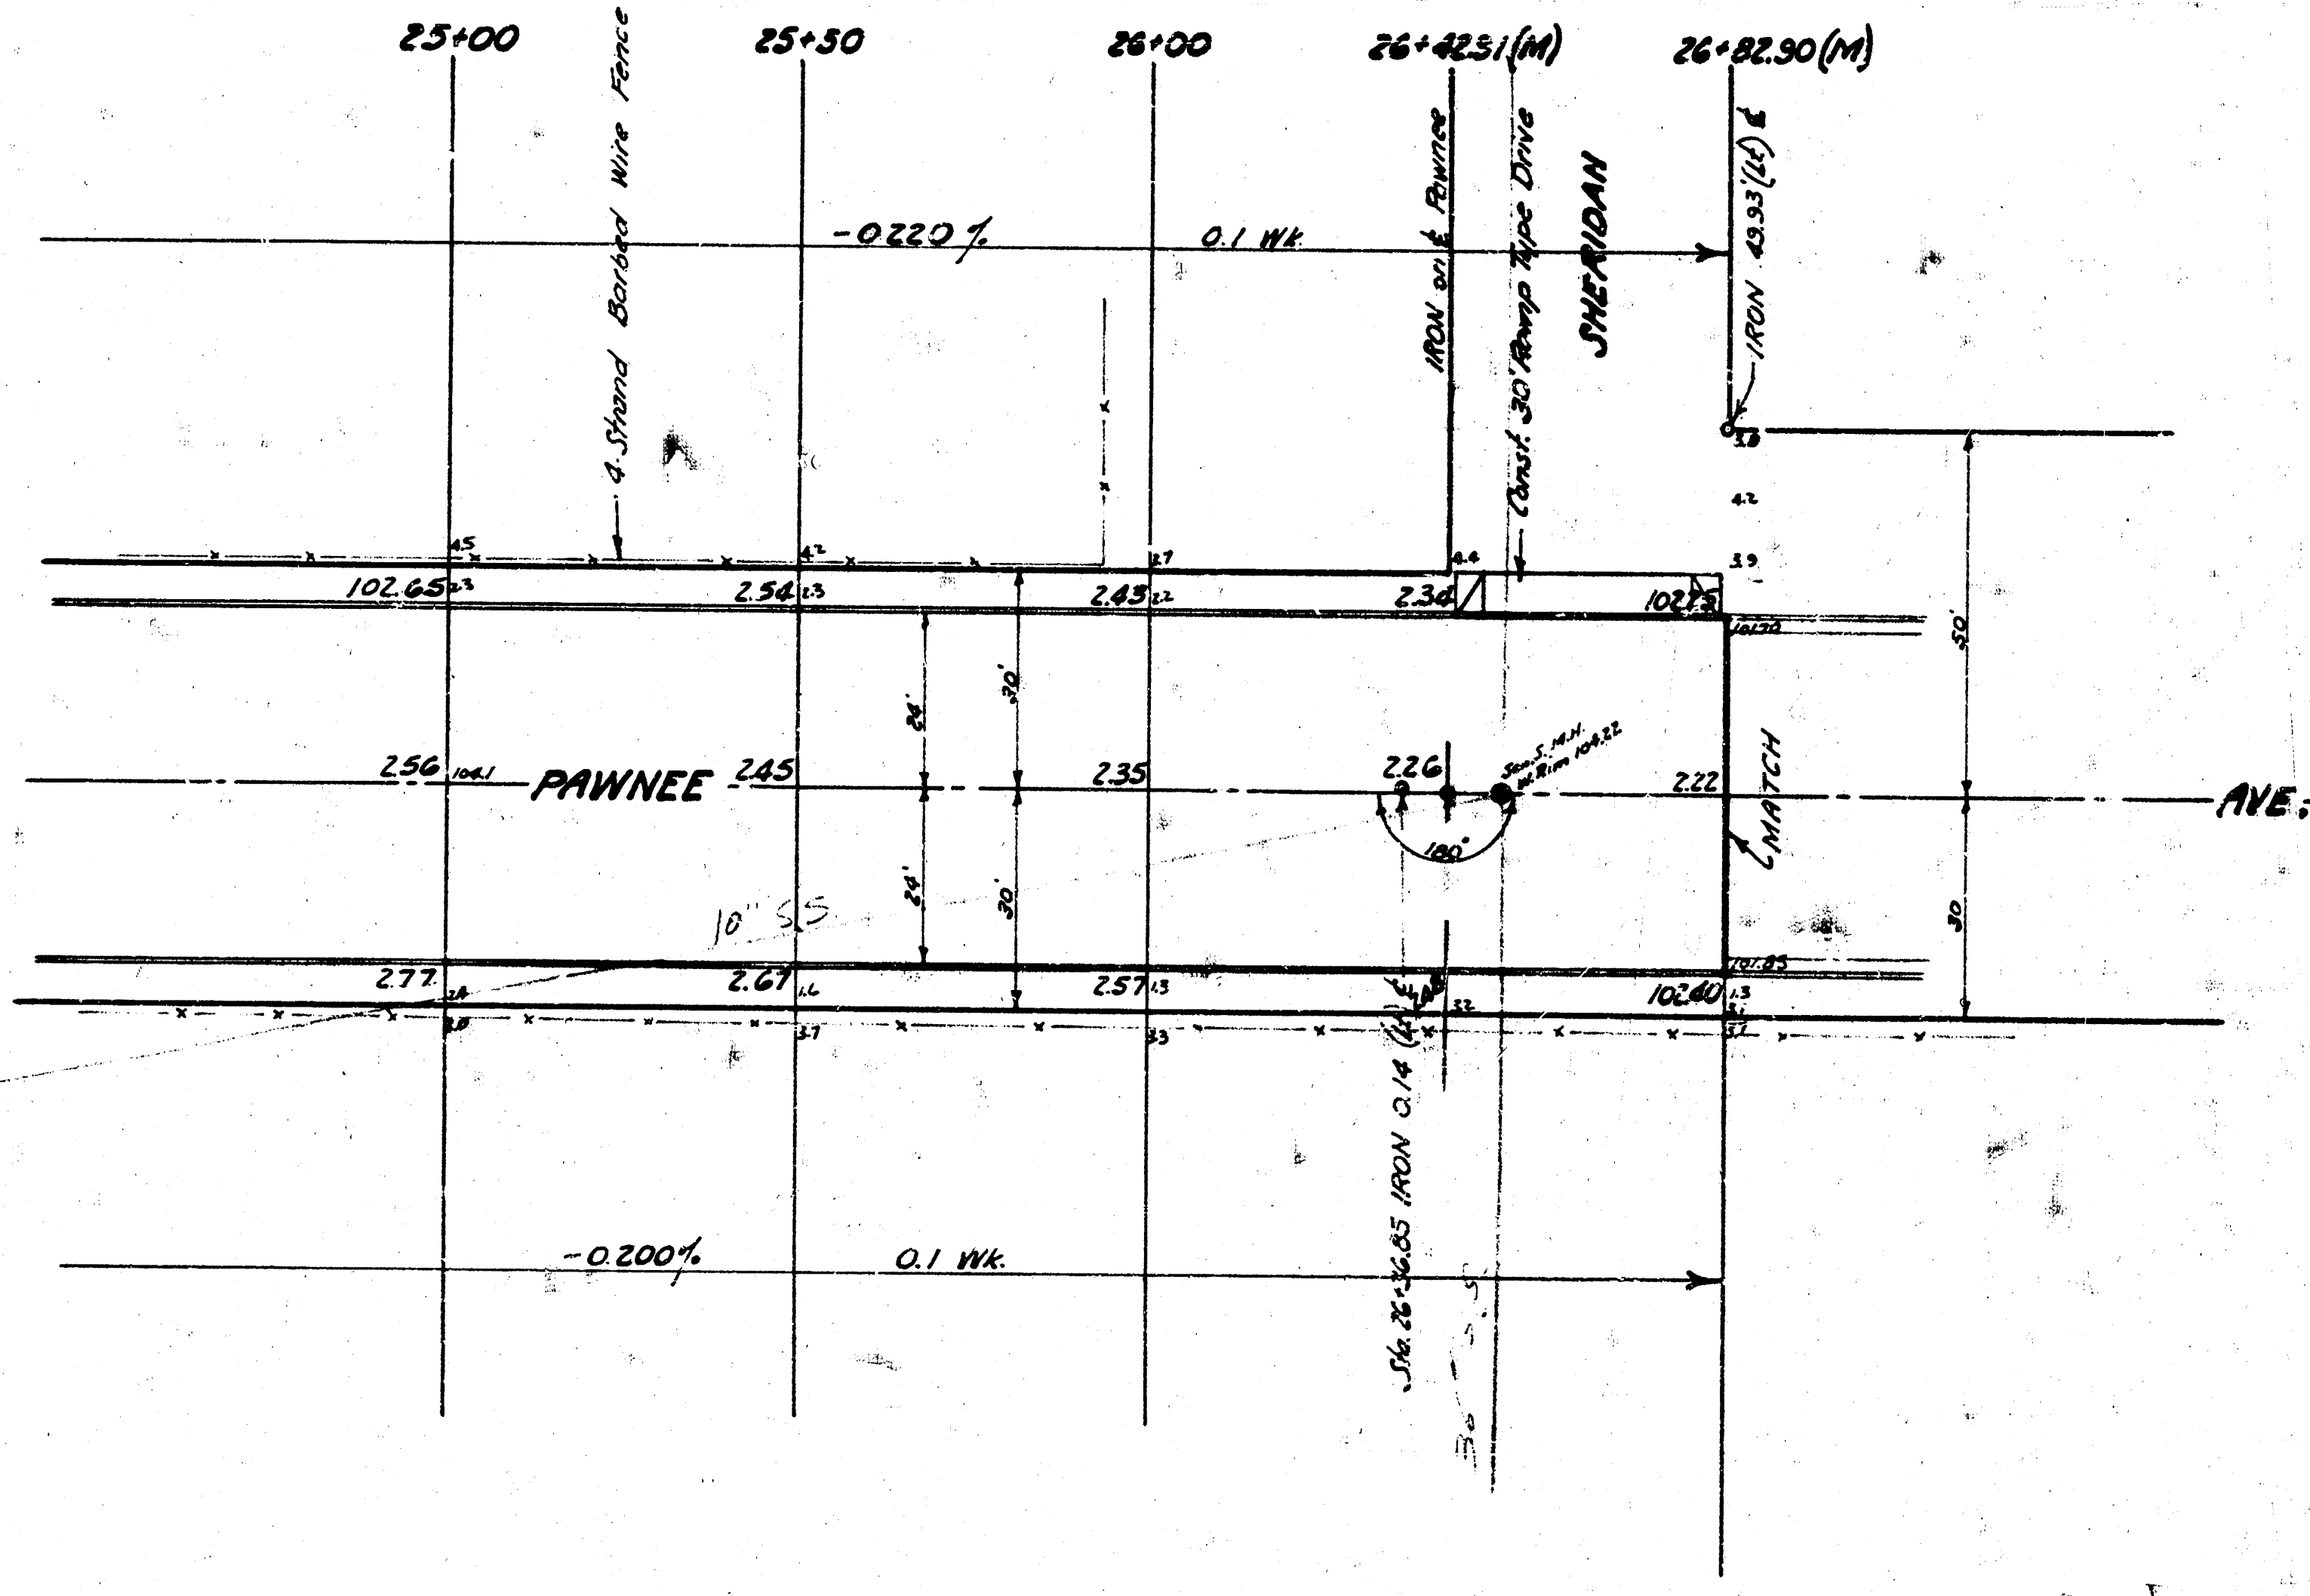

DETAIL OF CONC. HEADER FOR R.R. CROSSING
No Scale

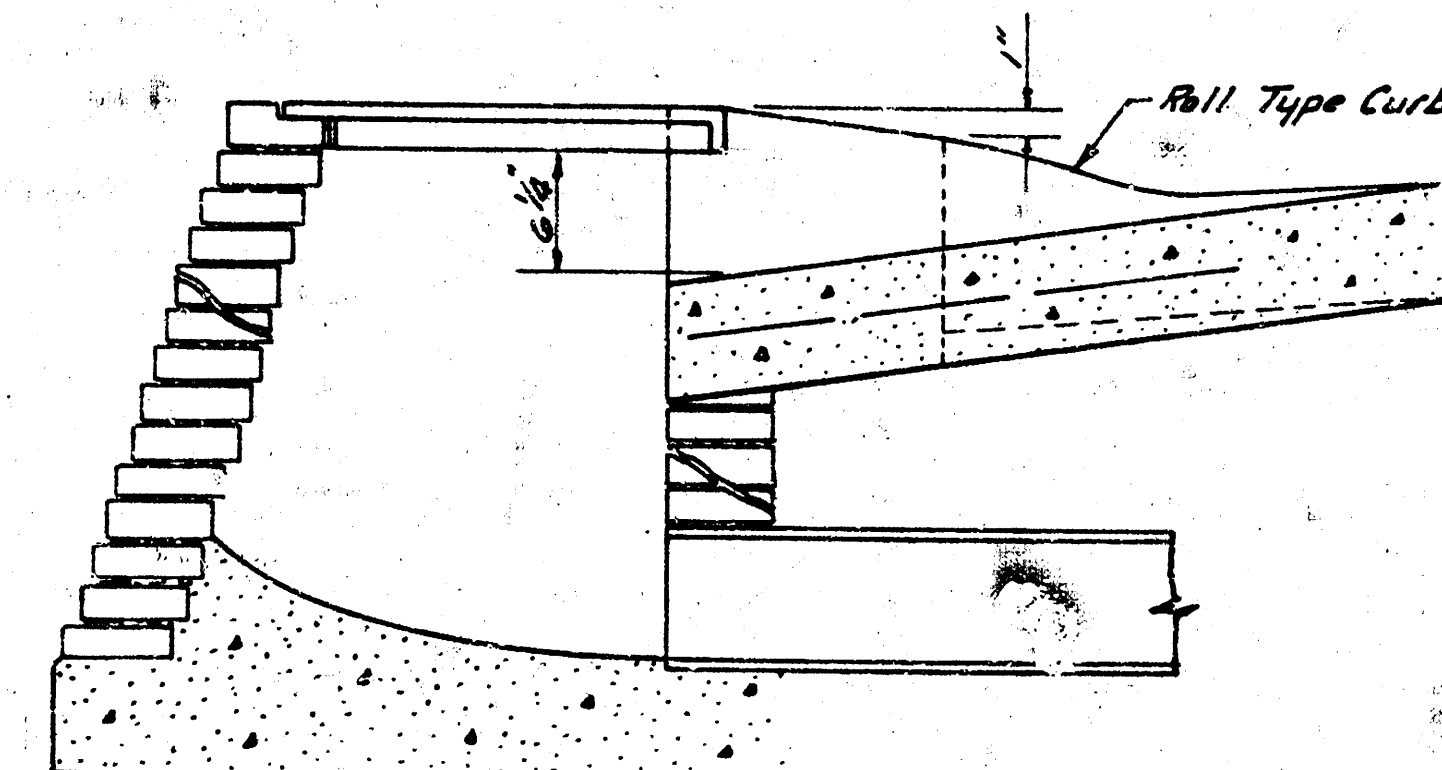

SECTION

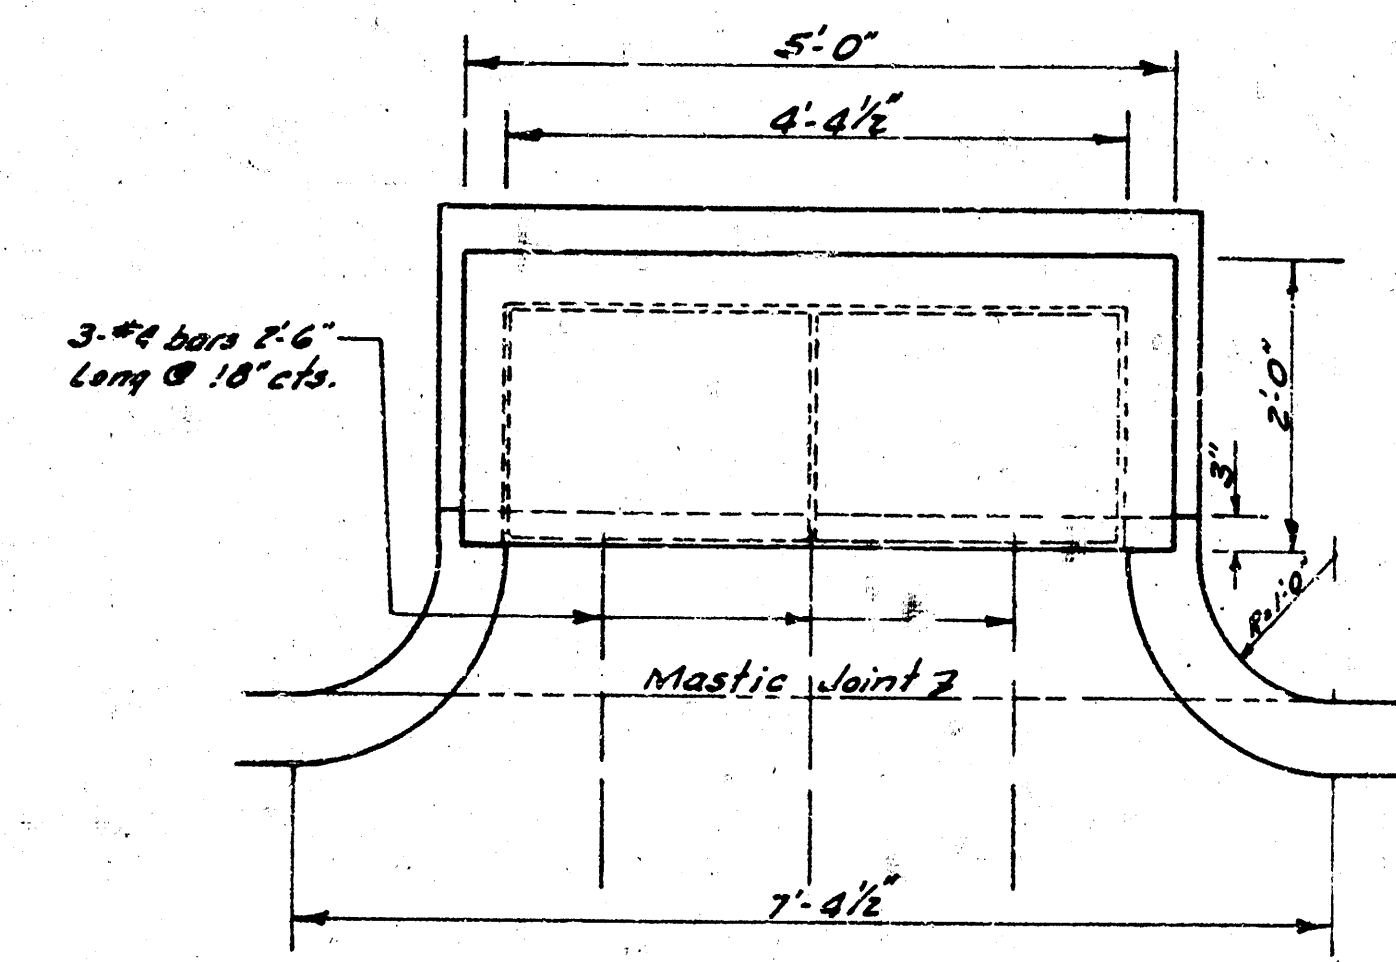

PLAN

CATCH BASIN DETAILS FOR ROLL CURB
No Scale