



PAWNEE AVE.
W. L. EDWARDS - W. L. MERIDIAN
30' CONC. & CB. WIDEN TO 48' (8")
PROJ. NO. C10-104

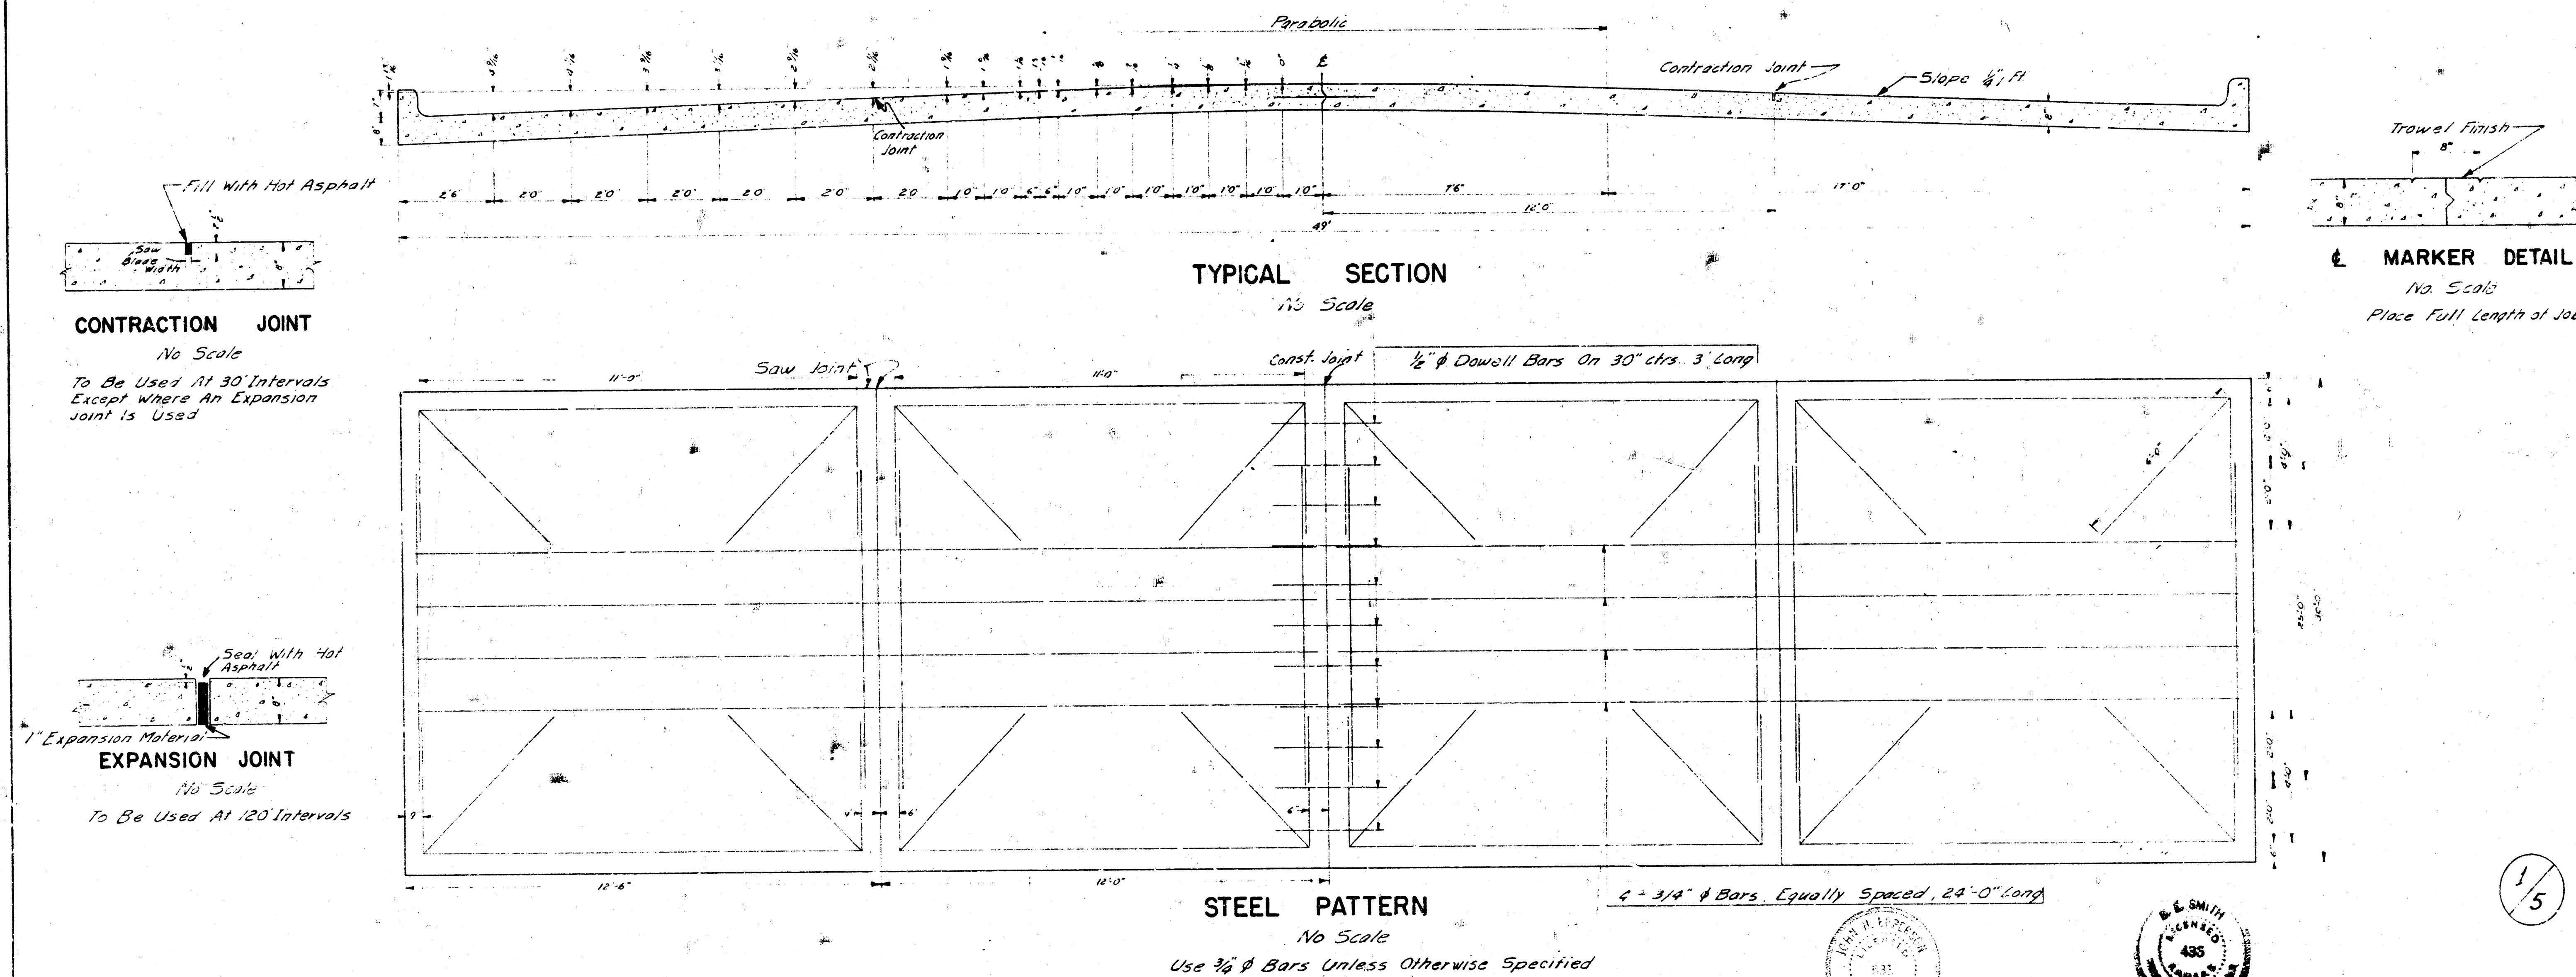

B.M. 103.25 N.W. Cor. Conc. Slab N.W. Cor. No. 271 Pawnee
B.M. 102.07 City Std. S.E. Cor. Meridian & Pawnee

NOTE TO FIELD ENGINEER: Obtain Office Approval regarding
Number & Location of drains on North side Project

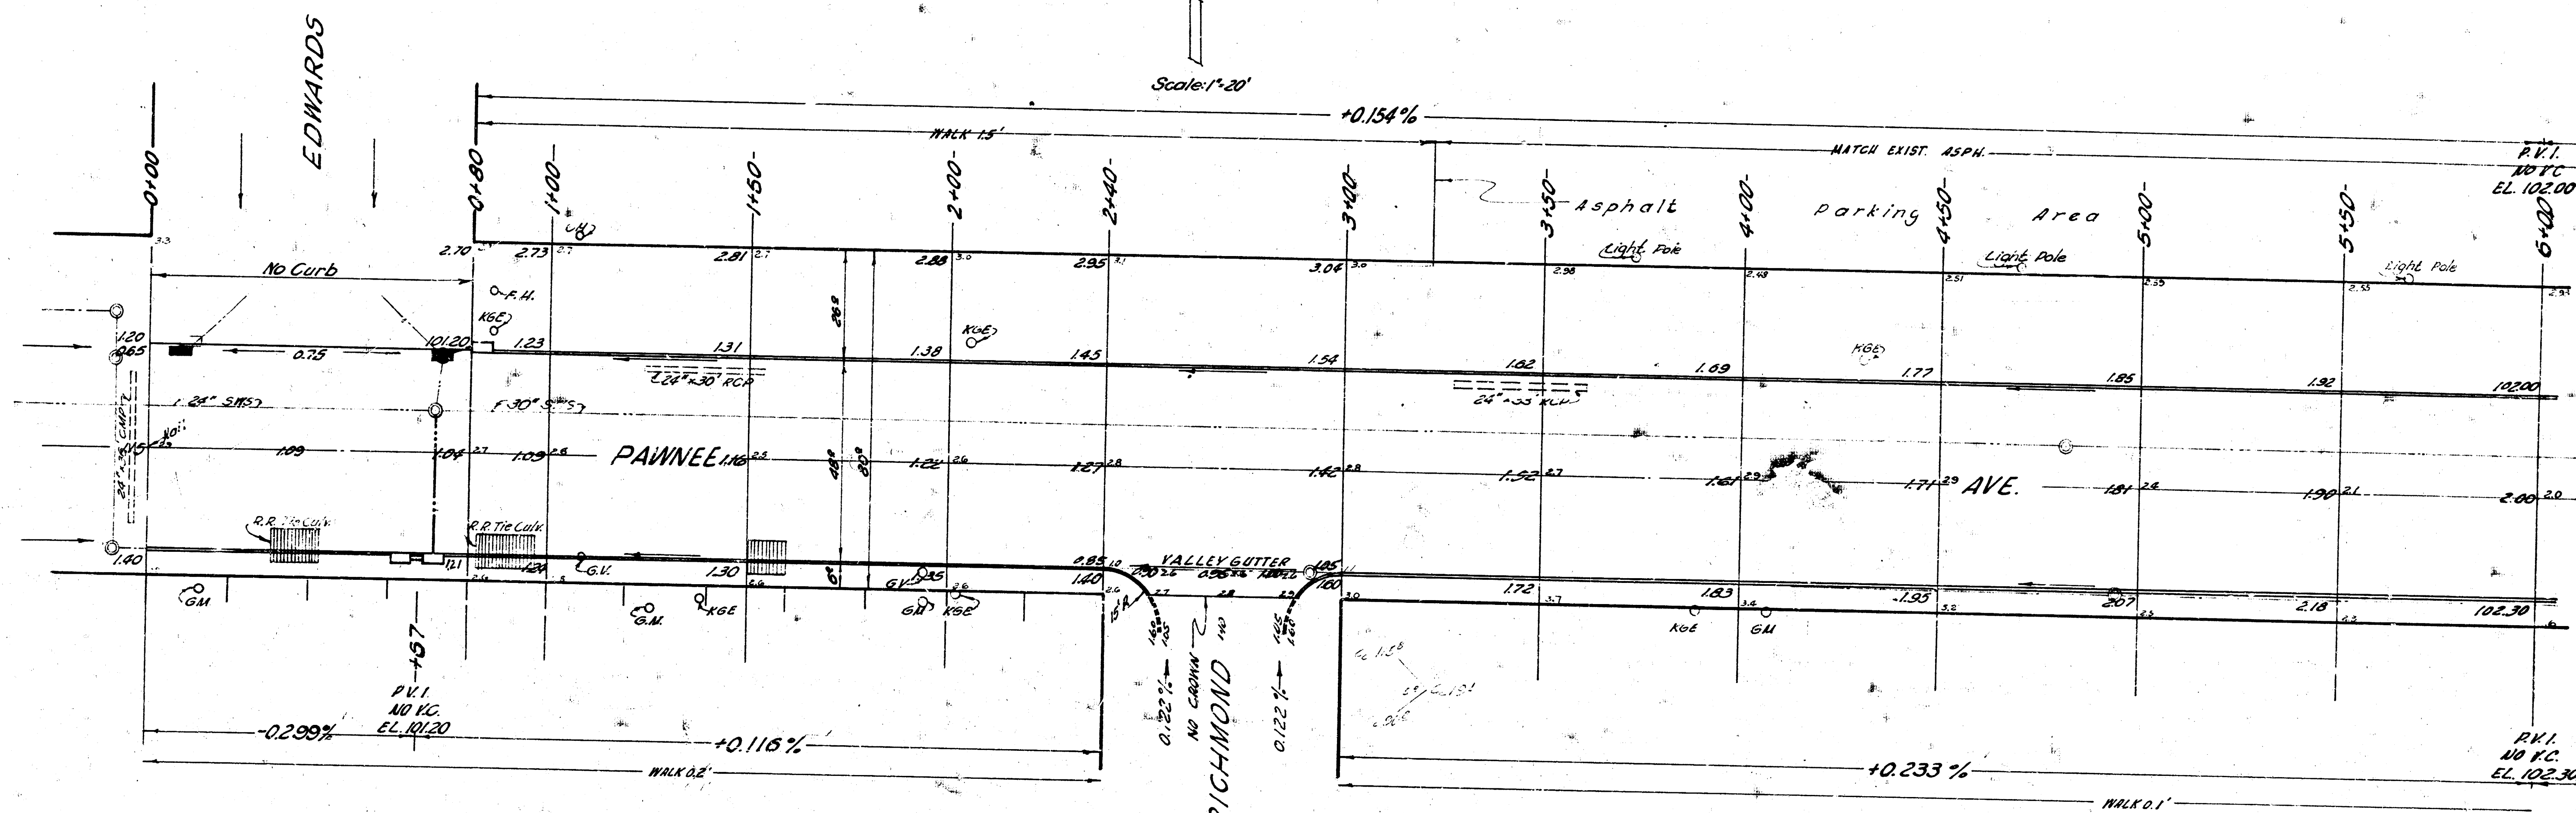

EARTHWORK QUANTITIES			
Exc.	Prop.	Grav.	Imp.
10.10	10.10	10.10	10.10
1.00	1.00	1.00	1.00
TOTAL	11.10	11.10	11.10
FILL	1.00	1.00	1.00
TOTAL	2.00	2.00	2.00

PAWNEE AVE.
N.W. EDWARDS - N.W. MERIDIAN
30" CONC. CB. WIDEN TO 48" (8" THICK)
CITY OF WICHITA, KANS.
B. E. SMITH CITY ENGINEER
DATE: MARCH 1941, PROJ. NO. 110-114

215

