


PIERPOINT ACRES
SEDGWICK COUNTY, KANSAS



STREET IMPROVEMENTS

K. O. TAYLOR
CONSULTING ENGINEER

JUNE 1956

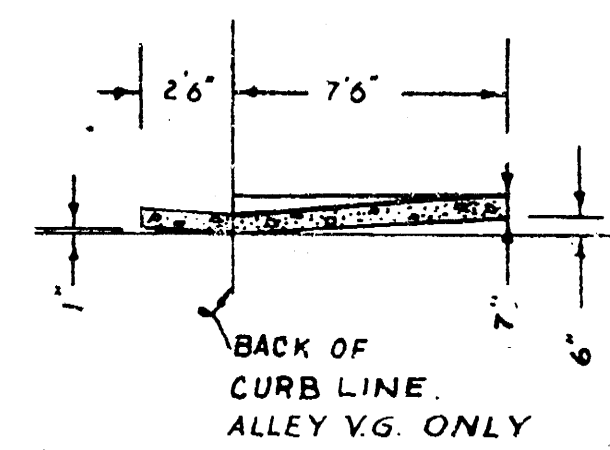


BM 100.00 assumed
75' w of E. St. Clair
on 29th St.
N.E. corner. Hdwall Ent. Clvt.
129.10 City datum from standard @
NE Meridian & 29th of 129.00

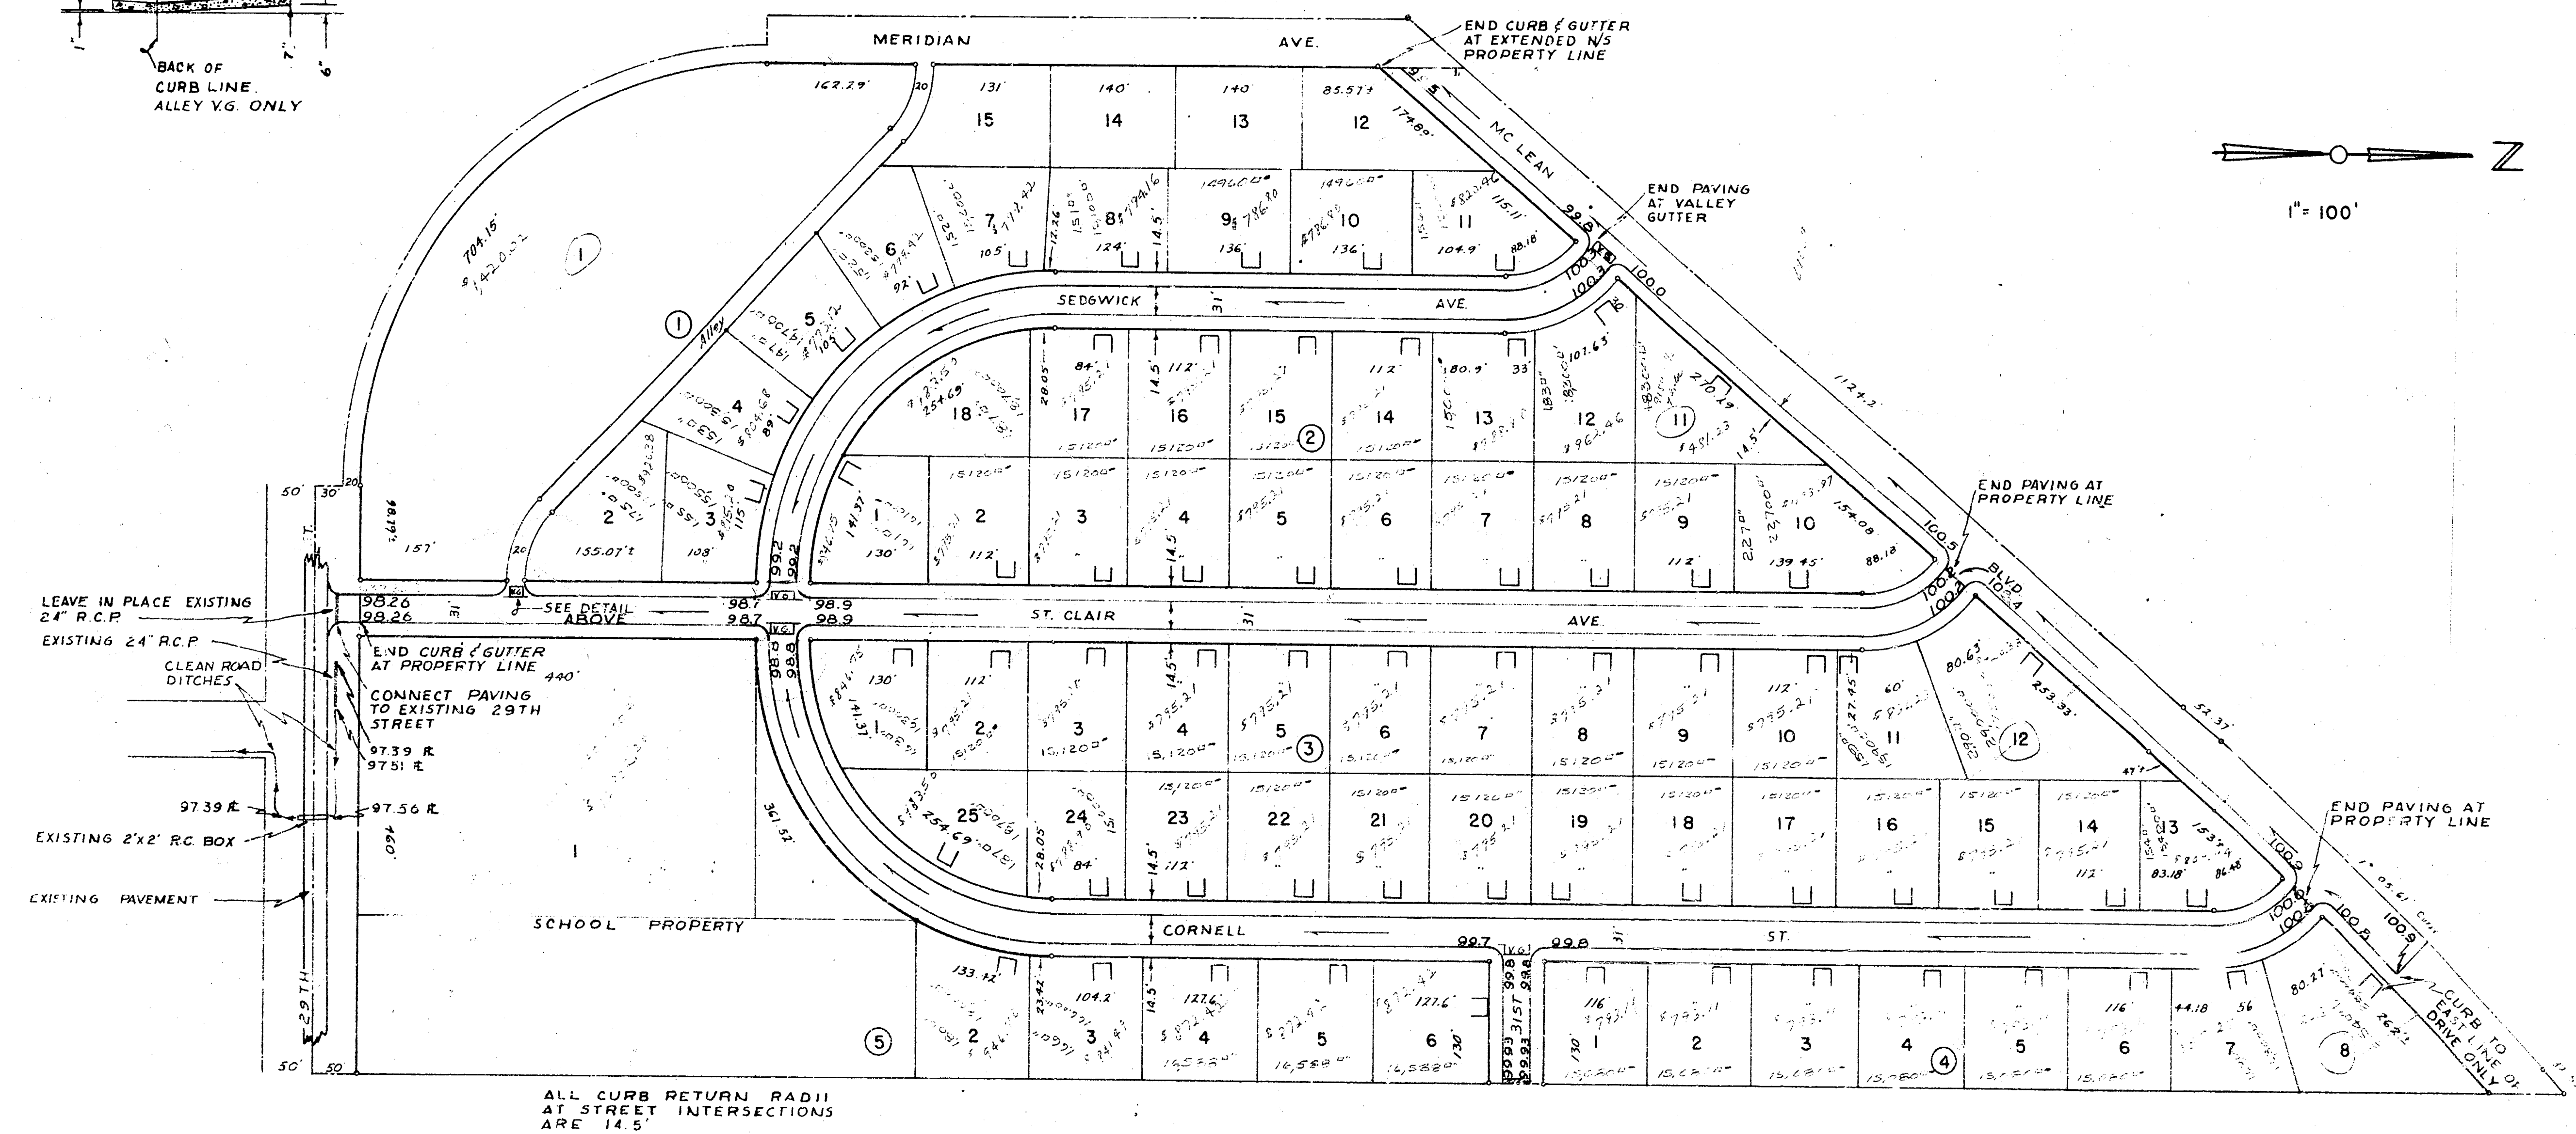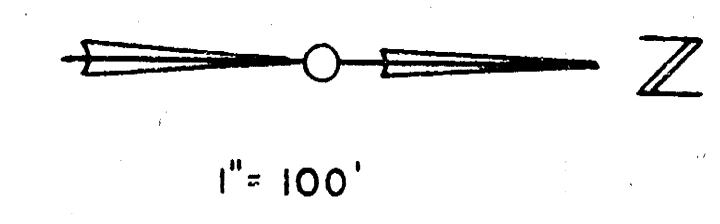

ALL CURB RETURN RADII
AT STREET INTERSECTIONS
ARE 14.5'


STREET IMPROVEMENTS
PIERPOINT ACRES
SEDGWICK COUNTY, KANSAS

K. O. TAYLOR, CONSULTING ENGINEER
1956

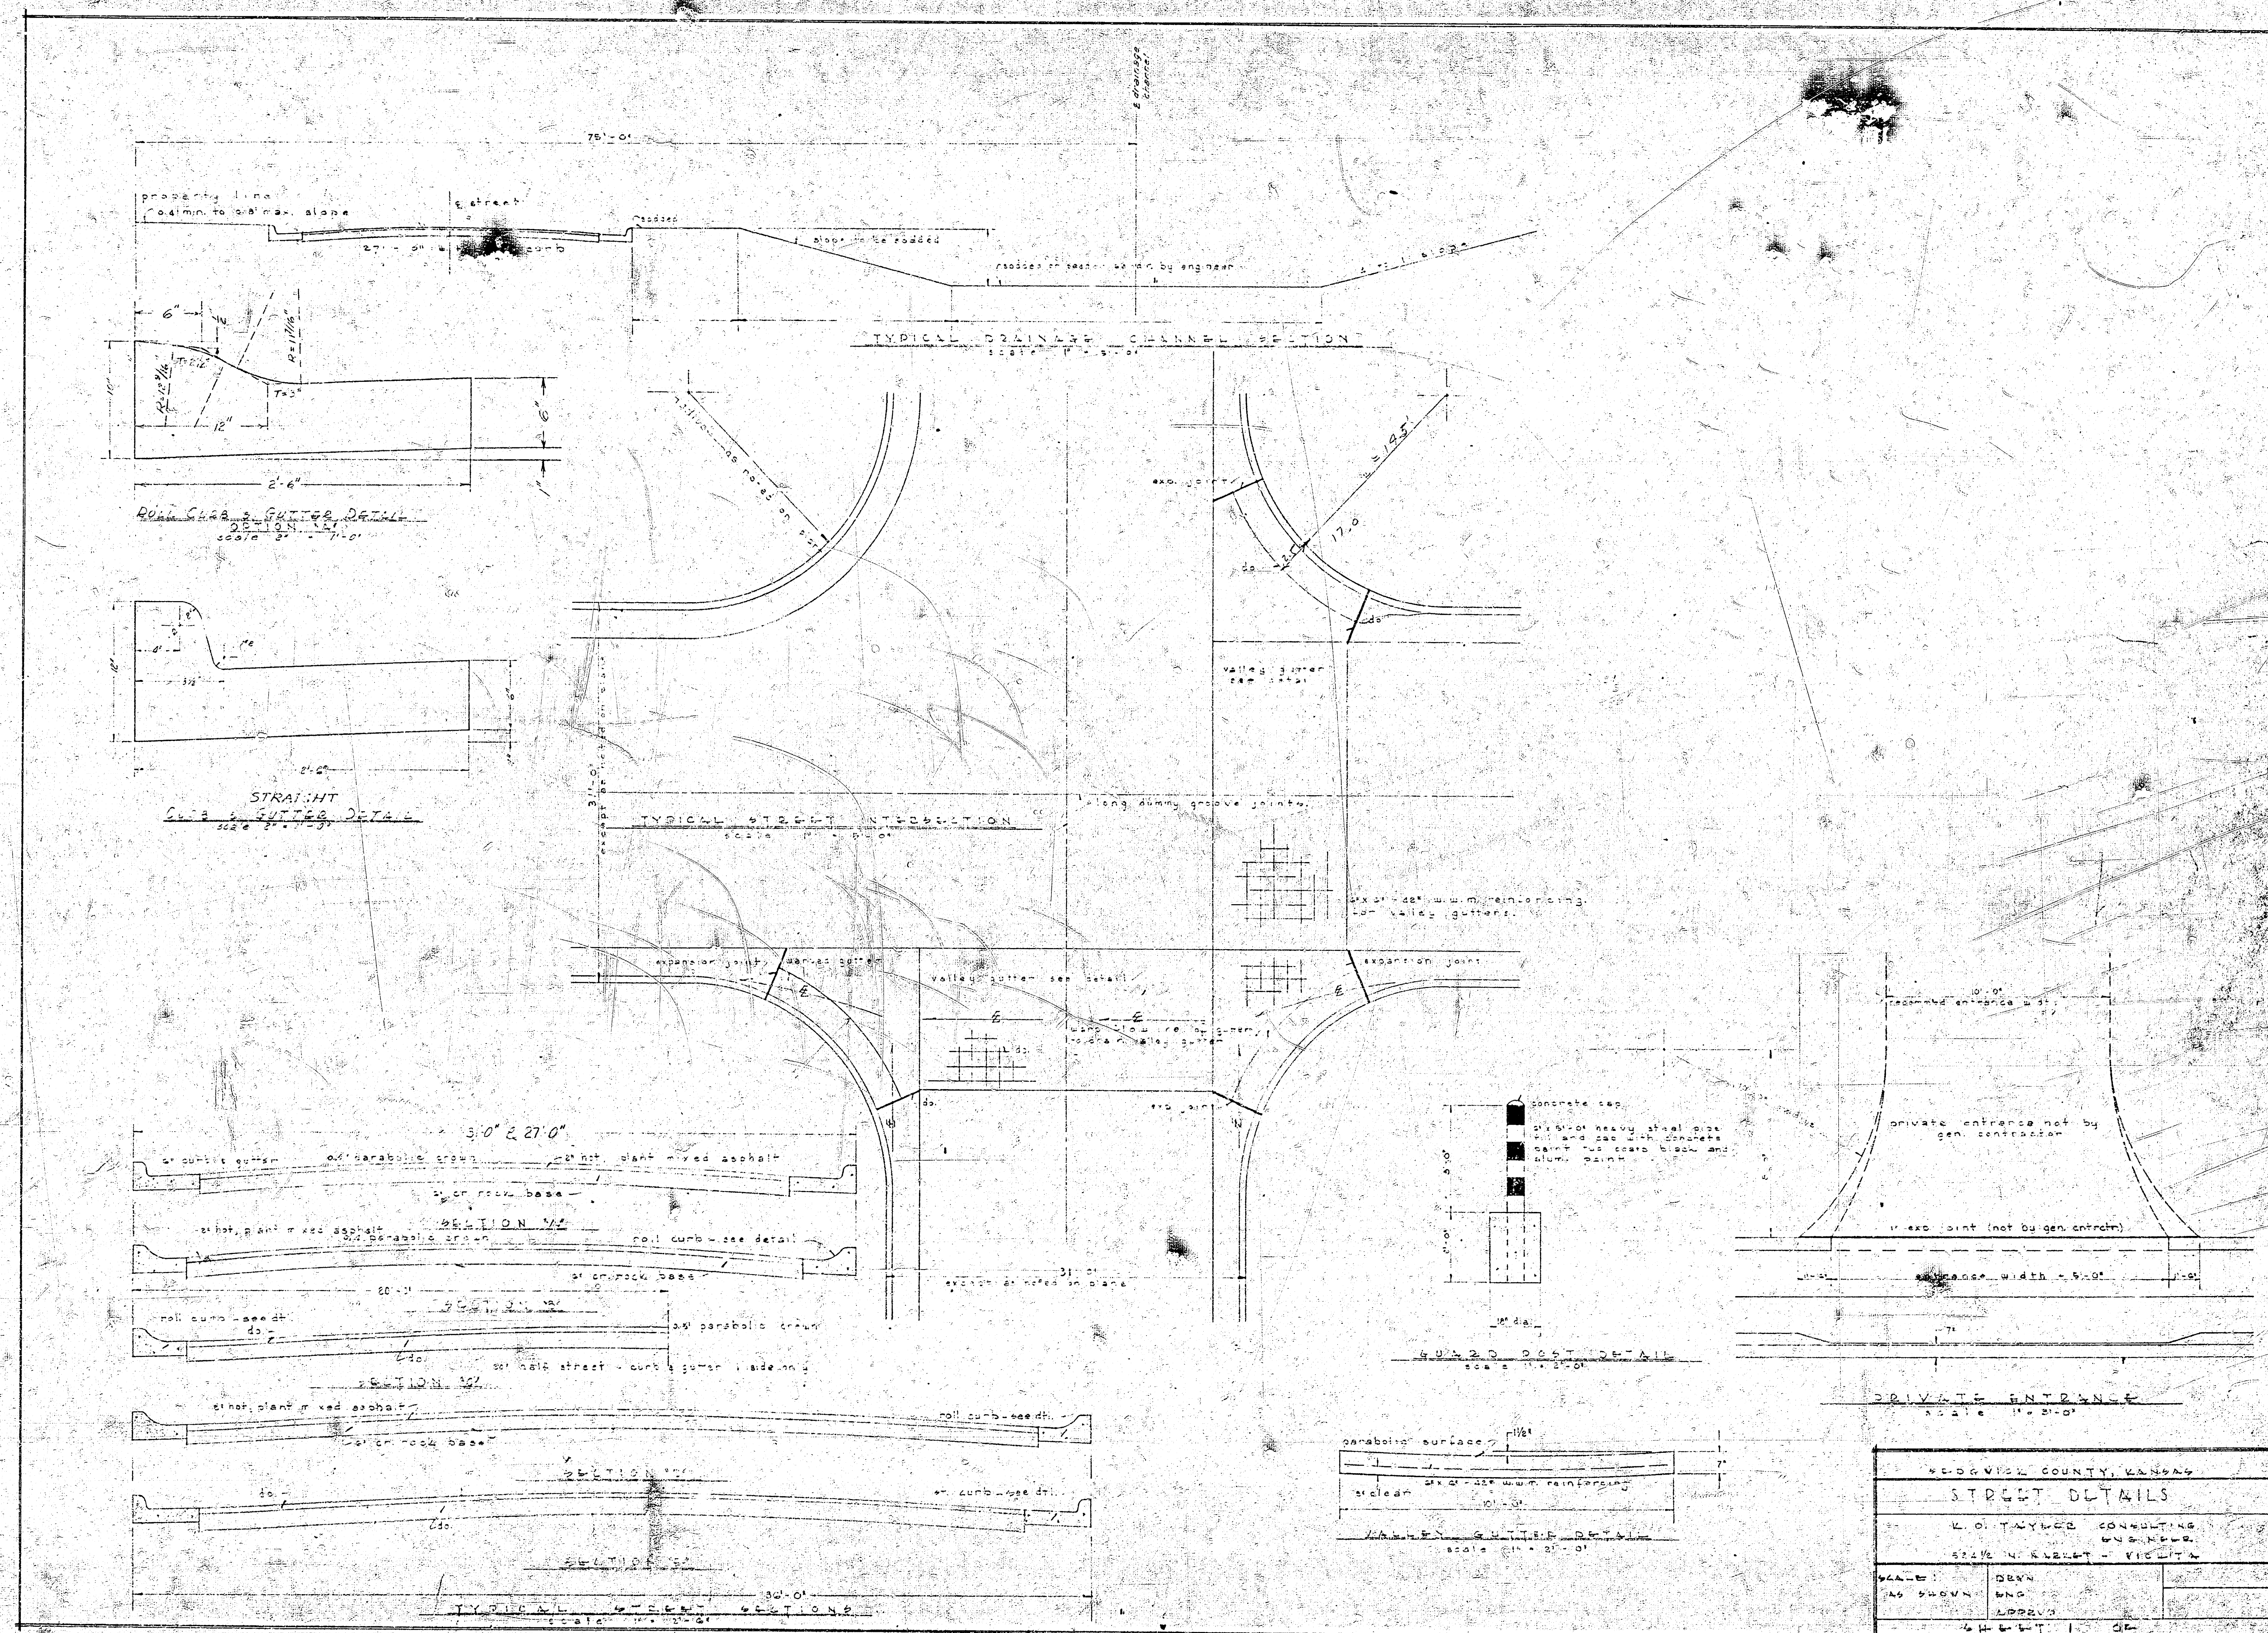

FINAL SURVEY NOTE BOOK	DATE	BY
	REVISION NOTED DATE	BY

ORIGINAL SURVEY NOTE BOOK	DATE	BY
	REVISION NOTED DATE	BY

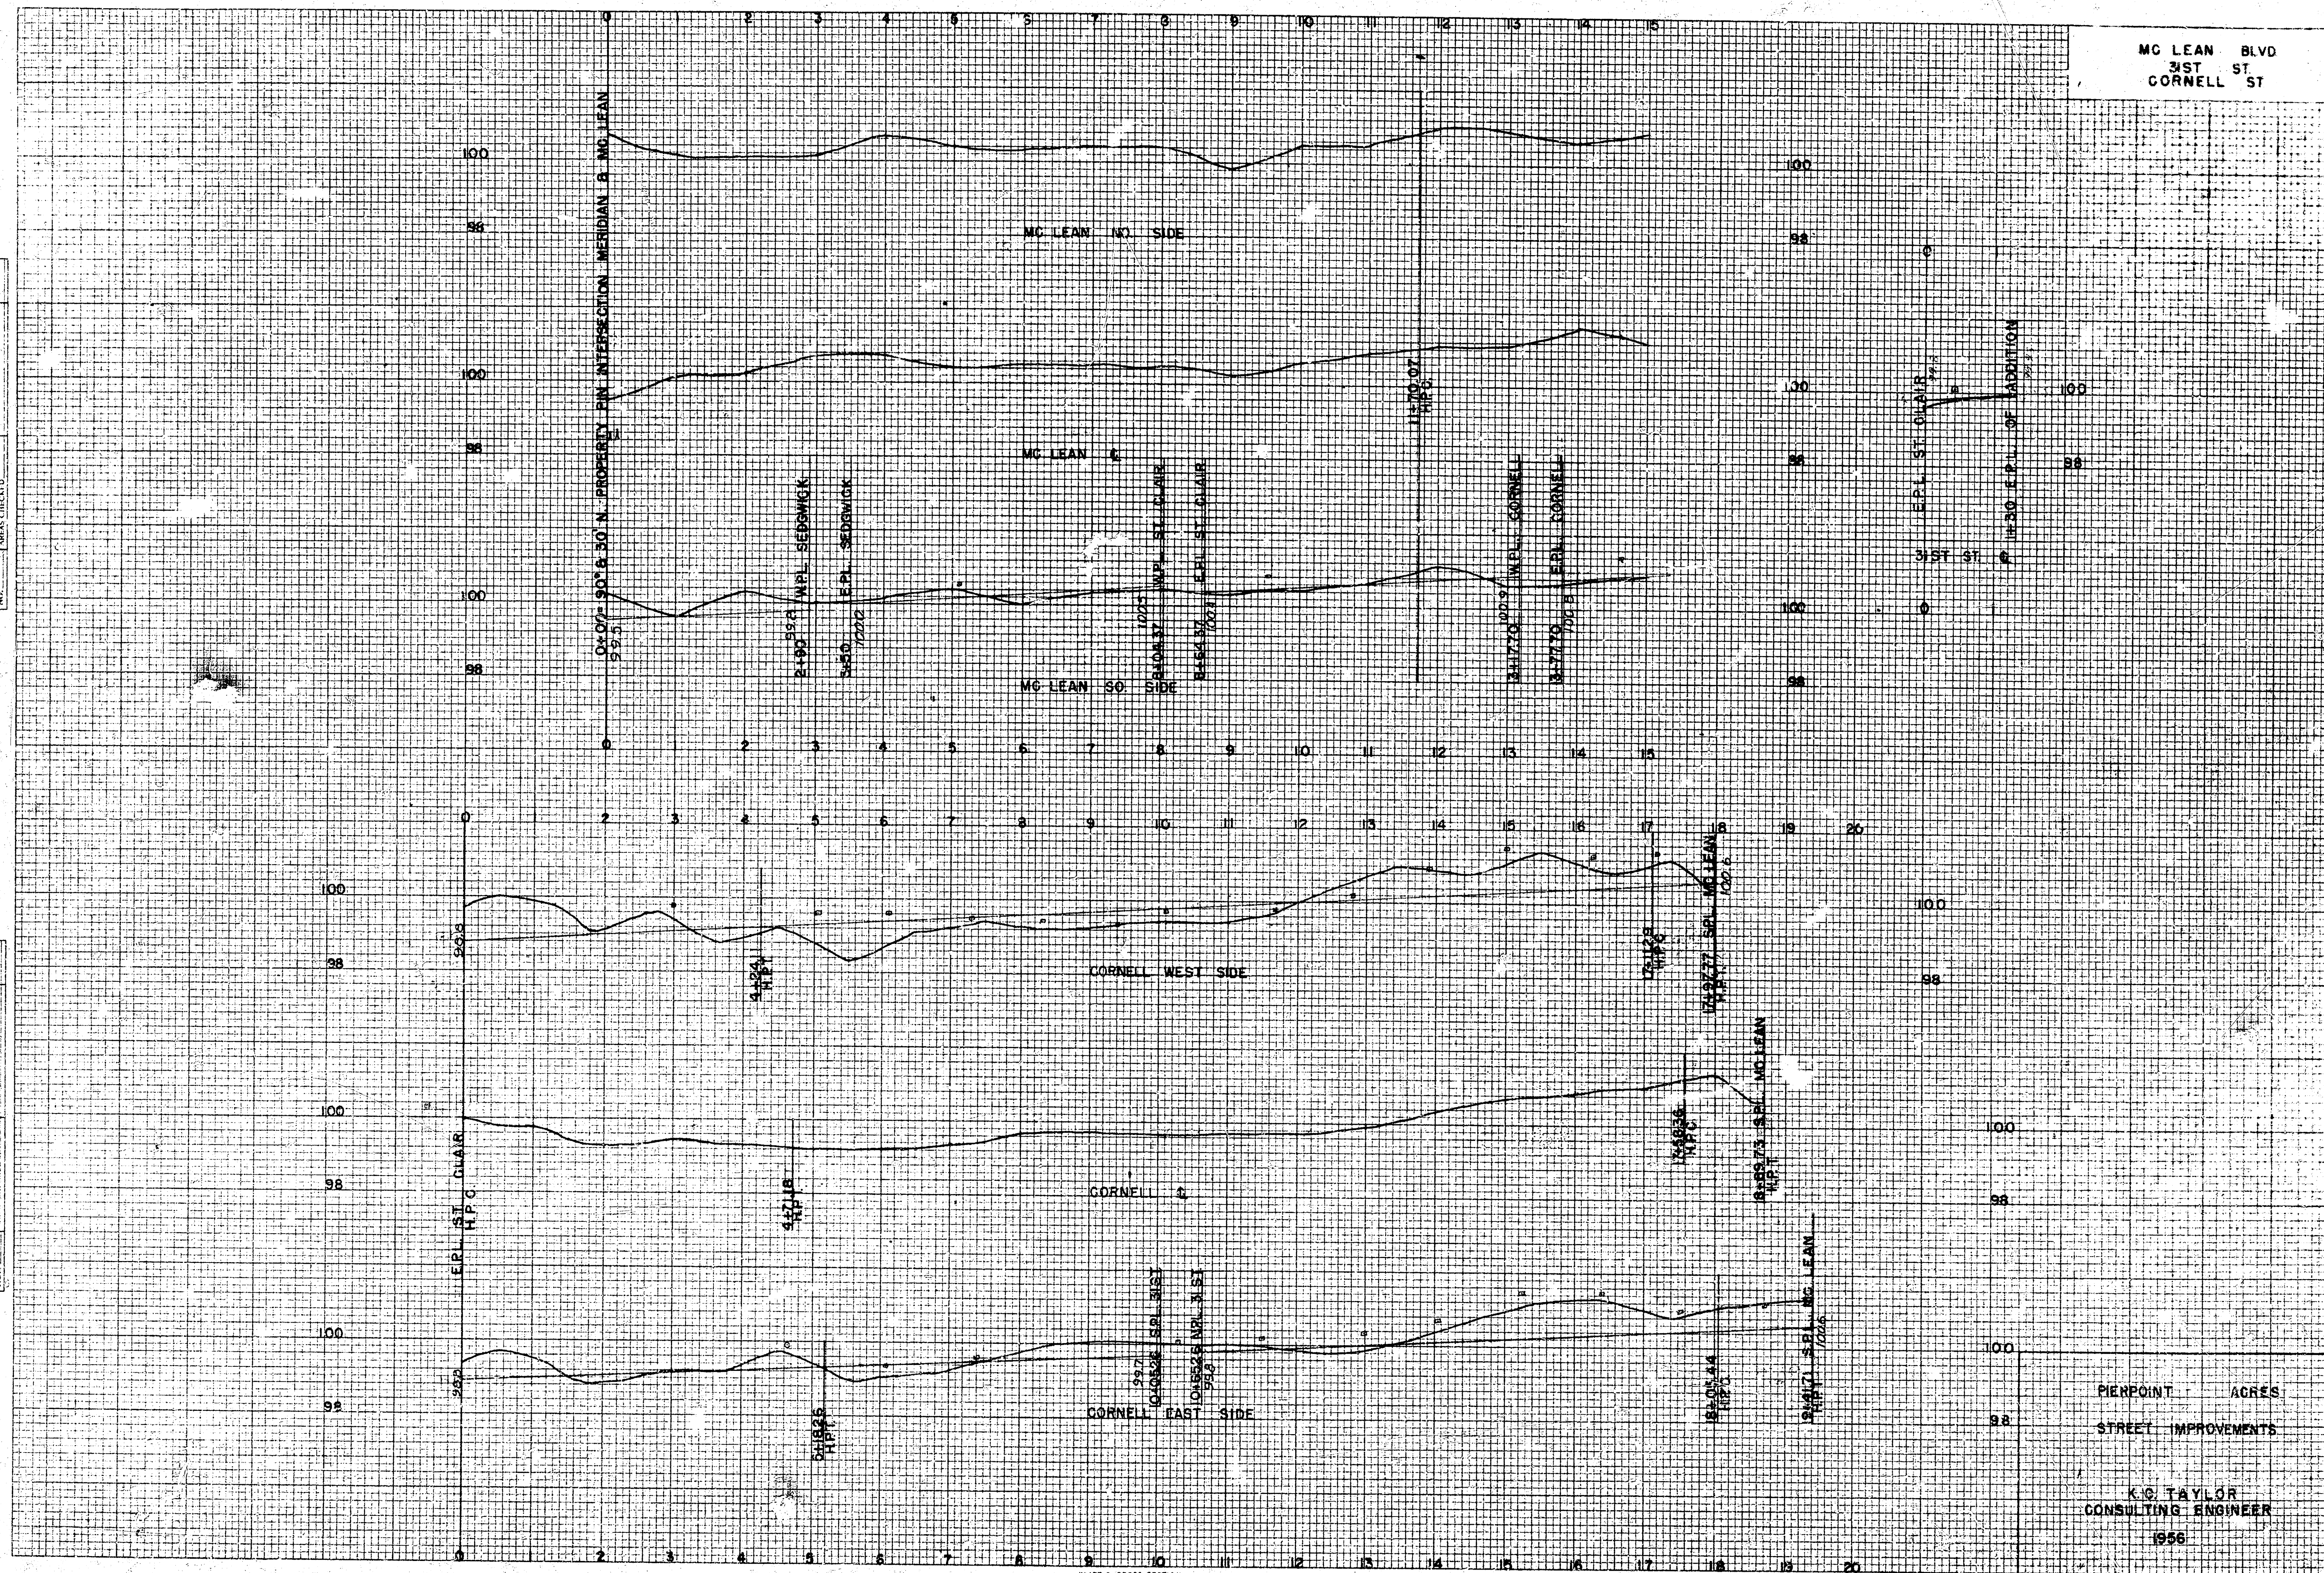

ORIGINAL SURVEY NOTE BOOK NO.	DATE	BY	DATE	BY

FINAL SURVEY NOTE BOOK NO.	DATE	BY	DATE	BY

