


PIERPOINT ACRES
SEDGWICK COUNTY, KANSAS



STREET IMPROVEMENTS

K. O. TAYLOR
CONSULTING ENGINEER

JUNE 1956

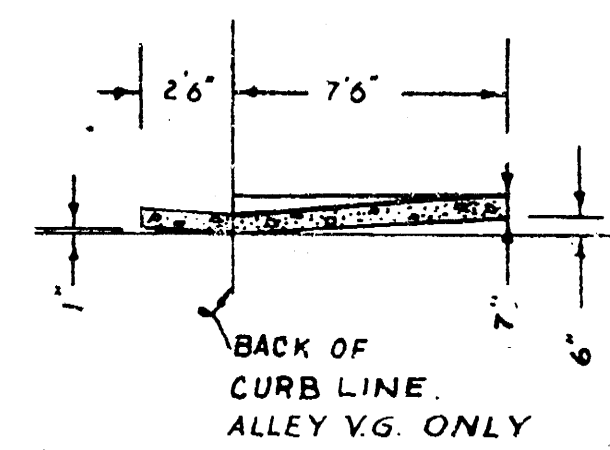


BM 100.00 assumed
75' w of E. St. Clair
on 29th St.
N.E. corner. Hdwall Ent. Clvt.
129.10 City datum from standard @
NE Meridian & 29th of 129.00

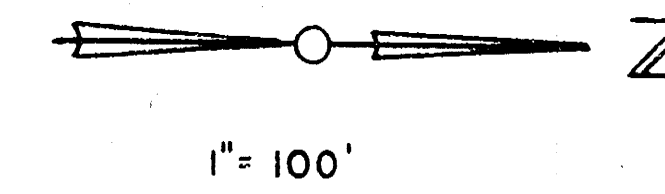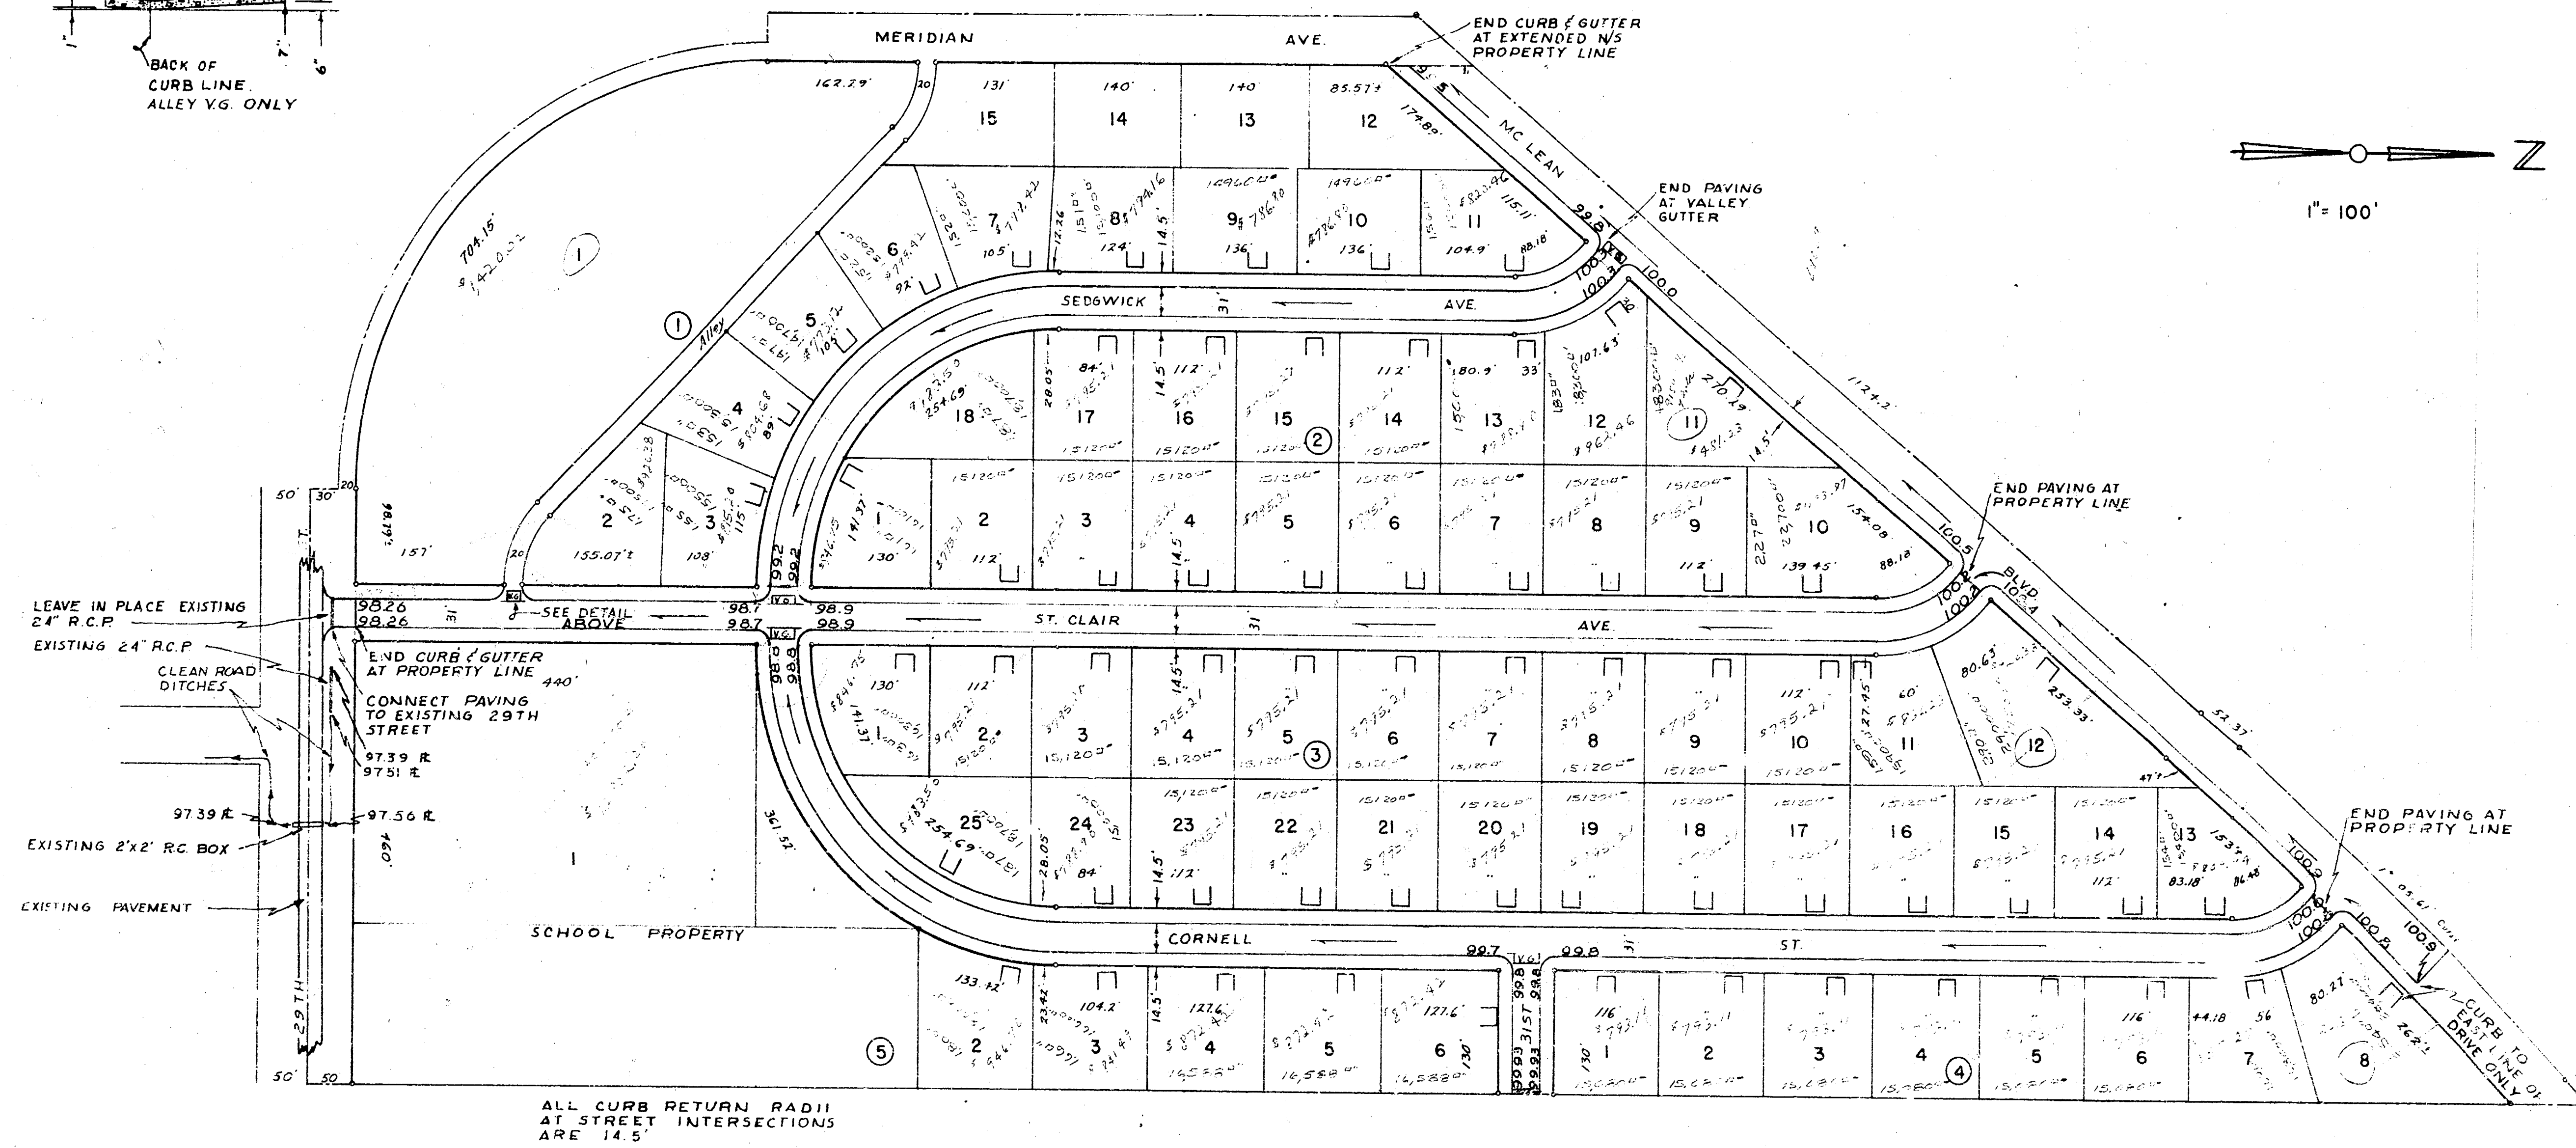

STREET IMPROVEMENTS
PIERPOINT ACRES
SEDGWICK COUNTY, KANSAS

K.O. TAYLOR, CONSULTING ENGINEER
1956

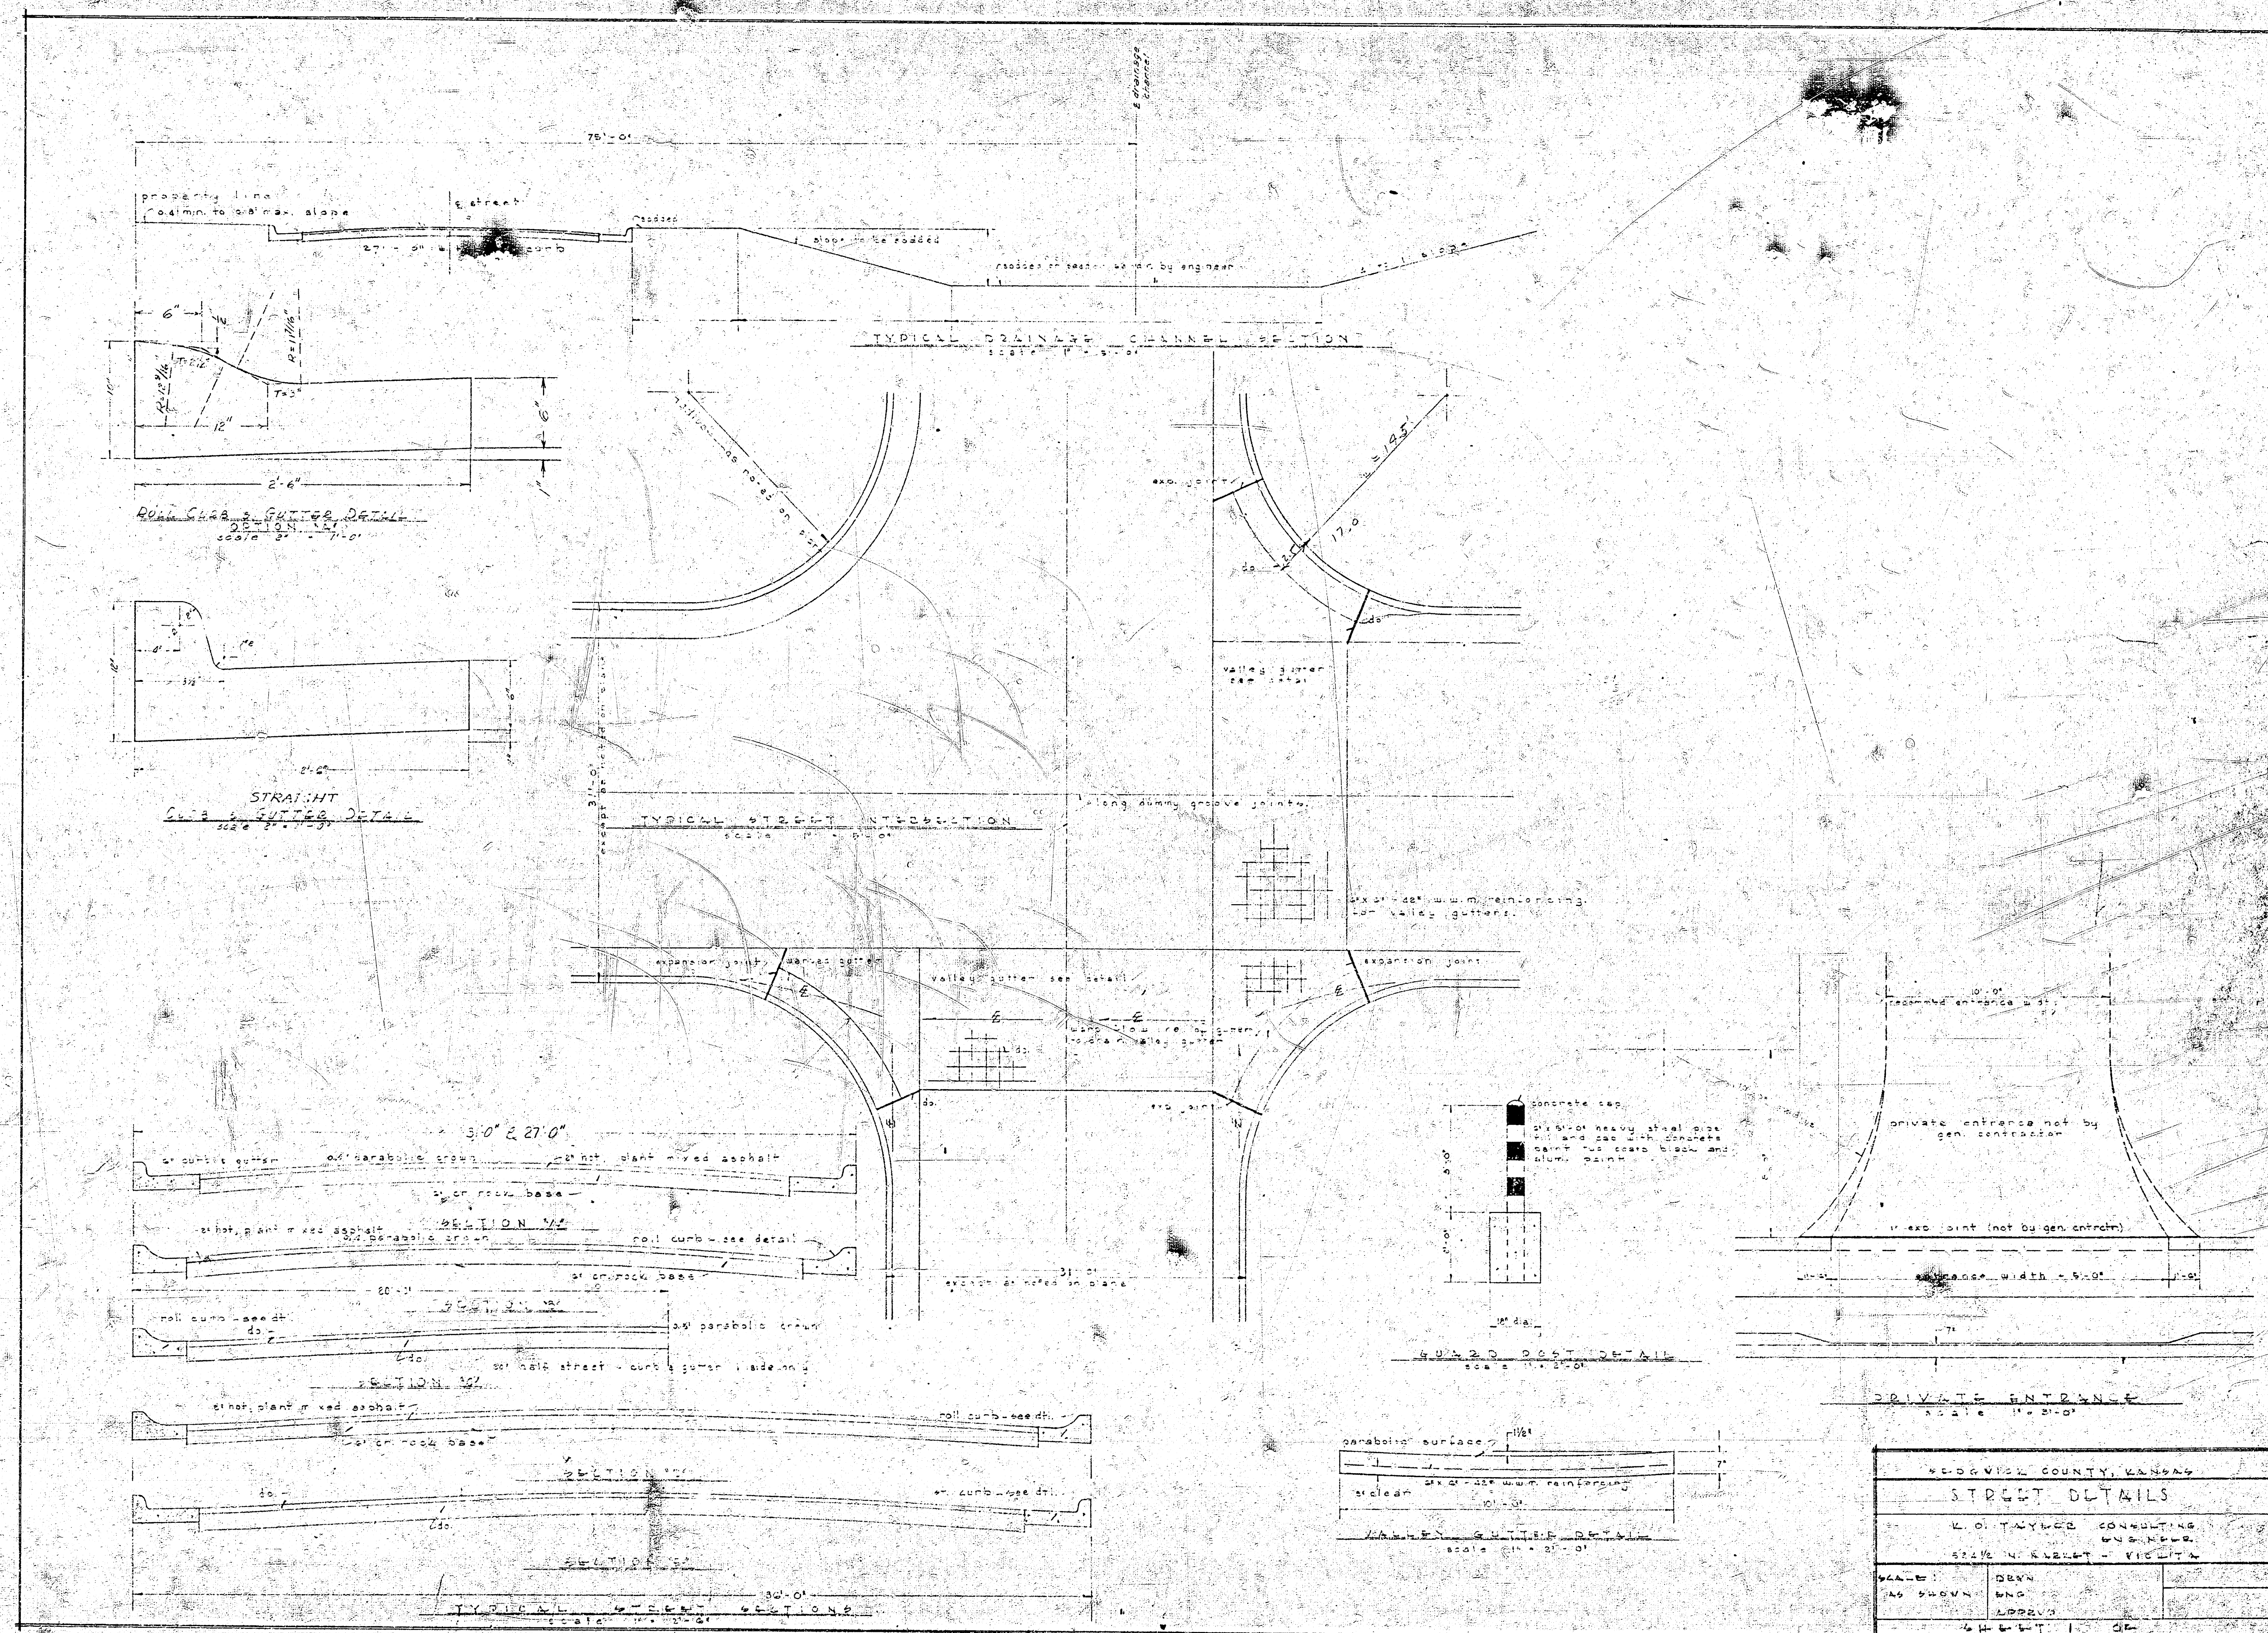

ORIGINAL SURVEY	SURVIVED	B.I.	DATE
PLANTED			
TIMPAFF			
NOTE BOOK			
NO.			

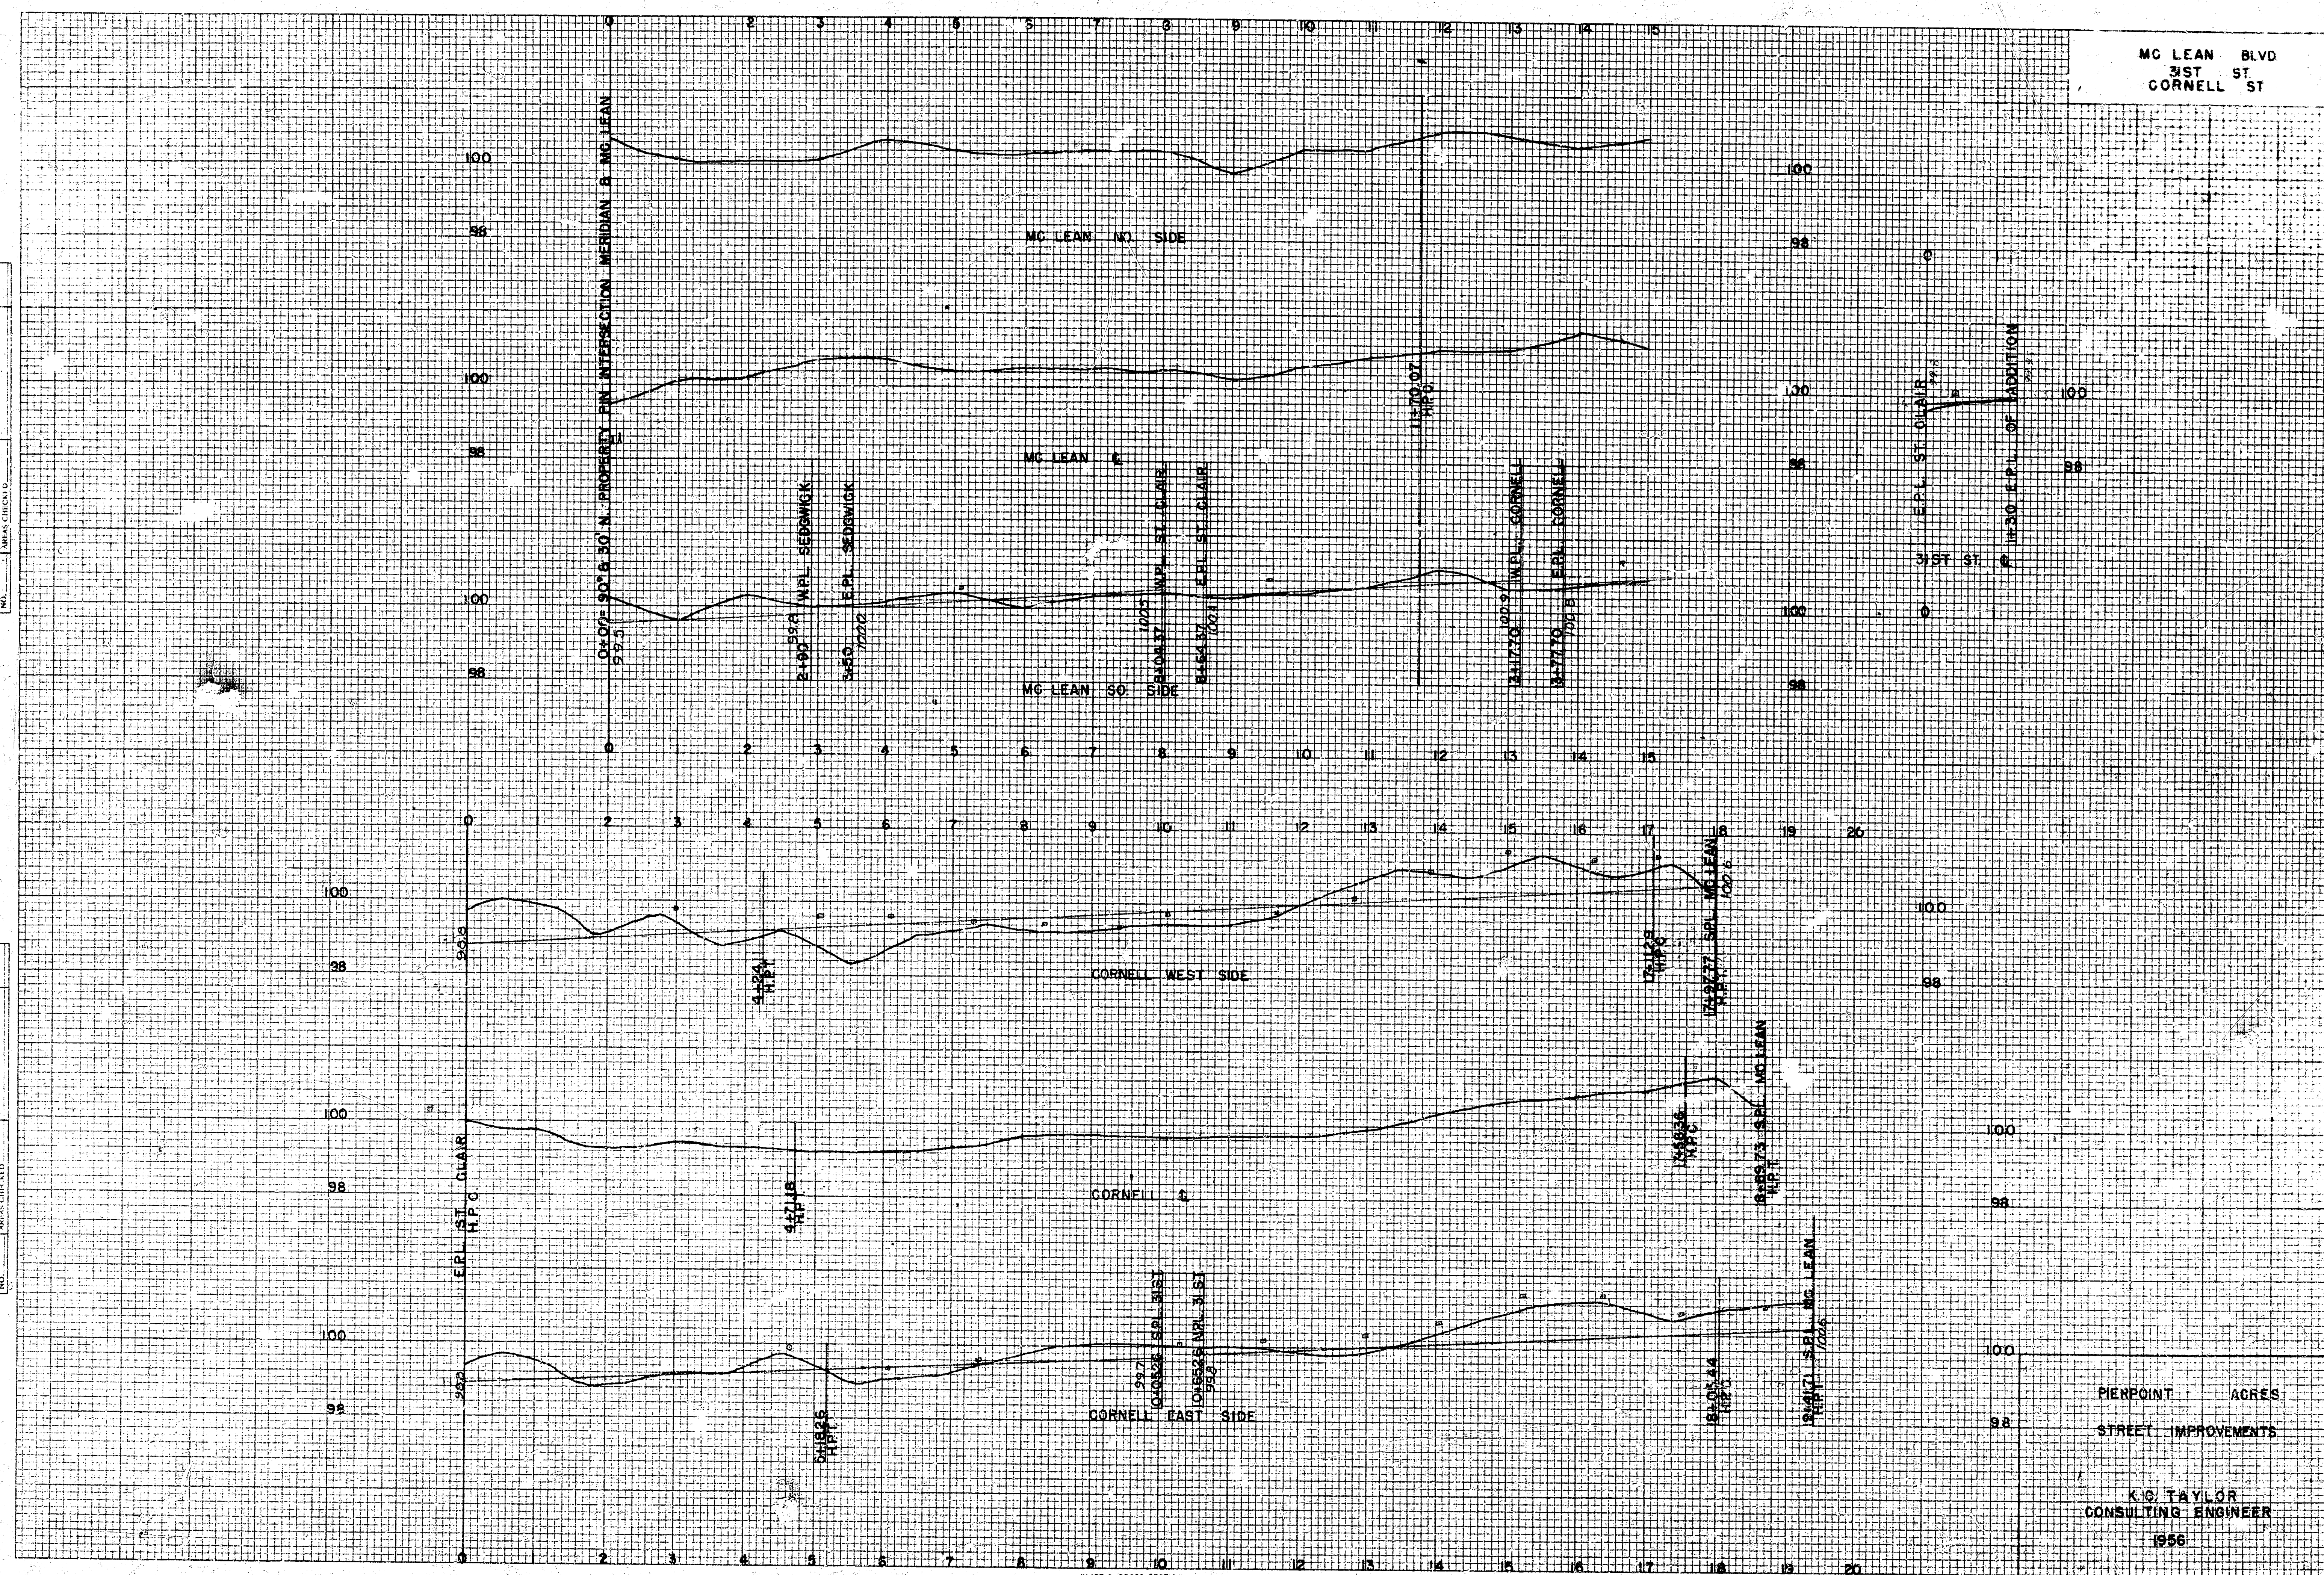


PLATE 3 - CROSS SECTION, F.A.S.
CLEARPRINT PAPER CO., S.F. CAL.
No. 1002412

FINAL SURVEY NOTE BOOK	NO.	AREAS CHECKED	BY	DATE